




AI1: Additional Information

Must be typewritten.

 

Page number 1 of 1

BIS Document No. 09

1 Location and Job Information Required for all applications.

House No(s) 814

Street Name 56TH STREET

Borough BROOKLYN

Block 5686

Lot 11

BIN 3139849

CB No. 312

2 Revisions to Plans/Drawings Required whenever updating plans. All revisions for each page must be clearly described in section 3.

Submission is part of a Post Approval Amendment (PAA)? ☒ Yes PW1 required ☐ No Indicate all actions for this submission:

Action	Original/New/ Omit Page ID	Superseding Page ID	Action	Original/New/ Omit Page ID	Superseding Page ID	Action	Original/New/ Omit Page ID	Superseding Page ID	Action	Original/New/ Omit Page ID	Superseding Page ID
S	A-02.06	A-02.07	S	A-03.06	A-03.07						

For "Action" use "N" for new page, "S" for superseding page, "O" for omitting page.

Is this section continued on additional AI1 forms? ☐ Yes ☒ No

3 Additional Information Required for all applications.

Supersede drawing, existing cellar storage use to remain, no commercial use at cellar proposed. Total 2 pages, attach approved drawing with AI1

Request waiver of required items:

This job filed under ALT1, review under Prior-to-1968 building code, work at cellar & 1st floor, and change use group at 1st floor only. The existing apartment building CofO #579 issued at 7/8/1925, I-card attached. There is no enlargement proposed.

Existing No-sprinkler building to remain, No new sprinkler provide as per old code. There's no commercial kitchen proposed.

Request waive items: "FA - FDNY APPROVAL : FD-FAA", "FA LETTER OF DEFECT : FD-FALD", "FA SELF CERT DEFECT : FD-FASC", "FIRE SUPP ANSUL APPROVL: FD-FSS"

Existing water meter, water connection & sewer connection to remain, No new meter & new connection proposed, only install RPZ at cellar floor. There's no Septic on site.

Request waive items: "TAP LETTER - DOM SVC : DEP-DOM", "TAP LETTER - FIRE SVC : DEP-FIRE", "WATER METER PERMIT : DEP-METER", "SEWER/HOUSE CON SIGNOFF: DEP HC 021", "SEPTIC ABANDONMENT CERT: LETTER-SCAV"


Boiler work filed under BIS #320837948 by PE ROBERT J PEROTTO and signed off at 8/8/2016. There's No new boiler proposed, No gas work proposed, and this is no-elevator building. Request waive items: "BOILER APPROVAL : FORM", "GAS WELDER ANNUAL CERT : GAS-WELD", "MEDICAL GAS INST CERT : LETTER-MED", "FINAL ELEVATOR SIGNOFF"

Falsification of any statement is a misdemeanor and is punishable by a fine or imprisonment, or both. It is unlawful to give to a city employee, or for a city employee to accept, any benefit, monetary or otherwise, either as a gratuity for properly performing the job or in exchange for special consideration. Violation is punishable by imprisonment or fine or both. I understand that if I am found after hearing to have knowingly or negligently made a false statement or to have knowingly or negligently falsified or allowed to be falsified any certificate, form, signed statement, application, report or certification of the correction of a violation required under the provisions of this code or of a rule of any agency, I may be barred from filing further applications or documents with the Department.

Name (please print)



WU CHEN

Signature

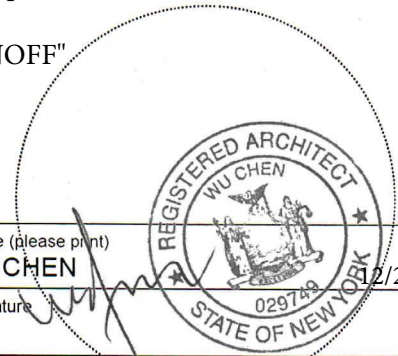

Date


P.E. / R.A. Seal (apply seal, then sign and date over seal)

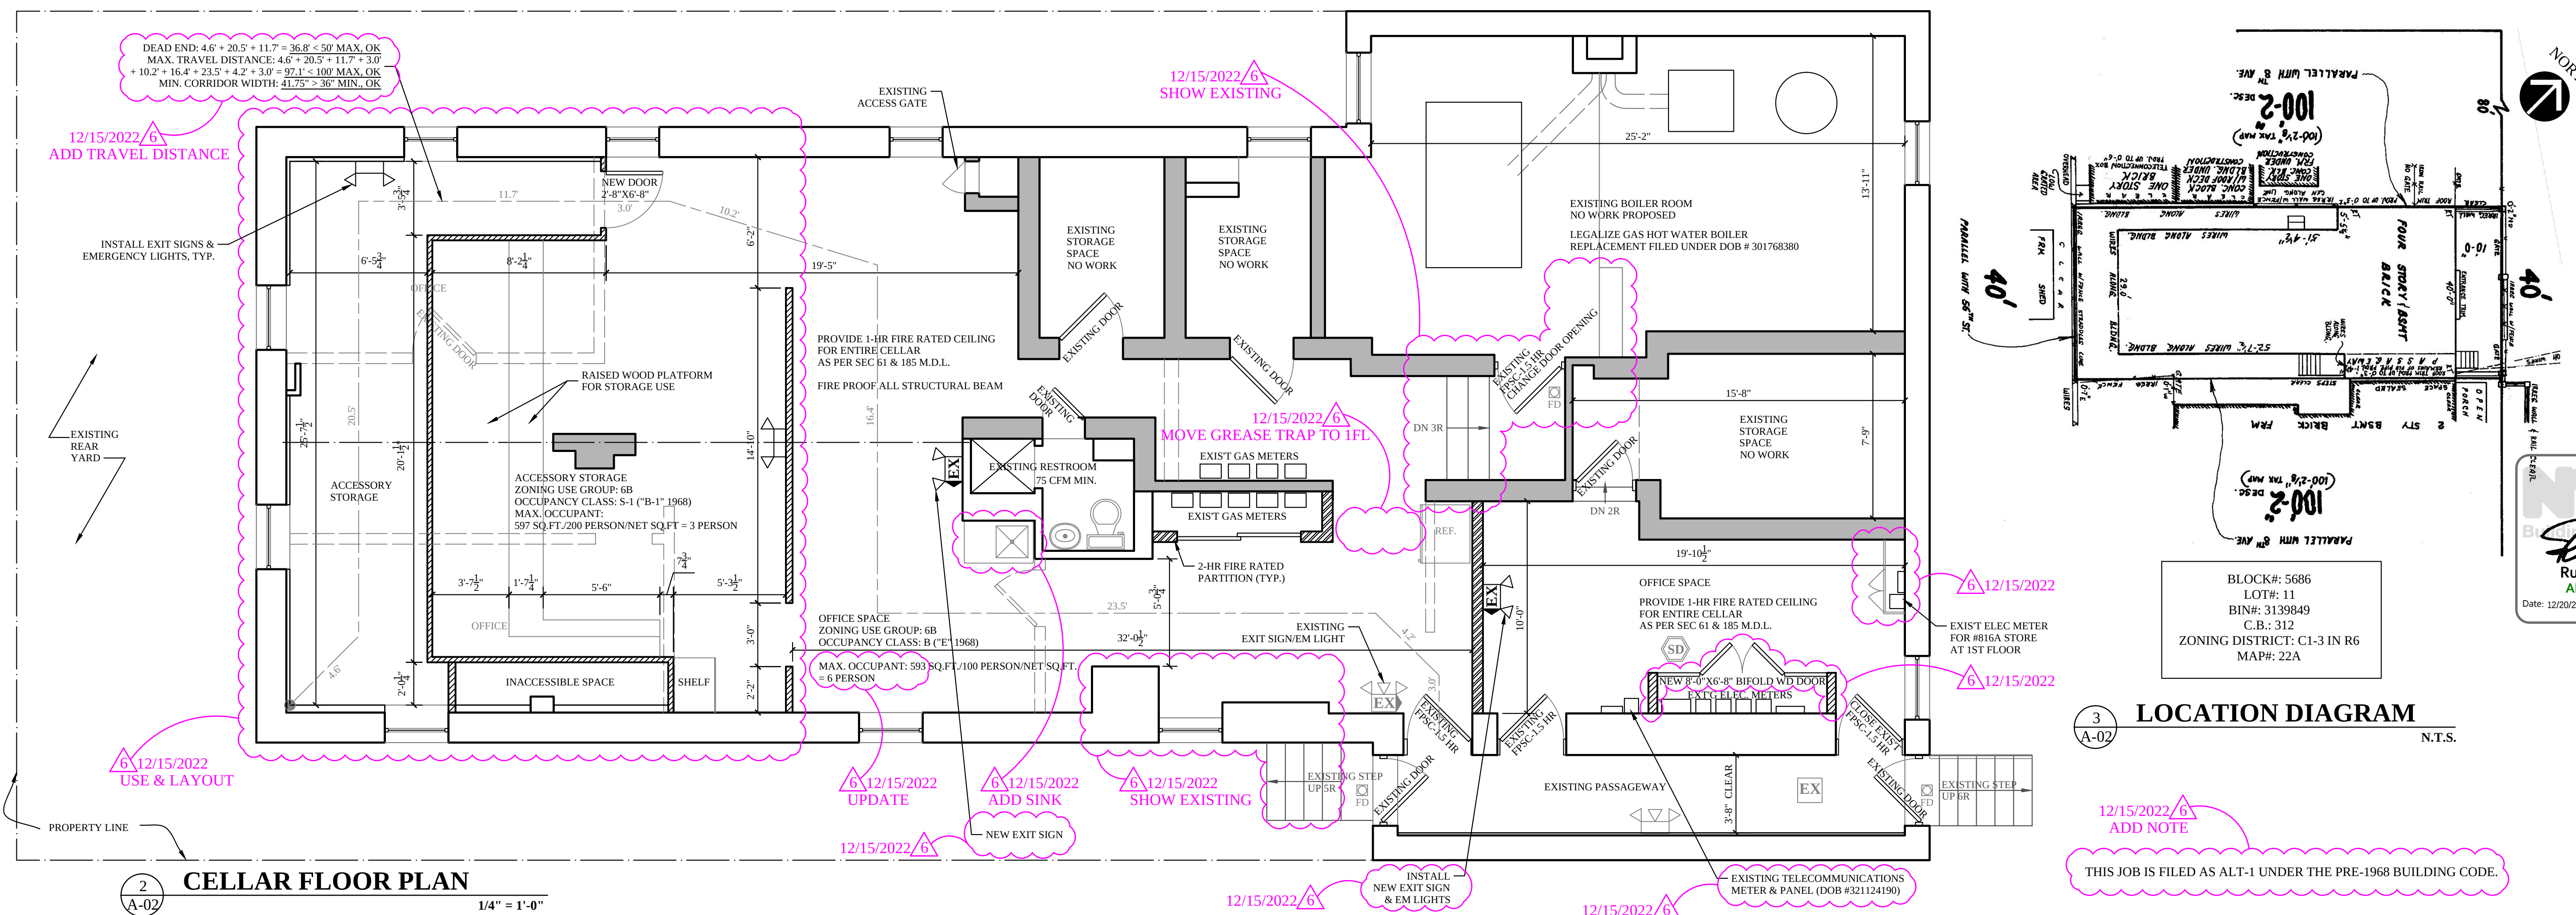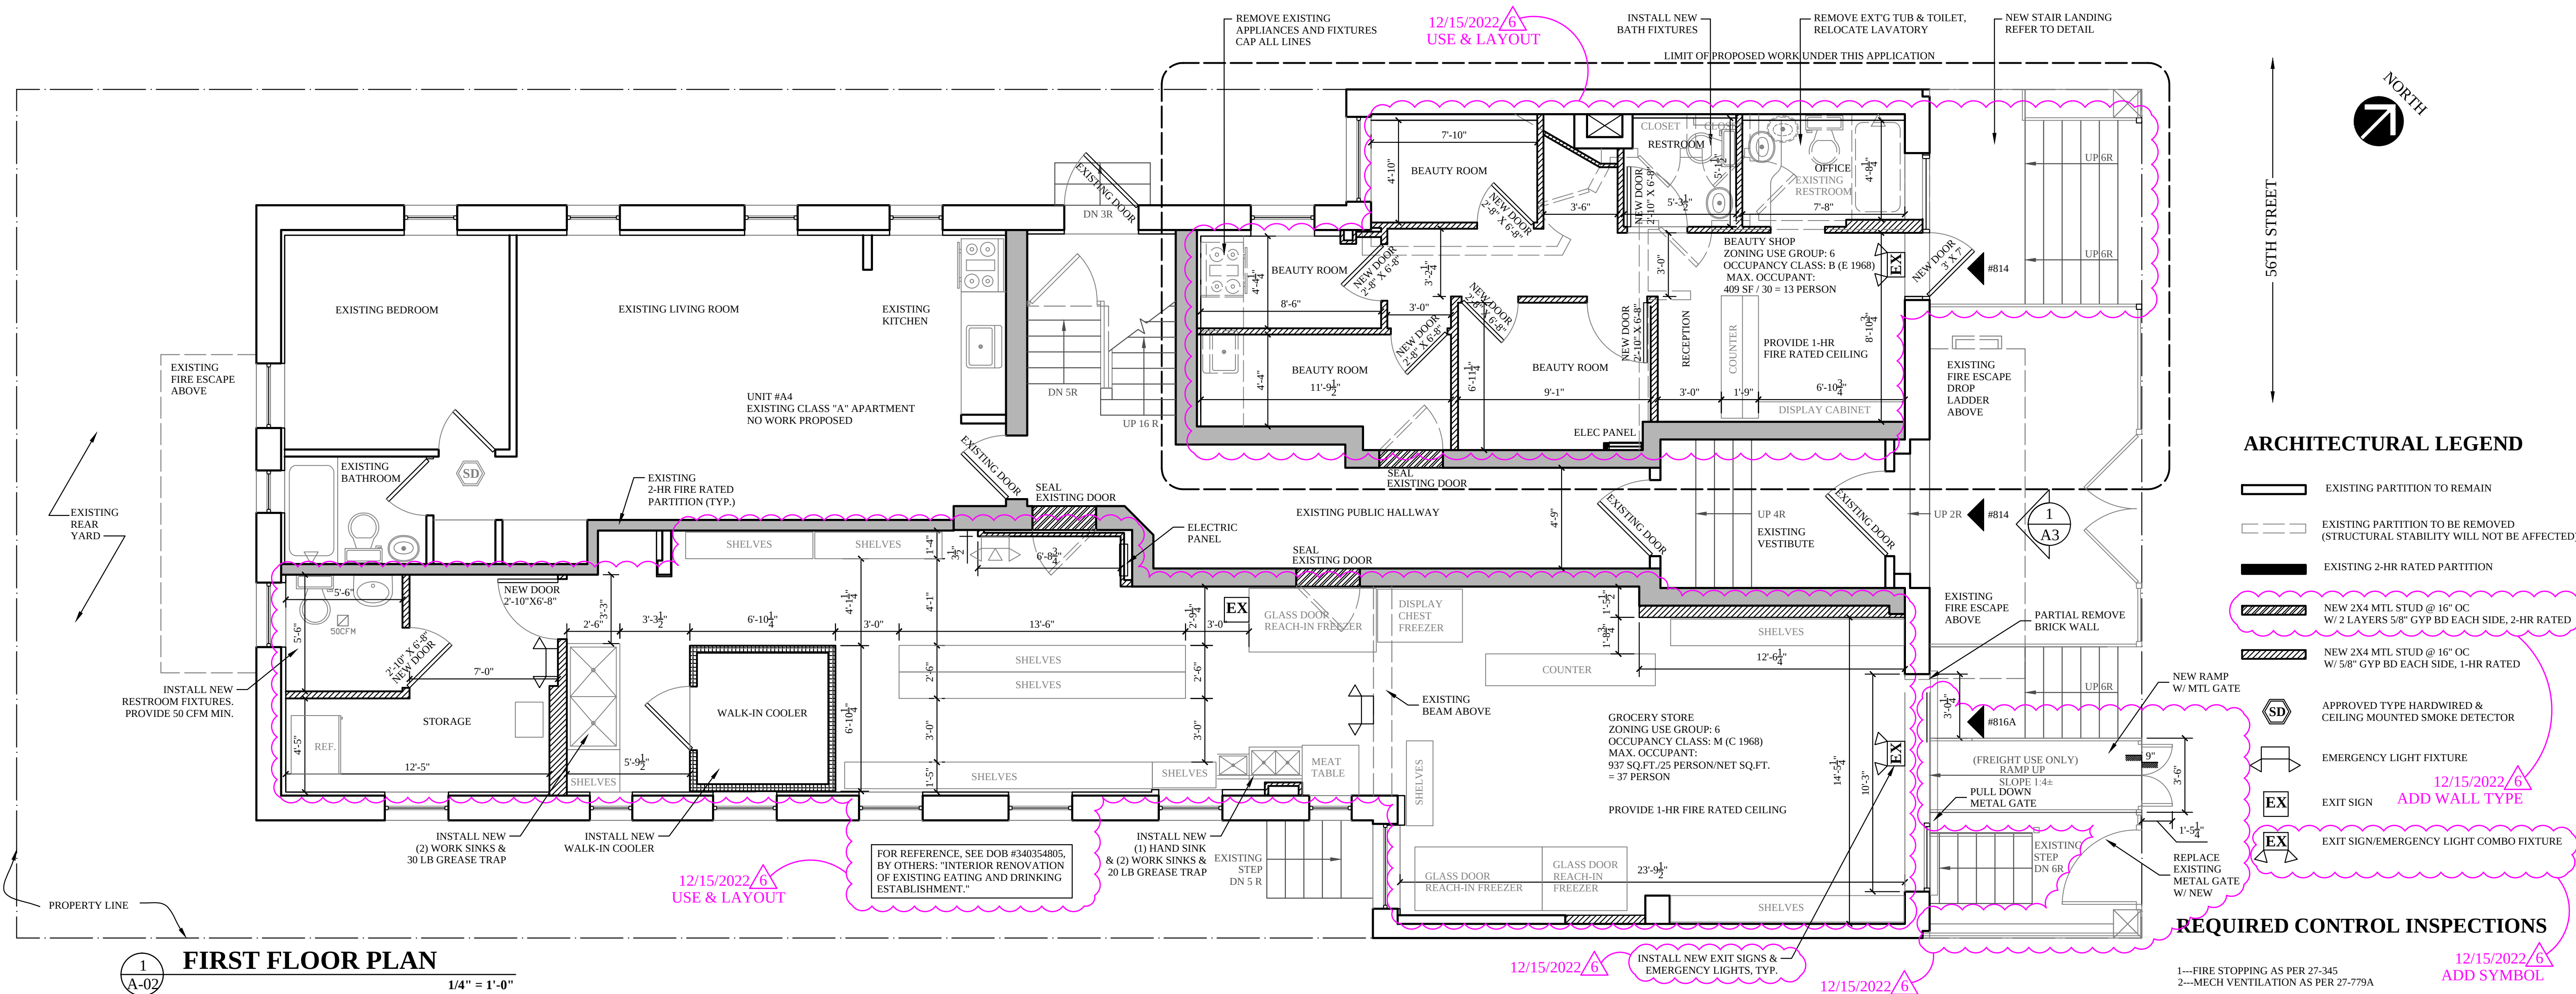[illegible]


**FOR DOB REVIEW ONLY
NOT FOR
CONSTRUCTION**

**INTERIOR RENOVATION & CONVERSION OF
816 56TH STREET
BROOKLYN, NY 11220**

PROJECT:	
 JWC ARCHITECT ENGINEER D.P.C.	
29 AIRPARK ROAD PRINCETON, NJ 08540 TEL.: 212 253-0855 WWW.JWCAE.COM	
CONSULTANTS:	
 J. Govic PROVED 2	
BIS #: 301770215	
DWG. TITLE:	
CELLAR & 1ST FLOOR PLANS LOCATION DIAGRAM	
LICENSE:	JOB NO: 816 56-A1
	SCALE: AS NOTED
	DATE: 12/15/2022
	DRAWN: JWC/T.F.
	CHECKED: JWC
	SHEET: A-02 06

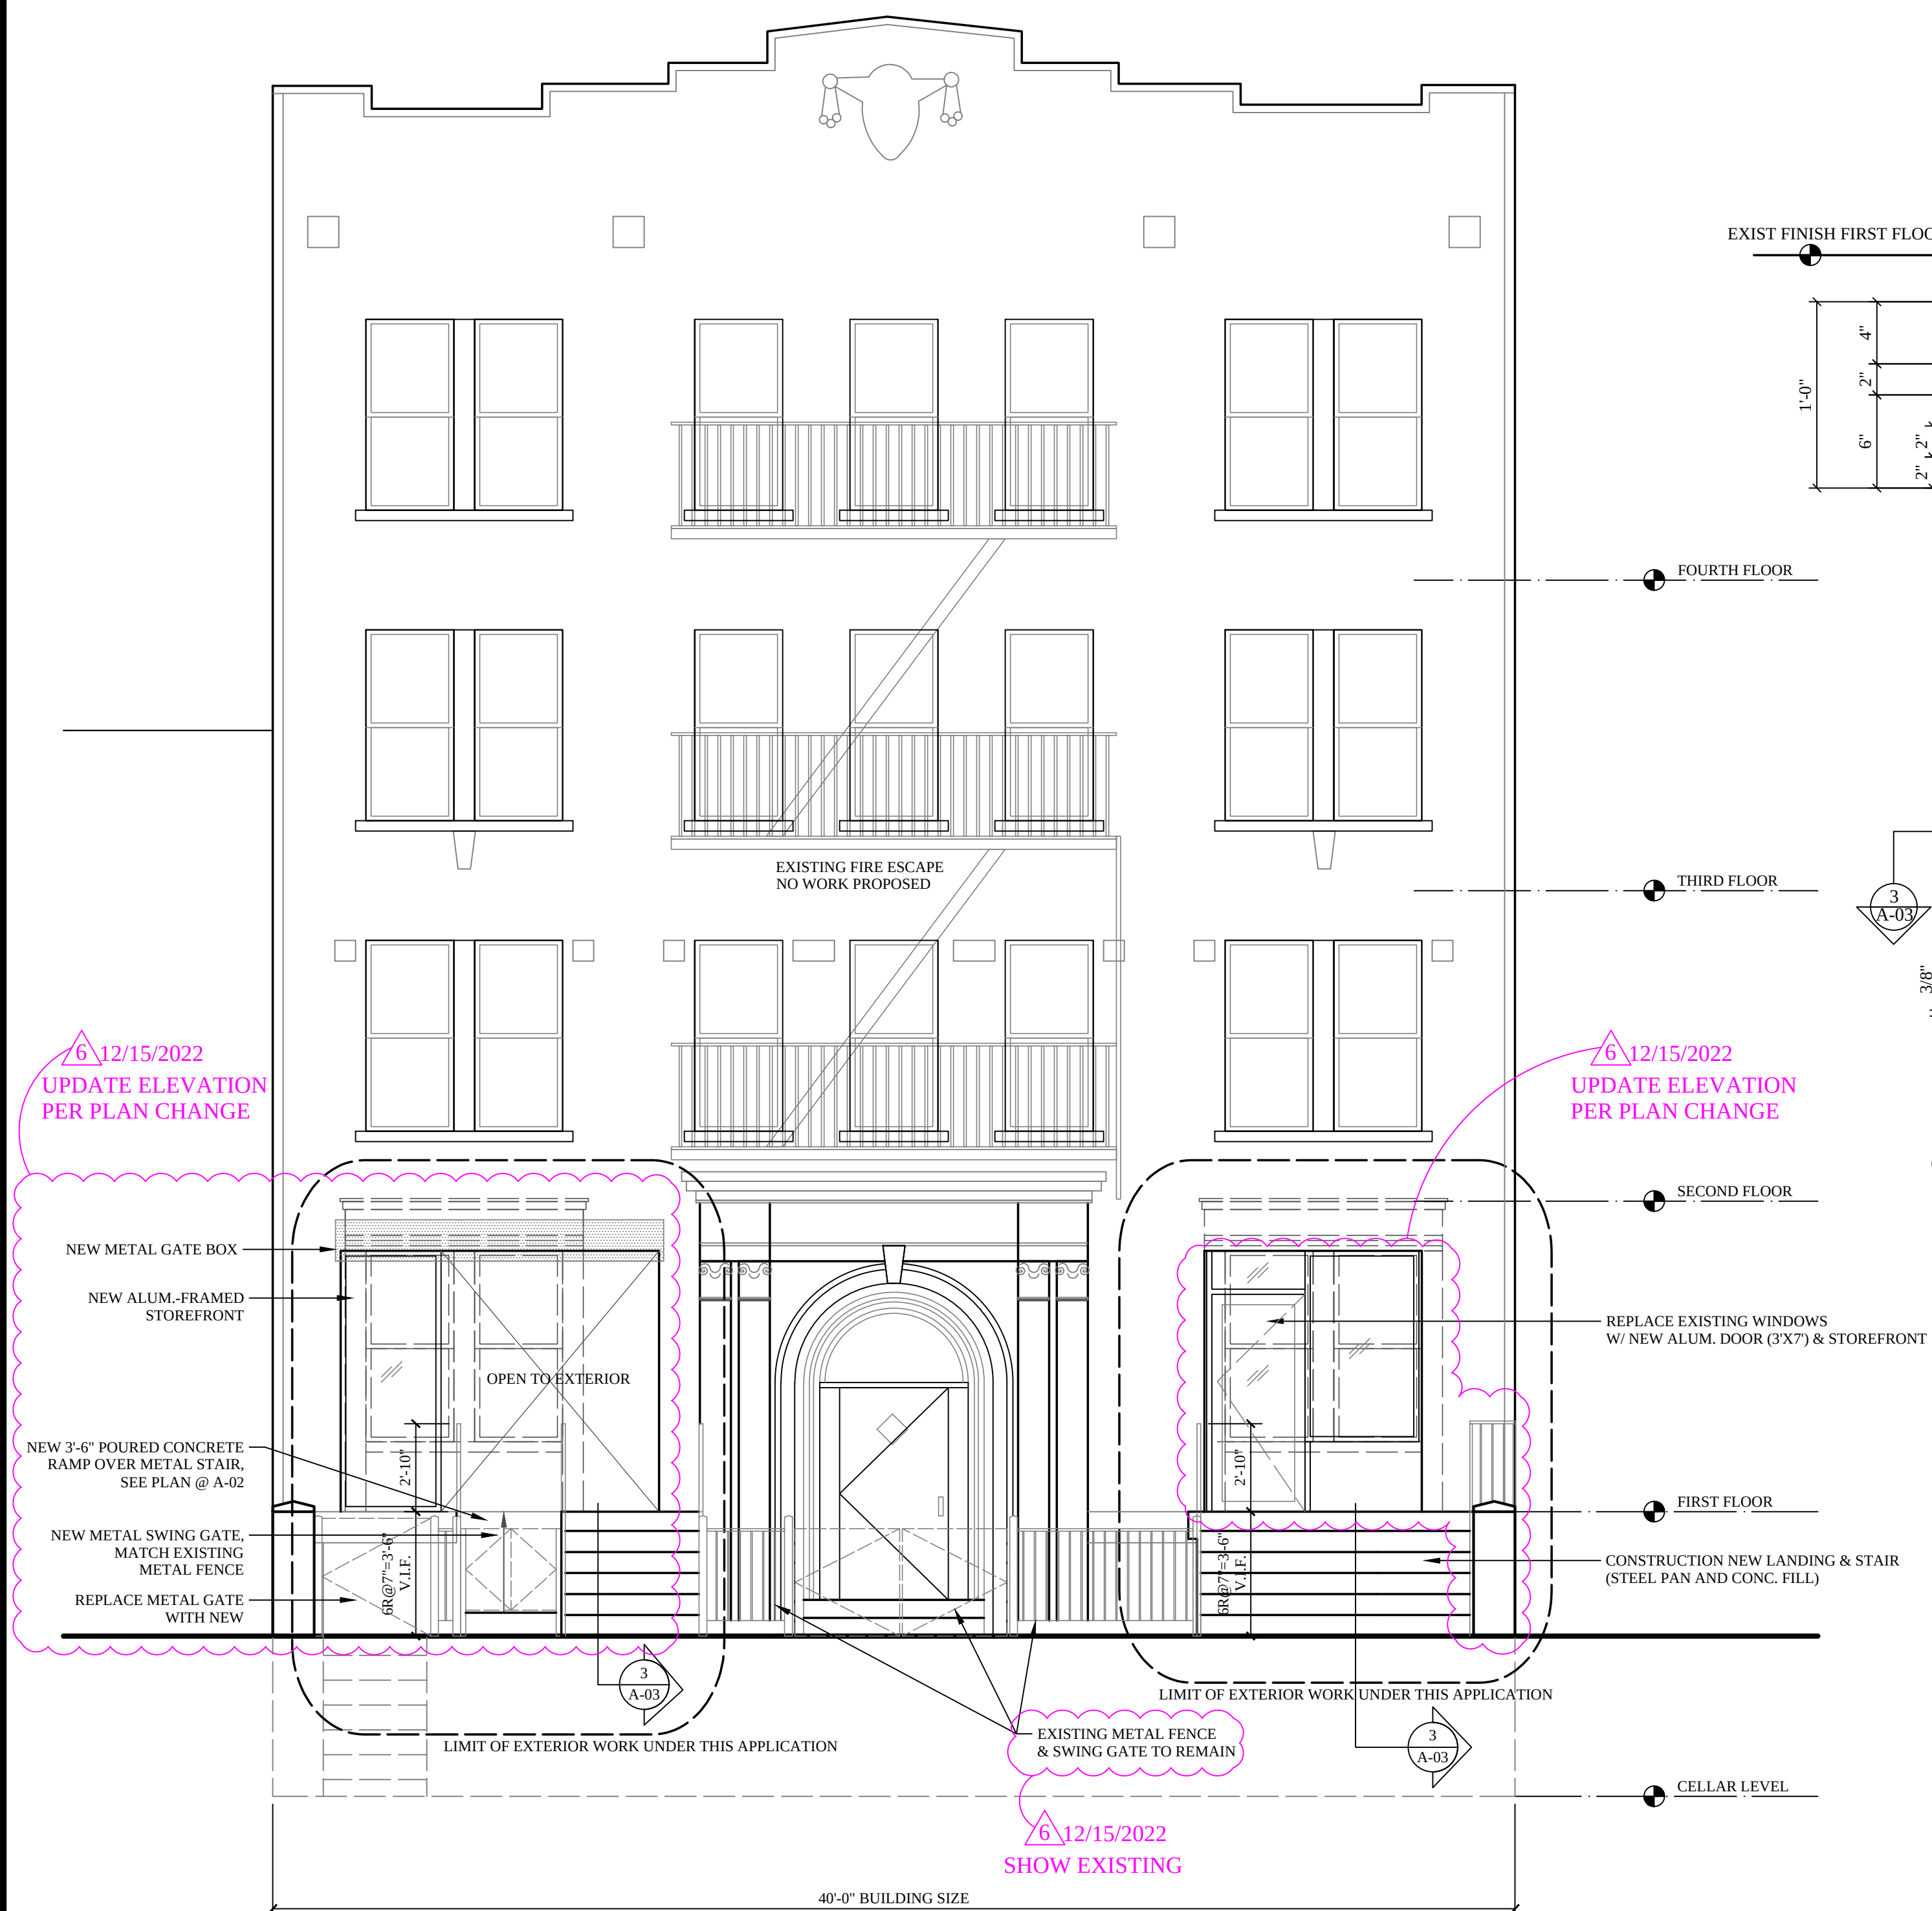


EXTERIOR ELEVATION (NORTH)

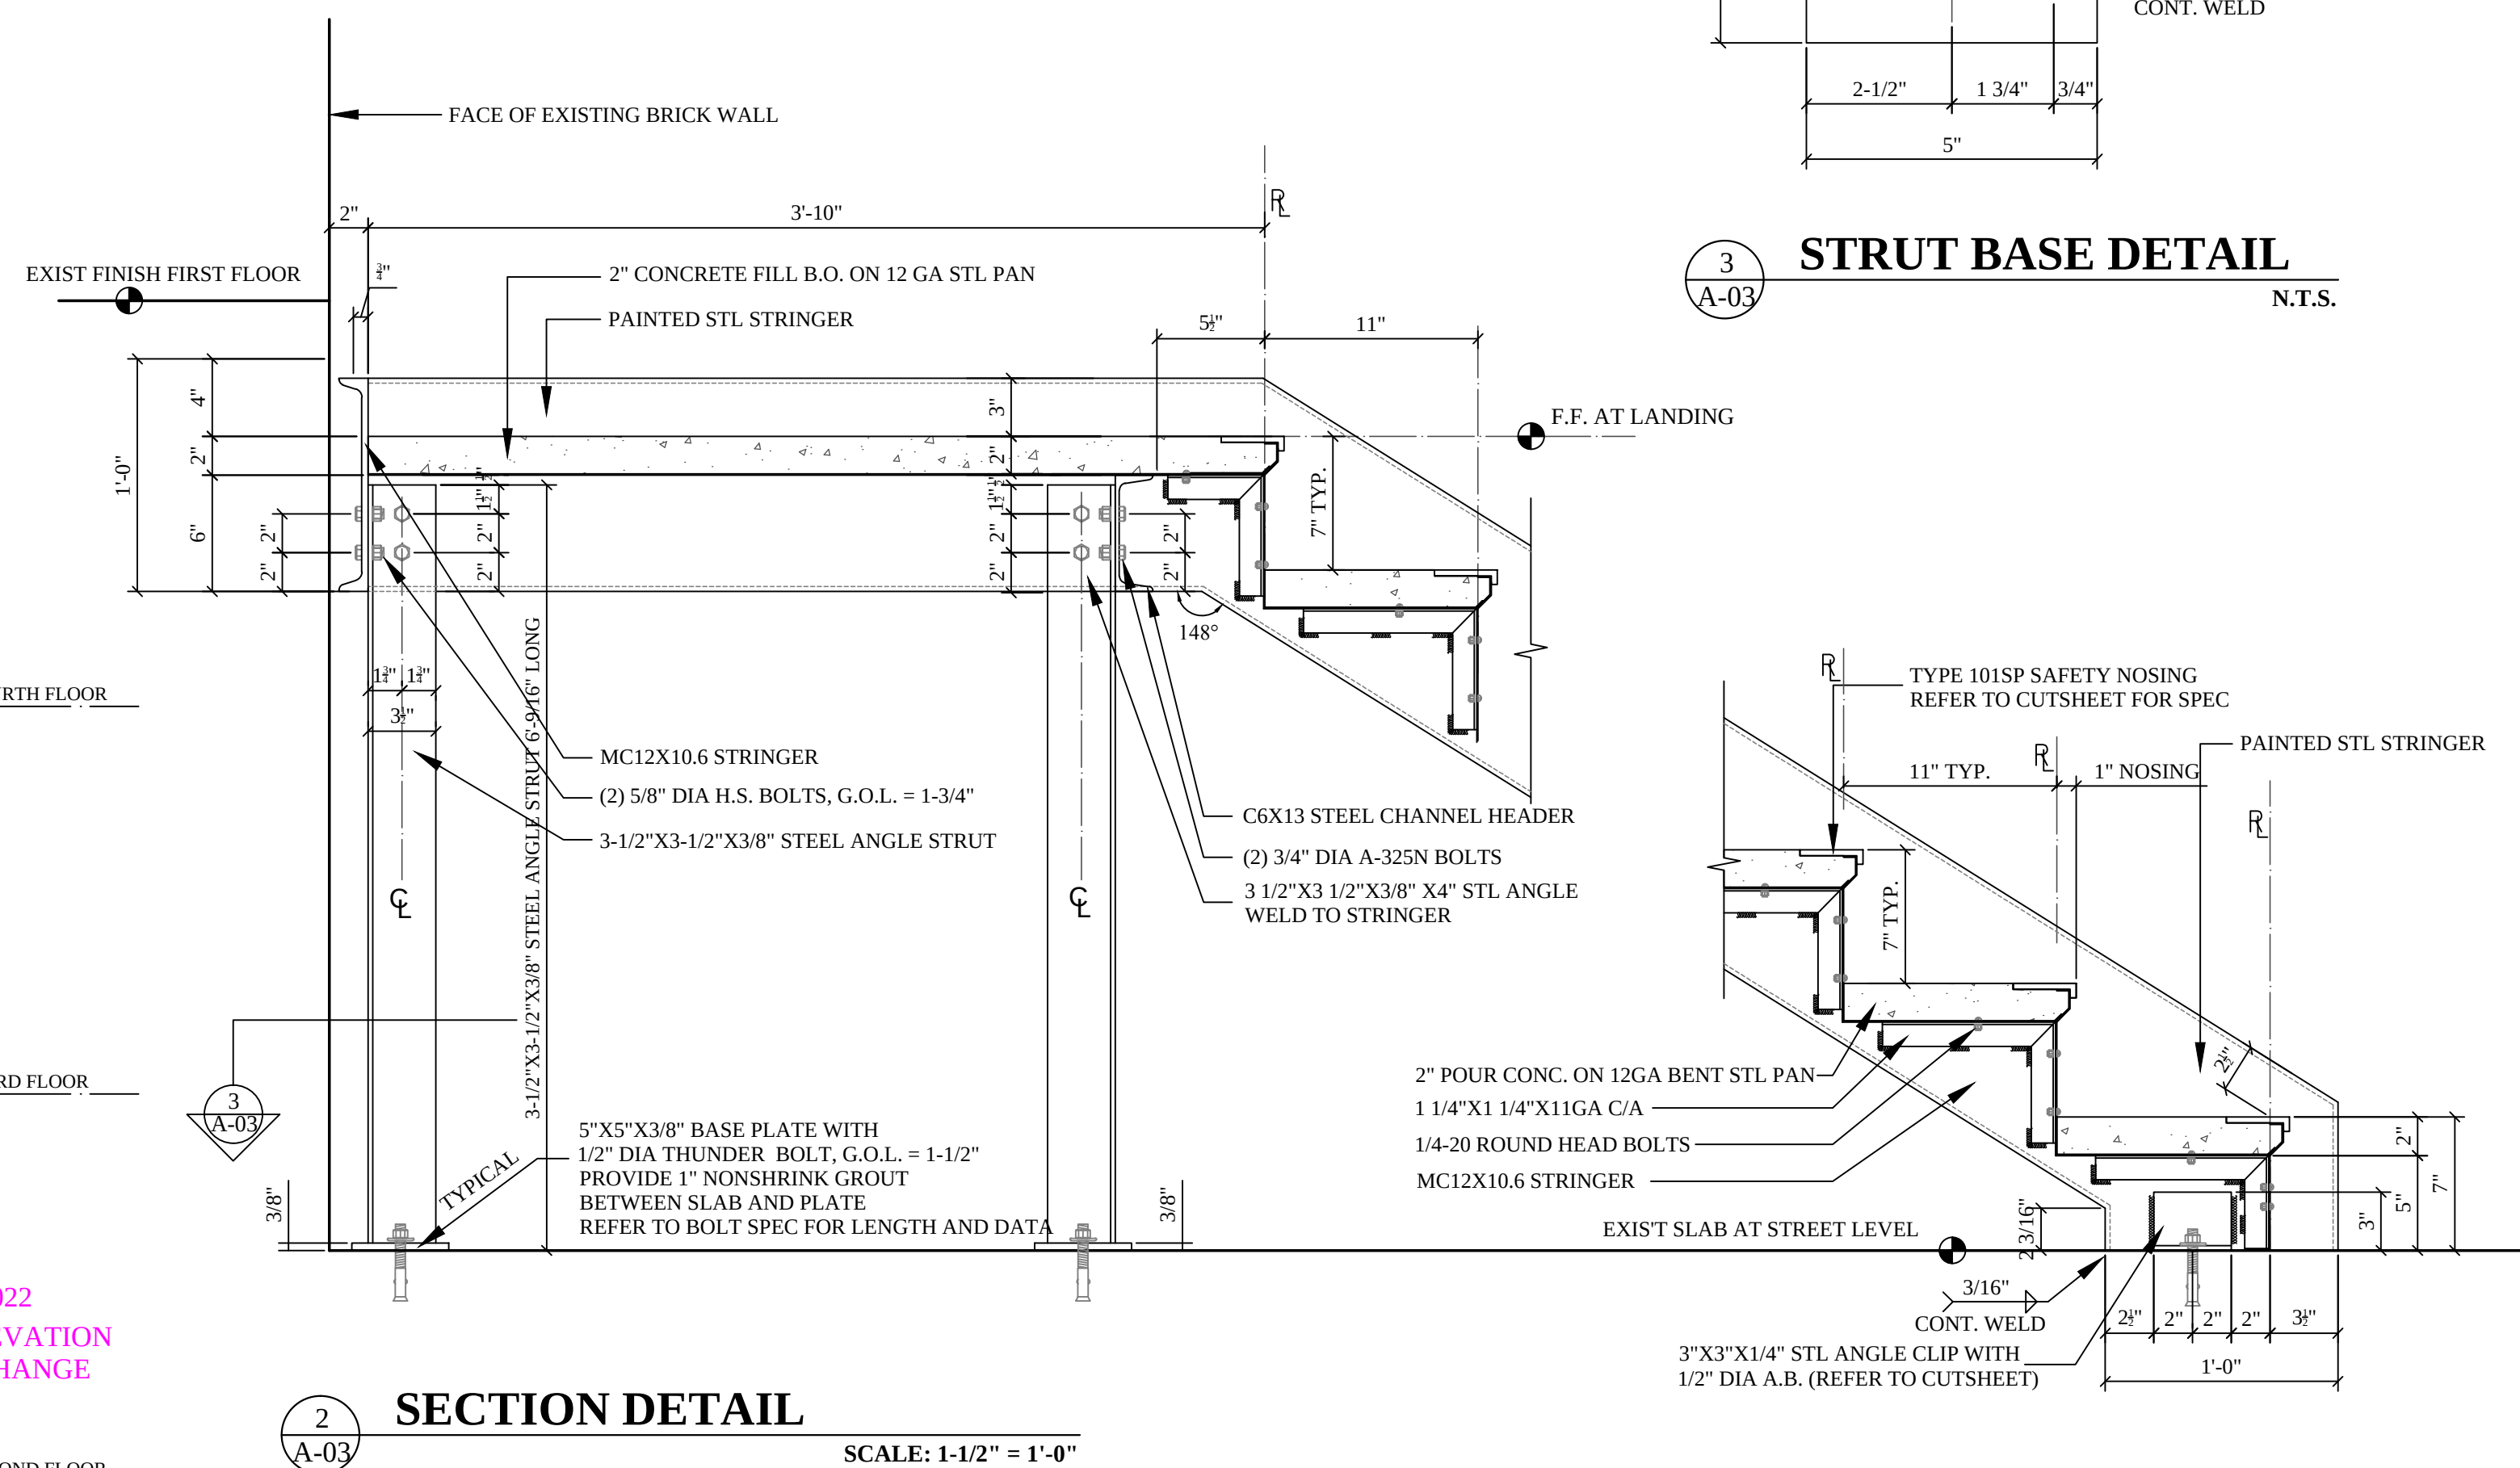


SECTION DETAIL

2
A-03

SCALE: 1-1/2" = 1'-0"

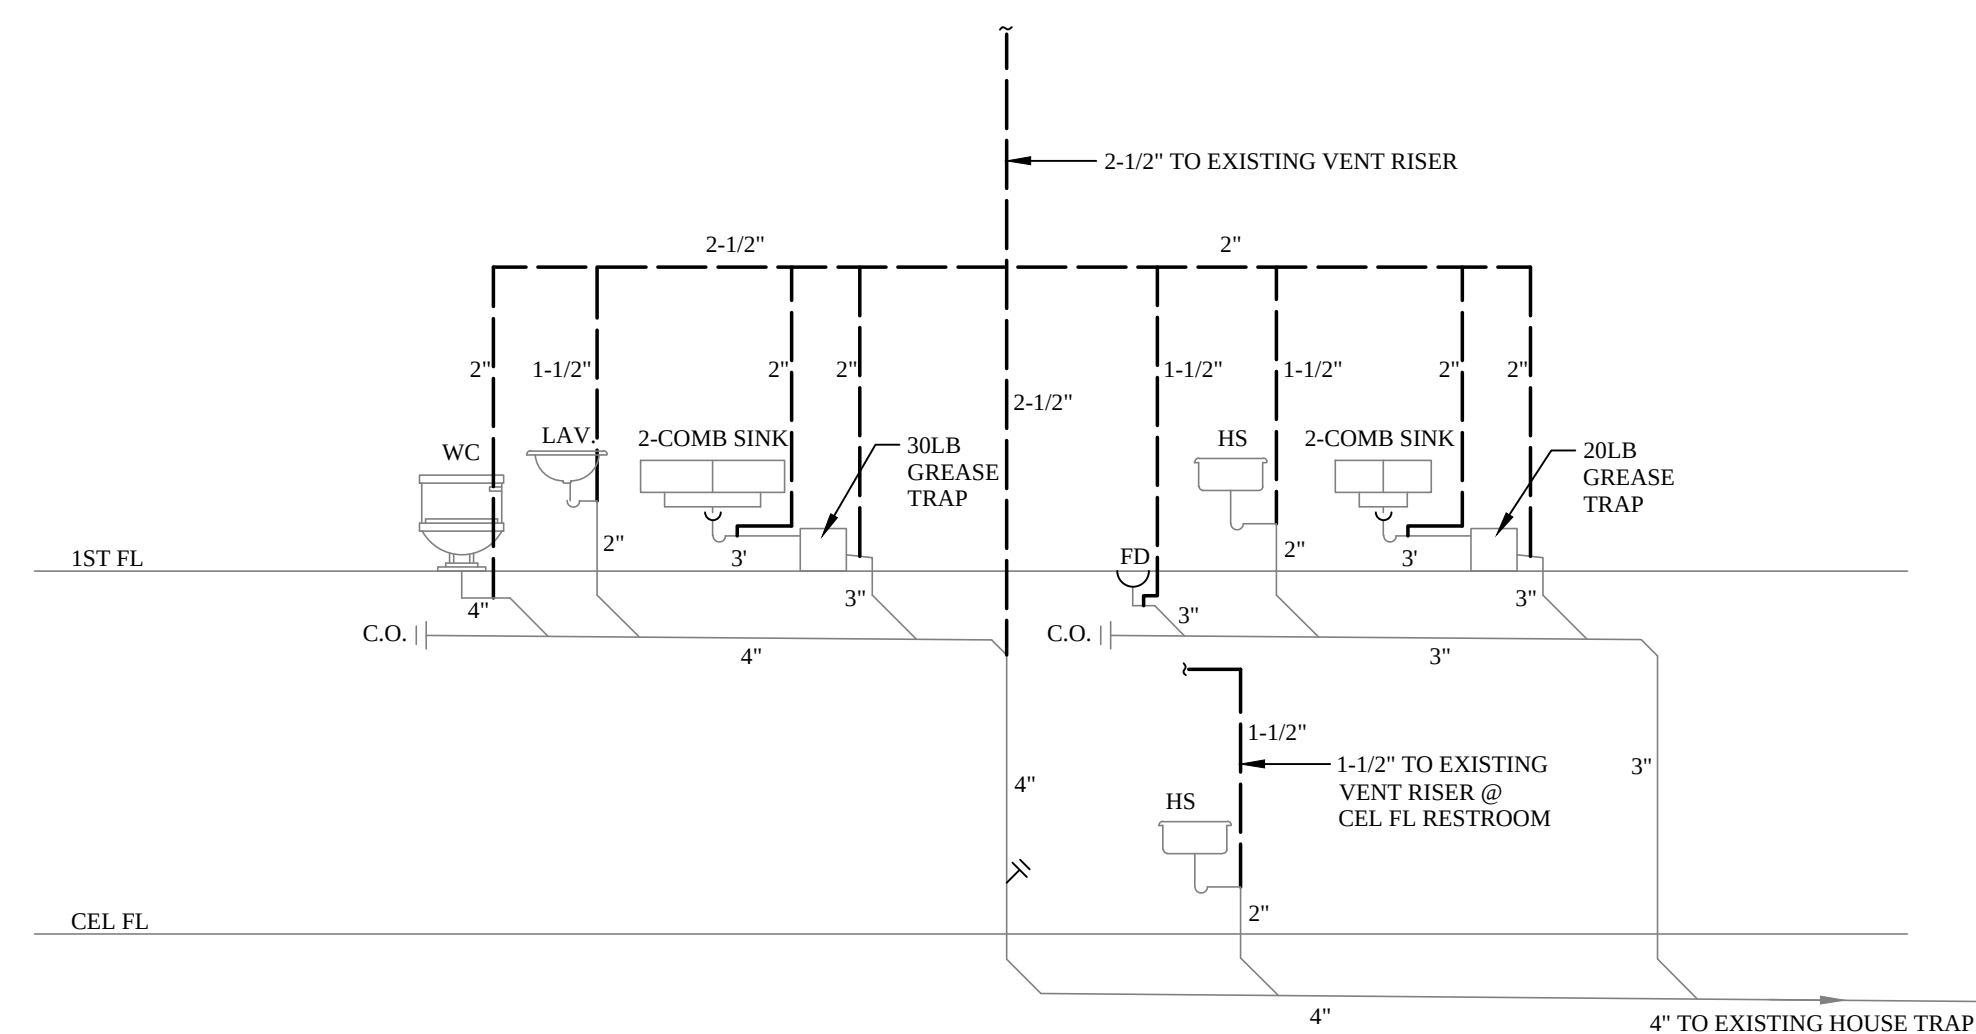

3 A-03 **PLUMBING RISER DIAGRAM** N.T.S.

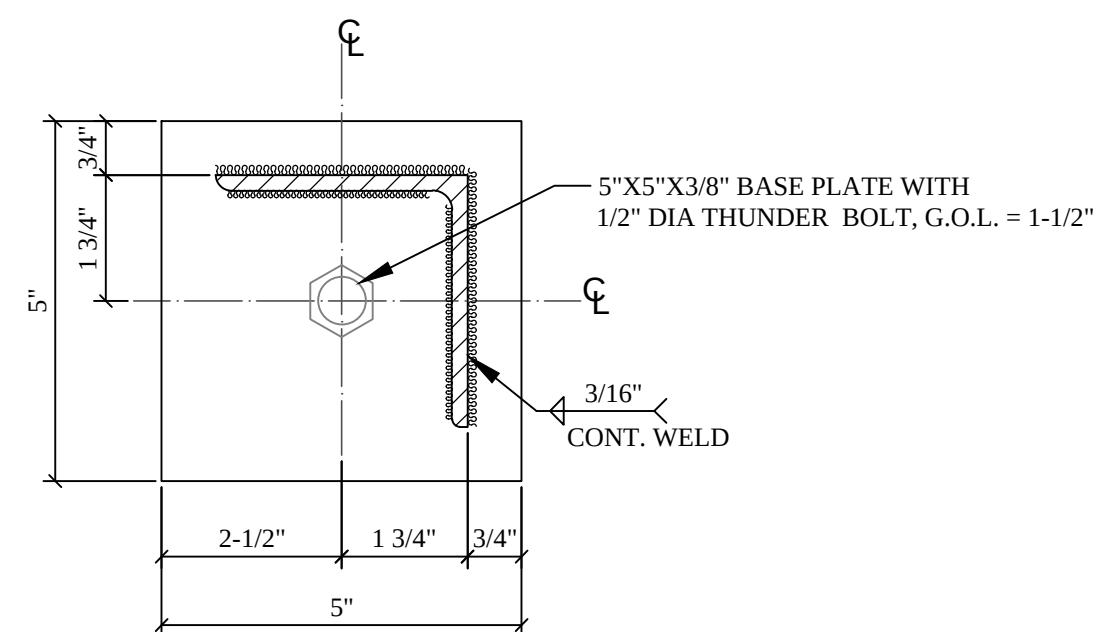

STRUT BASE DETAIL

[illegible]

**FOR DOB REVIEW ONLY
NOT FOR
CONSTRUCTION**

**INTERIOR RENOVATION & CONVERSION OF
816 56TH STREET
BROOKLYN, NY 11220**

PROJECT: _____




CONSULTANTS:



BIS #: 301770215

DWG. TITLE

EXTERIOR ELEVATION (NORTH)
CONSTRUCTION DETAIL
PLUMBING RISER DIAGRAM

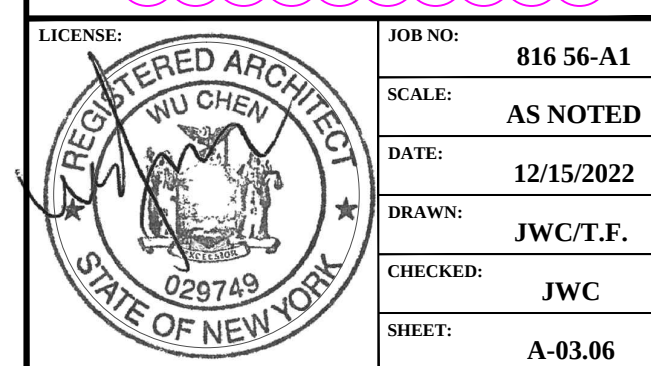

STREET

56th SS 80' E. 8th A.

No.

814

DIST.

301-524

BOROUGH

BROOKLYN

New Bldg. Plan Certificate No.	Number	Date	Apts.	Rooms	Estimated Cost	OCCUPANCY					
						Stories	1	2	3	4	Totals
	3	25	16	51	50000						
	579	7/8/15	16	51	"						
BUILDING						APARTMENTS					
Stories <u>4 sty B.</u>						Outlook through <u>—</u>					
Fireproof <u>—</u>						" to street <u>8</u>					
Elevator <u>—</u>						" to yard <u>8</u>					
Bakery <u>—</u>						" to court <u>—</u>					
Lot Size <u>40 X 100' 2"</u>						Apts. with private bath <u>16</u>					
Corner or Interior Lot						" " public <u>—</u>					
Stores <u>—</u> W. C.'s <u>—</u>						" " no <u>—</u>					
Total W. C.'s in Bldg. <u>16</u>						Basement or Cellar Apts. <u>—</u>					
Is there a Penthouse? <u>—</u>						Apt. in Penthouse? <u>—</u>					
Remarks:						Business Uses:					
						Servants'					
						Rooms <u>12</u> <u>13</u> <u>13</u> <u>13</u> <u>51</u>					
						Aparts. <u>4</u> <u>4</u> <u>4</u> <u>4</u> <u>16</u>					
						Waterclosets <u>4</u> <u>4</u> <u>4</u> <u>4</u> <u>16</u>					

Noted on Record.....192.....B. of R. per.....Date.....7/8/15 Clerk Joel H. Saunders (Over)

N. B.

THIS SIDE TO BE FILLED IN 6 MONTHS AFTER ISSUANCE OF NEW BUILDING CERTIFICATE

Jan.	Feb.	March	April	May	June	July	August	Sept.	October	Nov.	Dec.
------	------	-------	-------	-----	------	------	--------	-------	---------	------	------

BUILDING

Bakery not
Basements or Cellar Apts. notStores not
Store W. C.'s notHalls Heated ✓
Apts. Heated ✓

APARTMENTS	Cellar	Basement	1st Story	2	3	4	5	6	7	8	9	10	11	12	13	14	15	Total
No. of Apts.	—	—	4	4	4	4												16
No. of Rooms	—	—	12	13	13	13												51
No. of W. C.'s	—	—	4	4	4	4												16

VIOLATIONS

Fire passages obstructed not
 Closets under entrance floor stairs not
 Illegal stairs or inside openings to Cellar not
 Are all fire-proof doors self-closing and metal covering intact yes
 Is bulk-head door locked not
 Bakery Violations not
 Section 41 Violations not
 F. P. Windows, metal covering broken not Wire glass removed not

RENTAL of APTS.

	Rented	No.	Maximum Rent			Minimum Rent		
			Amt.	Rooms	Per Room	Amt.	Rooms	Per Room
By Month—front		8	67 ¹ / ₂	4	16 ⁷ / ₈	55	3	18 ¹ / ₃
—rear		8	55	3	18 ¹ / ₃	52	3	17 ¹ / ₃
—court								
By Week—front								
—rear								
—court								

Note: Stores and Janitor's apts. not included

REMARKS

no viol(Date).....2/19/26.....(Signature) B. W. Tammally, Insp.

REVIEW

Increase or decrease in No. of apts. No Alteration Viol. Reported No Referred to Police No
 Increase or decrease in No. of Rooms No Fire Escape Viol. Reported No No action necessary No
 Alteration Plan No. No
 Noted on Records.....192.....B. of R. per.....(Date).....2/23/26.....(Signature) B. W. Tammally

LEGAL OCCUPANCY				
Date	No. Apts.	Height	Cellar	Basement
7-8-25	16	4 story	0	0