


SITE PLAN DIAGRAM


SCALE: 1/8" = 1'-0"

 

MAP: 29B

ZONING DISTRICT: R3-1

BUILDING SUBJECT TO
ARTICLE 2 CHAPTER III
REGULATIONS

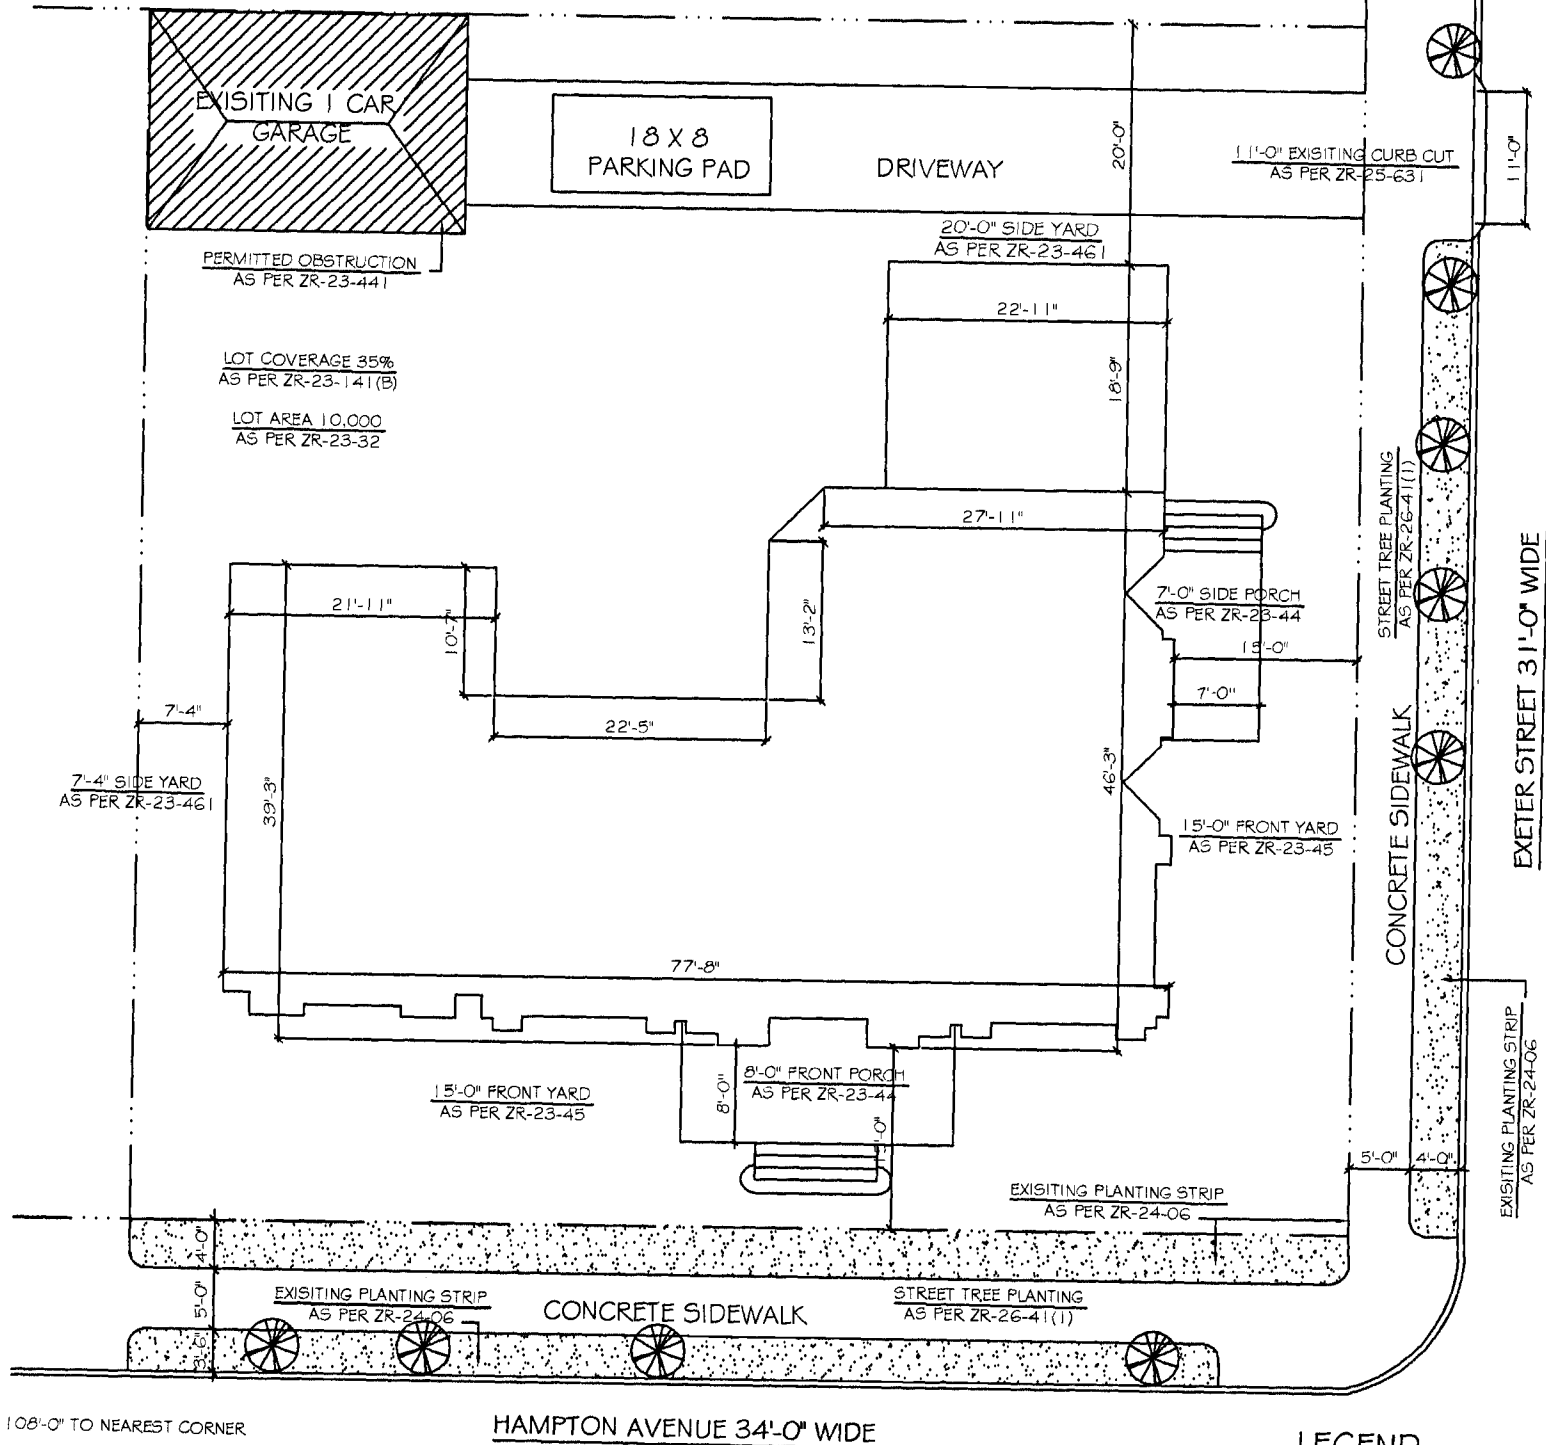


LEGEND

ZONING LOT LINE




PROPOSED BUILDING

 

MAXIMUM PERMITTED FAR- .5 AS PER ZR 23-141
BONUS FLOOR AREA UNDER SLOPING ROOF- 604 SQ. FT. AS PER ZR 23-141 23-141
MAXIMUM LOT COVERAGE- 35% AS PER ZR 23-141 (B) TOTAL PERMITTED 3,500 SQ. FT
OF TREES REQUIRED (0)- AS PER ZR 26-41 # OF TREES EXISTING (0)- AS PER ZR 26-41


ELEVATION DIAGRAM

NOT TO SCALE

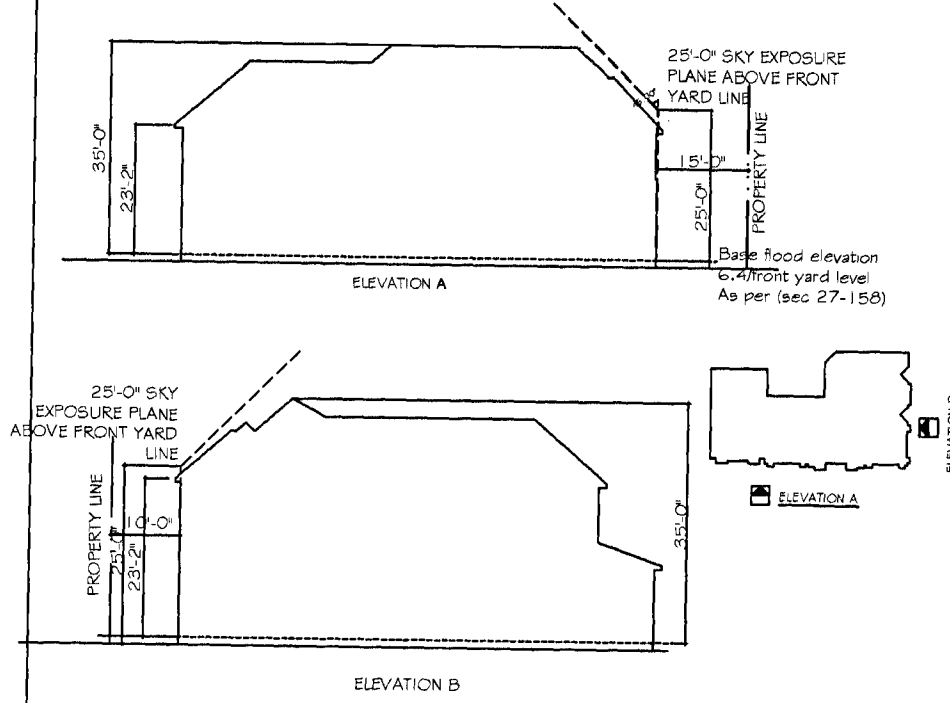

AXONOMETRIC DIAGRAM

NOT TO SCALE

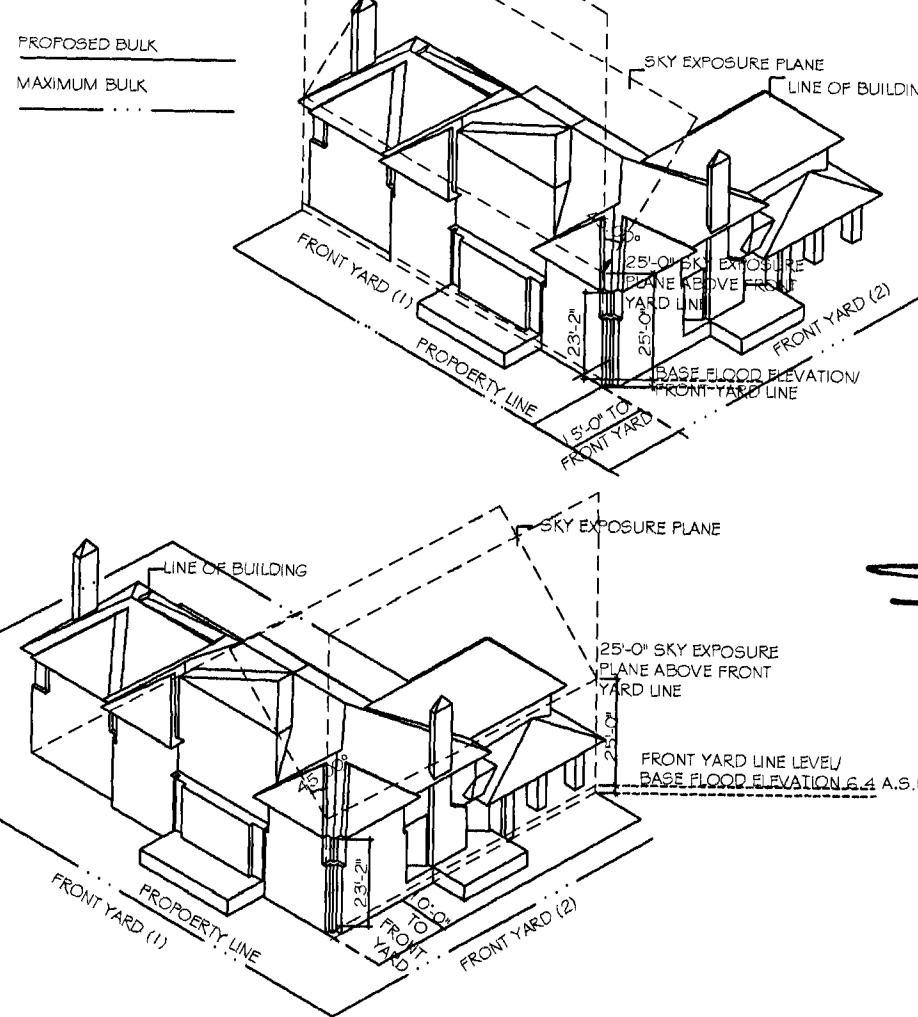

ZD1 Zoning Diagram
Must be typewritten.




Submitted to resolve objections stated in a notice of intent to revoke issued pursuant to rule 10-1.5.
☐ Yes ☐ No

Location Information
House No(s) 606
Street Name Hampton Avenue
Borough Brooklyn
Block 8737
Lot 64
BIN

Falsification of any statement is a misdemeanor and is punishable by a fine or imprisonment, or both. It is unlawful to give to a city employee, or for a city employee to accept, any benefit, monetary or otherwise, either as gratuity for properly performing the job or in exchange for special consideration. Violation is punishable by imprisonment or fine or both. I understand that if I am found after hearing to have knowingly or negligently falsified or allowed to be falsified any certificate, form, signed statement, application, report or certification of the correction of a violation required under the provisions of this code or of a rule of any agency, I may be barred from filing further application or documents with the Department.

Name (please print)

Signature Date

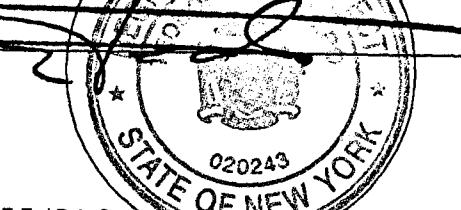

P.E. / R.A. Seal (must be signed and dated over seal)

Internal Use Only

BIS Doc #

9/11/29/10
PLAN EXAMINER SIGN AND DATE

