


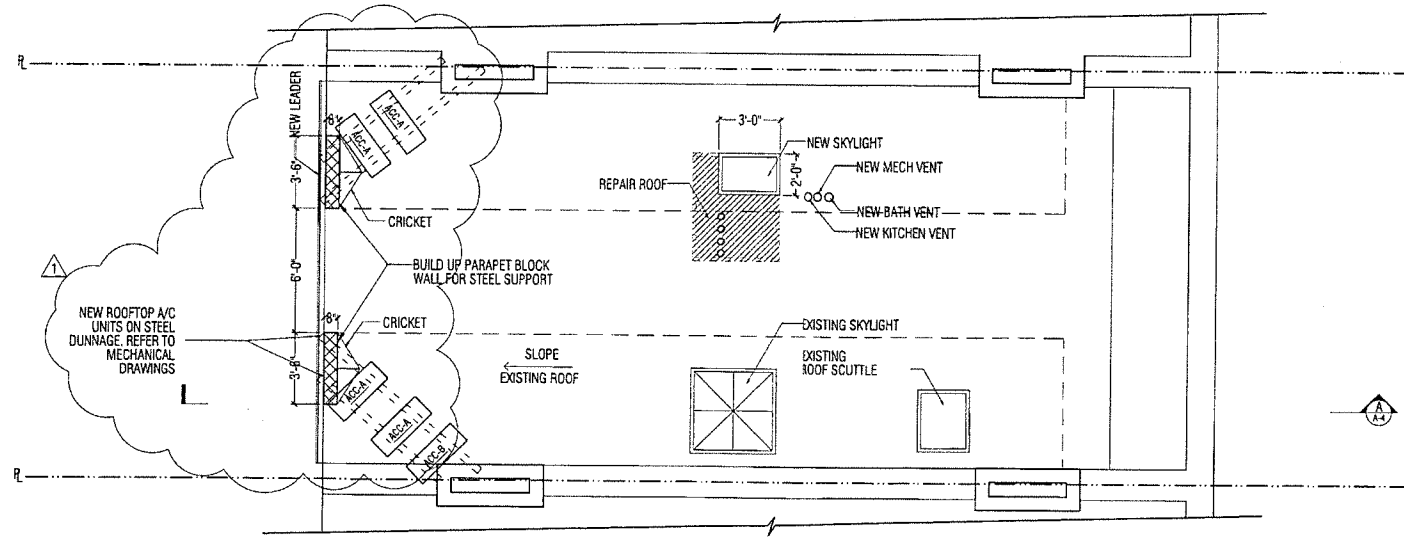


 

ROOF PLAN
SCALE: 1/4" = 1'-0"

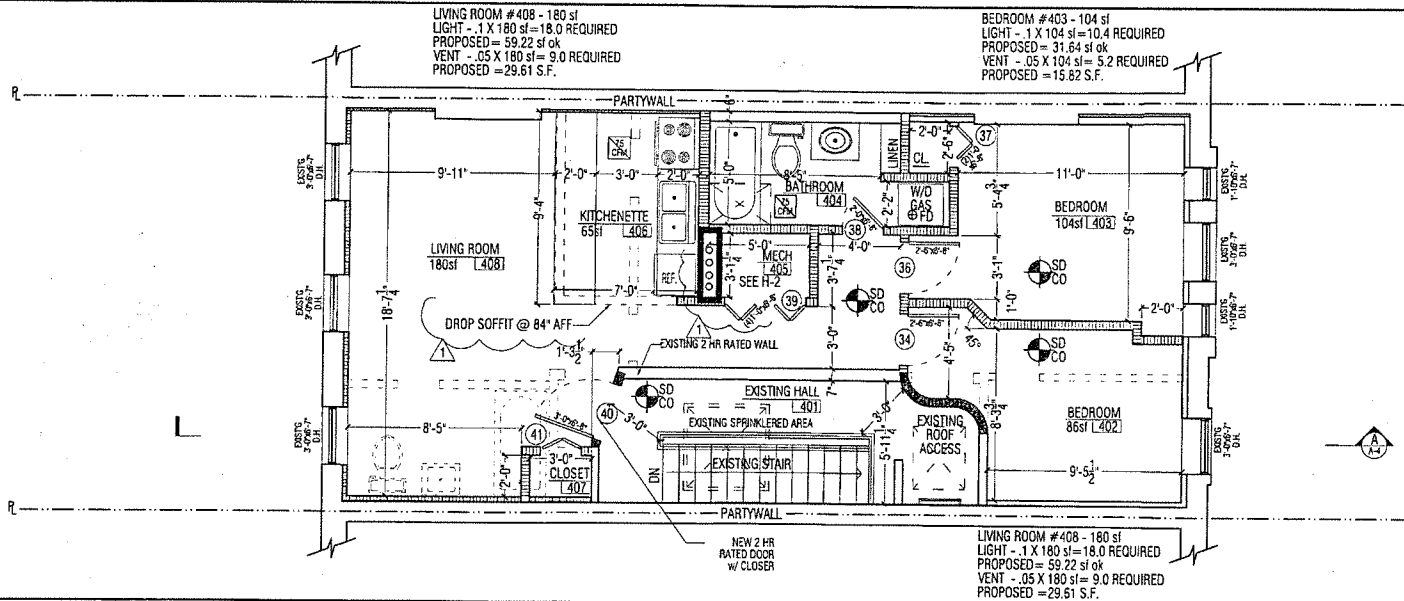

THIRD FLOOR PLAN
SCALE: 1/4" = 1'-0"

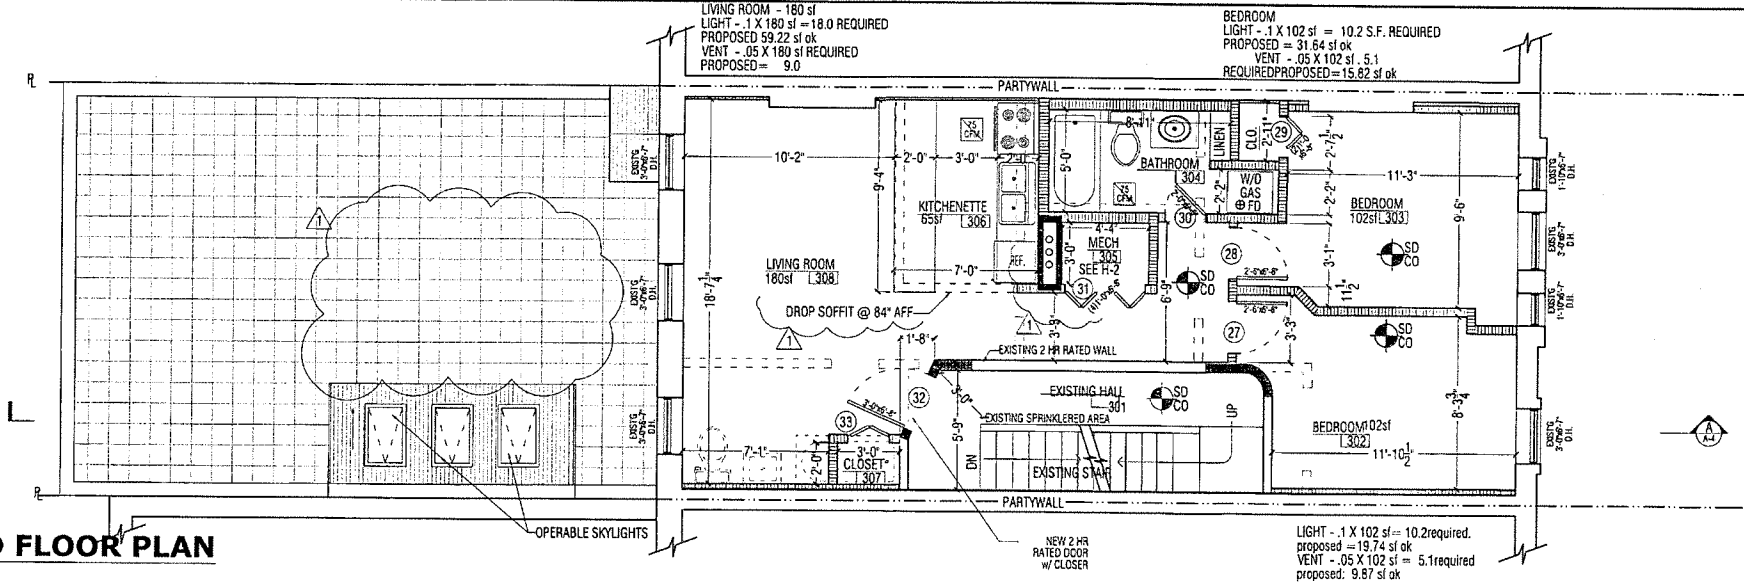

SECOND FLOOR PLAN
SCALE: 1/4" = 1'-0"


LIGHT & VENT CALC. - HABITAL AREA

ROOM	REQUIRED	SUPPLIED
SECOND FLOOR		
BEDROOM #302 - 102		
LIGHT - 1 X 102 sf	= 10.2	19.74 sf ok
VENT - .05 X 102 sf	= 5.1	9.87 sf ok
BEDROOM #303 - 102 sf		
LIGHT - 1 X 102 sf	= 10.2	31.64 sf ok
VENT - .05 X 102 sf	= 5.1	15.82 sf ok
LIVING ROOM #308 - 180 sf		
LIGHT - 1 X 180 sf	= 18.0	59.22 sf ok
VENT - .05 X 180 sf	= 9.0	29.61 sf ok
THIRD FLOOR		
BEDROOM #402 - 86		
LIGHT - 1 X 86 sf	= 8.6	19.74 sf ok
VENT - .05 X 86 sf	= 4.3	9.87 sf ok
BEDROOM #403 - 104 sf		
LIGHT - 1 X 104 sf	= 10.4	31.64 sf ok
VENT - .05 X 104 sf	= 5.2	15.82 sf ok
LIVING ROOM #408 - 180 sf		
LIGHT - 1 X 180 sf	= 18.0	59.22 sf ok
VENT - .05 X 180 sf	= 9.0	29.61 sf ok

PHILIP M HARRIS ARCHITECTS

211 WARREN STREET
NEWARK, NJ 07103
T. 973-634-7400
F. 973-643-1999

PHILIP M HARRIS R.A.

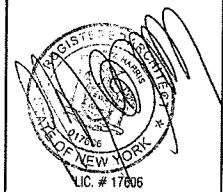

NO.	DATE	ISSUED / REVISED
1	11.18.14	REVISED AS NOTED
2	05.19.15	
3		
4		
5		
6		
7		
8		
9		
10		

EXAMINED FOR ZONING EGRESS AND FIRE PREVENTION ONLY, AS PER D.R. 3175
MAY 19, 2015

WARREN FRANK, R.A. (SEAL)

CONSTRUCTION LEGEND

- NEW EXTERIOR METAL STUD WALL w/ STUCCO INSULATION SYSTEM 2hr. RATED UL DESIGN No. U477
- NEW INTERIOR 2x4 MTL STUD WALL w/ 5/8" GYPSUM EACH SIDE
- NEW 2 hr. RATED MTL STUD PARTITION UL DESIGN No. U485
- EXISTING WALLS TO REMAIN
- EXISTING WALLS TO BE REMOVED
- NEW POURED CONCRETE WALL
- NEW CONCRETE BLOCK WALL
- SMOKE / CARBON MONOXIDE DETECTOR
- MECHANICAL VENT. FAN

GAZAL RESIDENCE RENOVATION

579 ST. MARKS AVE
BROOKLYN, NY 11216

FLOOR PLANS

DRAWN BY MV CHECKED

SCALE 1/4" = 1'-0" DATE 10/5/09

DRAWING # 2 of 6

A-002.01