

CAPITAL PROJECTS
DIVISIONOFFICE OF RECOVERY
& RESILIENCETEL 212.306.4742 FAX 212.306.8542
250 Broadway, 27th Fl.
New York, New York 10007PROGRAM UNIT:
SANDY PROGRAM UNIT (BROOKLYN)

Architect

CURTIS + GINSBERG ARCHITECTS LLP

299 Broadway, Suite 1107
New York, New York 10007Storm Water & Urban Planning, Civil Eng & L.A.
STANTECStructural Engineer
YSRAEL A. SEINUK, P.C.MEPF
LAKHANI & JORDAN ENGINEERS, P.C.Lighting Design Consultant
T.B.D.Facade/ Roof Consultant
CONSULTING ASSOCIATES OF NY, INCGeotechnical Engineering
GTA ENGINEERING SERVICESEnvironmental/ Hazmat Consultant
ENVIRONMENTAL PLANNING & MGMT, INCExpediting Consultant
WILLIAM VITACCO ASSOCIATES, LTD.Elevator Consultant
IROS

04/17/18 0 DOB SUBMISSION

09/15/17 0 90% CONSOLIDATED

07/24/17 0 50% CONSOLIDATED

01/20/17 0 90% CD

10/07/16 0 50% CD

By Date Rev. No. Submissions

Development:

CONEY ISLAND SITE 8

Building Address:

2950/2952 WEST 35TH STREET

BROOKLYN, NEW YORK 11224-1455

Building No. (s):


S8-1

Borough of:

Brooklyn

ORACLE No:

8304

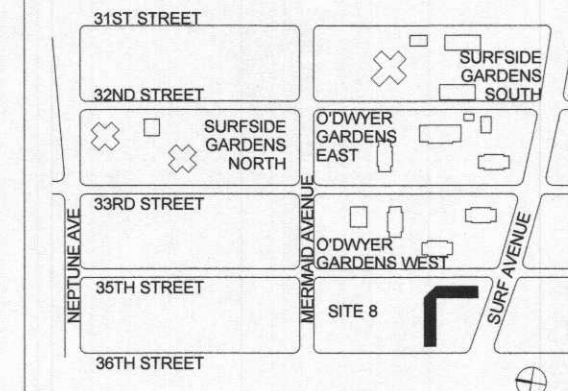

Key Plan

Zone No.: R6 Zoning Map No.: 28b

Block No.: 7046 Lot No.: 22

E.D.P. No.: 334

Development No.: NY005157

Contract Title:

RESTORATION ASSOCIATED WITH
SANDY RECOVERY PROGRAM -
CONEY ISLAND SITES, BROOKLYN

Contract No.: AE1501696

C+GA Project No.: 1504

Drawing Title:

SITE PLAN

Seal & Signature



Drawn By: J.D.J./T.F./C.B./A.K.

Checked By: L.E.H./M.C.

Date: 10/07/16

Scale: 1/16" = 1'-0"

Drawing No.:

S8-1 G-005.00

Sheet 5 of 70

PROJECT ADDRESS: 29750/2977 WEST 35TH STREET, BROOKLYN NY, 11224
BOROUGH: BROOKLYN
ZONING MAP: 28B
BLOCK: 7046
LOT: 22
ZONING DISTRICT: R6 WITH C1-2 OVERLAY

SUBSTANTIAL IMPROVEMENT CALCULATION:

Property Address: 2950 West 35th Street
Borough: Brooklyn
Block: 7046
Lot: 22

Appraised Value = \$34,100,000
Total Job Costs = \$7,774,400.00
% Total Value = 0.1616 = 16.16%

Total job costs is less than 50% of market value. Work proposed in this application is not included in substantial improvement as defined by BC C201.2 & 1 RCNY 3606-01.

CURRENT DOB JOB FILINGS:

Date Filed	Job Filing #	Work Type	Work Description	Cost
5/15/2017	340504261	OT	NON-STRUCTURAL DEMOLITION AND GENERAL CONSTRUCTION FOR ROOF REPLACEMENT AT	\$1,045,000.00
8/26/2017	321208144	OT-PL	PROPOSED REMOVAL OF ALL FIXTURES ASSOCIATED WITH OLD BOILERS DAMAGED DURI	\$712,000.00
9/11/2014	340185383	OT	ADMIN CLOSED 11/10/2014 FACADE REPAIRS TO COMPLY WITH LOCAL LAW 11/1998: N	\$500,000.00
3/13/2014	320921589	BL/PL/OT	PROPOSED REPLACEMENT OF THE TEMPORARY OIL FUELED BOILERS WITH TEMPORARY NA	\$584,400.00
7/21/2005	301962268	BL/OT/MH/PL/FB	RENOVATION OF EXISTING HEATING PLANT TO INCLUDE REPLACEMENT OF (2) LOW P	\$125,000.00
10/24/2017	321675488	OT-PL-MH	SUBSEQUENT FILLING FOR STRUCTURAL FOR RESTORATION OF BUILDINGS DAMAGED DURING HURRICANE SANDY AS IS PART OF THE SANDY RECOVERY PROGRAM (FLOORS CELLAR, 1)	\$4,808,000
Total				\$7,774,400.00

ADDITION FILED UNDER
SEPARATE APPLICATIONS

EXISTING PARKING LOT
20 SPACES
6,577.92 SQ. FT.

EXISTING
PARKING LOT
24 SPACES
5,175.70 SF.

2950/2952 WEST 35TH
STREET FILED WITH
THIS APPLICATION

2951 WEST
36TH STREET
S8-2
PROPOSED 4
STORY ADDITION
1,973.53 SF.

FILED UNDER NB # 321186051

WEST WING

WEST WING

2950 / 2952 WEST 35TH STREET
S8-1
EXISTING 14 STORY BLDG.
11,984.95 SF.

C.I. SITE 8
BLOCK 7046
LOT 22

EAST WING

EAST WING

EAST WING

EAST WING

EAST WING

EAST WING

EAST WING

EAST WING

EAST WING

EAST WING

EAST WING

EAST WING

EAST WING

EAST WING

EAST WING

EAST WING

EAST WING

EAST WING

EAST WING

EAST WING

EAST WING

EAST WING

EAST WING

EAST WING


EAST WING

EAST WING

SURF AVE. (71' WIDE STREET)

WEST 35 ST. (60' NARROW STREET)

1 SITE PLAN
G-005 1/16" = 1'-0"

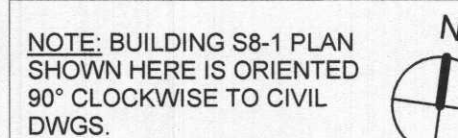

NOTE: BUILDING S8-1 PLAN
SHOWN HERE IS ORIENTED
90° CLOCKWISE TO CIVIL
DWGS.

ACCEPTABLE FOR PERMIT
UNDER DIRECTIVE NO. 14/75


JUL 12 2018

SAINATH DASMA

04/17/18	0	DOB SUBMISSION

02/16/18	0	BID ISSUE
By	Rev. No.	Submissions
Date		

Development:
CONEY ISLAND SITE 8
Building Address:
2950/2952 WEST 35TH STREET
BROOKLYN, NEW YORK 11224-1455
Building No. (s):
SB-1
Borough of:
Brooklyn
ORACLE No:
8304

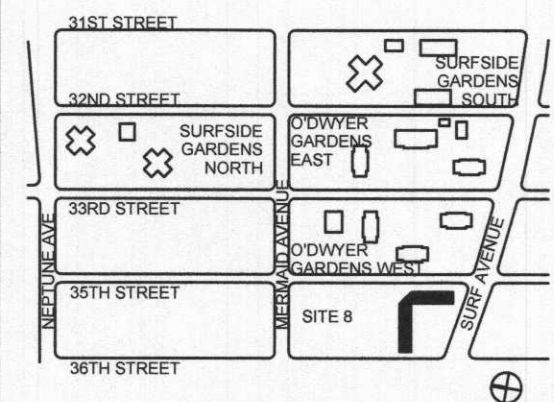


Key Plan
Zone No.: R6 Zoning Map No.: 28b
Block No.: 7046 Lot No.: 22
E.D.P. No.: 334
Development No.: NY005157


Contract Title:
RESTORATION ASSOCIATED WITH SANDY RECOVERY PROGRAM - CONEY ISLAND SITES, BROOKLYN

Contract No.: AE1501696
C+GA Project No.: 1504


Drawing Title:
FLOODPROOFING DETAILS I - WIPER WALL/VEHICULAR F.G.

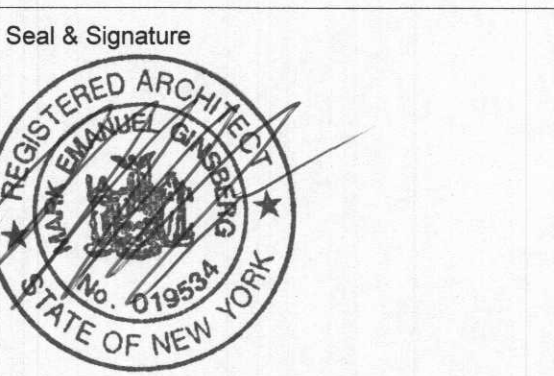


Drawn By:	E.L.H./J.D.J.
Checked By:	E.L.H.
Date:	10/07/16
Scale:	As indicated
Drawing No.:	S8-1
Sheet 59 of 70	A-605.00

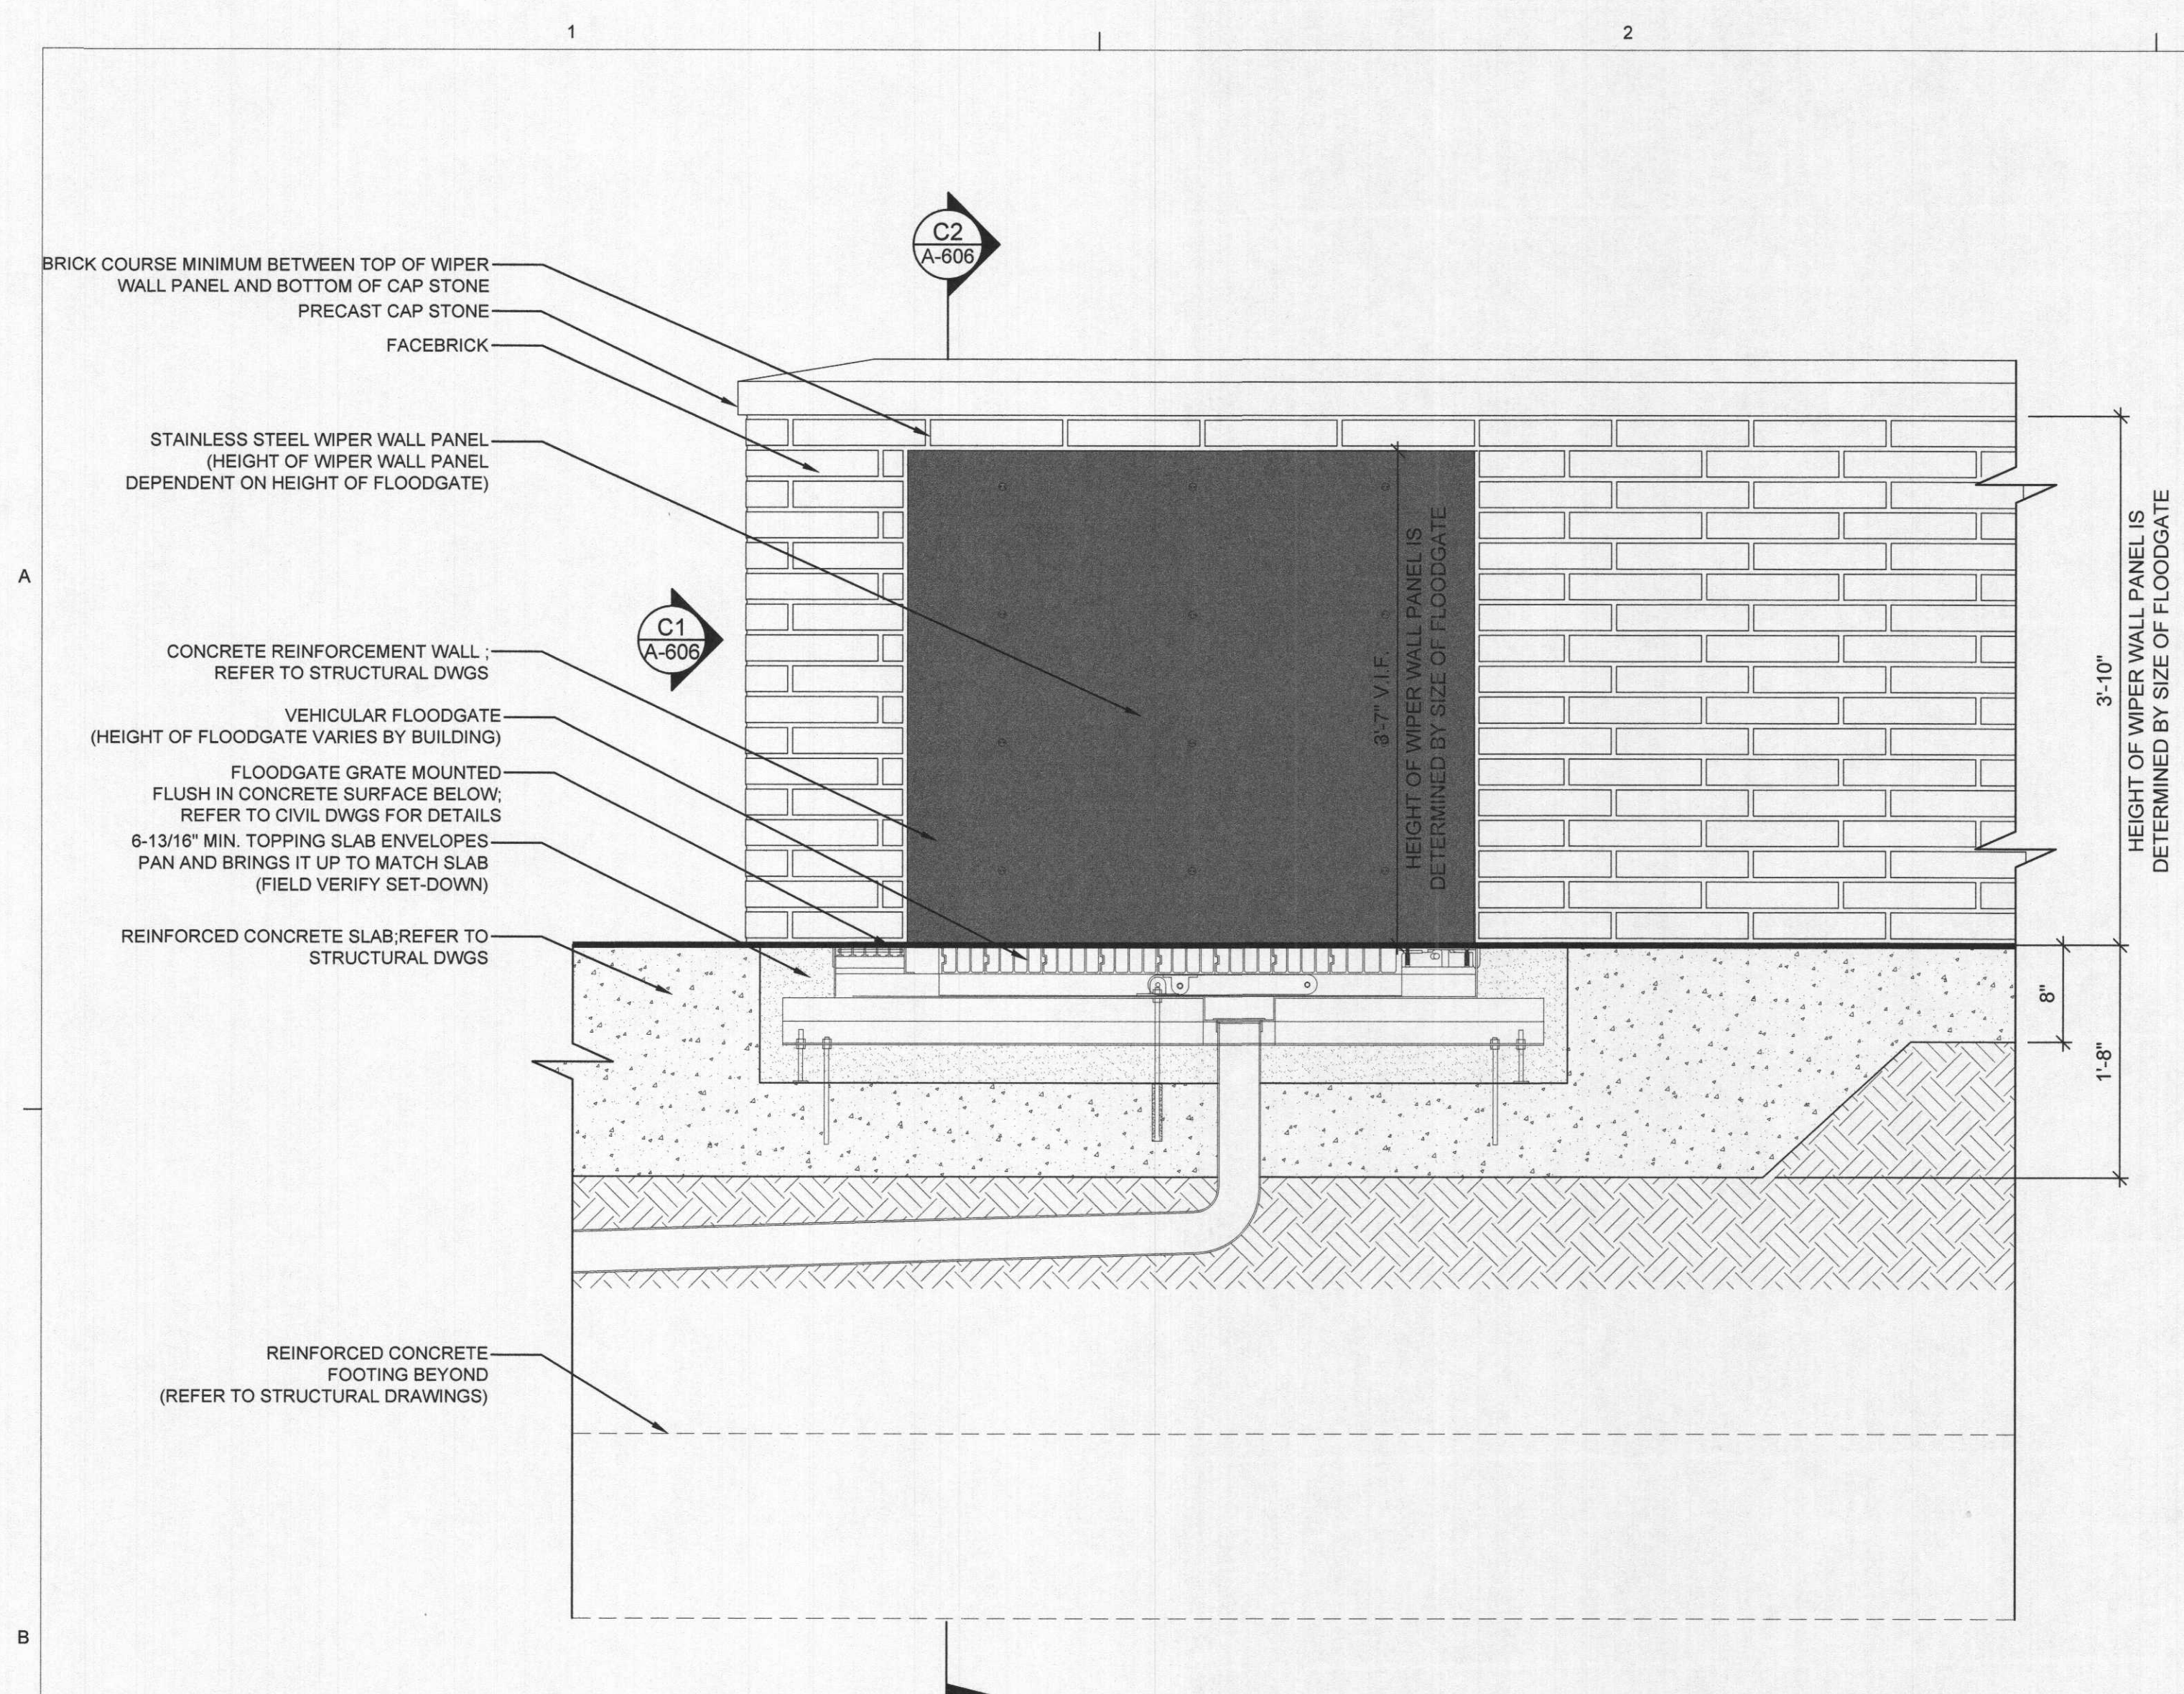


B1 VEHICULAR FLOODGATE SECTION @ WIPER WALL
A-605 1" = 1'-0"

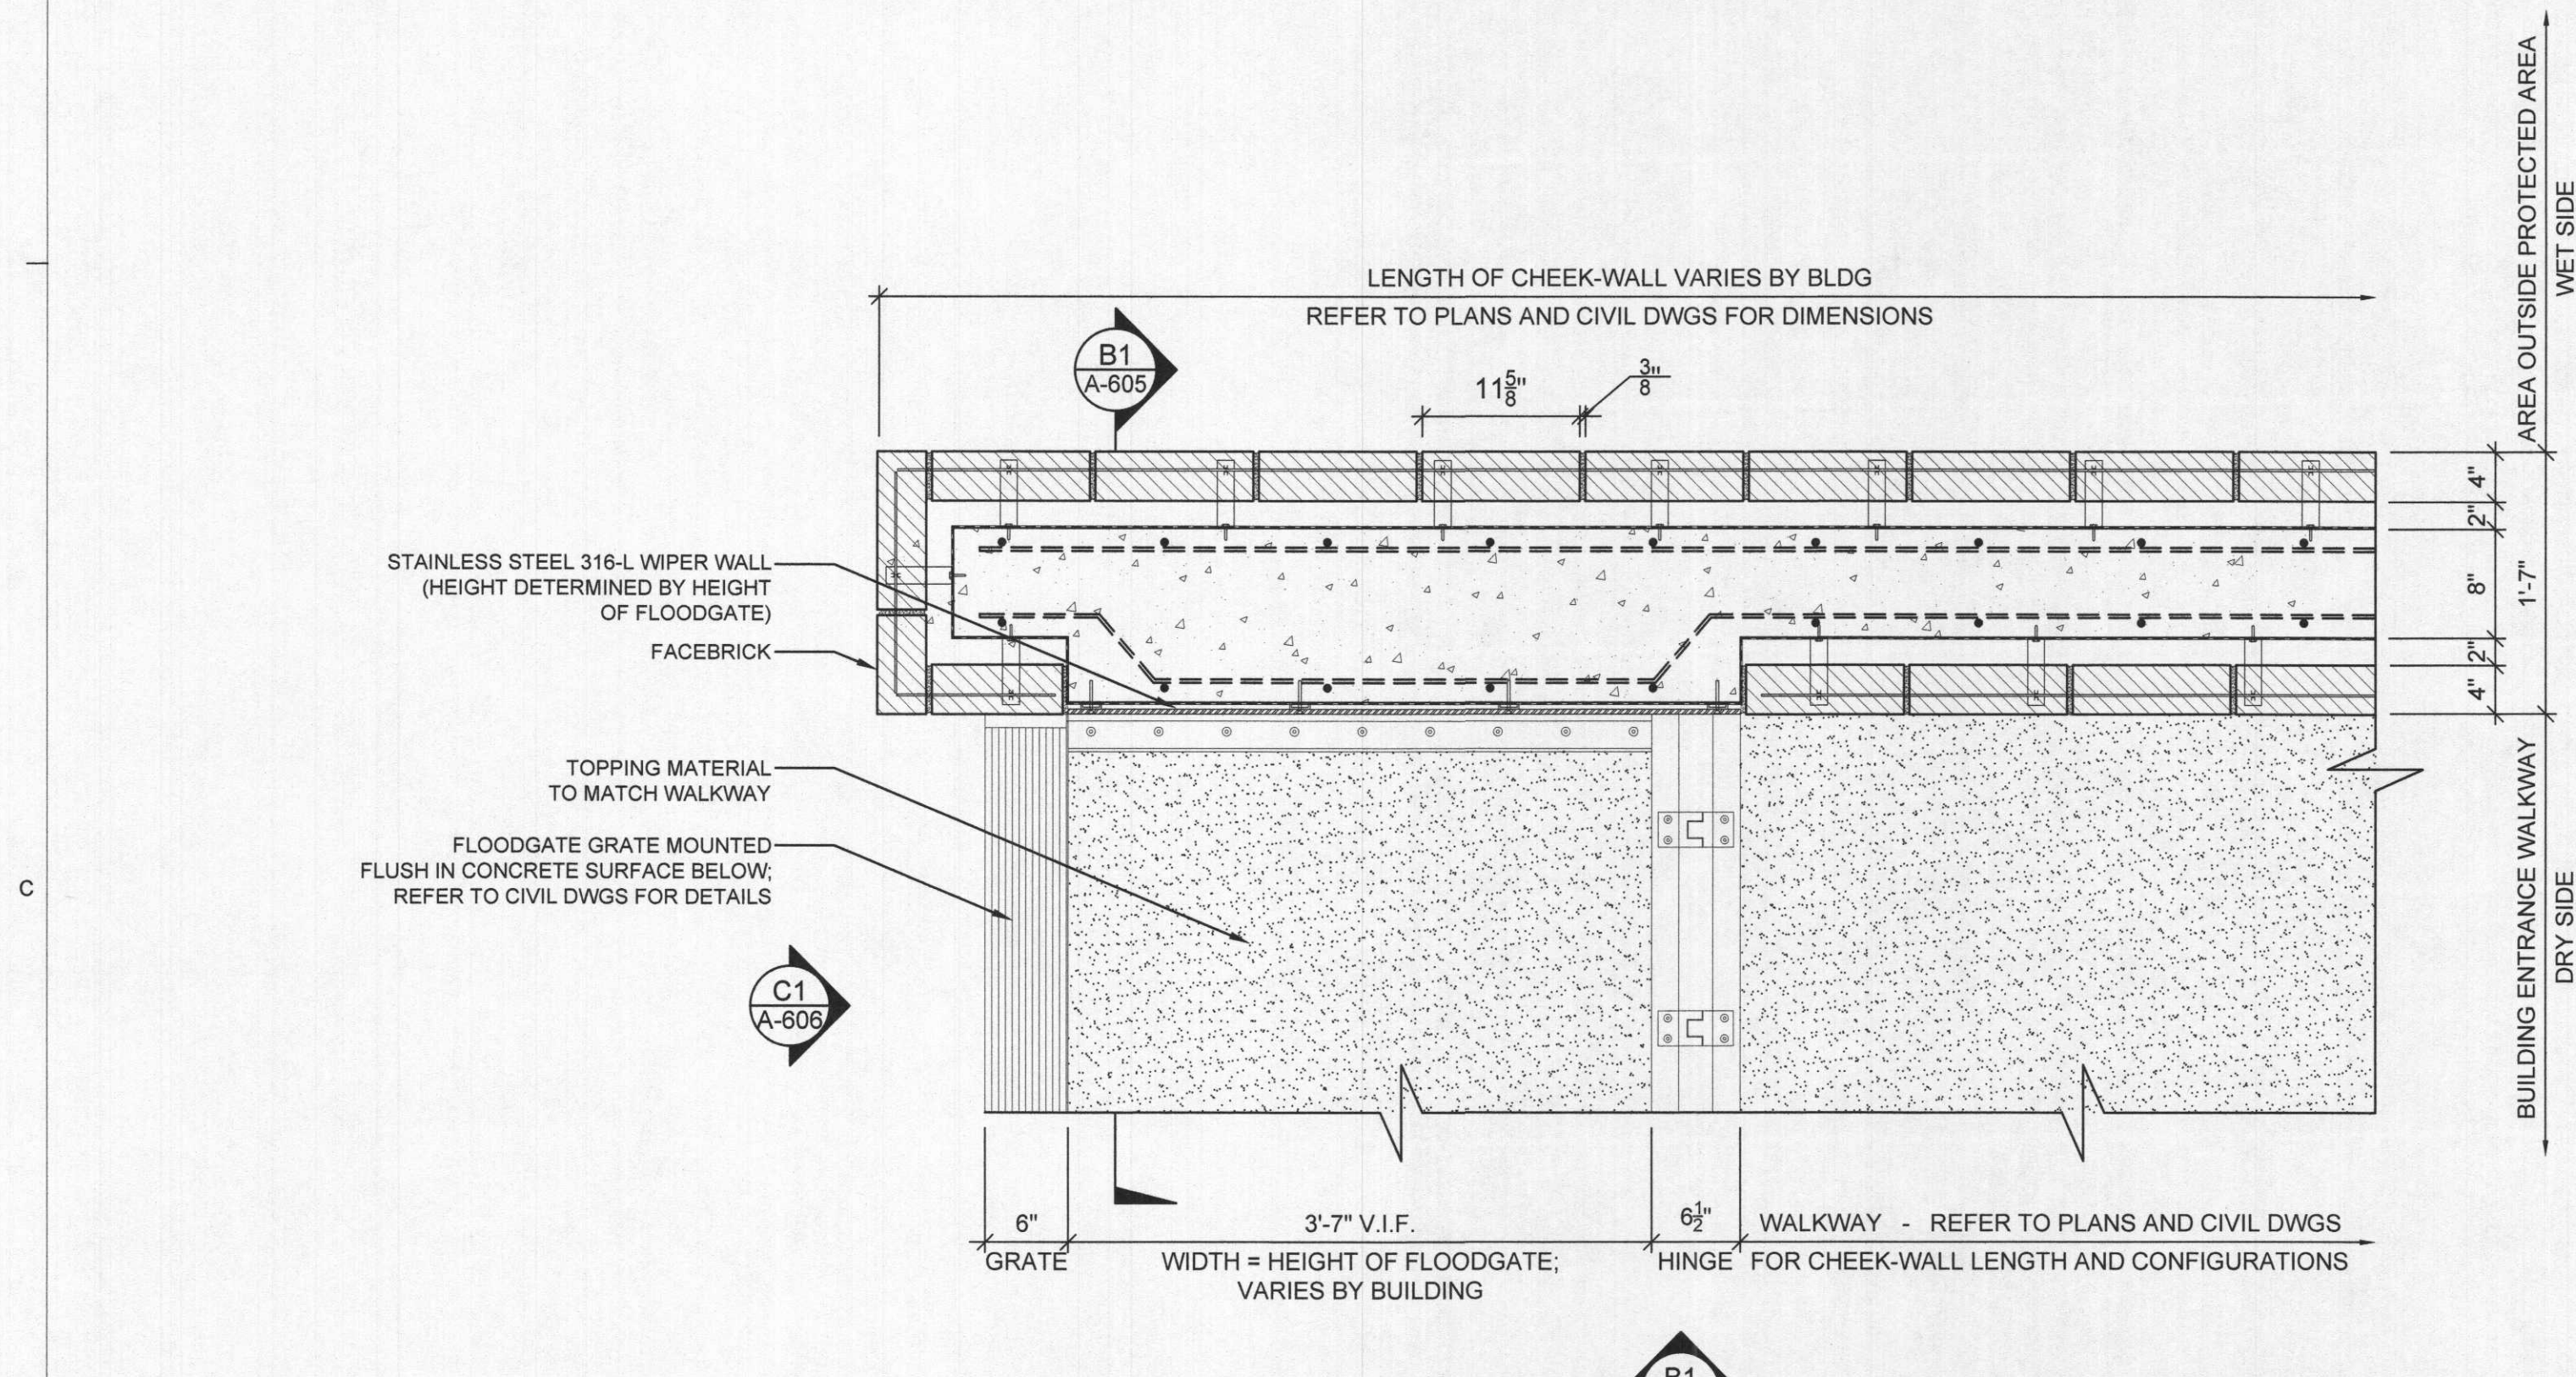

B3 REINFORCED SLAB SECTION
A-605 1" = 1'-0"

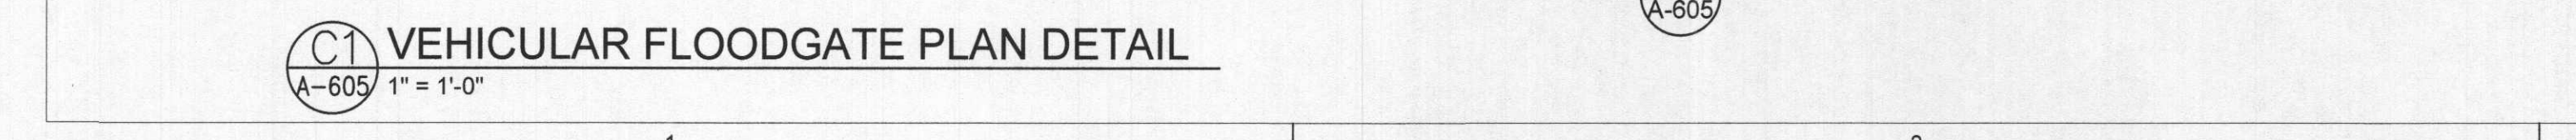

C1 VEHICULAR FLOODGATE PLAN DETAIL
A-605 1" = 1'-0"

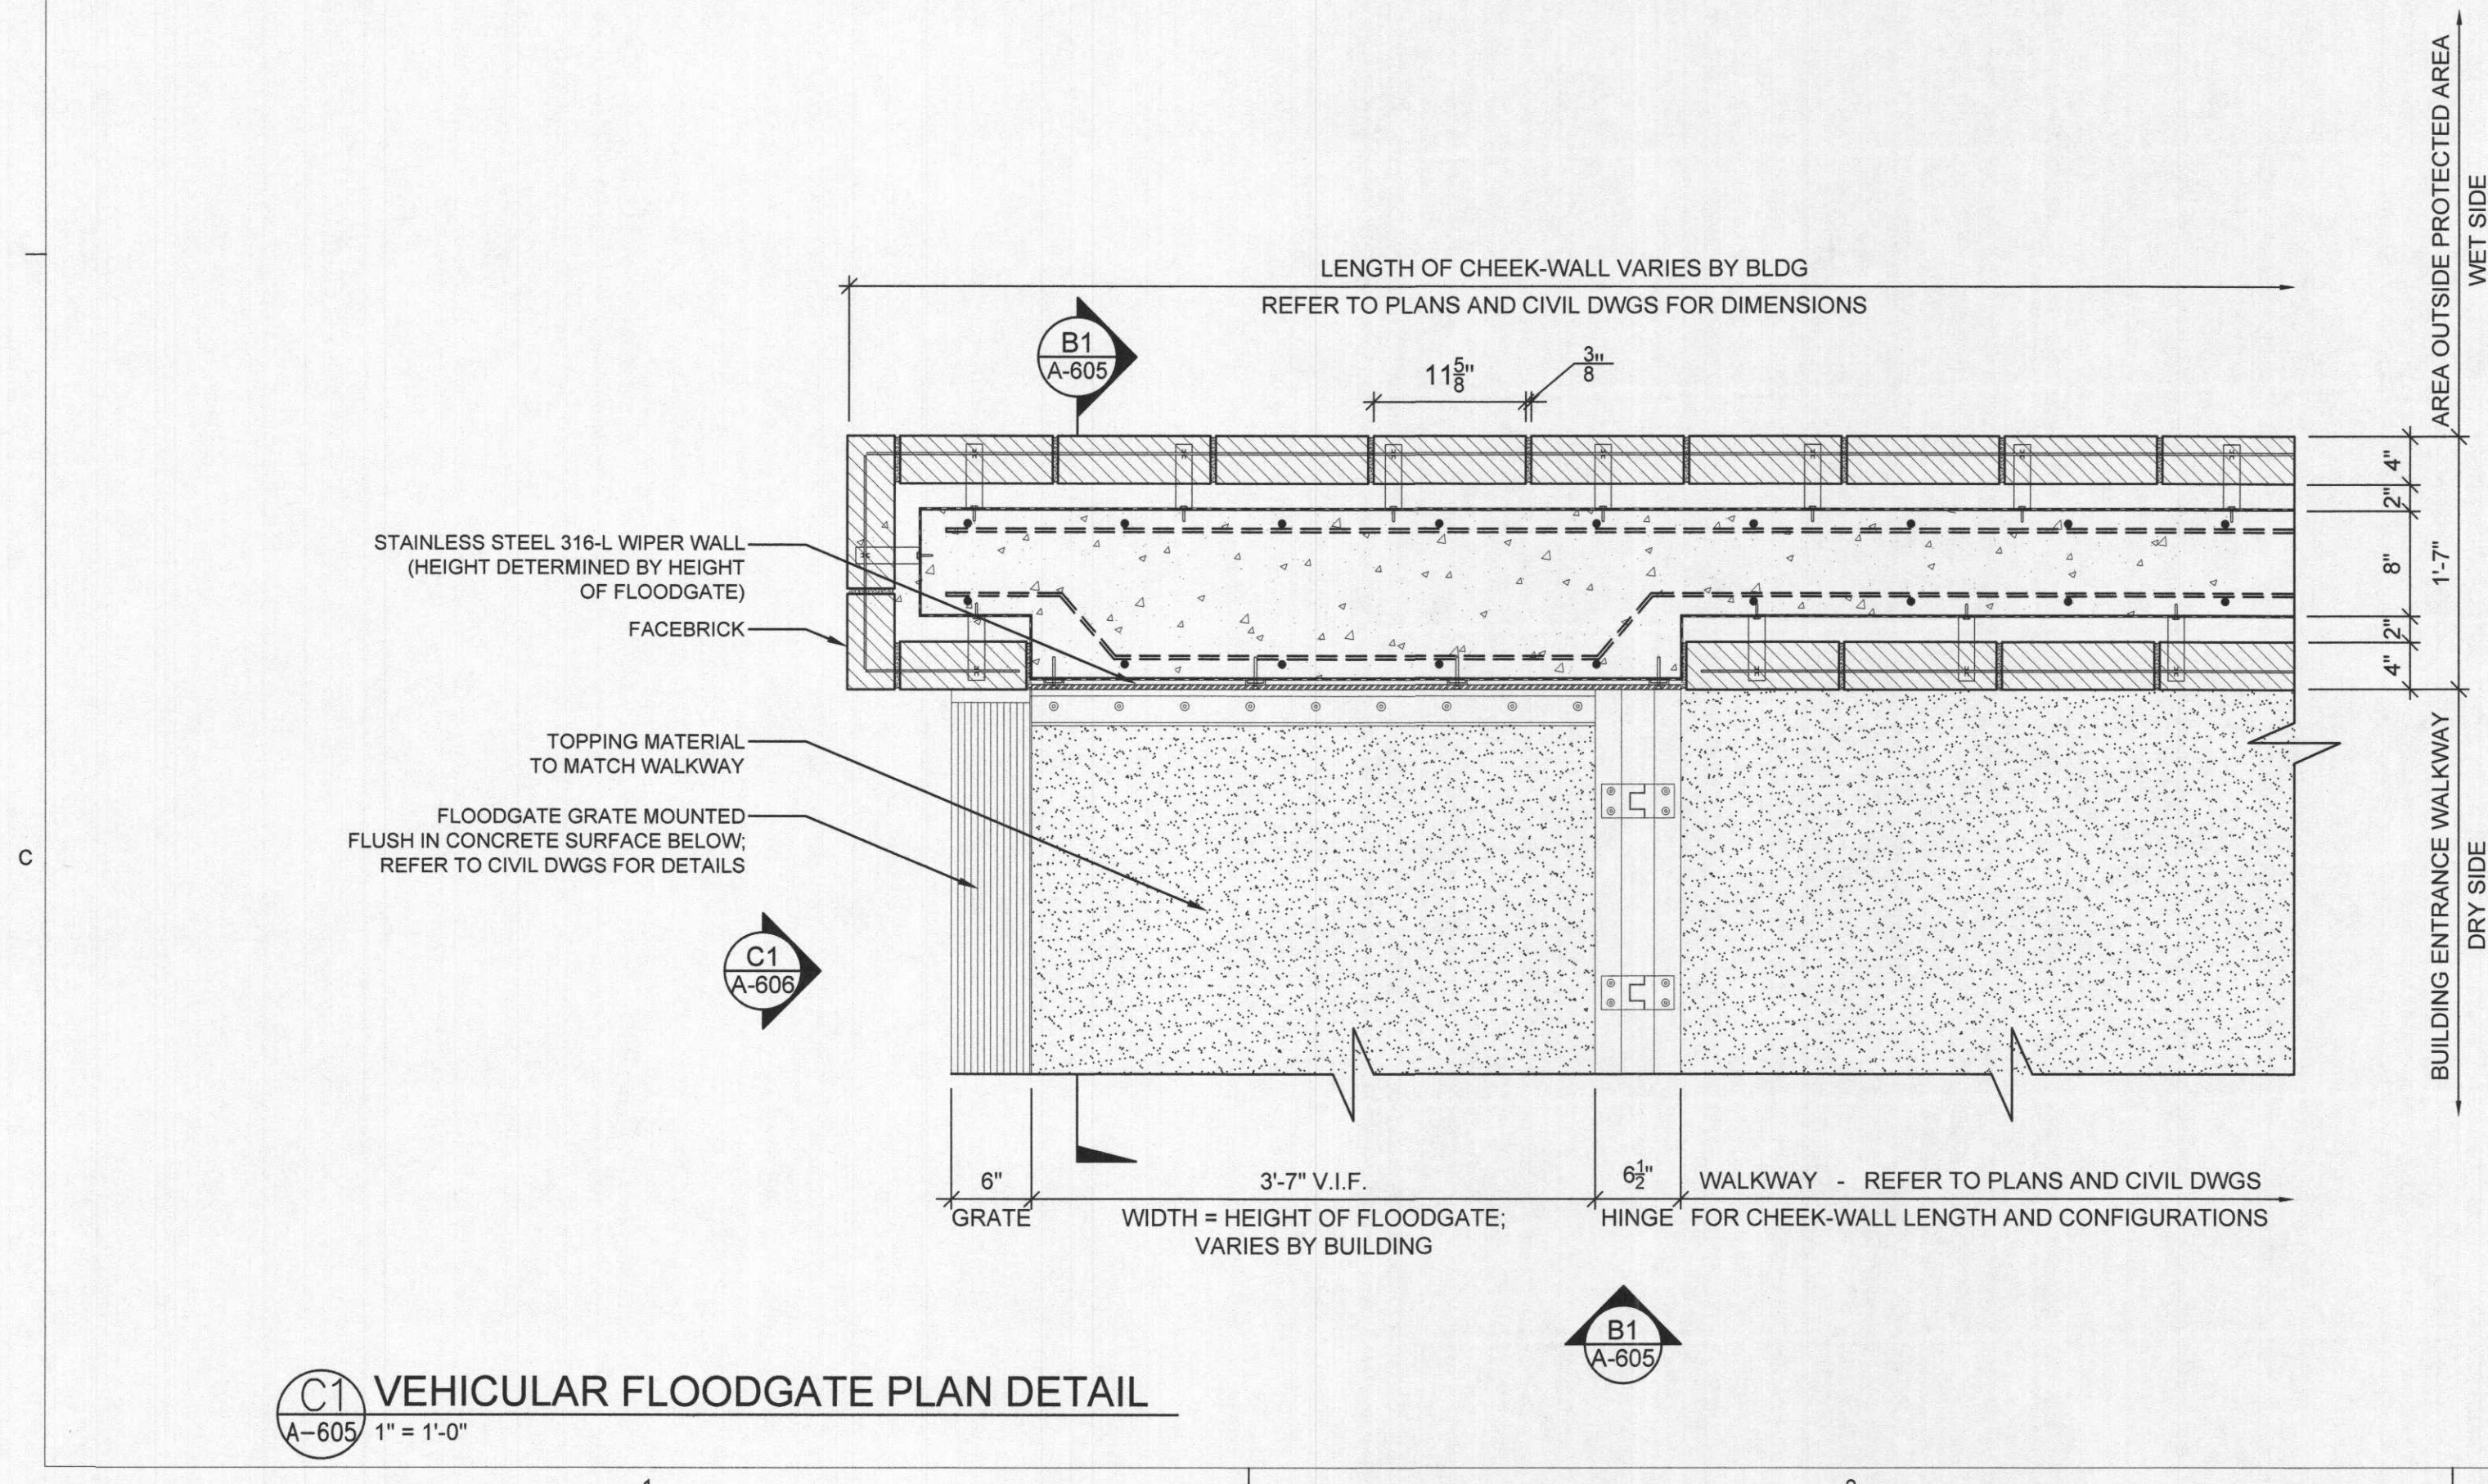

C3 CHEEK WALL PLAN DETAIL
A-605 1" = 1'-0"