



Emergency Response Agencies Notification Affidavit (Prior to Approval)

This is to certify that I, Kenneth W. Church Jr., as the applicant for the Job detailed below, have provided the Emergency Response Agencies: NYPD, FDNY, EMS, and the Department of City Planning with a site plan that shows the nearest Mapped Streets that are open and in use and shows the access route from such Mapped Streets to the subject building or location.

Location

Borough	BROOKLYN	Block	4452	Lot(s)	453	BIN	C.B. No. 305
House No(s).	503	Street Name	SCHROEDERS AVENUE	Apt/Condo No(s).		Floors	001, 002
Special Place Name		Building Type (check one box only):	1,2,3 Family ☒	Other	☒		

Application Data

Job Number

Job Applicant


Last Name	CHURCH JR.	First Name	KENNETH	M.I.	W
Business Name	DELACOUR, FERRARA, & CHURCH ARCHITECTS, P.C.		Business Phone	(718)	237-2862
Address	91 ATLANTIC AVENUE		City	BROOKLYN	State NY ZIP 11201
☒ P.E.	☒ R.A.	Lic. No.	032647		

P.E./R.A. Signature

Kenneth W. Church Jr.

Date

12/23/2015

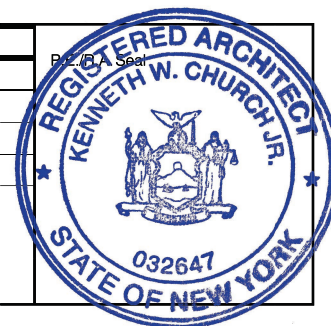


VANDALIA AVENUE


LOWER ASHFORD ST

ELTON STREET

SCHROEDERS AVE

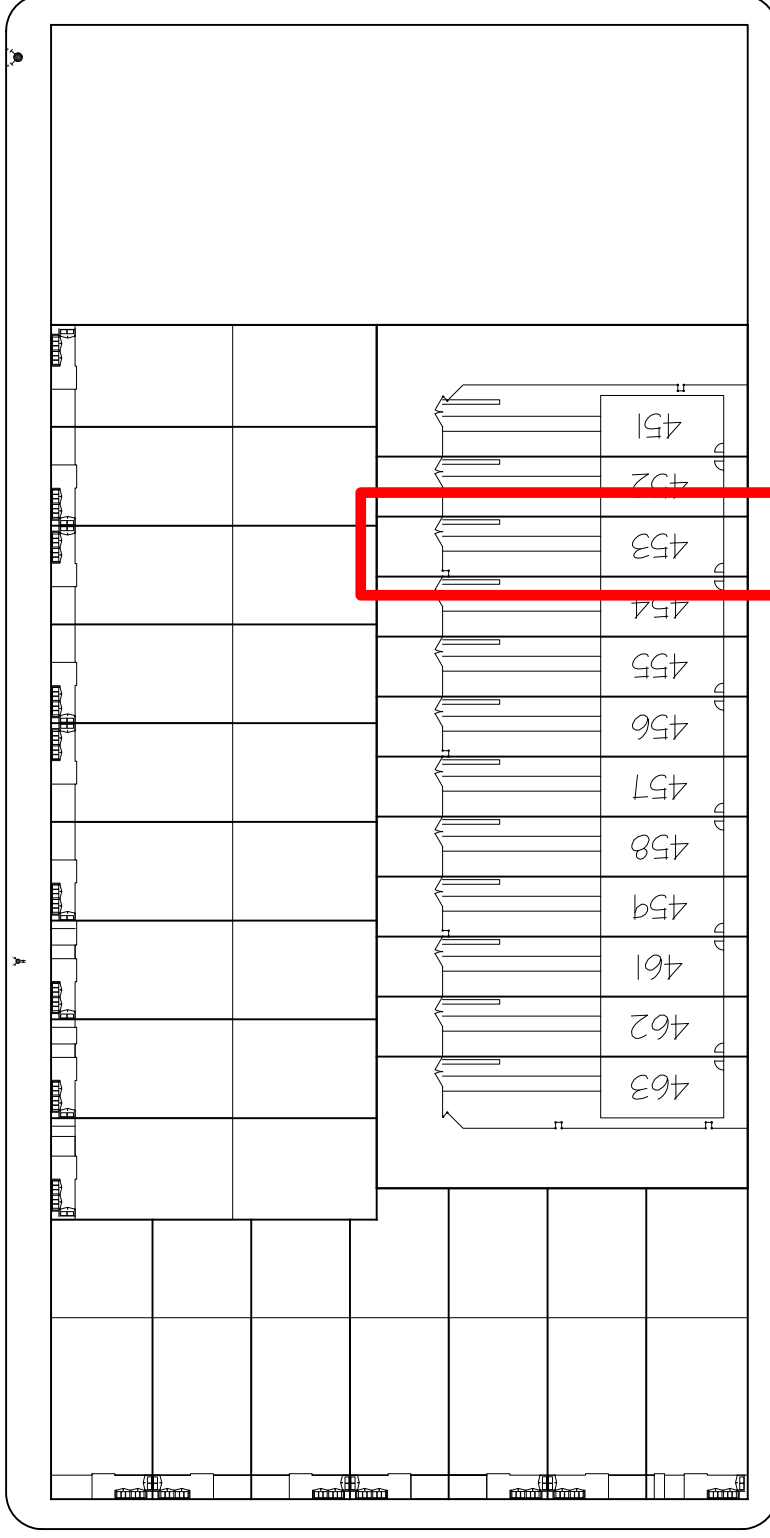

N

 

SCALE: 1/64" = 1'-0"

DEACOUR, FERRARA & CHURCH
ARCHITECTS, P.C.
91 Atlantic Avenue Brooklyn, New York 11201
Tel (718) 237-2862 Fax (718) 797-0921
e-mail: DFArchs@aol.com

DECEMBER 23, 2015

EMERGENCY RESPONSE NOTIFICATION

NEHEMIAH PHASE 4
BLOCK 4452
Brooklyn, NY