


AXONOMETRIC DIAGRAM  
NOT TO SCALE

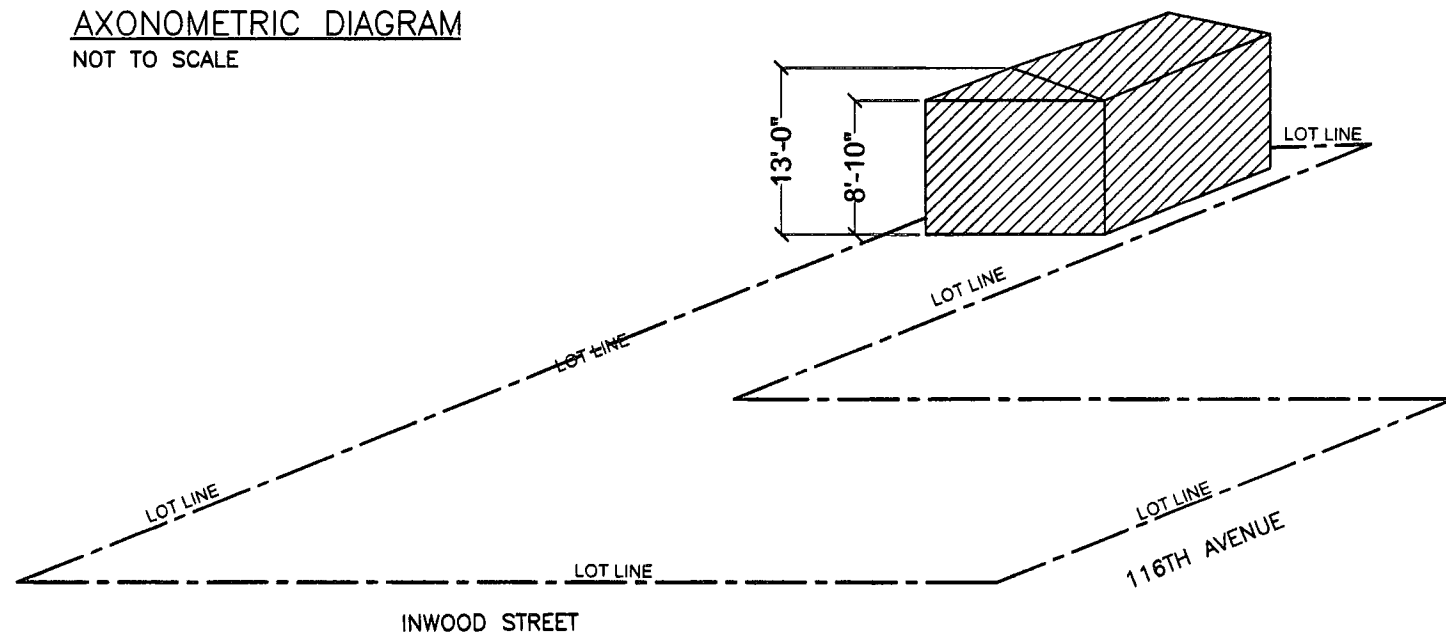

LEGEND

R3-2

-  PROPOSED MAIN BUILDING  
(FILED UNDER SEPARATE APPLICATION)
-  PROPOSED GARAGE
-  ZONING LOT LINE
-  RIDGE LINE
-  BUILDING ENVELOPE LINE
-  EXISTING TREE
-  PROPOSED TREE

**NYC**  
Buildings

ZD1 Zoning Diagram  
*Must be typewritten*



Submitted to resolve objection stated in a notice of intent to revoke issued pursuant to rule 101-15.

☐ Yes ☒ No

Location Information

House No(s) 115-49  
Street Name INWOOD STREET  
Borough QUEENS  
Block 11990  
Lot 27  
Bin 4259813


Falsification of any statement is a misdemeanor and is punishable by a fine or imprisonment, or both. It is unlawful to give to a city employee, or for a city employee to accept, any benefit, monetary or otherwise, either as a gratuity for properly performing the job or in exchange for special consideration. Violation is punishable by imprisonment or fine or both. I understand that if I am found after hearing to have knowingly or negligently falsified or allowed to be falsified any certificate, form, signed statement, application, report or certification of the correction of a violation required under the provisions of this code or of a rule of any agency, I may be barred from filing further applications or documents with the Department.

Name (please print)

PIROOZ SOLTANIZADEH

Signature

Date

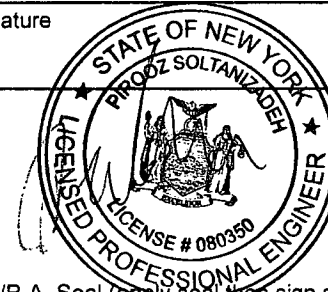


P.E./R.A. Seal (apply seal, then sign and date over seal)

Internal Use Only


BIS DOC #



PLAN EXAMINER SIGN AND DATE

SITE PLAN DIAGRAM  
SCALE: 1/16"=1'

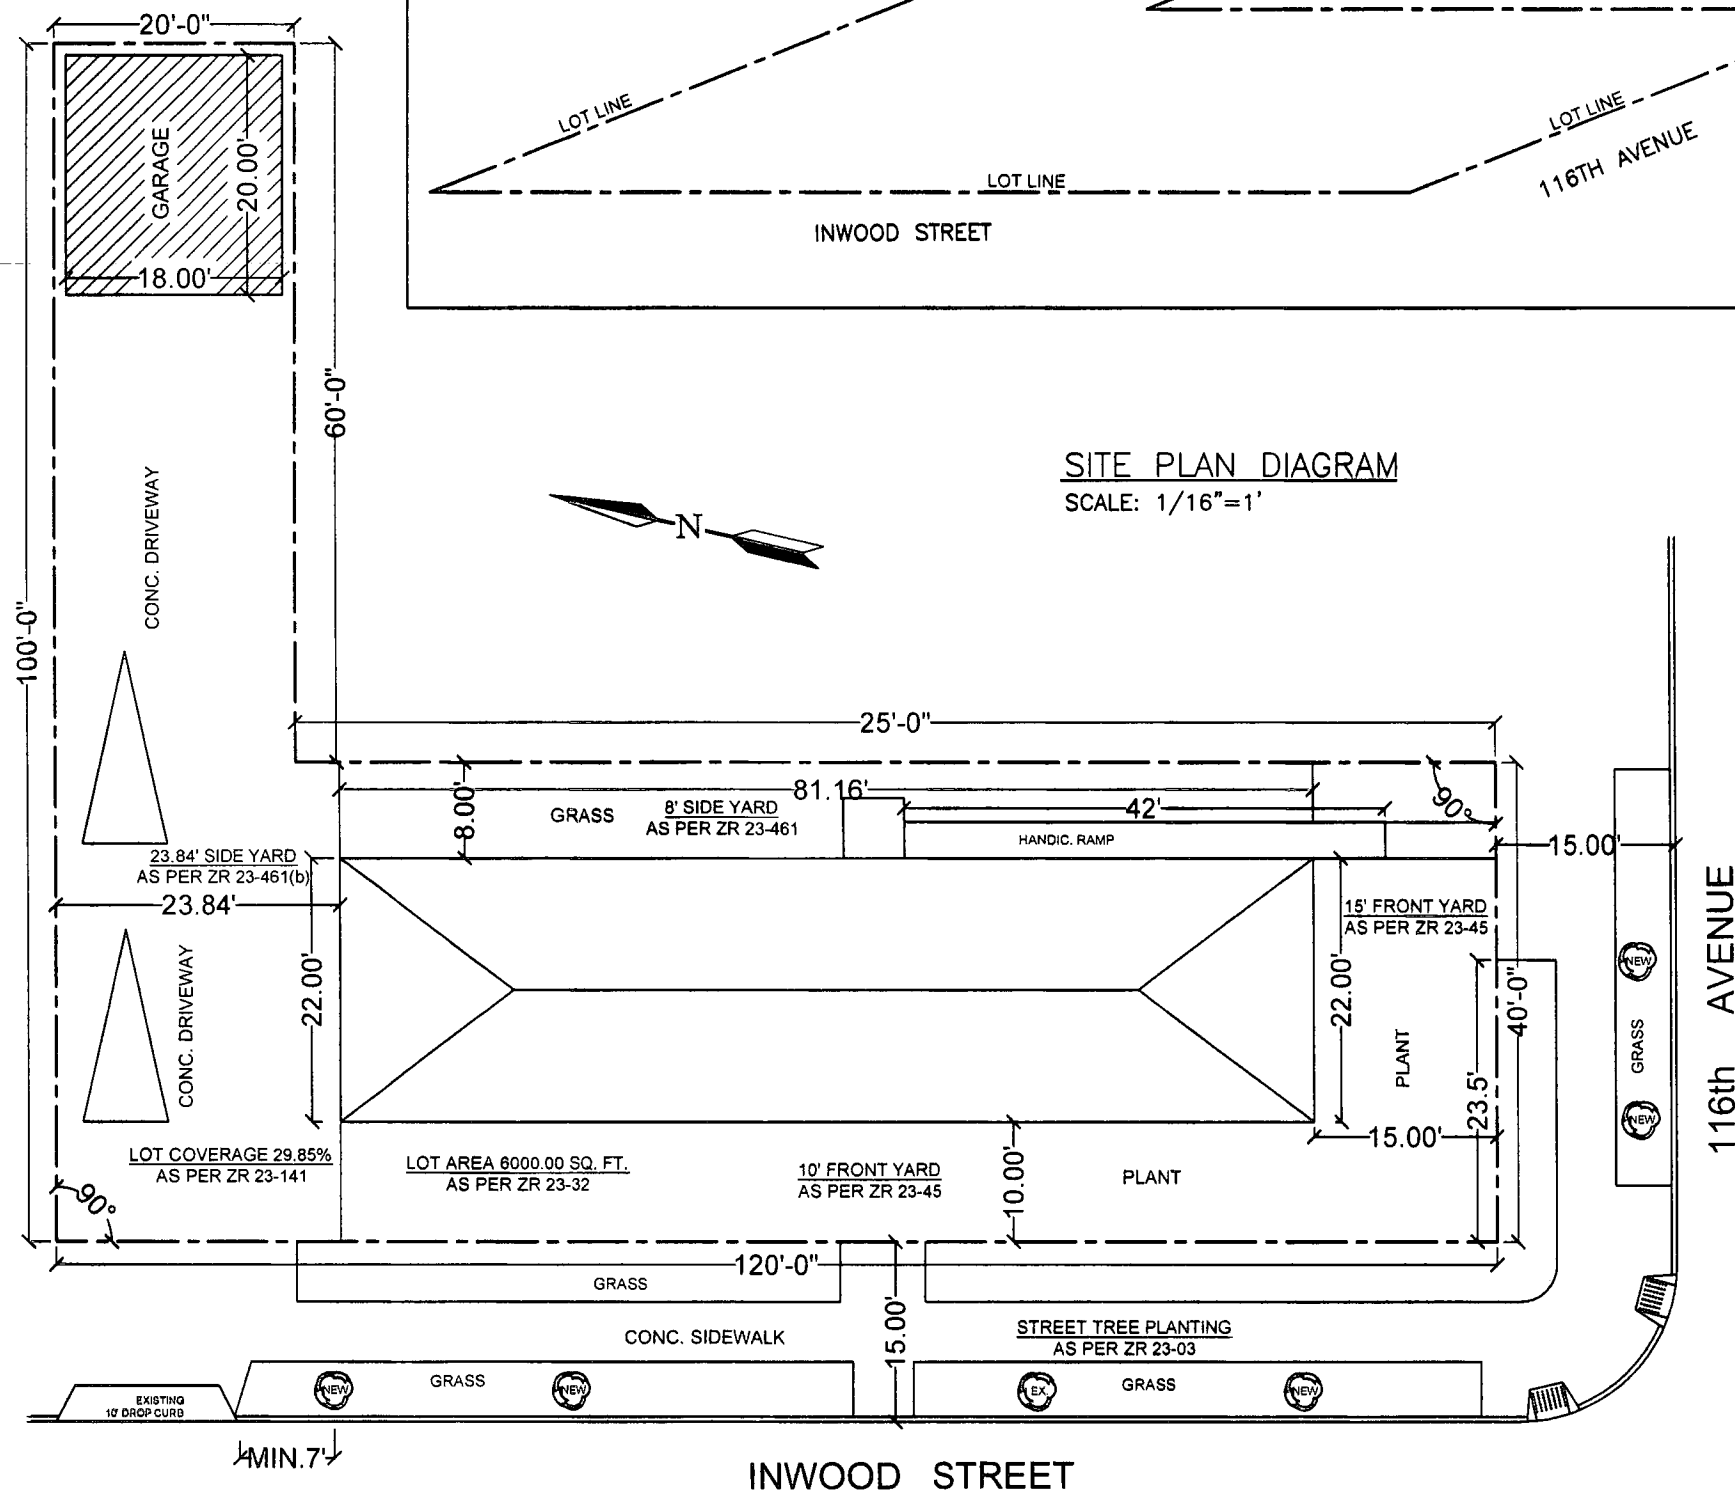

SECTION DIAGRAM  
NOT TO SCALE

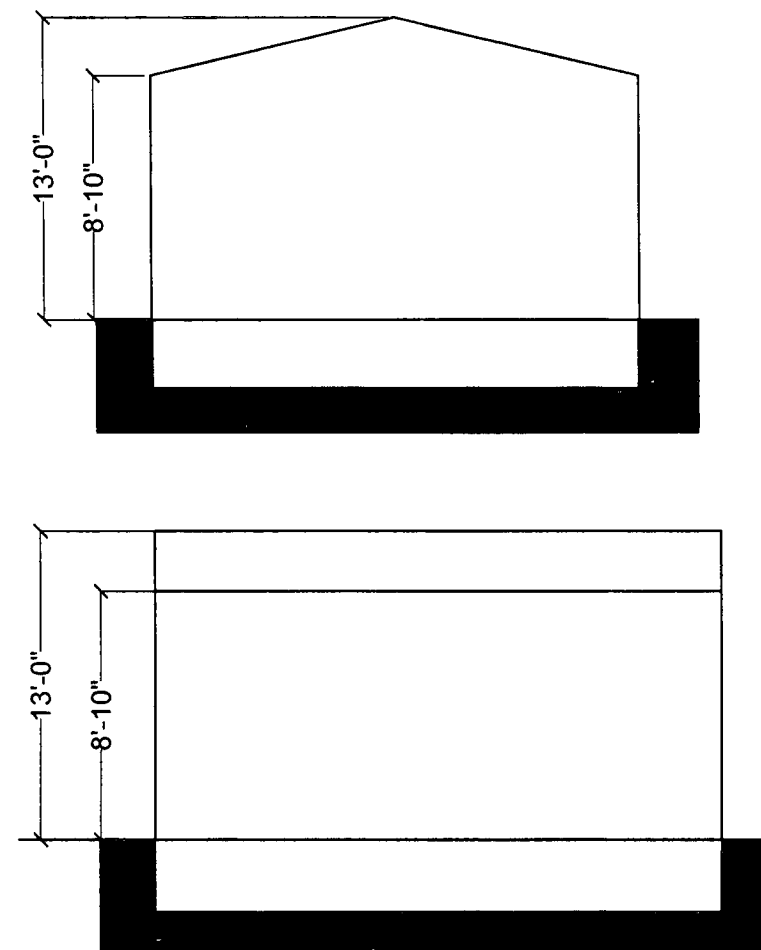

  

**4 Proposed Floor Area** *Required for all applications. One Use Group per line.*

[illegible]

|                         |              |
|-------------------------|--------------|
| Total Zoning Floor Area | 0.00 sq. ft. |
|-------------------------|--------------|