
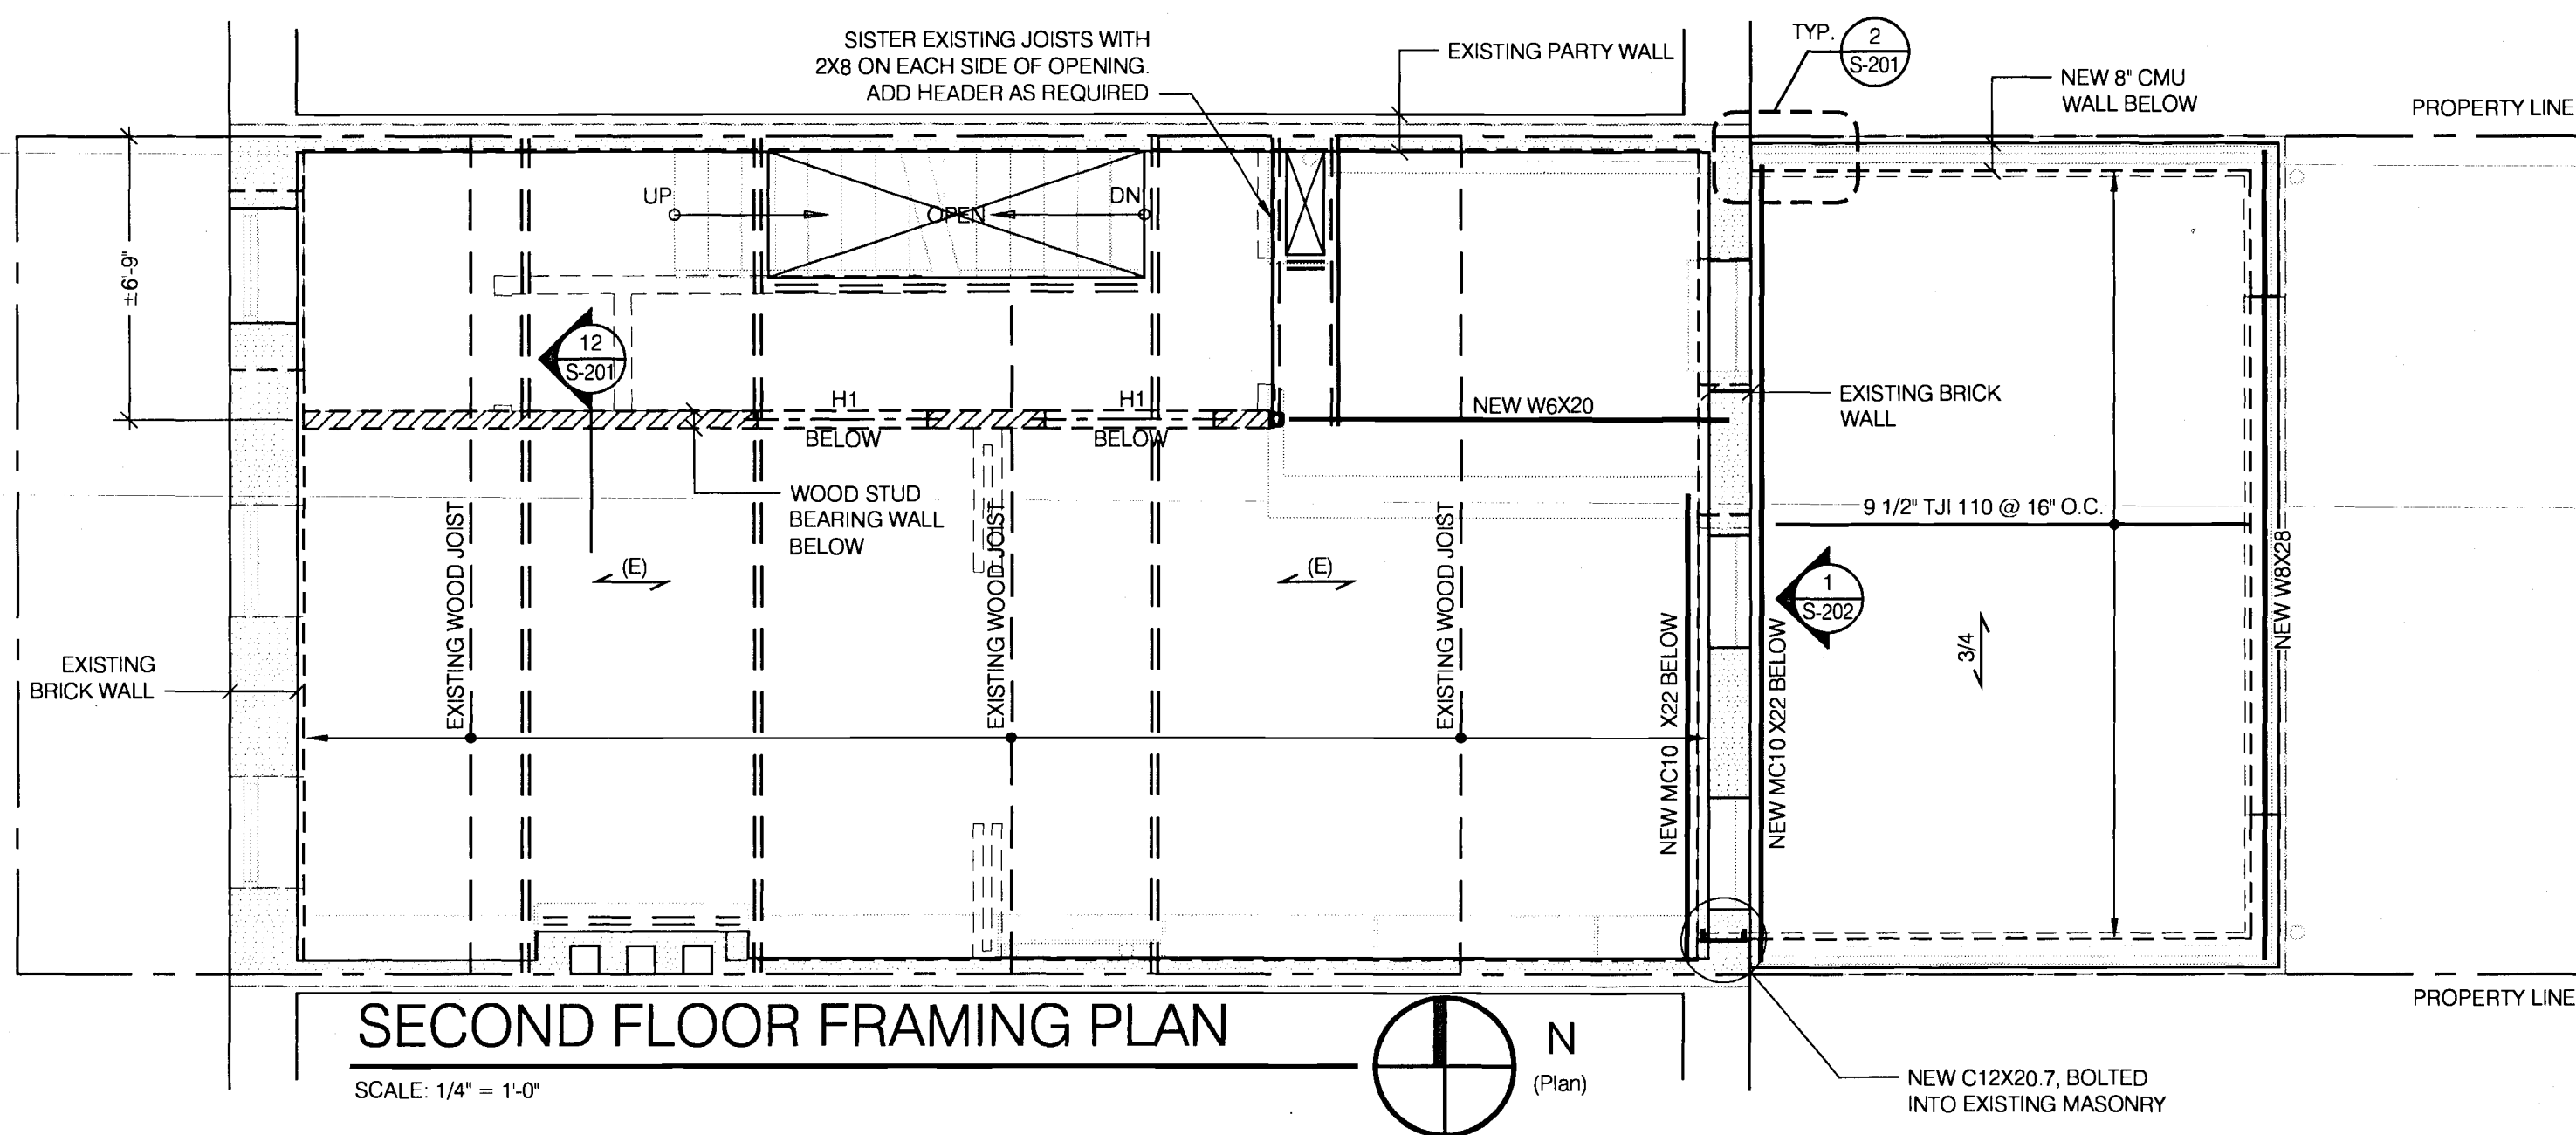
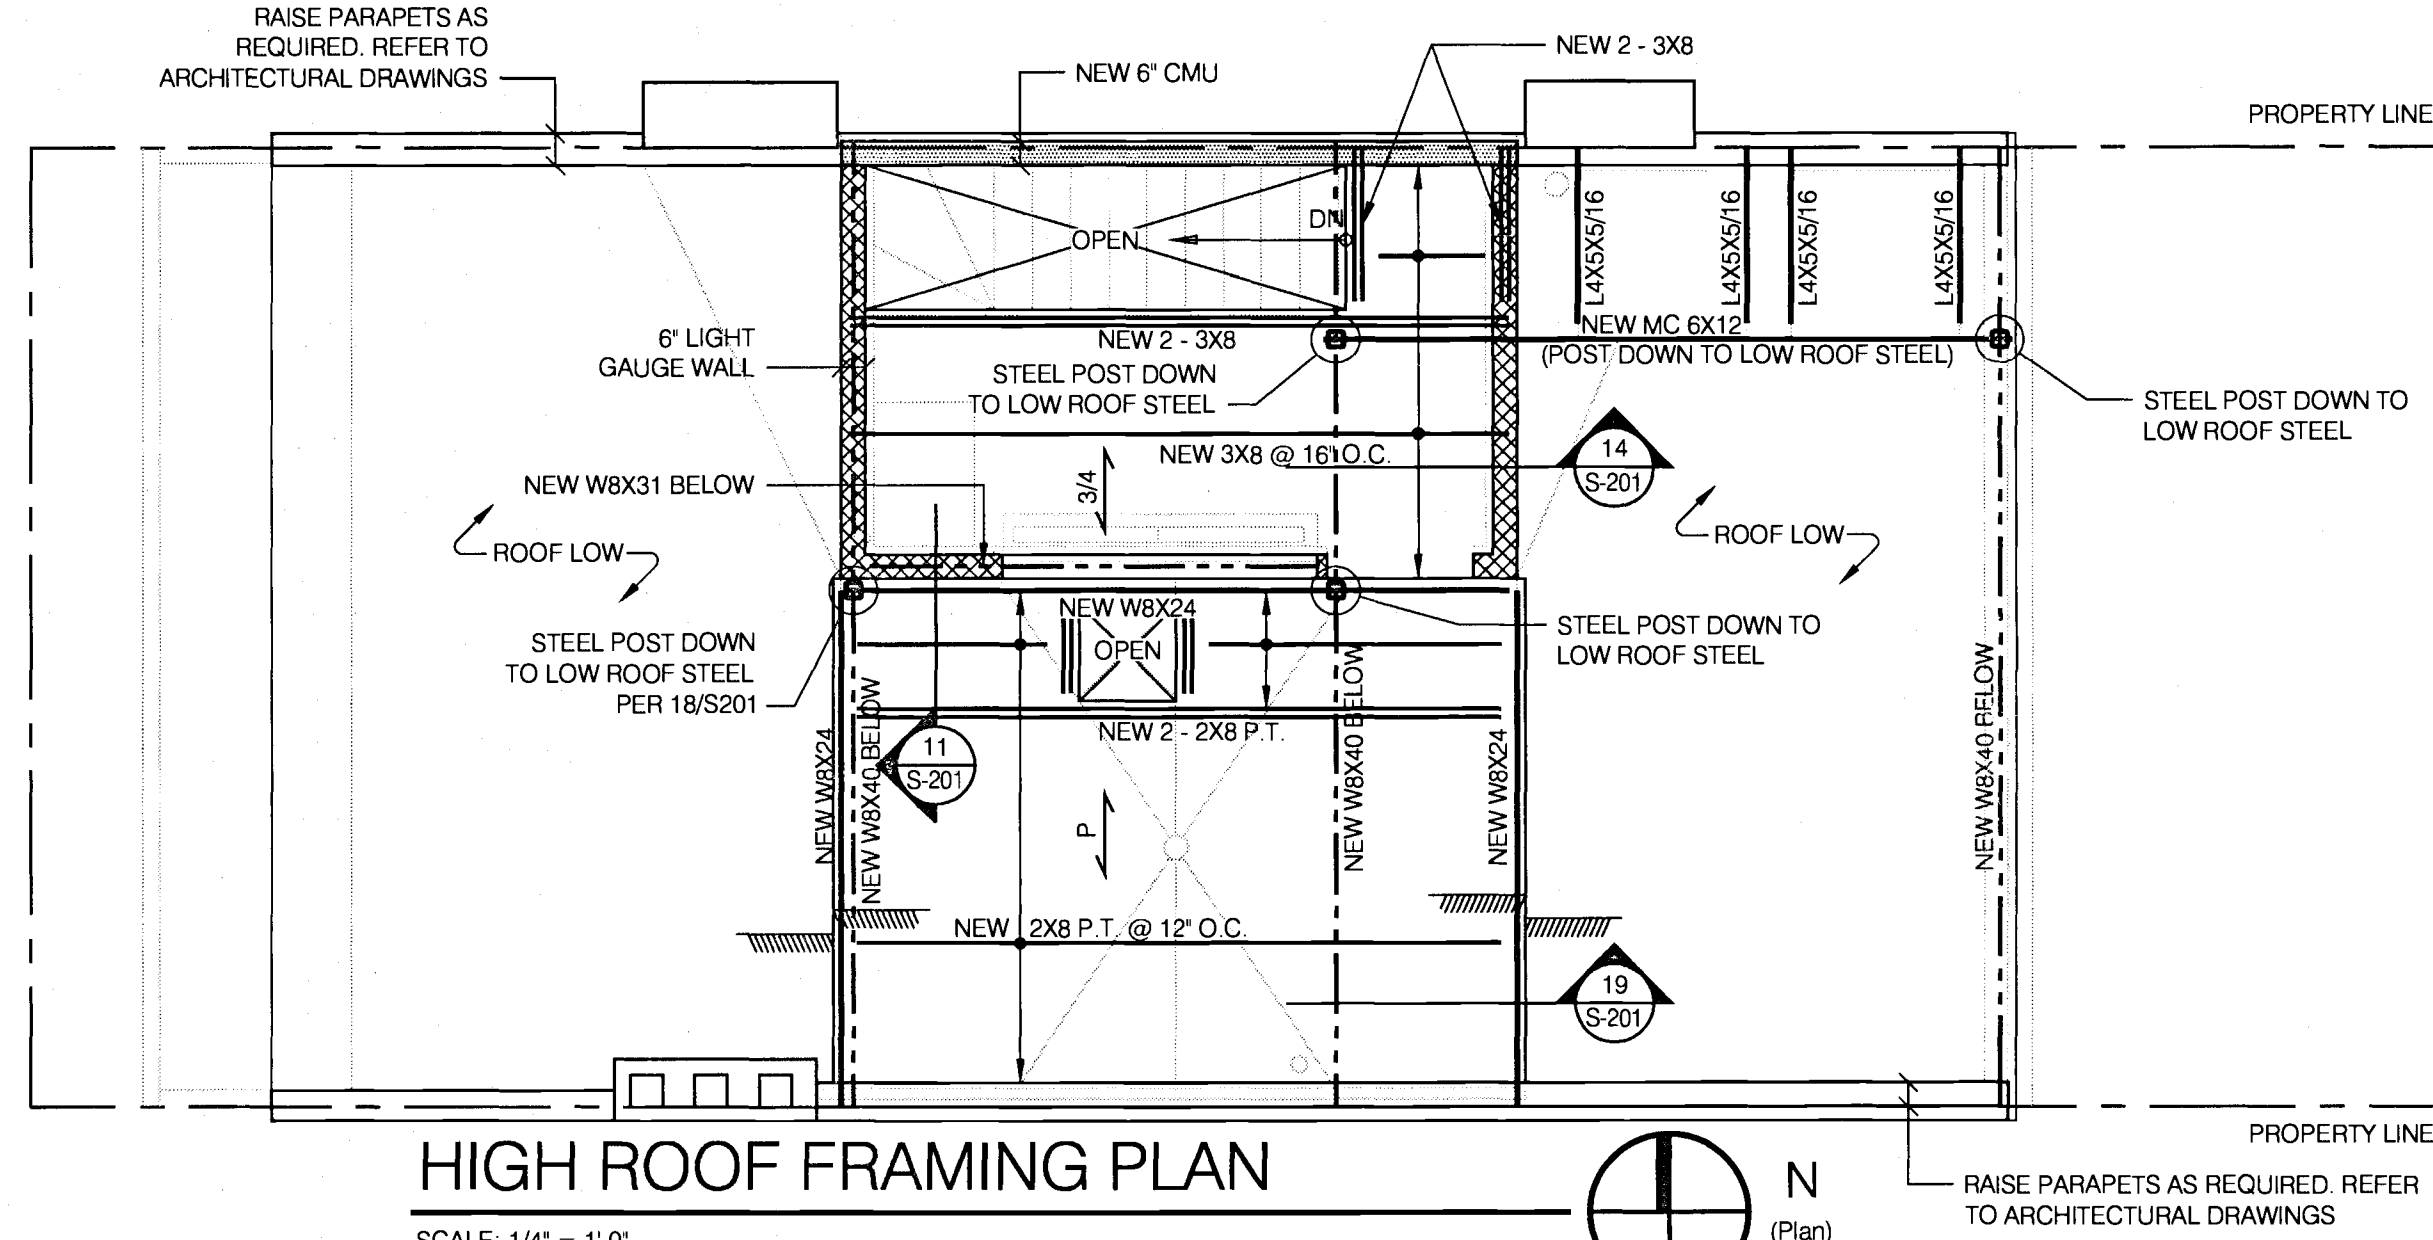
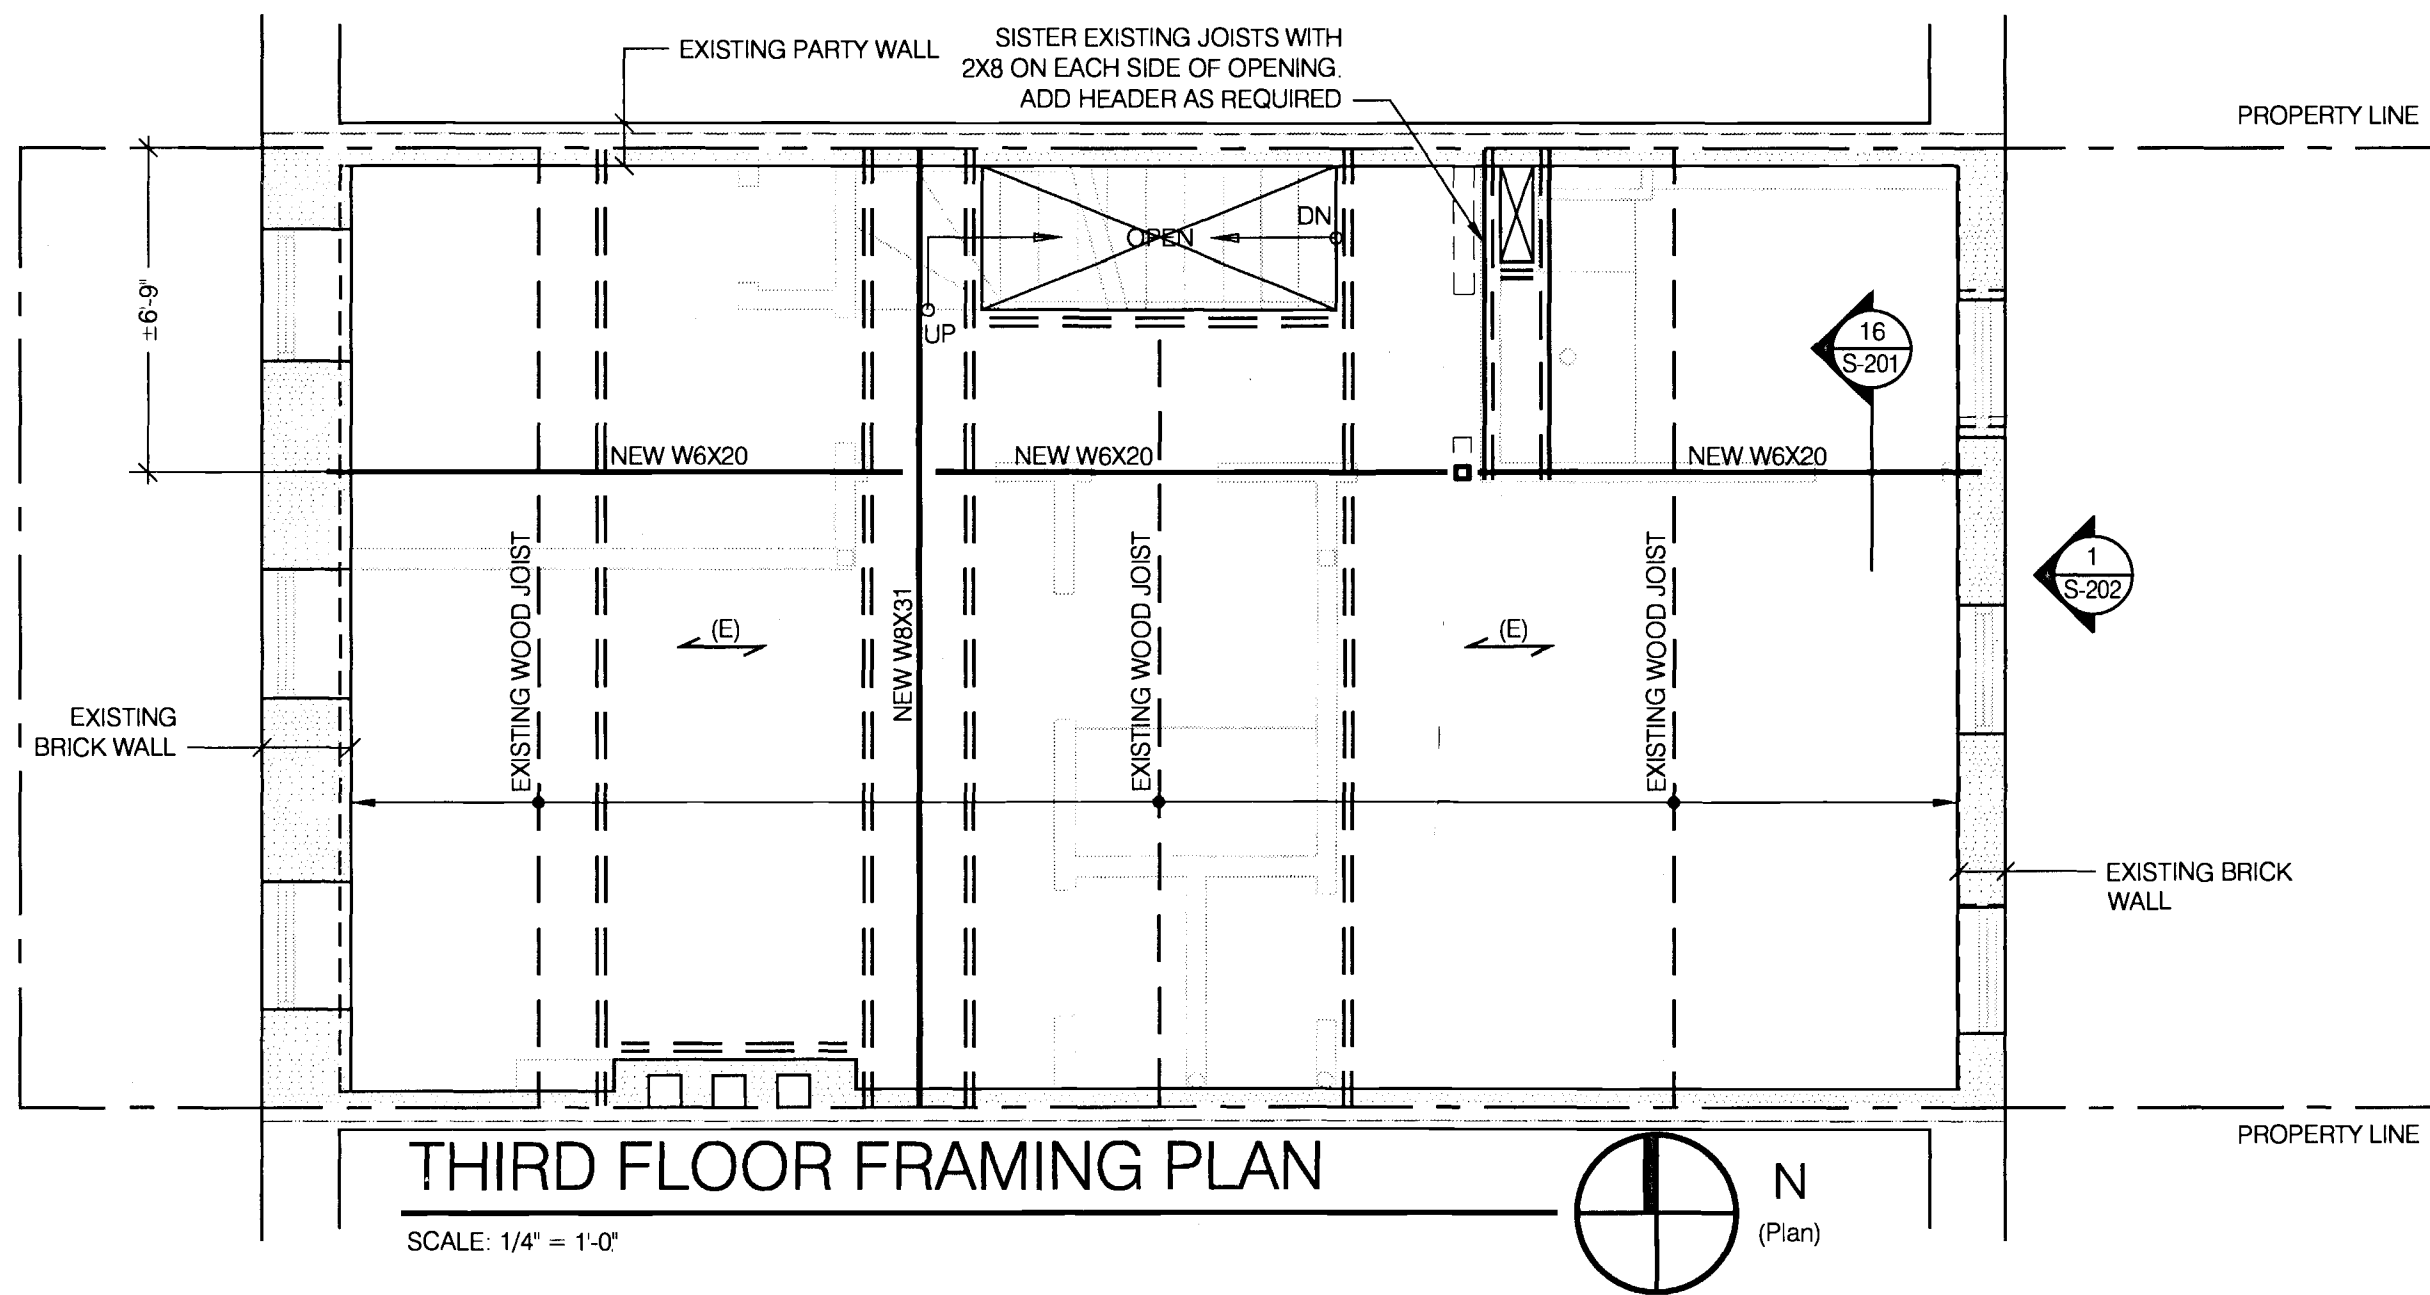
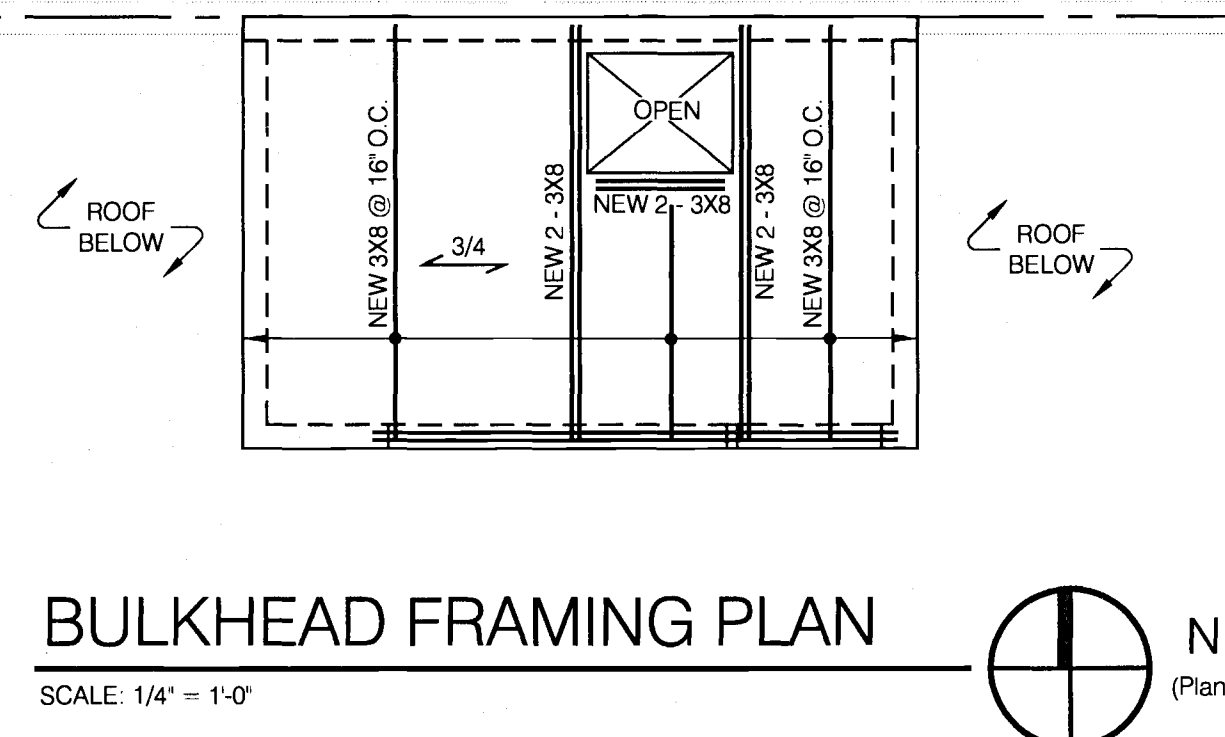



DATE	ISSUE
5/5/09	SSUE FOR REVIEW
5/25/10	DOB SUBMISSION

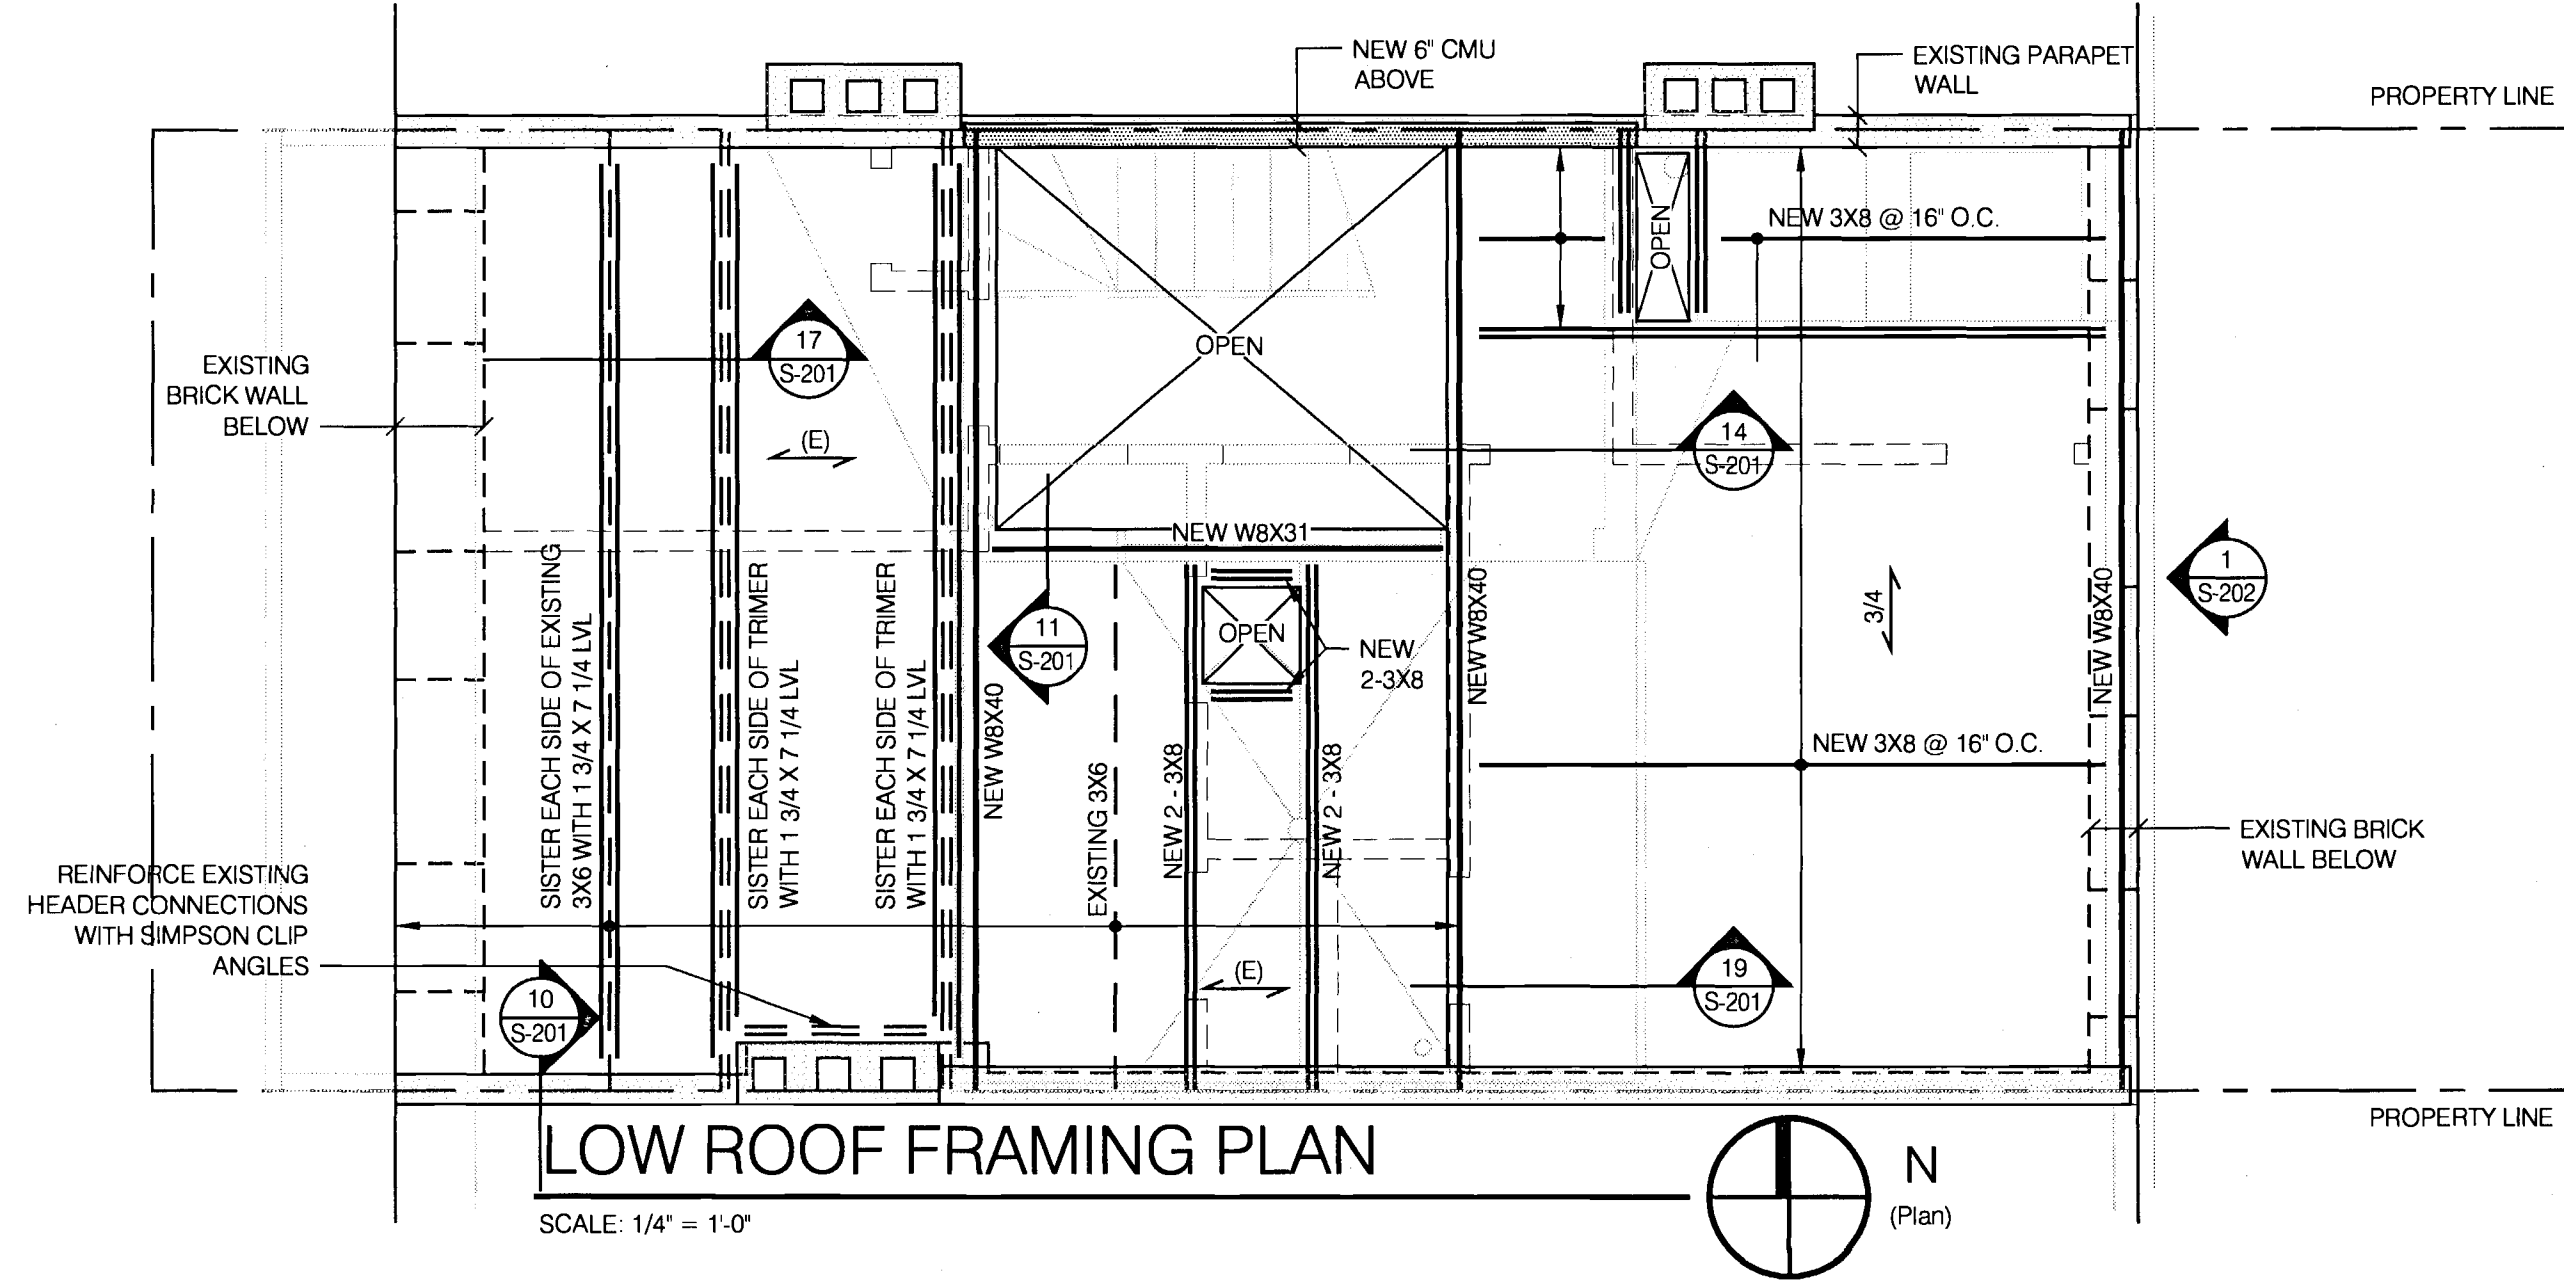

- NOTES:
- COORDINATE ROOF WATER PROOFING, SLOPES AND DRAINAGE REQUIREMENTS WITH ARCHITECT.
 - DENOTES LOCATION OF STEEL POST DOWN LOCATIONS PER DETAIL 18/S201.
 - PRESSURE TREATED WOOD DECK, REFER TO ARCHITECT.

TYPICAL NOTES

- NOTES:
- COORDINATE EXACT WALL LAYOUTS, DIMENSIONS, AND FINISH FLOOR ELEVATIONS WITH ARCHITECT.
 - COORDINATE WATER PROOFING, FLOOR SLOPES, AND DRAINAGE REQUIREMENTS WITH THE ARCHITECT.
 - COORDINATE STEEL FIREPROOFING REQUIREMENTS WITH THE ARCHITECT.
 - DENOTES EXISTING MASONRY.
 - DENOTES NEW CMU BLOCK: 4,000 PSI UNITS WITH TYPE M MORTAR (F.M. = 1,500 PSI MIN). FILL CORES SOLID AT 48" ON CENTER AND REINFORCE WITH #4 BARS. REFER TO TYPICAL DETAILS 03/S-201 AND THE GENERAL NOTES FOR ADDITIONAL INFORMATION.
 - DENOTES EXISTING WOOD SUBFLOOR. REPLACE AS NECESSARY WITH 3/4" CDX PLYWOOD SUBFLOOR, SCREWED TO JOISTS AT 12" ON CENTER.
 - DENOTES NEW 3/4" CDX PLYWOOD SUBFLOOR. SCREW TO JOISTS AT 12" ON CENTER.
 - DENOTES EXISTING MEMBER.
 - DENOTES NEW MEMBER.
 - DENOTES EXISTING WOOD STUD BEARING WALL TO REMAIN.
 - DENOTES 6" LIGHT GAUGE STEEL WALL.

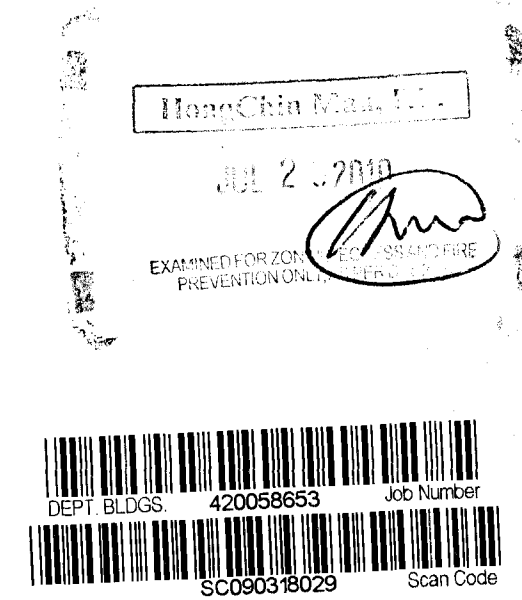

MURRAY ENGINEERING, P.C.
Consulting Structural Engineers
307 Seventh Avenue - Suite 1001
New York, N.Y. 10001
Tel: (212) 741-1102 Fax: (212) 741-1104

Monty Mitchell Architect
21 - 27 45th Avenue
Long Island City, N.Y. 11101
Phone: 718 786 5165
Fax: 718 786 6215

DESCRIPTION	
JOB NUMBER	M9087.01
DATE	JANUARY 14, 2010
SCALE	AS NOTED
DRAWN BY	I. M.
TITLE	FLOOR FRAMING PLANS 21-16 45TH AVE LONG ISLAND CITY, N.Y. 11101
DRAWING	\$-101.00 SHEET 02 OF 05