



Digitally signed by Michael Emrich
DN: cn=Michael Emrich, o=NYC Parks and Recreation, ou=Permits and Plan Review, email=michael.emrich@parks.nyc.gov, c=US
Date: 2018.03.19 11:20:18 -04'00'

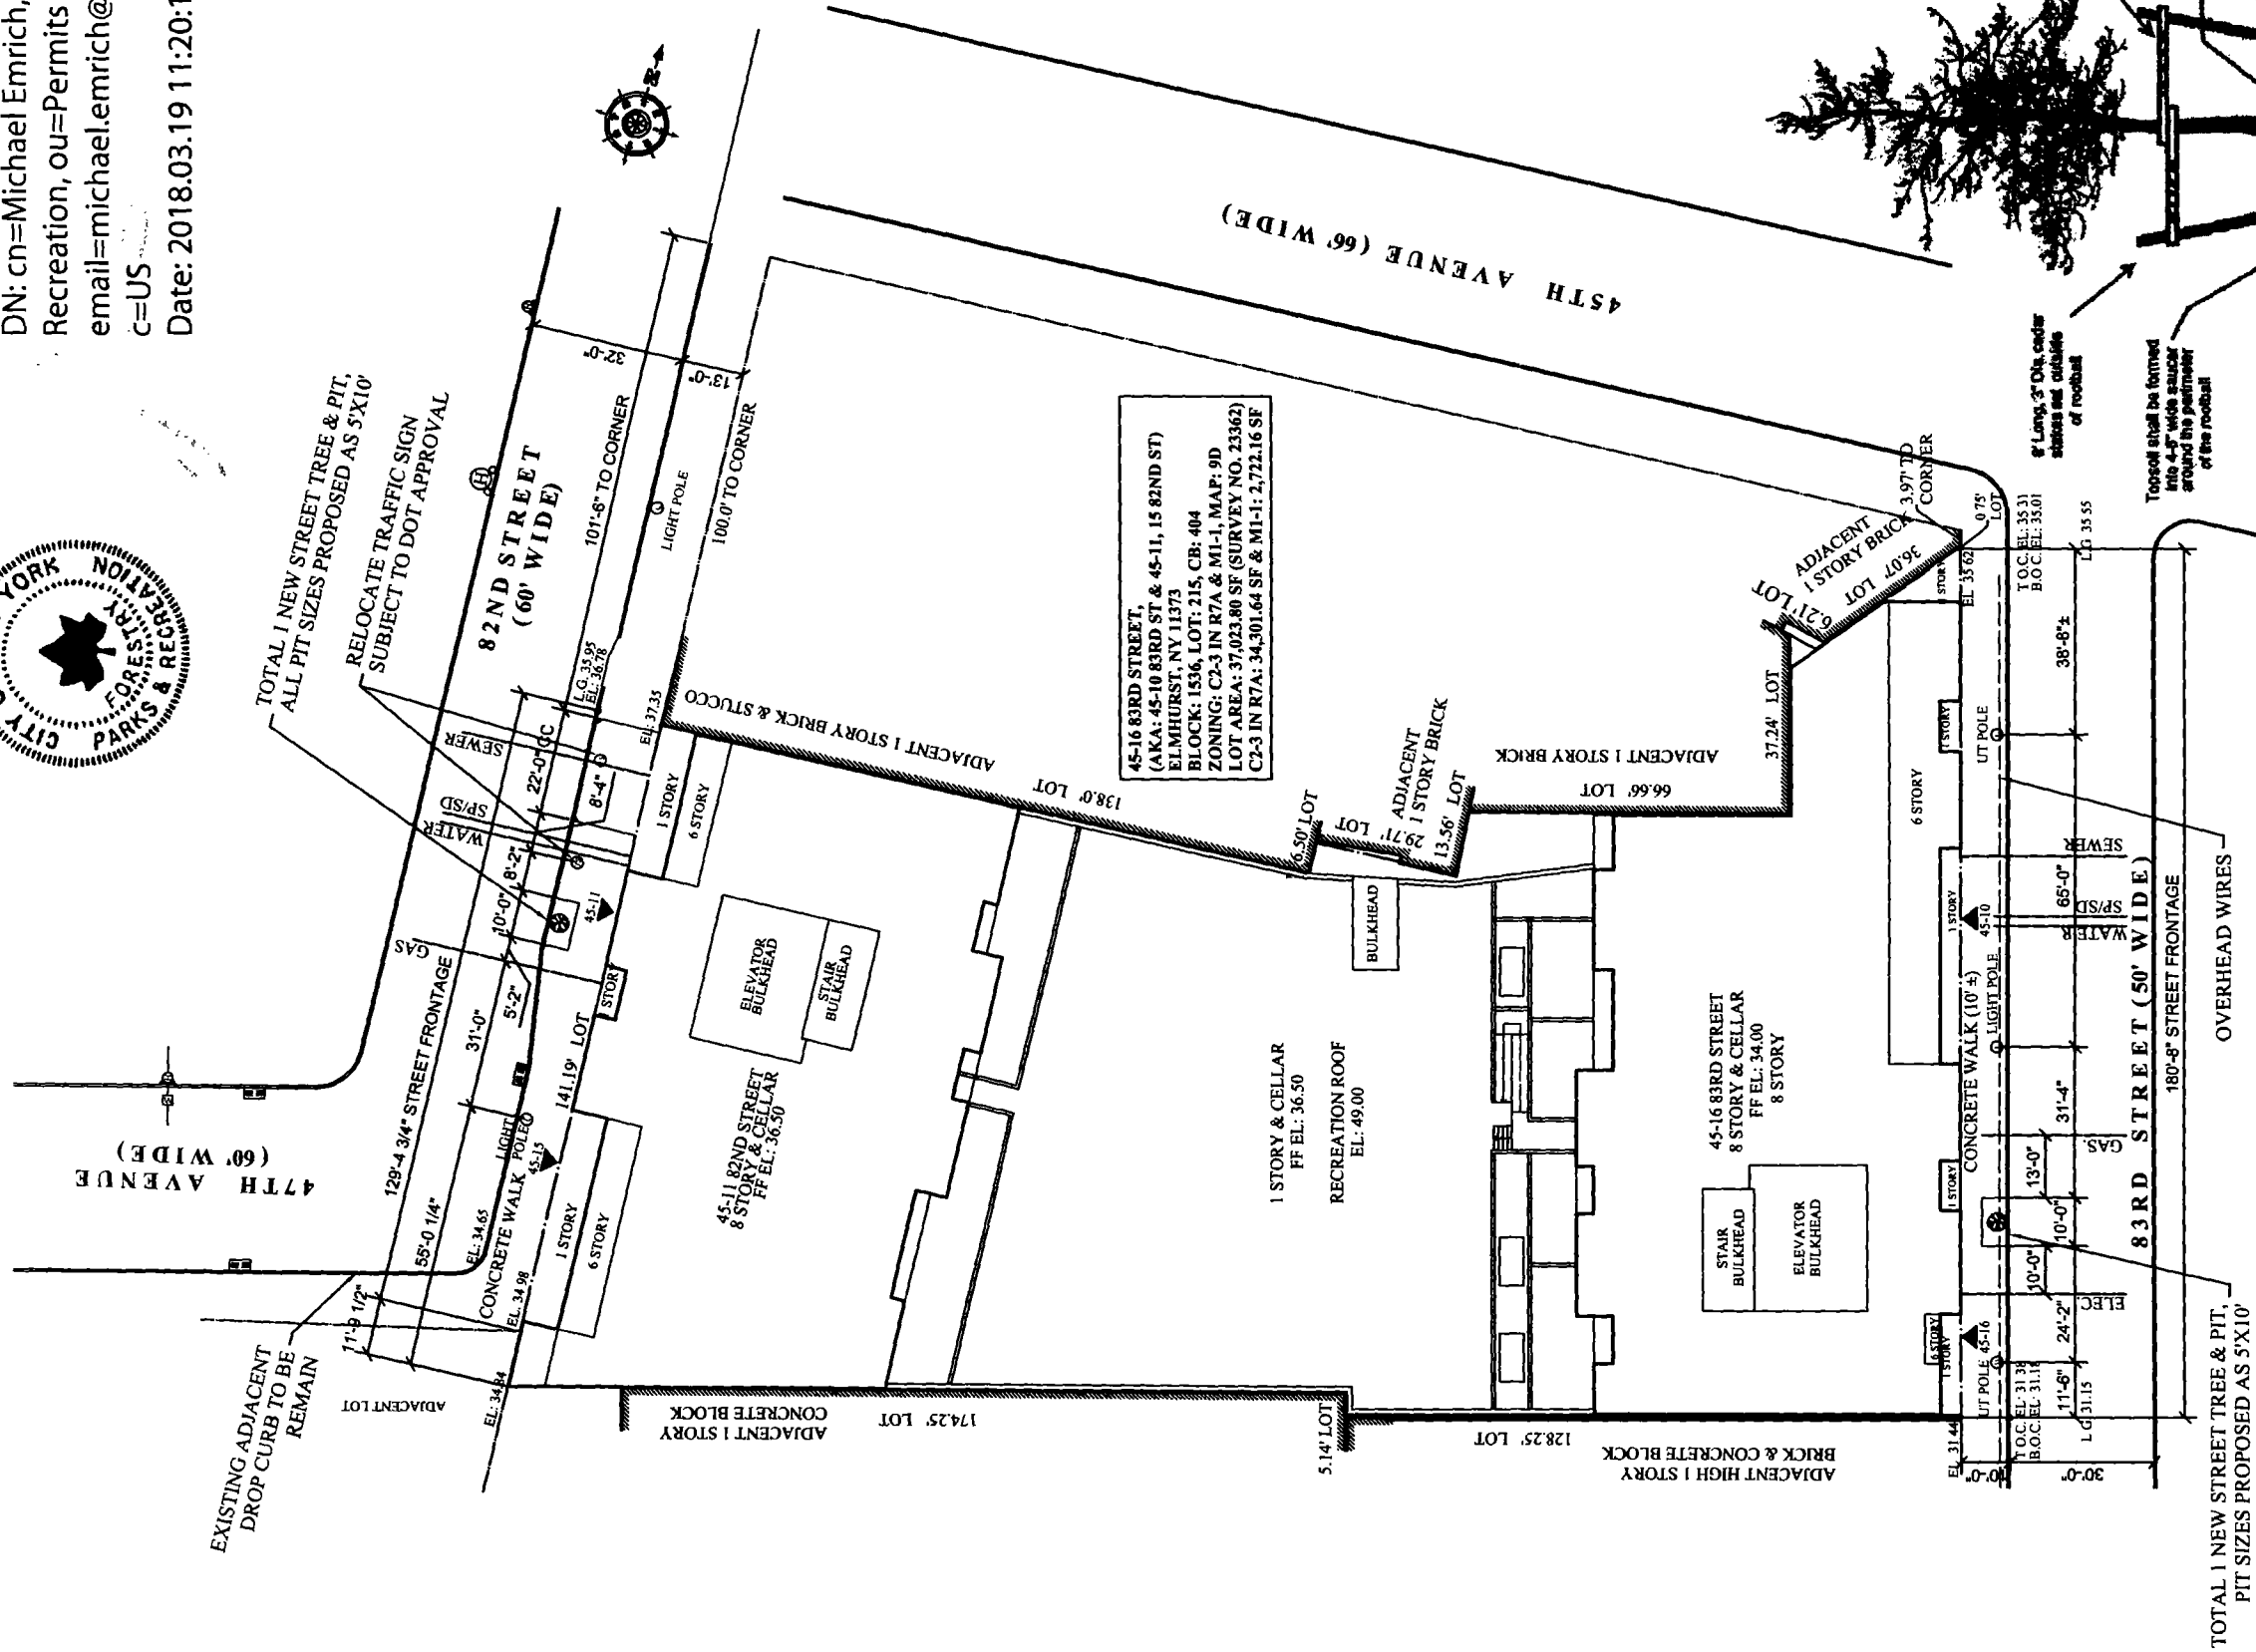


SITE PLAN

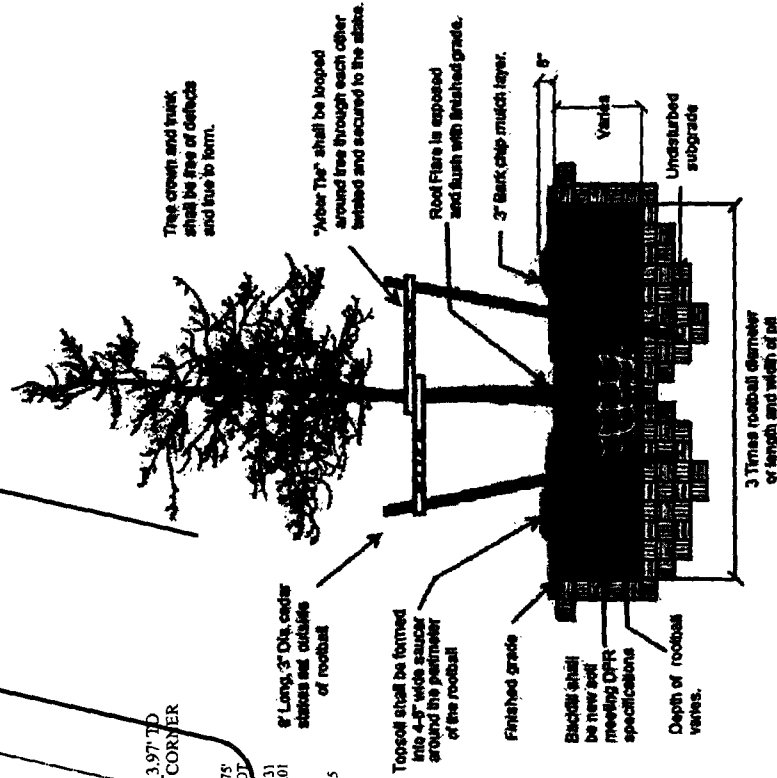

Tree Planting & Stake Detail

Not to Scale

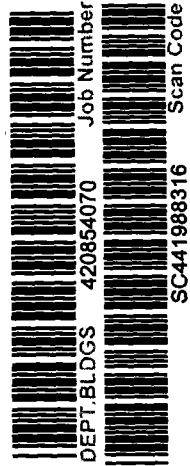

Will contact NYC Parks if any underground infrastructure (gas/water/electric etc.) affects any proposed/existing trees on site. Project Manager is aware that any work done on or near a city tree requires a permit from NYC Parks. This includes utility, sidewalk, pruning or any other work within the dripline of a tree (within the right of way) done by the general contractor or any subcontractors. Will follow NYC Parks planting & forestry specifications. Utilities may not be labelled. If unknown, the Project Manager must amend plan with NYC Parks in the future.

Total number of: trees required by NYC DOB 12

- Existing trees to protect 0
- Proposed trees to remove/relocate 0 (must have DPR approval and documentation for tree removals)
- Proposed trees to plant 2
- Trees to plant offsite 0
- Trees to pay into tree fund 10

All pit sizes indicated are to be fully excavated to the dimensions labelled and replaced with new topsoil to NYC Parks Standards.


APPLICATION:

BIS: 420854070
PARKS: 13652

PROJECT:

THE NEW DEVELOPMENT
OF
ELMHURST PLAZA
45-16 83RD STREET
QUEENS, NY 11373

DRAWING TITLE:

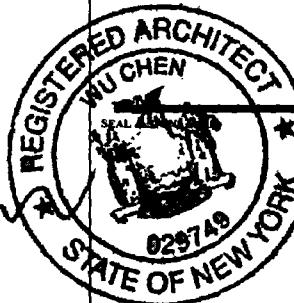

DATE:	01/10/2018
JOB No:	Q45-16
CALC:	AS NOTED
DRAWN:	Z.Y.K.
CHECKED:	J.W.C.
SHEET:	

TREE-101.01