


SITE PLAN DIAGRAM

1/16" = 1'-0"

BLOCK: 4509
LOT: 50
ZONE: R2
MAP: TD

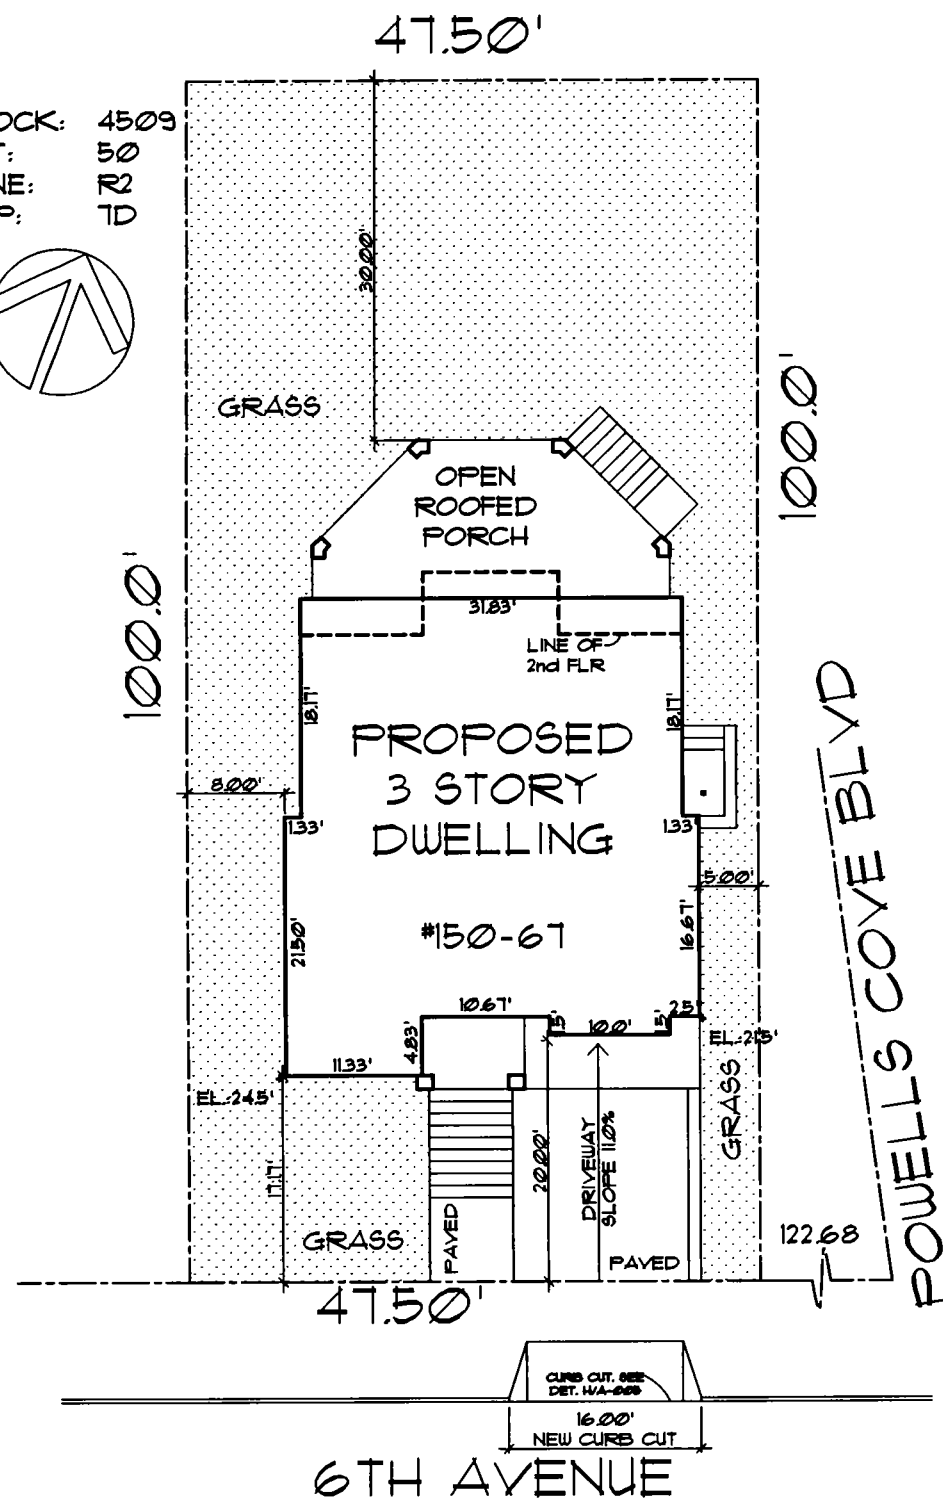


LEGEND


ZONE: R2

☐ PROPOSED
ZONING LOT LINE


Approved
For OPPM # 1/04
Professional Certification
MAY 01 2019
QUEENS

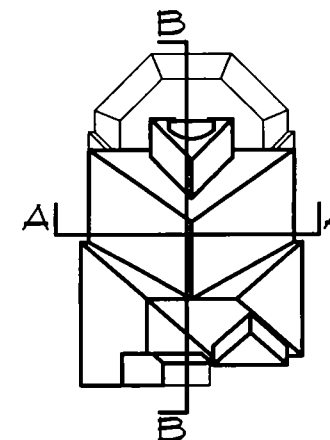

SECTION DIAGRAM NOT TO SCALE

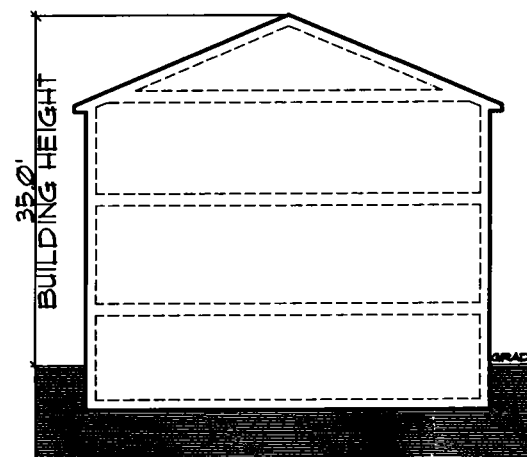


SECTION A-A

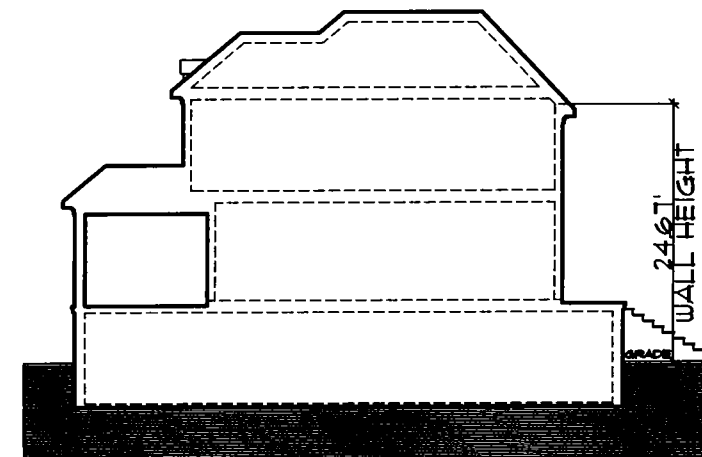

SECTION B-B

AXONOMETRIC DIAGRAM NOT TO SCALE

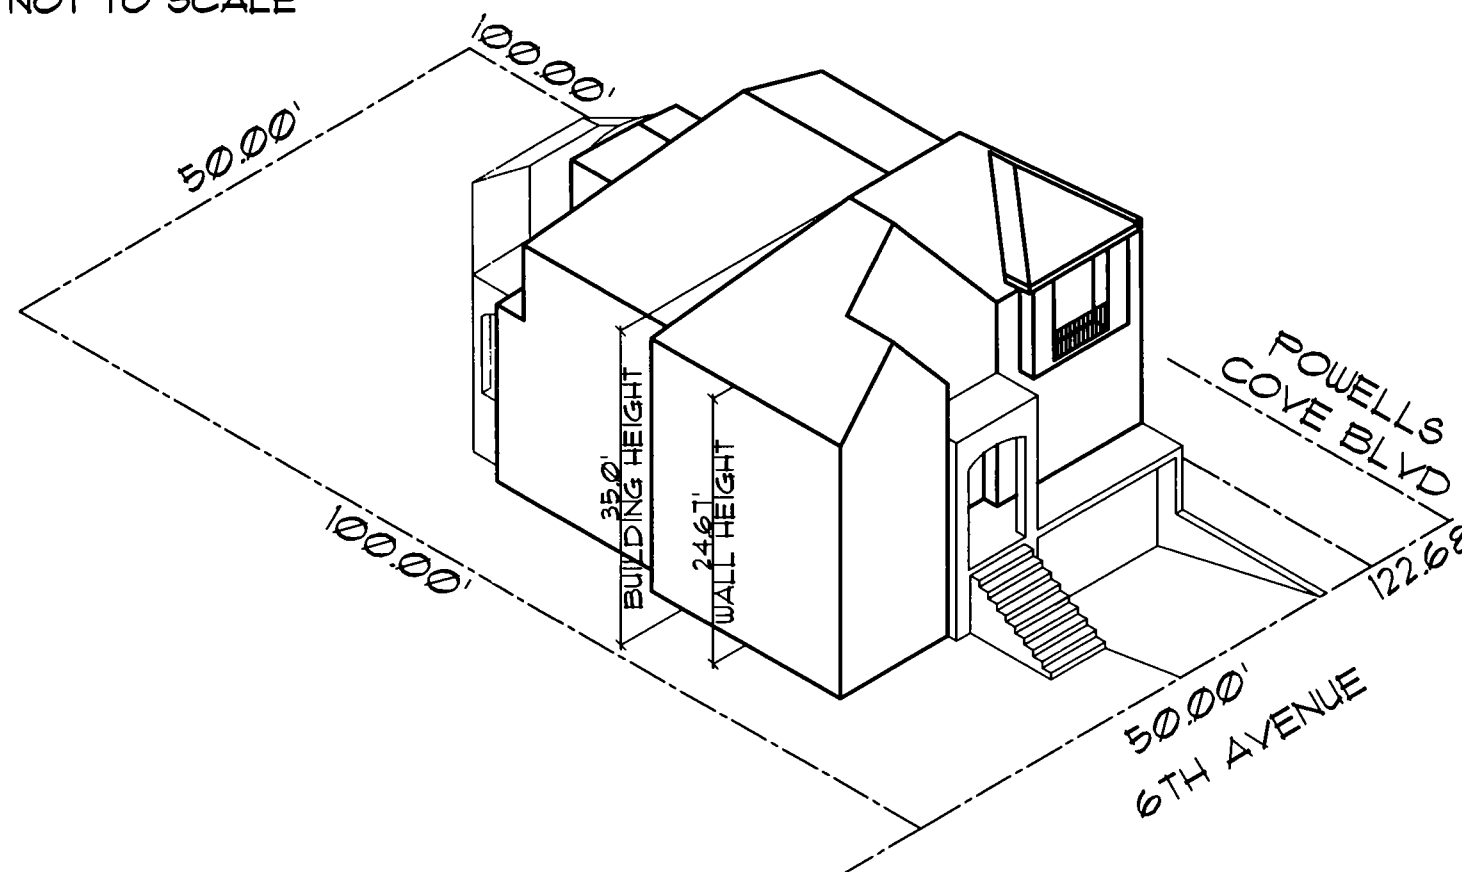

NYC

Buildings

ZD1 ZONING DIAGRAM

Must be typewritten

DEPT BLDGS Job No. 421204333

Scan Code ESHS5304958

Submitted to resolve objections stated in a notice of intent to revoke issued pursuant to rule 101-15

☐ Yes ☒ No

Location Information

House No(s) 150-67

Street Name 6TH AVENUE

Borough QUEENS

Block 4509

Lot 50

BIN 4607321

Falsification of any statement is a misdemeanor and is punishable by a fine or imprisonment, or both. It is unlawful to give to a city employee, or for a city employee to accept, any benefit, monetary or otherwise, either as a gratuity for properly performing the job or in exchange for special consideration. Violation is punishable by imprisonment or fine or both. I understand that if I am found after hearing to have knowingly or negligently falsified or allowed to be falsified any certificate, form, signed statement, application, report or certification of the correction of a violation required under the provisions of this code or of a rule of any agency, I may be barred from filing any further applications or documents with the Department.

Name (please print)

Frank Petruso

Signature



P.E. / R.A. SEAL (apply seal, then sign and date over seal)

INTERNAL USE ONLY

BIS DOC. #

EA 05/01/2019
PLAN EXAMINER SIGN AND DATE

