



SITE PLAN DIAGRAM

1/16" = 1'-0"


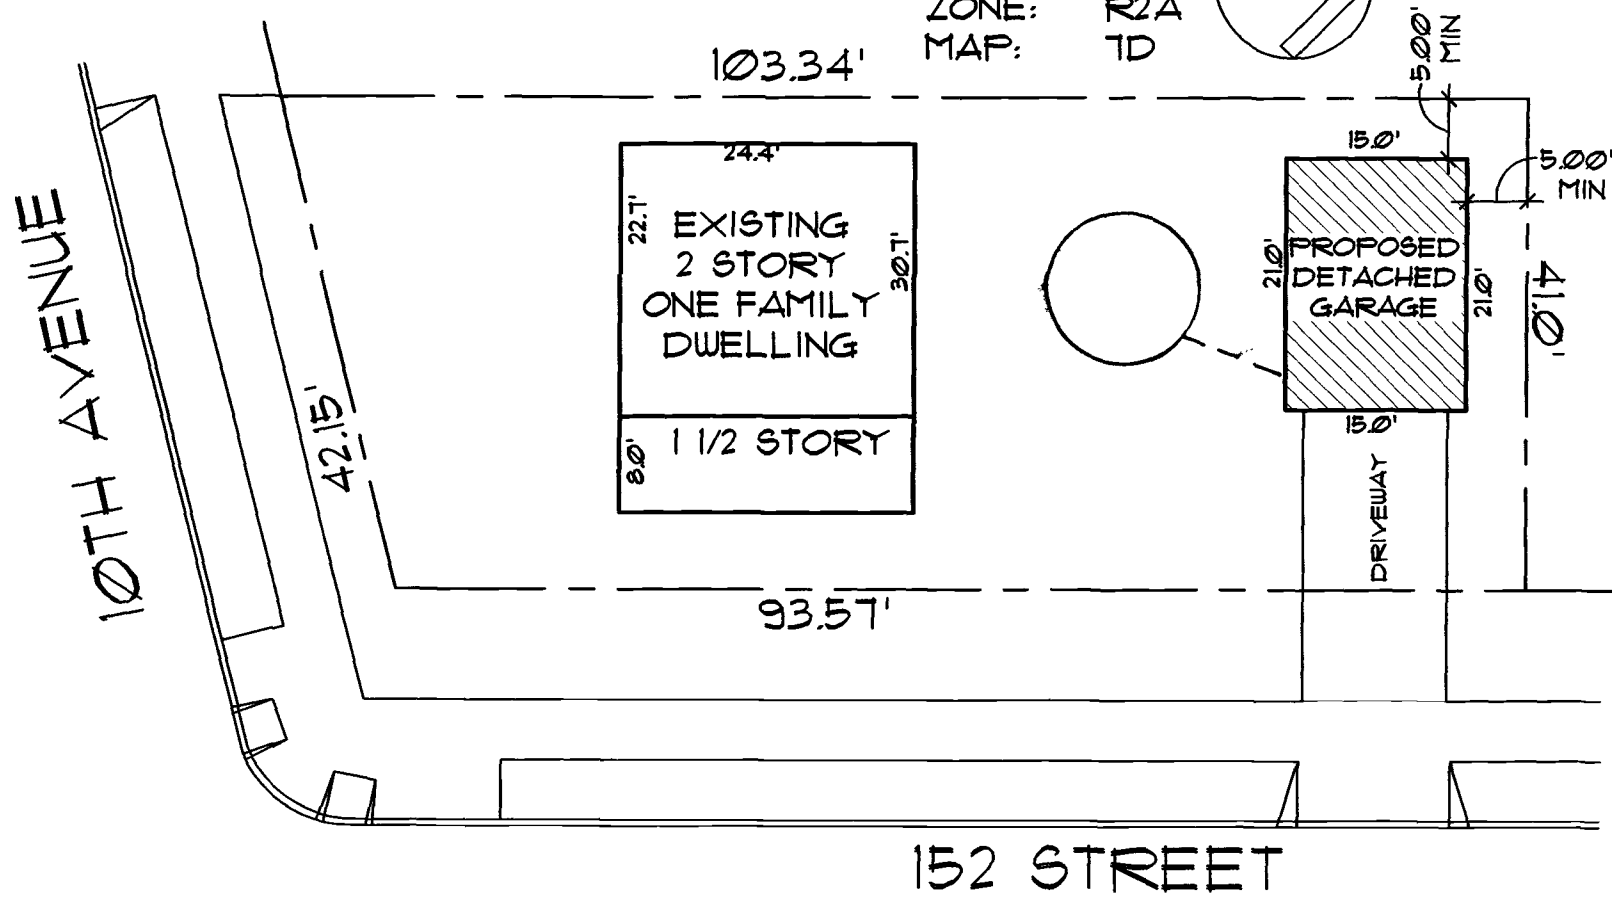


BLOCK: 4525
LOT: 1
ZONE: R2A
MAP: TD

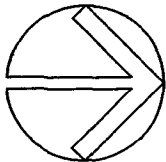


SECTION DIAGRAM

NOT TO SCALE

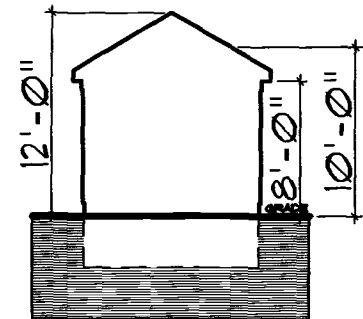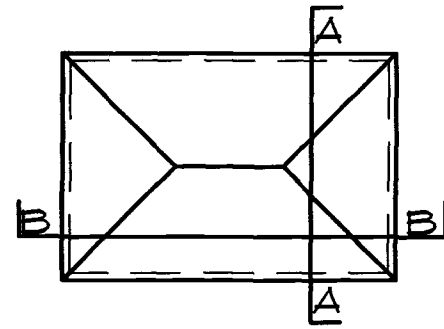

SECTION A-A

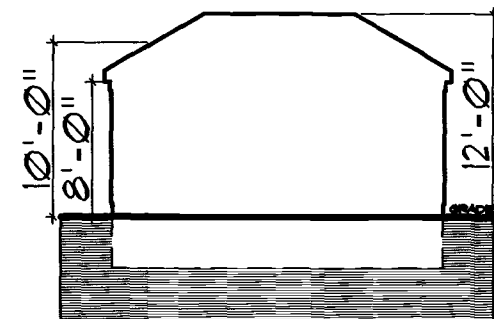

SECTION B-B

LEGEND

ZONE: R2A

- EXISTING BUILDING
- PERMITTED OBSTRUCTION
- ZONING LOT LINE



ZD1 ZONING DIAGRAM

DEPT BLDGS Job No. 421225953
Scan Code ESHS1101016

Submitted to resolve objections stated in a notice of intent to revoke issued pursuant to rule 101-15
☐ Yes ☒ No

Location Information	
House No(s)	151-69
Street Name	10TH AVENUE
Borough	QUEENS
Block	4525
Lot	1
BIN	4102790

Falsification of any statement is a misdemeanor and is punishable by a fine or imprisonment, or both. It is unlawful to give to a city employee, or for a city employee to accept, any benefit, monetary or otherwise, either as a gratuity for properly performing the job or in exchange for special consideration. Violation is punishable by imprisonment or fine or both. I understand that if I am found after hearing to have knowingly or negligently falsified or allowed to be falsified any certificate, form, signed statement, application, report or certification of the correction of a violation required under the provisions of this code or of a rule of any agency, I may be barred from filing any further applications or documents with the Department.

Name (please print)
Frank Petruso



P.E / R.A. SEAL (apply seal, then sign and date over seal)

INTERNAL USE ONLY

BIS DOC. #
NOV 12 2015
PLAN EXAMINER SIGN AND DATE

AXONOMETRIC DIAGRAM

NOT TO SCALE

