


DEPARTMENT OF ENVIRONMENTAL PROTECTION
BUREAU OF WATER & SEWER OPERATIONS

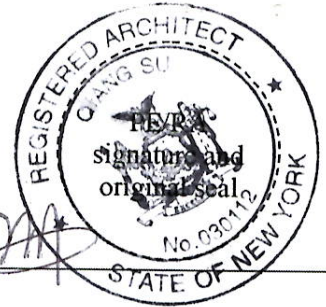

HOUSE CONNECTION PROPOSAL FORM

For 1, 2, or 3, Family Homes Only

VALID FOR TWO (2) YEARS

[HCQ # 14928]

JUN 25 2020

Architect

Signature and original seal

PROJECT DATA:

Borough of QUEENS Building Dept. No (s) 421617815
Tax Block 6368 Lot (s) 86 Zoning R4 Map No. 10B
Project Location 132-36 60 AVE, QUEENS, NY 11355
Applicant QIANG SU
Address 37-09 MAIN ST, 4 FL Zip NY 11354 Phone (718)353-8009
Owner QIN YUN CHEN
Address 132-36 60 AVE, QUEENS Zip NY 11355 Phone (917)291-2118

PLAN:

ATTACHMENT F

HOUSE CONNECTIONS REQUESTED:

Total developed Site Storm Flow 0.46 cfs
Allow. Storm Flow to the Sewers 0 cfs
☐ Detention ☒ Retention
No. Requested 1 Sanitary Storm Comb. Drywells
Size 6" xxxxxxx
Material (s) XHCI xxxxxxx
Total Q (s) 0.005 0.46

Note: The property owner is responsible for plugging all inactive pre-existing sewer connections.

3. CONNECTION INFO:

- ☒ Connection to exist:
☒ Spur ☐ Riser ☐ Curb Connection
- ☐ Proposed New Riser
- ☐ Fold Spur in
- ☐ Drill in
- ☐ M.H. Conn. ☐ Exist. ☐ Prop.
- ☐ Reuse Plugged Connections

DEP Inspection

SEWER INFORMATION CERTIFIED BY DEP

- | | PUBLIC | PRIVATE |
|--|---|---|
| 1. There <u>(is)</u> (is not) a sanitary sewer fronting the property available for connections. | SIZE <u>12"</u> ☒ | |
| 2. There <u>(is)</u> (is not) a storm sewer fronting the property available for connections. | SIZE | |
| 3. There <u>(is)</u> (is not) a combined sewer fronting the property available for connections. | SIZE | |
| 4. Sanitary discharge tributary to: | | |
| City Treatment Plant - | ☐ NO | ☒ YES |
| Private Sewage Treatment Plant - | ☒ NO | ☐ YES |
| Private Pumping Station - | ☒ NO | ☐ YES |
| 5. Distance to, and location of nearest allowable drainage plan sewer: | | Location <u>Tallman's Island</u> |
| a) Sanitary Outlet <u>N/A</u> | | |
| b) Storm Outlet <u>"</u> | | |
| c) Combined Outlet <u>"</u> | | |

CERTIFICATION, RESTRICTIONS, SPECIAL CONDITIONS:

NO SEWER CONNECTION PERMITS WILL BE ISSUED UNTIL LOCAL 103/89 REQUIREMENTS ARE MET TO THE SATISFACTION OF THE DEPARTMENT OF BUILDINGS


JUN 25 2020

Sewer Information Certified
Date 6/25/20 Water and Sewer Permitting Section

REVIEW FEE
PAID \$ 200
CHECK # 7311
DATE 02/19/20

ATTACHMENT "F"

LOCATION PLAN:

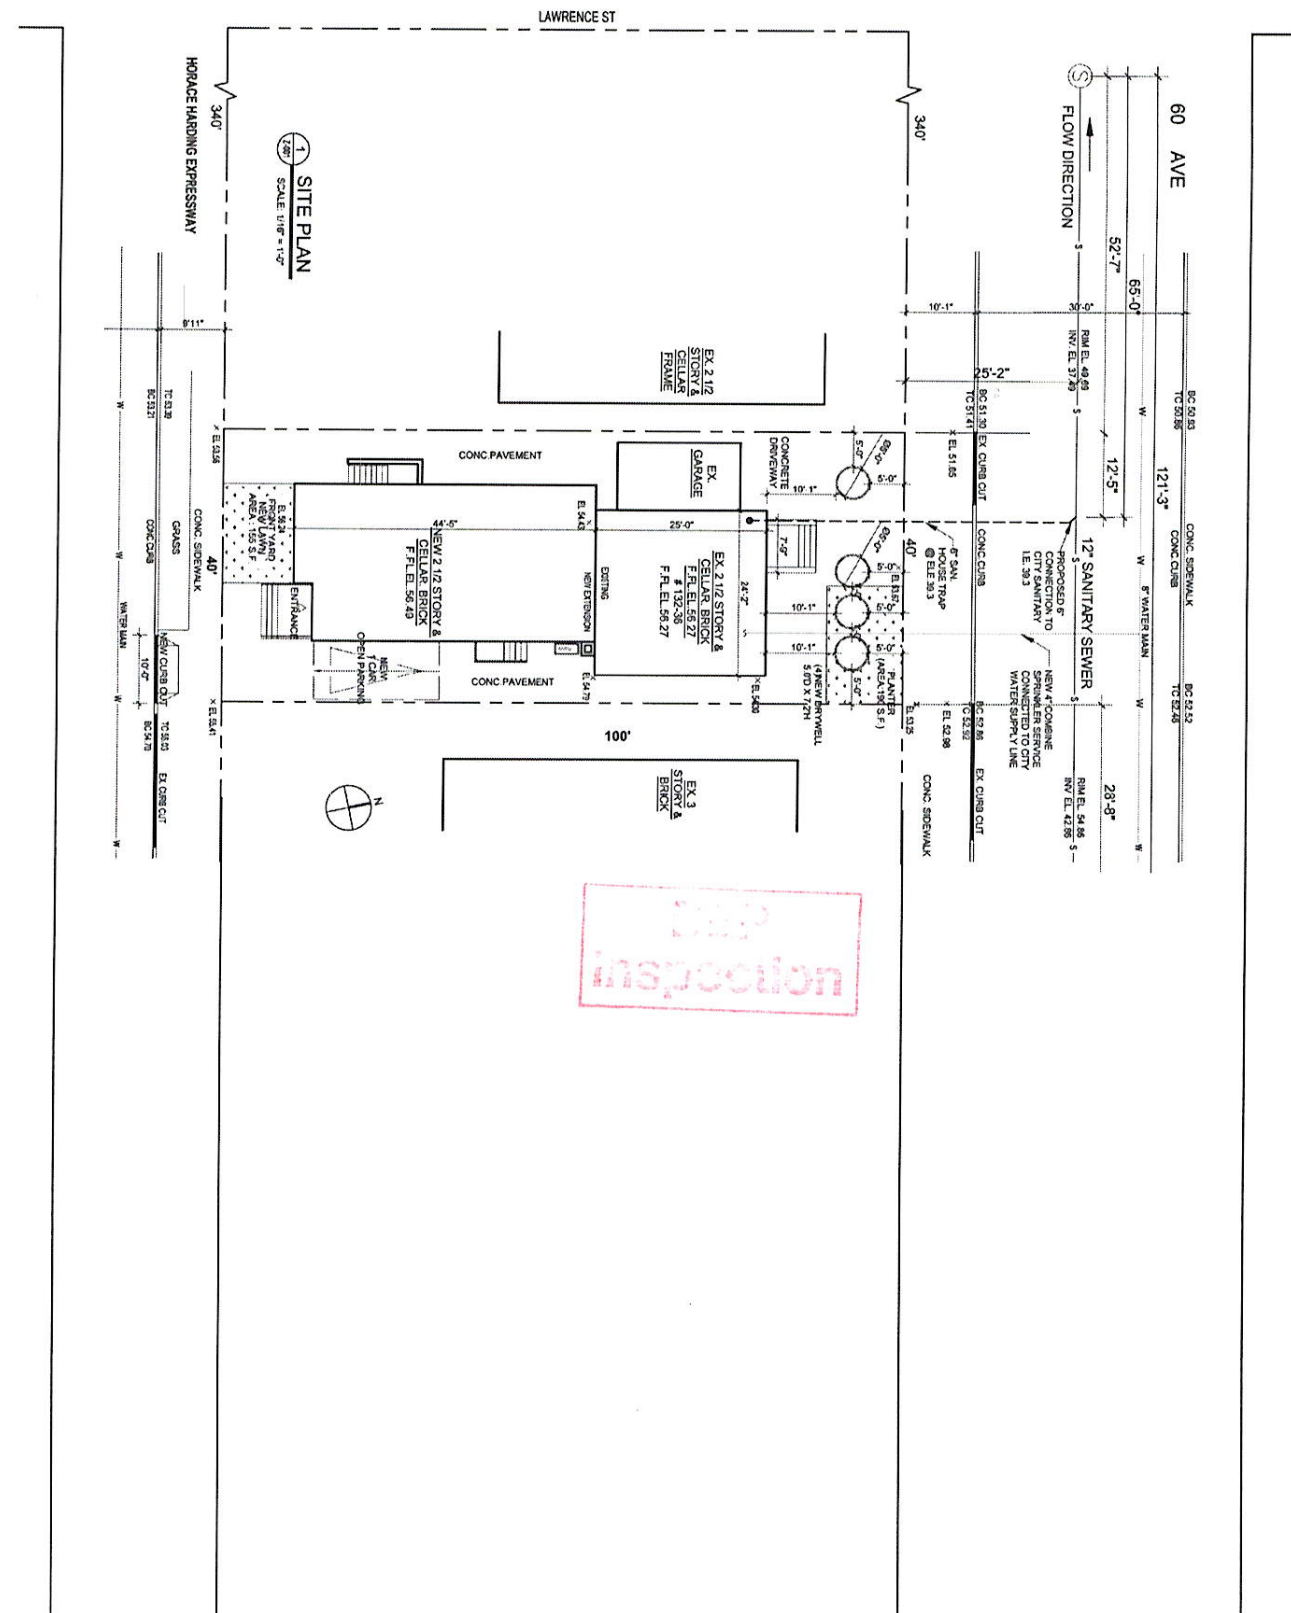


THIS CERTIFICATION IS VALID
FOR TWO (2) YEARS ONLY

DEC 15/20
Sewer Information Certified
JUN 25 2020
Date _____
Water and Sewer Permitting Section


#14928

DWG. NO.
SD1


ADDRESS: 132-36 60 AVE, QUEENS, NY 11355
BLOCK : 6388 LOT : 88
ZONE : R4 MAP: 10B
DOB APPLICATION: # 421617815

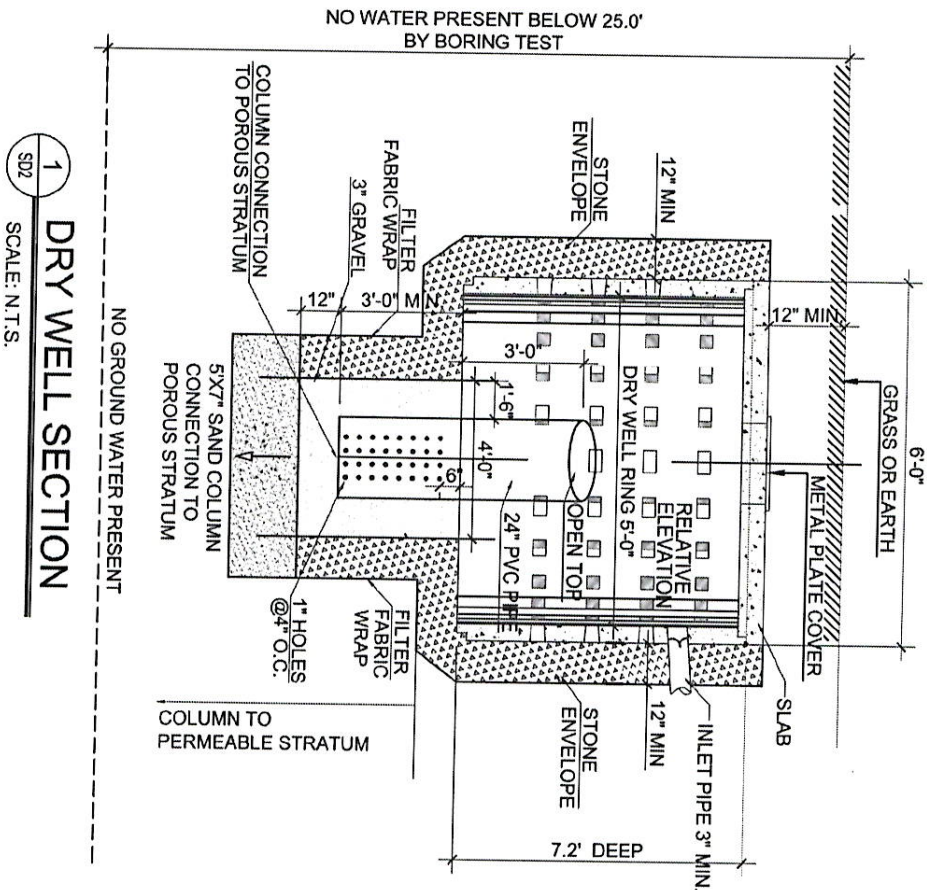


1 DRY WELL SECTION
SD2 SCALE: N.T.S.

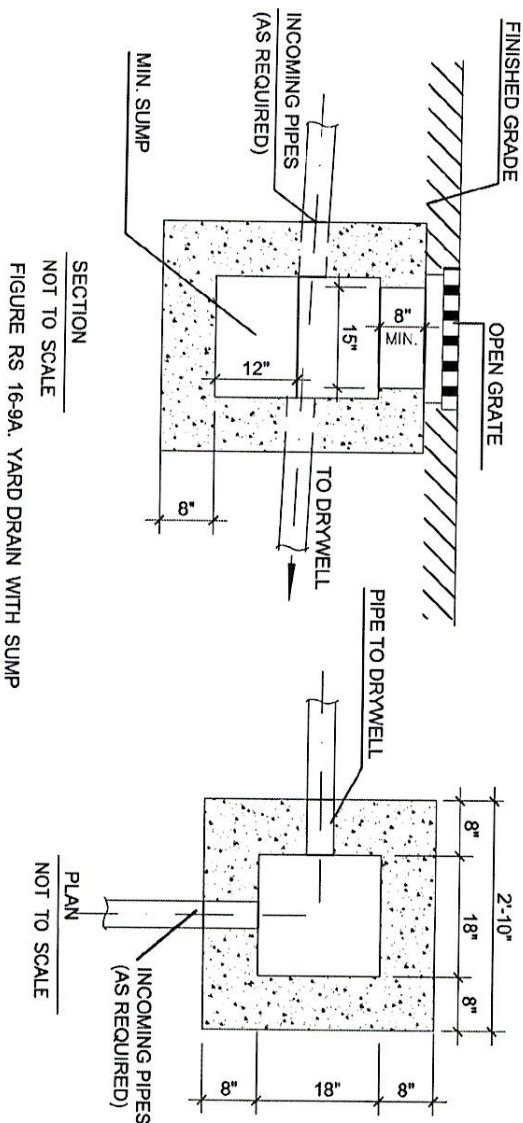

2 DRYWELL GRIT CHAMBER
SD2 SCALE: N.T.S.

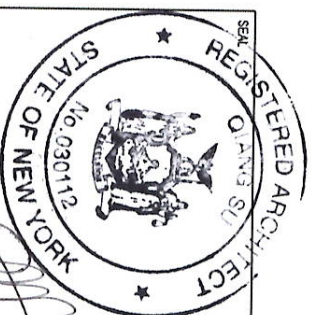

DRAWING TITLE		SCALE
HOUSE CONNECTION PROPOSAL		AS NOTED
TITLE		DRAWN BY
132-36 60 AVE.		W.D.
QUEENS, NY 11355		CHECKED BY
		QS
ARCHITECT	DATE	
SU ARCHITECT, P.C.	02/19/2020	
37-09 MAIN ST, FLUSHING, NY 11354		
TEL: 718-353-8009 FAX: 718-504-7782 EMAIL: QS88@YAHOO.COM		
DWG. NO.		
SD2		

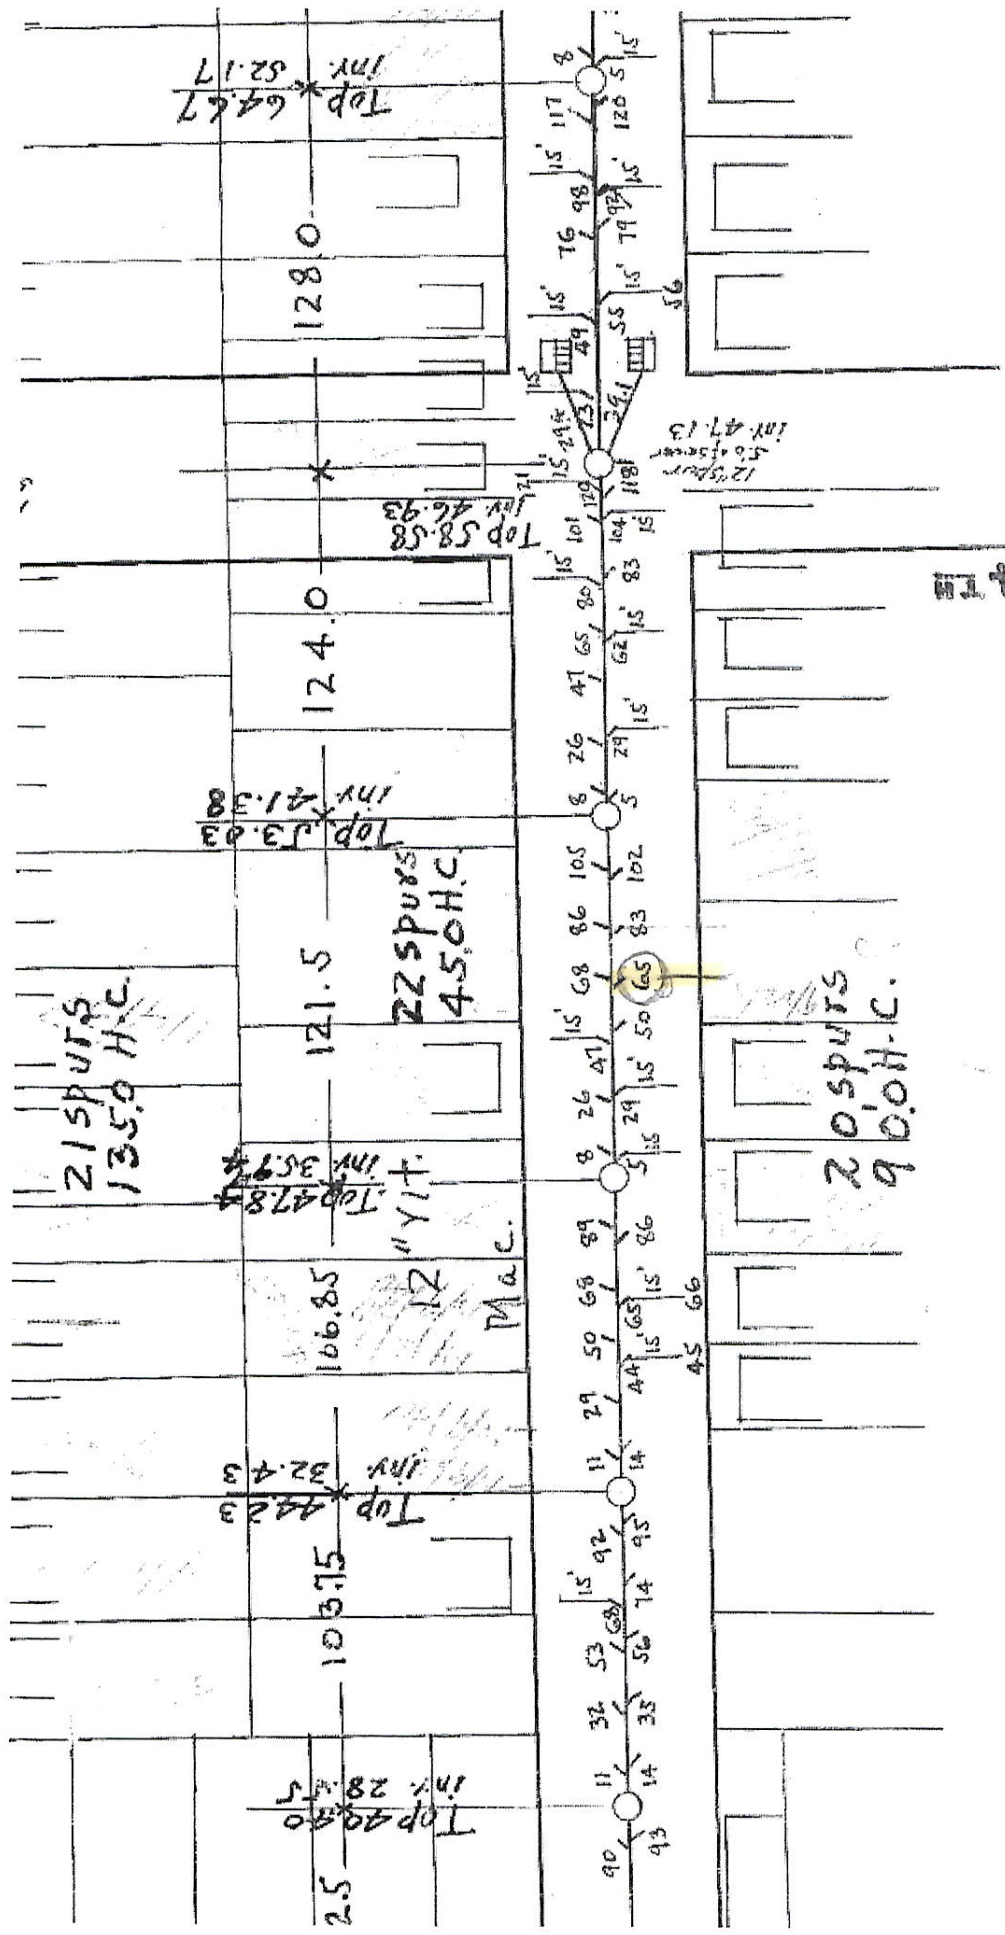

134TH

12" Sanitary



DEPT BUDGS Job No. 4216177815
Scan Code ESHS6542701

RAVELLY CLAYS, SANDY CLAYS, SILTY CLAYS, LEAN CLAYS. INORGANIC SILTS & ORGANIC SILTY CLAYS OF LOW PLASTICITY.	INORGANIC SILTS, MICACEOUS OR DIATOMACEAN SANDY OR SILTY SOILS, ELASTIC SILTS.
INORGANIC CLAYS OF HIGH PLASTICITY, FAT CLAYS.	INORGANIC CLAYS OF MEDIUM TO HIGH PLASTICITY, ORGANIC SILTS.

CL	CITY CLAYS
OL	ORGANIC LOW PL
MH	INORGANIC MEDIUM
CH	INORGANIC CLAYS
OH	ORGANIC ORGANIC

SILTS & CLAYS
LIQUID LIMIT IS
GREATER THAN
50

HALF OF MATERIAL IS SMALLER THAN NO. 200 SIEVE
THE NO. 200 SIEVE SIZE IS ABOVE

NE CRAINED SOIL'S MOISTURE

**G LOGS, IS ONLY
UR DRILLERS.**

SPECIFICATION

BOOK:6368
T:86

GROUND WATER TABLE (G.W.T) AS NOTED ON BORING LOGS, IS ONLY THE FIRST INDICATION OF WATER ENCOUNTERED BY OUR DRILLERS.
D.B.A.

IP CONCRETE TESTING & INSPECTION INC

101-01 101 AVENUE
QUEENS, NY 11416

CLIENT: _____

PROJECT LOCATION: 132-36 60 STREET, QUEENS, NY 11355

DATES OF BORINGS	DRAWING DATE:	DRAWING NUMBER	BLOCK, LOT	SHEET NO
3-5-18	3-5-18		BLOCK: 6368 LOT: 96	1 OF 2

BORING B-1

DEPTH FT.	SPOON BLOWS PER 1/2 FT.	SOIL CLASSIFICATION	HOLLOW STEM AUGER	MATERIAL	REMARKS
GROUND SURFACE					
0-2	4	4	6	ORGANIC MATERIAL, SANDY CLAY SILT WITH BROKEN BRICKS	UNCONTROLLED FILL
2-4	3	3	3b	SANDY CLAY WITH TRACES OF GRAVEL (SC)	NATURAL FILL
4-6	4	4	3b	SANDY CLAY WITH TRACES OF GRAVEL (SC)	NATURAL FILL
6-8	10	12	3b	FINE SAND WITH TRACES OF GRAVEL (SW)	NATURAL FILL
8-10	16	14	3b	FINE SAND WITH TRACES OF GRAVEL (SW)	NATURAL FILL
10-12	16	16	3b	FINE SAND WITH TRACES OF GRAVEL (SW)	NATURAL FILL
12-14	14	19	3b	FINE SAND WITH TRACES OF GRAVEL (SW)	NATURAL FILL
14-16	14	18	3b	FINE SAND, GRAVEL WITH MOISTURE (SC)	NATURAL FILL
16-18	18	15	3b	FINE SAND, GRAVEL WITH WATER (SW)	NATURAL FILL
18-20	16	18	3a	FINE SAND, GRAVEL WITH WATER (SW)	NATURAL FILL
20-22	19	20	3a	FINE SAND, GRAVEL WITH MOISTURE (SW)	NATURAL FILL
22-24	22	24	3a	COARSE SAND WITH TRACES OF GRAVEL (SW)	NATURAL FILL
24-26	25	26	3a	COARSE SAND WITH TRACES OF GRAVEL (SW)	NATURAL FILL
26-28	26	30	3a	COARSE SAND WITH TRACES OF GRAVEL (SW)	NATURAL FILL
28-30	32	34	3a	COARSE SAND WITH TRACES OF GRAVEL (SW)	NATURAL FILL



Daniel J. Gindoff

GROUND WATER TABLE (G.W.T) AS NOTED ON BORING LOGS. IS ONLY THE FIRST INDICATION OF WATER ENCOUNTERED BY OUR DRILLERS.
D.E.A.
IP CONCRETE TESTING & INSPECTION INC
101-01 101 AVENUE
QUEENS, NY 11416

CLIENT: _____
PROJECT LOCATION: 132-36 60 STREET, QUEENS, NY 11355
DATE OF REPORT: 3-5-18
DRAWING DATE: 3-5-18
DRAWING NUMBER: BLOCK/CS/88
LOT/88
SHEET NO: 2 OF 3

