




DEPARTMENT OF ENVIRONMENTAL PROTECTION
BUREAU OF WATER & SEWER OPERATIONS
HOUSE CONNECTION PROPOSAL FORM
For 1, 2, or 3, Family Homes Only
VALID FOR TWO (2) YEARS
[HC9-13799/19]

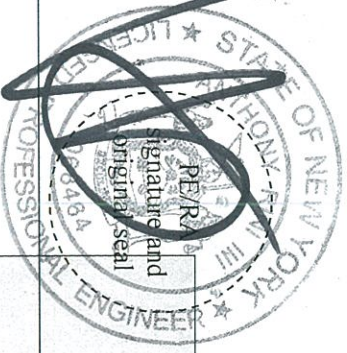

PROJECT DATA:

Borough of Queens Building Dept. No (s) 421738267
Tax Block 2710 Lot (s) 43 Zoning R4-1 Map No. 13c
Project Location 61-12 56th Road, Maspeth, NY 11378
Applicant Mottola Rini Engineers, PC
Address 36 West 25th Street, 4th Floor, New York, NY Zip 10010 Phone (212) 627-7299
Owner Ms. Marian Tuznik
Address 61-52 56th Road, Maspeth, NY Zip 11378 Phone (212) 923-2674

1. PLAN:

Note:

THE TOTAL DEVELOPED STORM FLOW OF 0.421 CFS WILL BE RESTRICTED TO 0.215 CFS BY MEANS OF SITE RETENTION (DRYWELLS).

13799 6112

2. HOUSE CONNECTIONS REQUESTED:

Total developed Site Storm Flow .421 cfs
Allow. Storm Flow to the Sewers .220 cfs

☐ Detention ☐ Retention

No. Requested	Sanitary	Storm	Comb.	Drywells
	xxxxxxx	xxxxxxx	1	xxxxxxx
Size	xxxxxxx	xxxxxxx	6"	xxxxxxx
Material (s)	xxxxxxx	xxxxxxx	XHCI	xxxxxxx
Total Q (s)	.005	.215	.220	0.206

Note: The property owner is responsible for plugging all inactive pre-existing sewer connections.

3. CONNECTION INFO:
1. ☐ Connection to exist:
☐ Spur ☐ Riser ☐ Curb Connection
2. ☐ Proposed New Riser
3. ☐ Fold Spur in
4. ☒ Drill in
5. ☐ M.H. Conn. ☐ Exist. ☐ Prop.
6. ☐ Reuse Plugged Connections

56th Road

SEWER INFORMATION CERTIFIED BY DEP

1. There ~~is~~ **is not** a sanitary sewer fronting the property available for connections. SIZE _____
2. There ~~is~~ **is not** a storm sewer fronting the property available for connections. SIZE _____
3. There ~~is~~ **is** a combined sewer fronting the property available for connections. SIZE 12" ✓
4. Sanitary discharge tributary to:
- City Treatment Plant - ☐ NO
- Private Sewage Treatment Plant - ☐ NO
- Private Pumping Station - ☐ NO
5. Distance to, and location of nearest allowable drainage plan sewer:
- a) Sanitary Outlet _____
- b) Storm Outlet _____
- c) Combined Outlet _____

✓ YES
YES
YES

Location Newtown Creek

CERTIFICATION, RESTRICTIONS, SPECIAL CONDITIONS:

Inspection

REVIEW FEE

PAID \$ 200

CHECK # 3499

DATE 09/04/19

DEP/BWSO
Sewer Information Certified
b12/1/2019 R. Sidhom
Date Water and Sewer Permitting Section

NO SEWER CONNECTION PERMIT
WILL BE ISSUED UNTIL LOCAL
103/89 REQUIREMENTS ARE MET
TO THE SATISFACTION OF THE
DEPARTMENT OF BUILDINGS

THIS CERTIFICATION IS VALID
FOR TWO (2) YEARS ONLY

DEP
Inspection

NO SEWER CONNECTION PERMITS
WILL BE ISSUED UNTIL LOCAL
103/89 REQUIREMENTS ARE MET
TO THE SATISFACTION OF THE
DEPARTMENT OF BUILDINGS

THIS CERTIFICATION IS VALID
FOR TWO (2) YEARS ONLY

DEP/BWSO
Sewer Information Certified
10/21/2019 R. Sidhoo
Date Water and Sewer Permitting Section

SEWER INV @ 26.64' (25.04')

RIM = 38.04' (36.44')
INV. = 26.80' (25.20')

RIM = 37.31' (35.71')
INV. = 26.40' (24.80')

6" COMBINED
XHCI HOUSE CONNECTION
.005 CFS SAN.
.215 CFS STORM.

DRILL INV @ EL:
27.39' (25.79')

56TH ROAD
(60" WIDE)


SLOPE @ .02

INV. @ PROP. LINE
27.87' (26.27')


SAN & ST COMBINED AT 2.5'
FROM PROPERTY LINE

TRENCH DRAIN

EL = 36.18' (36.58')

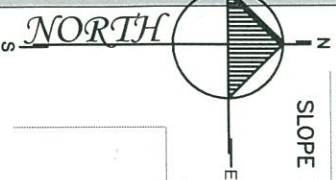

61ST STREET

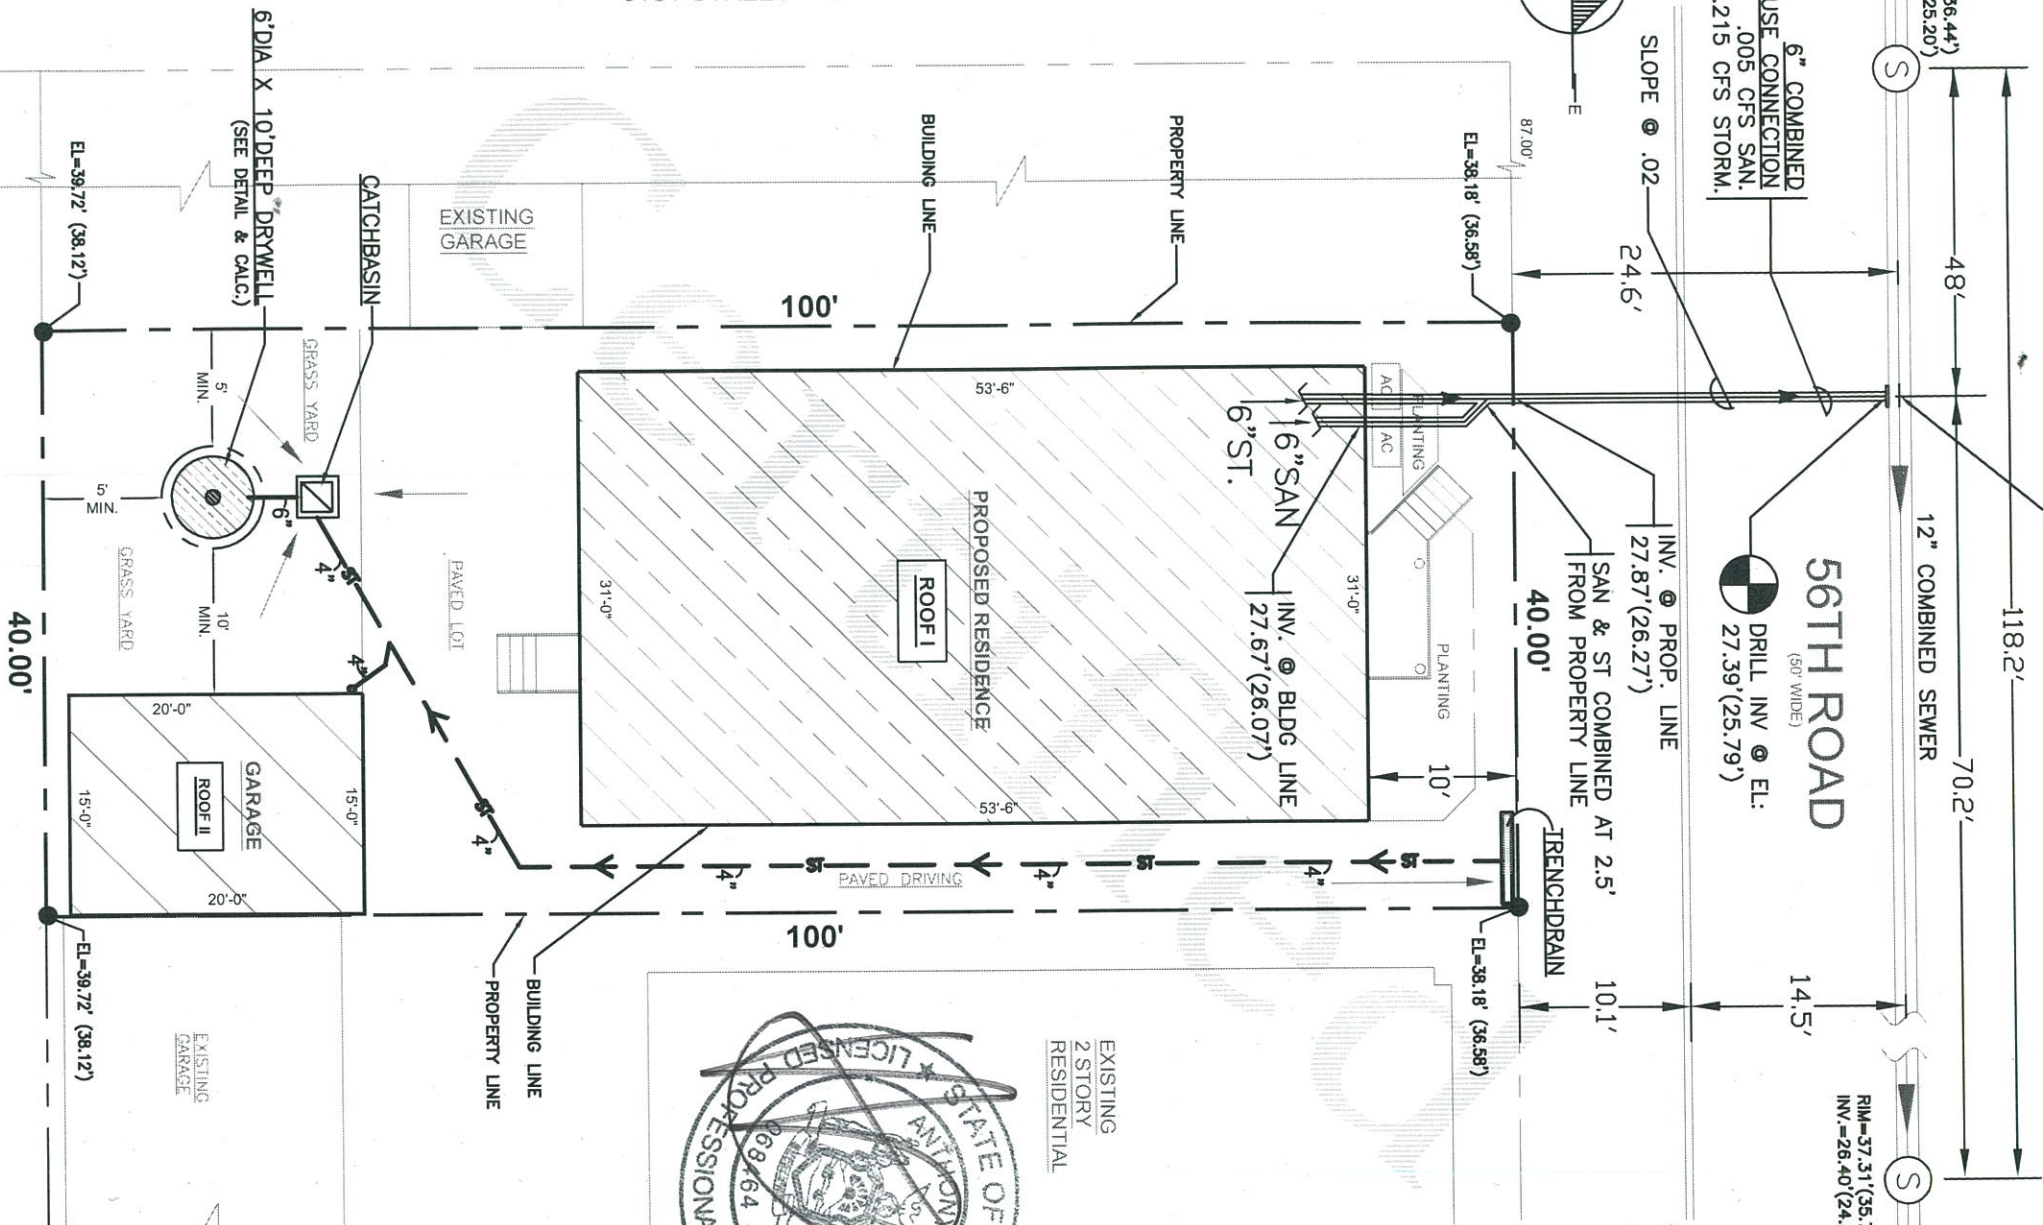

EXISTING
2 STORY
RESIDENTIAL



13799 6112 56th Road.


No Sewer Connection Permit will be issued until the Building Department or Applicable Authority Certified that the Storm Water Flow Detention/Retentions Facilities have been satisfactory built.

61-12 56TH ROAD
BLOCK 2710
LOT 43
ZONING DISTRICT R4-1
MAP 13C
LOT AREA 4,000 SF

SITE PLAN

SCALE: 1/8" = 1'

DEP# TBD
DOB# 421738267

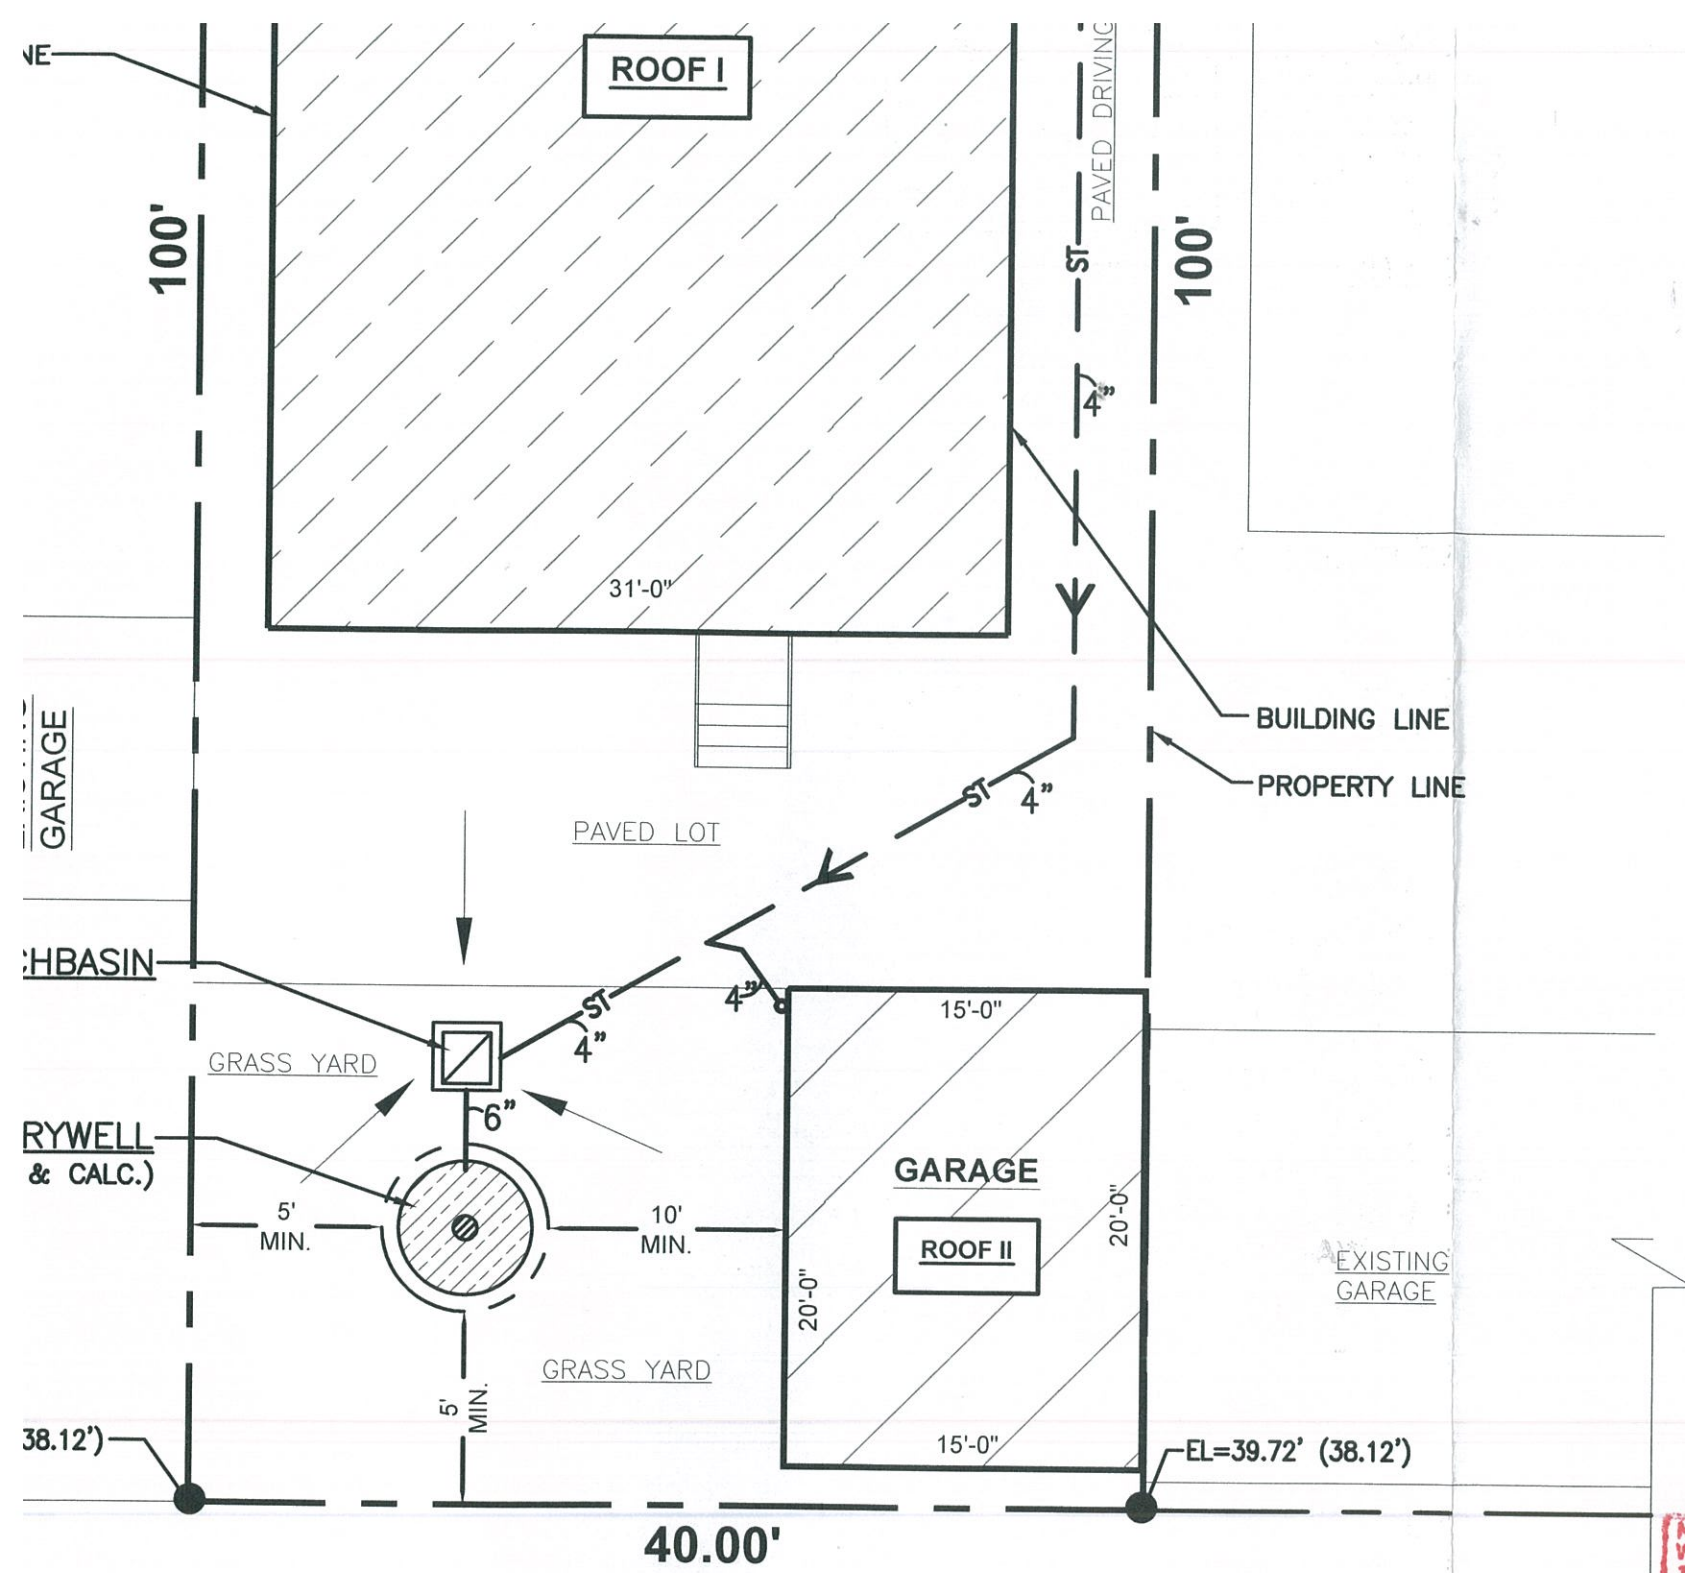

SITE PLAN

SCALE: 1/8" = 1'

DEP# TBD
DOB# 421738267

NO SEWER CONNECTION PERMITS
WILL BE ISSUED UNTIL LOCAL
103/89 REQUIREMENTS ARE MET
TO THE SATISFACTION OF THE
DEPARTMENT OF BUILDINGS

DEP
Inspection

THIS CERTIFICATION IS VALID
FOR TWO (2) YEARS ONLY

DEP/BWSO
Sewer Information Certified
10/21/2019 R-Sidhoo
Date Water and Sewer Permitting Section

ID #13799

DANIEL G. FAILLA ARCHITECTS
299 BROADWAY, SUITE 1500, NEW YORK, NY 10007 - TEL. 212 279-3777


PROJECT:

"TUZNICK RESIDENCE"
61-12 56TH ROAD
MASPETH, NY 11378

BLOCK #2710 LOT #43

DRAWING TITLE:

SEWER CONNECTION PLAN

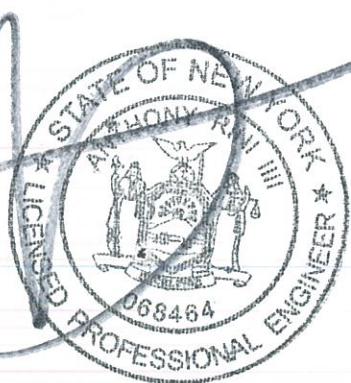SEAL & SIGNATURE: 	DATE:	09-23-19
	PROJECT No.:	S0-08
	SCALE:	AS NOTED
	DRAWING BY:	AR
	DWG No.:	SCP-1
		1 of 1