

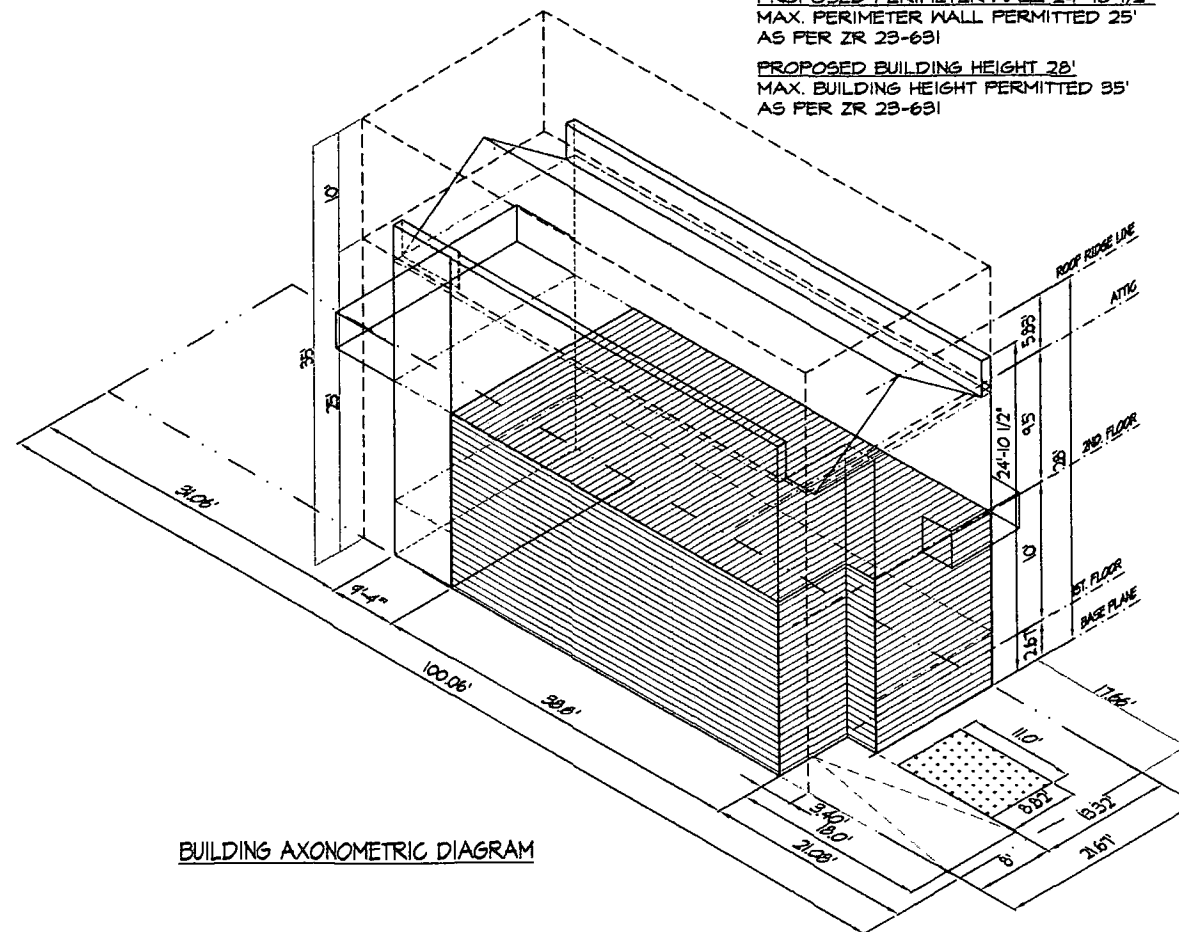


SITE PLAN DIAGRAM

1/16" = 1'-0"

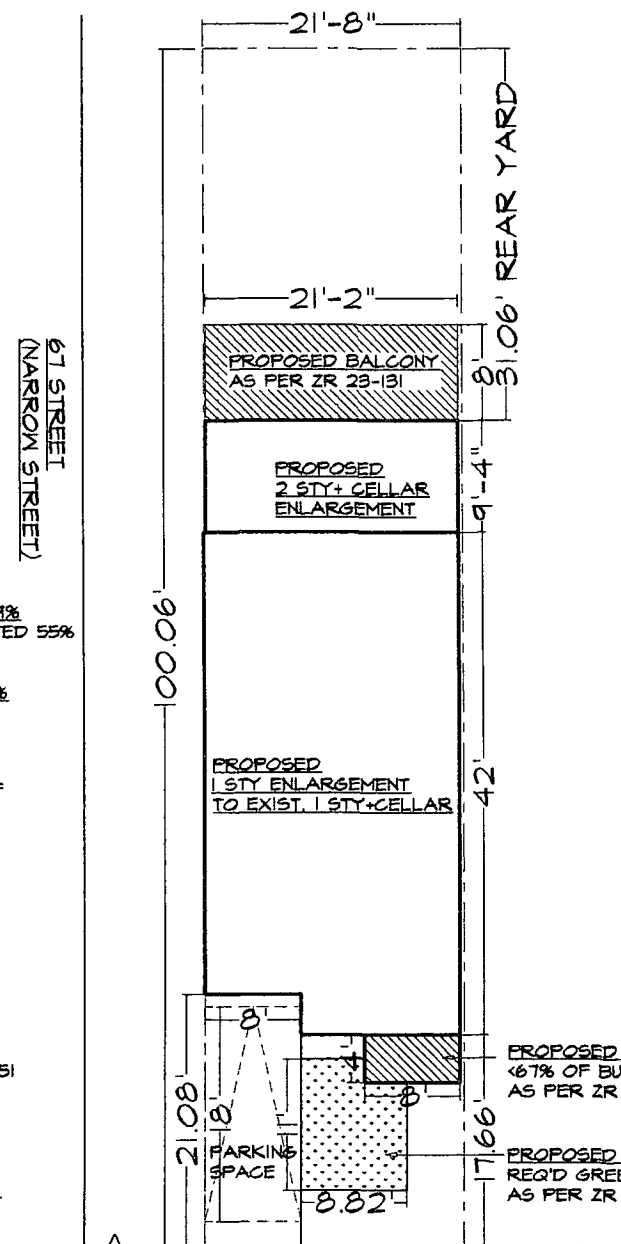

SECTION DIAGRAM
NOT TO SCALE

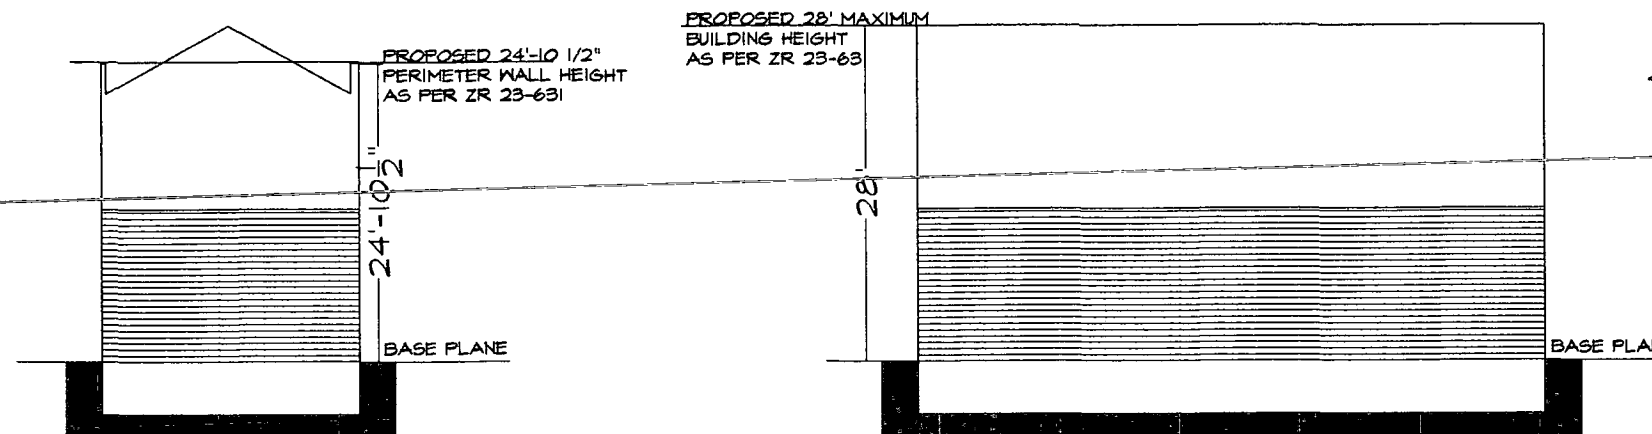

LEGEND

R4 INFILL

- PROPOSED BUILDING
- EXISTING BUILDING
- PERMITTED OBSTRUCTION
- GRASS
- EXISTING TREE
- PROPOSED TREE

ZONING LOT LINE

RIDGE LINE

MAXIMUM BUILDING ENVELOPE

NYC

Buildings

ZD1 Zoning Diagram

Must be typewritten



Submitted to resolve objections stated
in a notice of intent to revoke issued
pursuant to rule 101-15.

☐ Yes ☒ No

Location Information

House No(s) 67-17

Street Name 49 AVENUE

Borough QUEENS

Block 2429

Lot 12

BIN 4056236

Falsification of any statement is a
misdemeanor and is punishable by a fine
or imprisonment, or both. It is
unlawful to give to a city employee, or
for a city employee to accept, any
benefit, monetary or otherwise, either as
a gratuity for properly performing the
job or in exchange for special
consideration. Violation is punishable by
imprisonment or fine or both. I
understand that if I am found after
hearing to have knowingly or negligently
made a false statement or to have
knowingly or negligently falsified or
allowed to be falsified any certificate,
form, signed statement, application,
report or certification of the correction
of a violation required under the
provisions of this code or of a rule of
any agency, I may be barred from filling
further applications or documents with
the Department.

NAME (PLEASE PRINT)

YUK LAM 2/17/09

SIGNATURE DATE



P.E./R.A. SEAL (APPLY OVER SIGN AND DATE OVER SEAL)

Internal Use Only

BIS Doc#

PLAN EXAMINERS SIGN AND DATE



ZD1

Sheet _____ of _____

1	Applicant Information <i>Required</i>
---	--

Last Name LAM

Business Name LAM ENGINE

Business Address 4891 187 STR

City FRESH MEAT

E-Mail sunrisedaylight

2	Additional Zoning Characterist
---	--------------------------------

Dwelling Units 2

3	BSA and/or CPC Approval for
---	-----------------------------

Board of Standards & Appeals (BSA)

- ☐ Variance
☐ Special Permit
☐ General City Law
☐ Other

City Planning Commission (CPC)

- ☐ Special Permit
☐ Authorization
☐ Certification
☐ Other

4	Proposed Floor Area Required for
---	----------------------------------

[illegible]

4	Proposed Floor Area <i>Required for all applications. One Use Group per line.</i>
---	--

[illegible]

Total Zoning Floor Area

2132.80