



New York City Department of Finance • Division of Land Records • Tax Map Office

APPLICATION FOR MERGERS OR APPORTIONMENTS

Instructions: Please complete this application and submit in person to: Department of Finance, Division of Land Records - Tax Map Office, 66 John Street, 13th floor, New York, NY 10038. Please read the instructions for further details before completing this form. Print clearly.

SECTION A: PROPERTY INFORMATION

Borough: QUEENS Block: 802 Present Lot(s): 36,39,60,64,66,67

☐ Merger ☒ Apportionment Number of Lots Requested 13

New Lot(s): ☐ Residential Building Gross Sq/Ft: ☐ Commercial Building Gross Sq/Ft: ☐ Mix (Residential & Commercial) Building Gross Sq/Ft:

Property Owner's Name: LUCCHESI SAL

Property Address: 18-33 41st STREET ASTORIA NY 11103

DO NOT WRITE IN THIS SPACE - FOR OFFICE USE ONLY
36-39
New Lot Number: 60, 62-69

SECTION B: APPLICANT INFORMATION

1. Architect/Engineer/Applicant's Name: CALIENDO GERALD

2. Address: 138-72 QUEENS BOULEVARD BRIARWOOD NY 11435

3. Telephone Number: (718) 268-9098 4. Email Address: JOE@CALIENDOARCHITESTS.COM

SECTION C: CERTIFICATION

The applicant hereby certifies that, in making this application for merger/apportionment, s/he is the owner, or acting under the direction of the owner.

Signature of Architect/ Engineer/Applicant: [Signature] Date: 03 / 11 / 2014

TAX MAP CHANGE WILL NOT BE MADE UNTIL PRESENTATION OF REQUIRED DOCUMENTS (see reverse for the required documents)
DRAW SKETCH TO SCALE 1" = 50', IF POSSIBLE INDICATE NORTH ARROW

"SEE ATTACHMENT FOR SKETCH"



(Architect or Engineer's seal)

Lot(s) issued: 36,39,60,64,66,67 Date: 3 / 13 / 14 New Lot(s): 65,69,69 Lot(s) Affected: 64,66,67 Lot(s) Dropped: N/A


Customer Service Representative: John Calley

Please note: Map changes will not be made until presentation of all required documents is reviewed and approved by the Cartographer.

Map Updated: Date:

Tax Map Cartographer: Date:

41st STREET

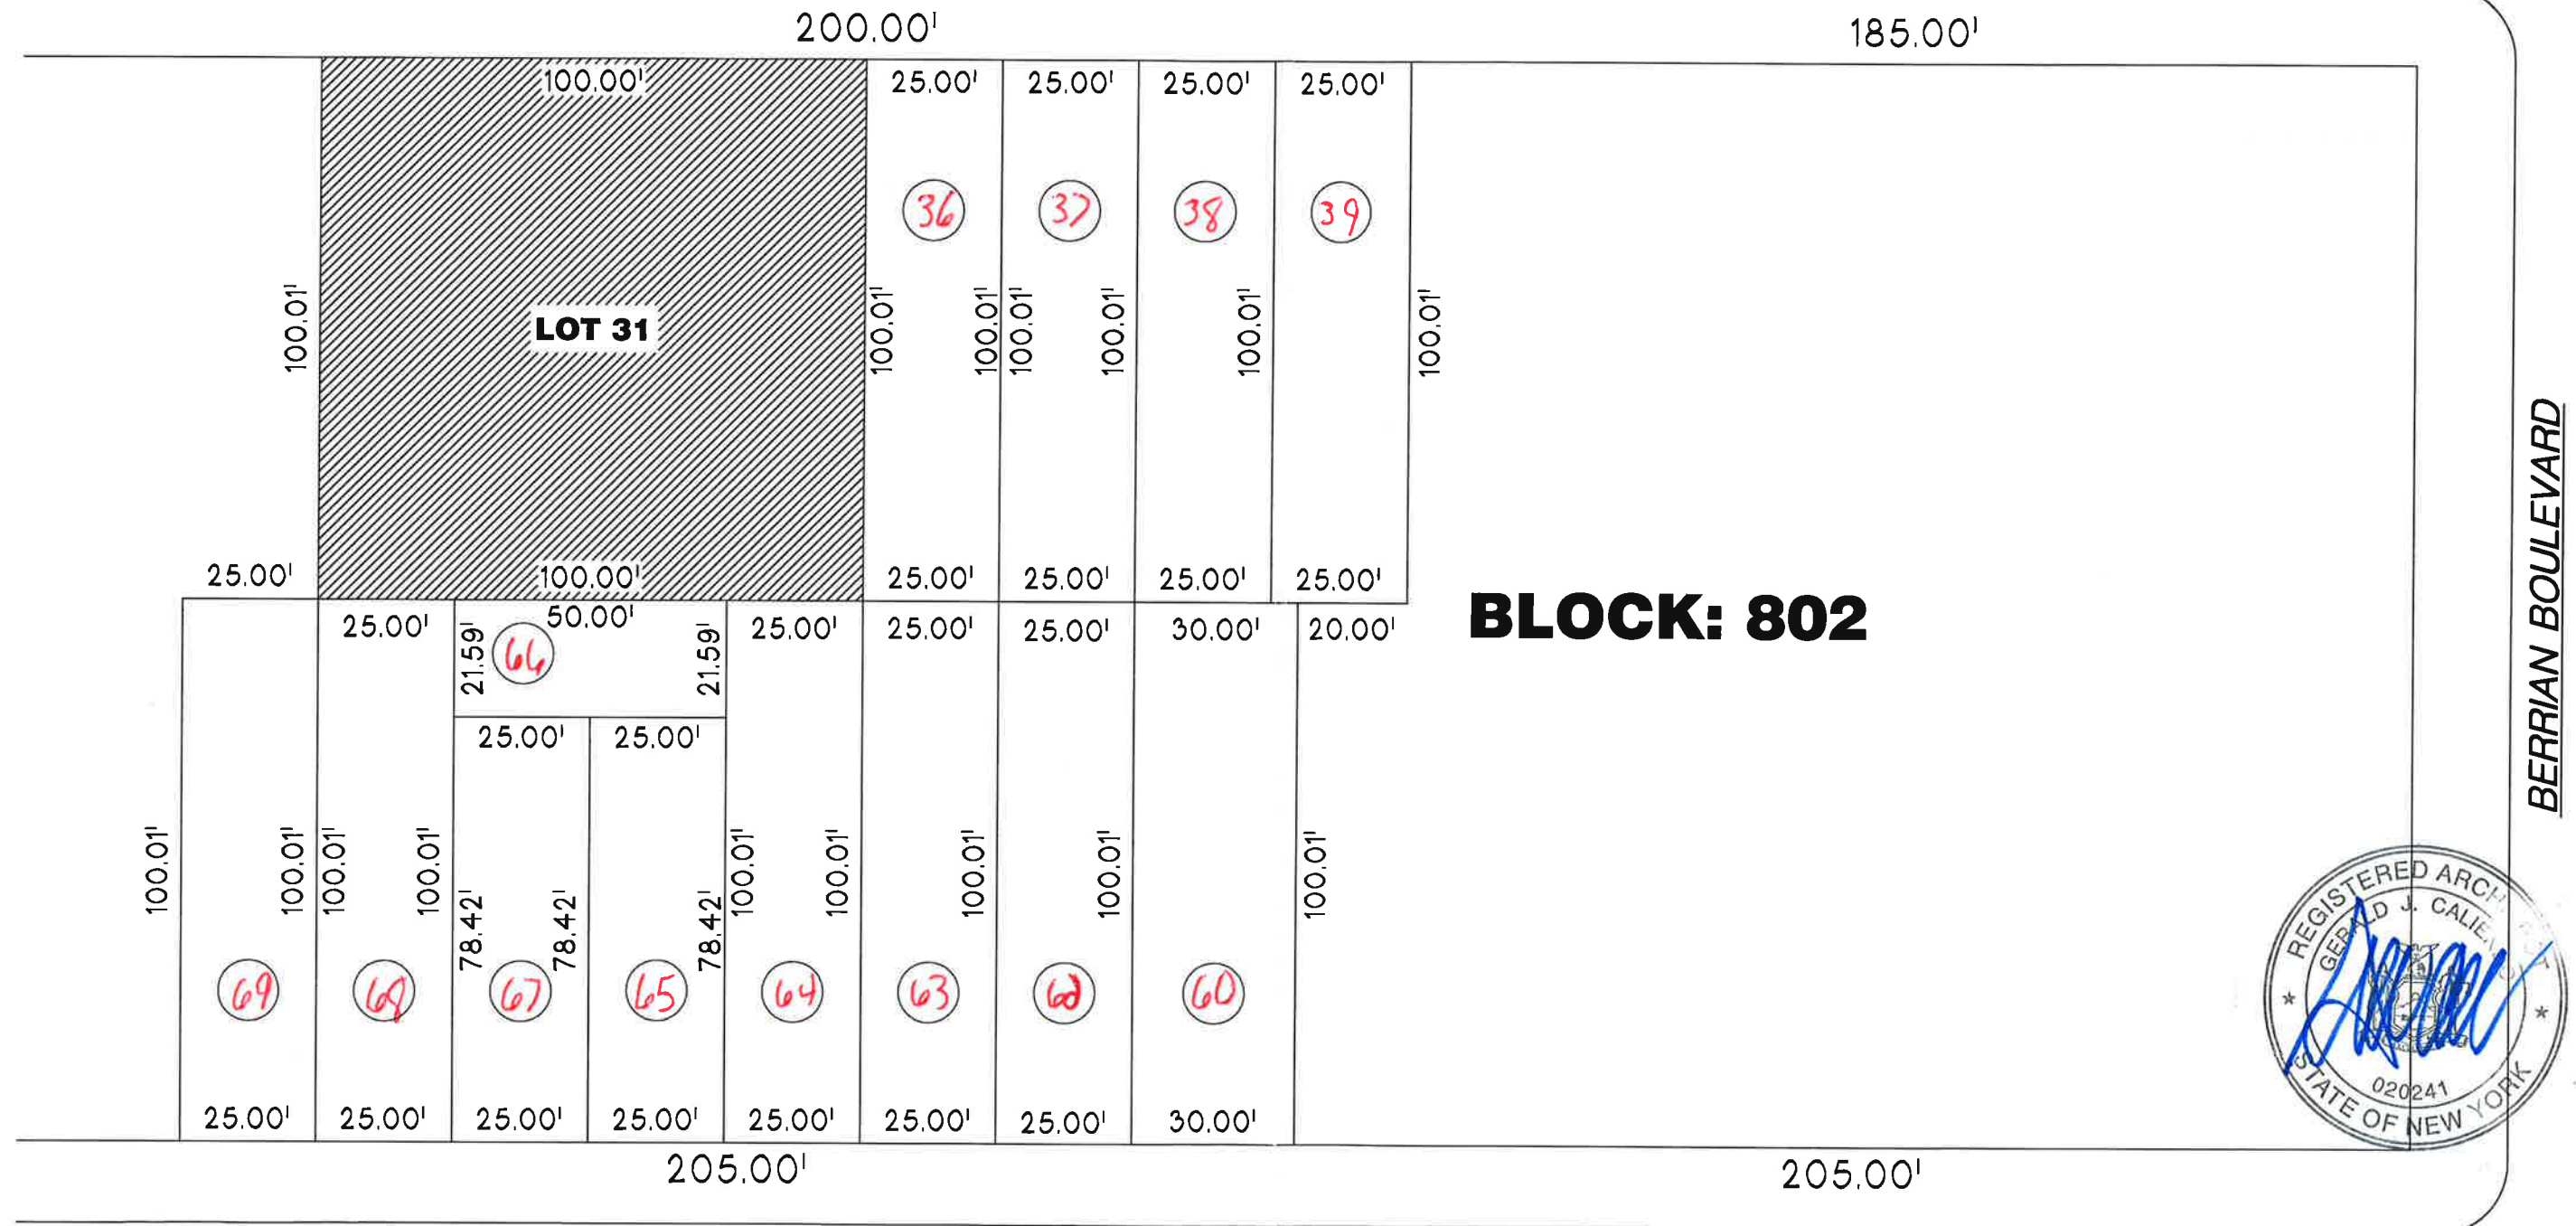

BERRIAN BOULEVARD



SITE PLAN
SCALE: 1/32" = 1'-0"

42nd STREET

ATTACHMENT SKETCH
18-33 41st STREET ASTORIA, NY 11103