



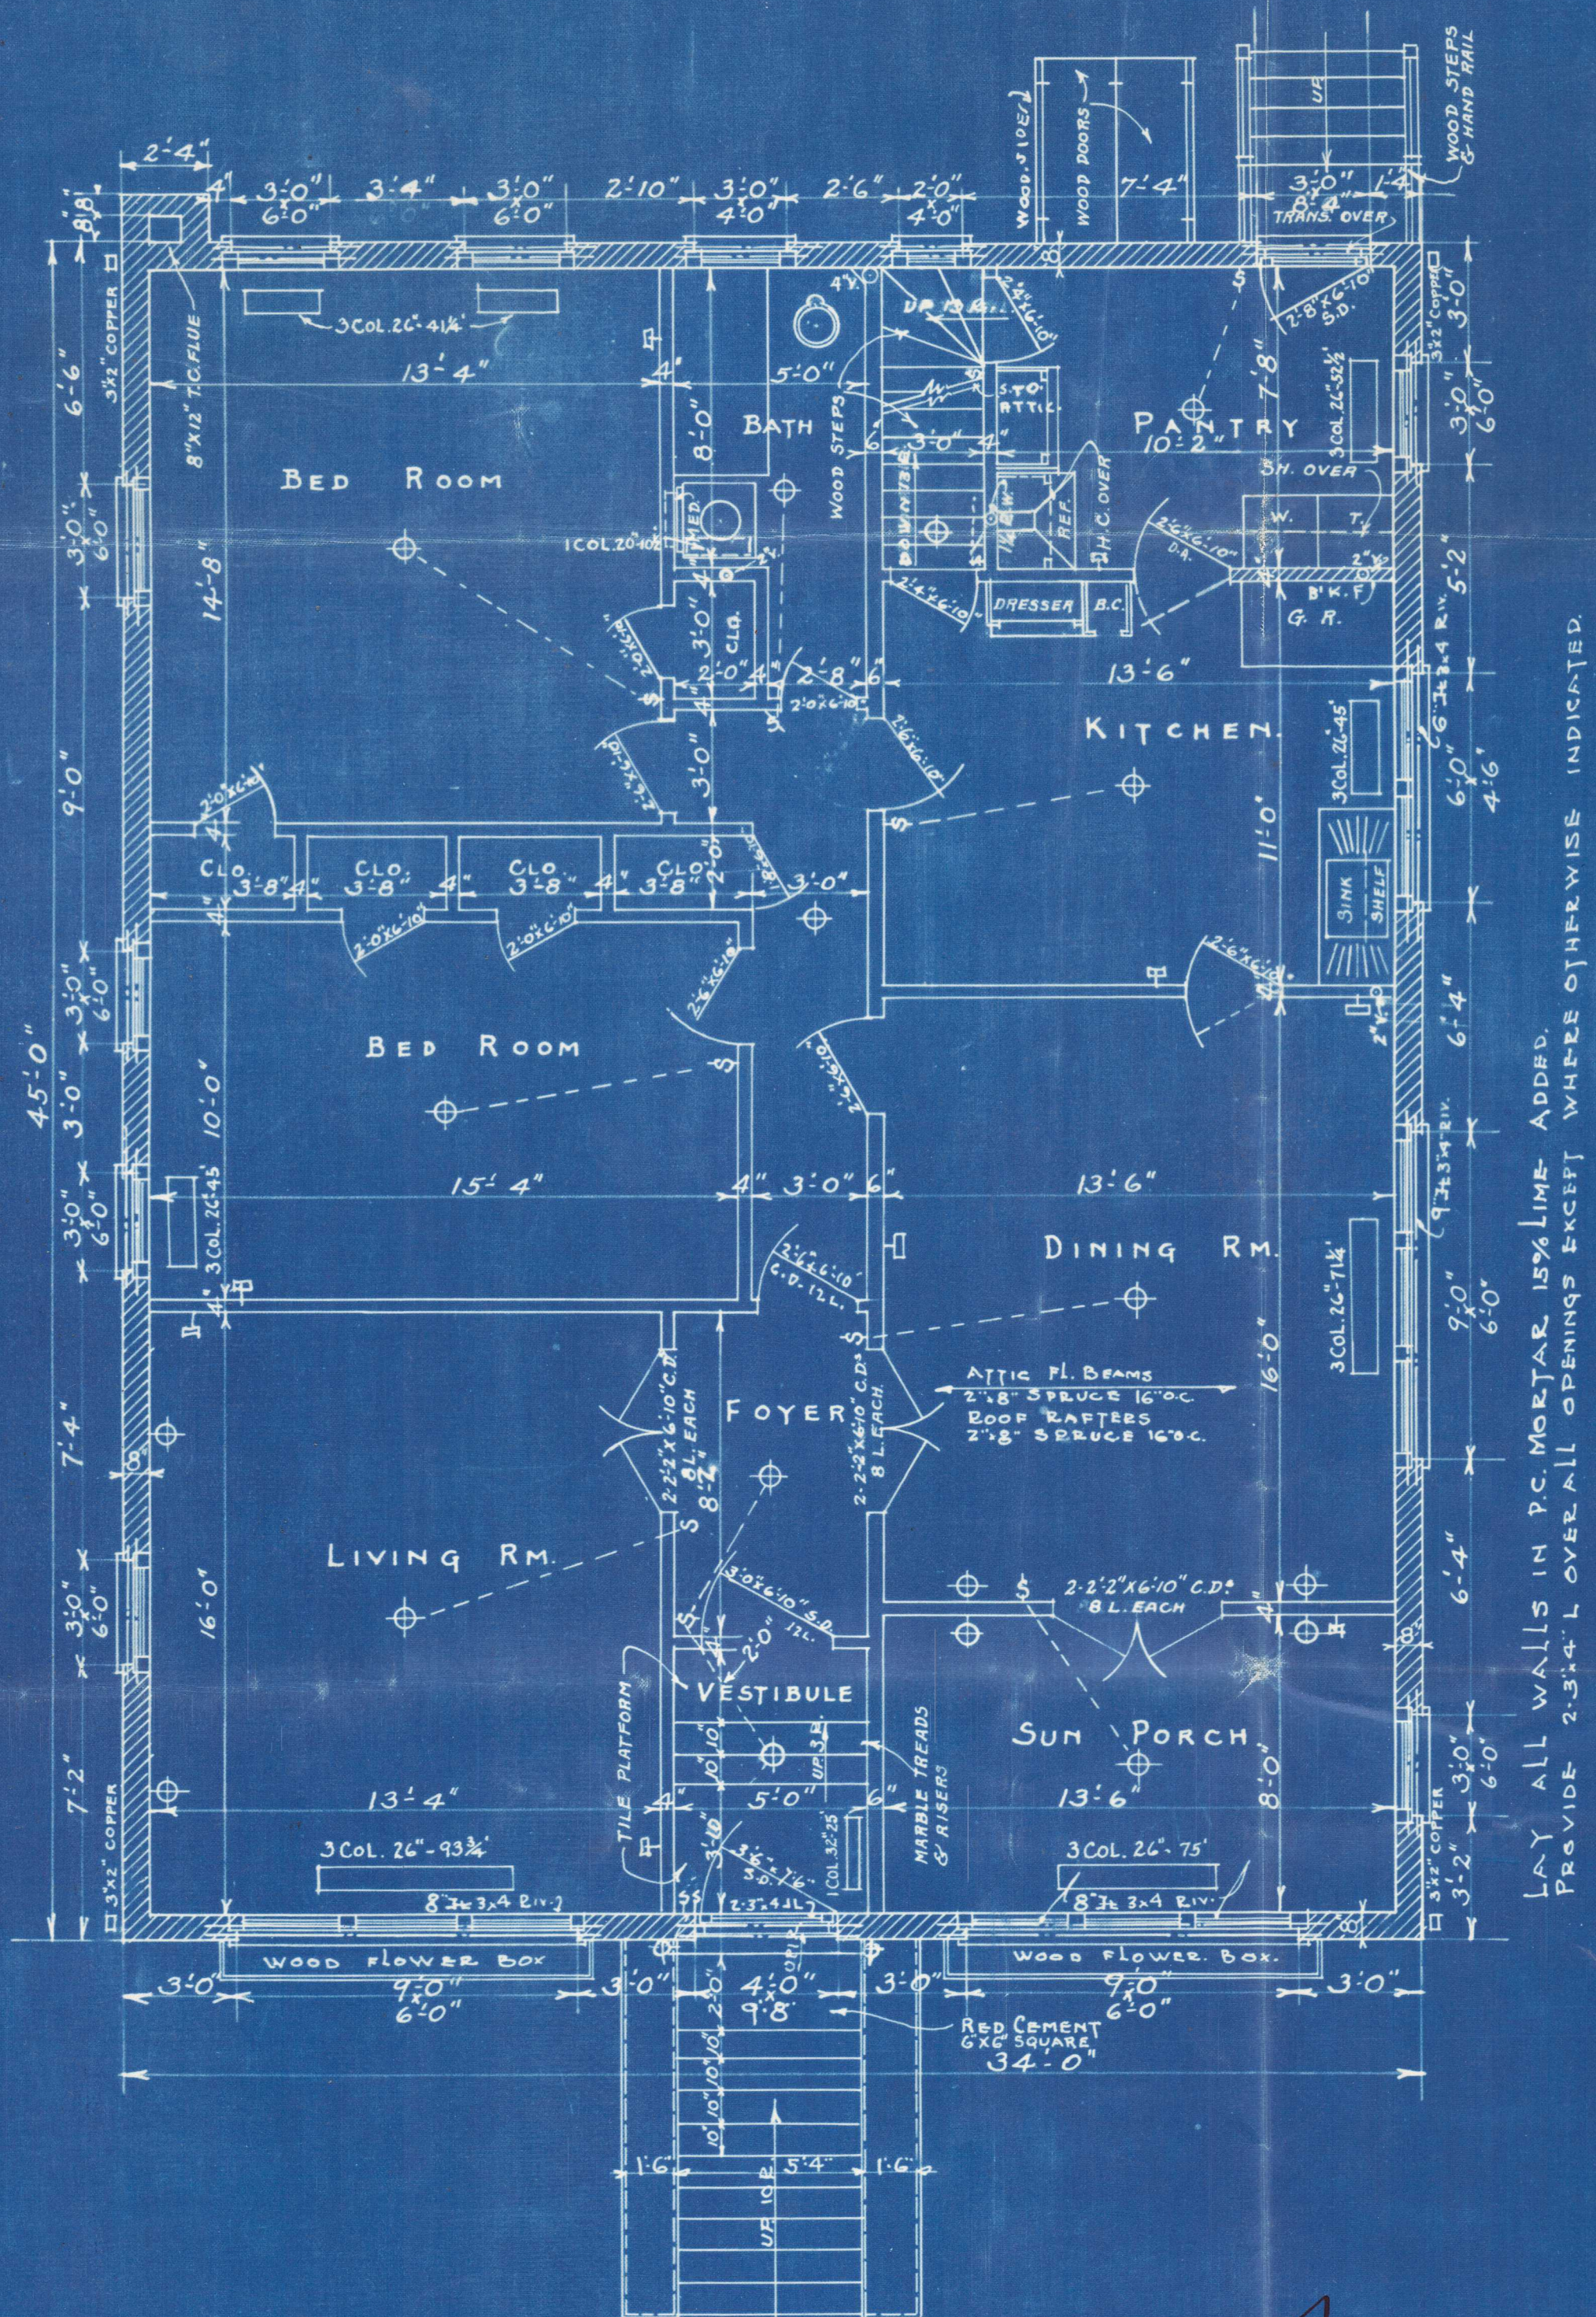


1st-FLOOR-PLAN-

OWNER:- GIUSEPPE SPINELLI.
 LOCATION:- N.S. OF SOUTH OAK DRIVE.

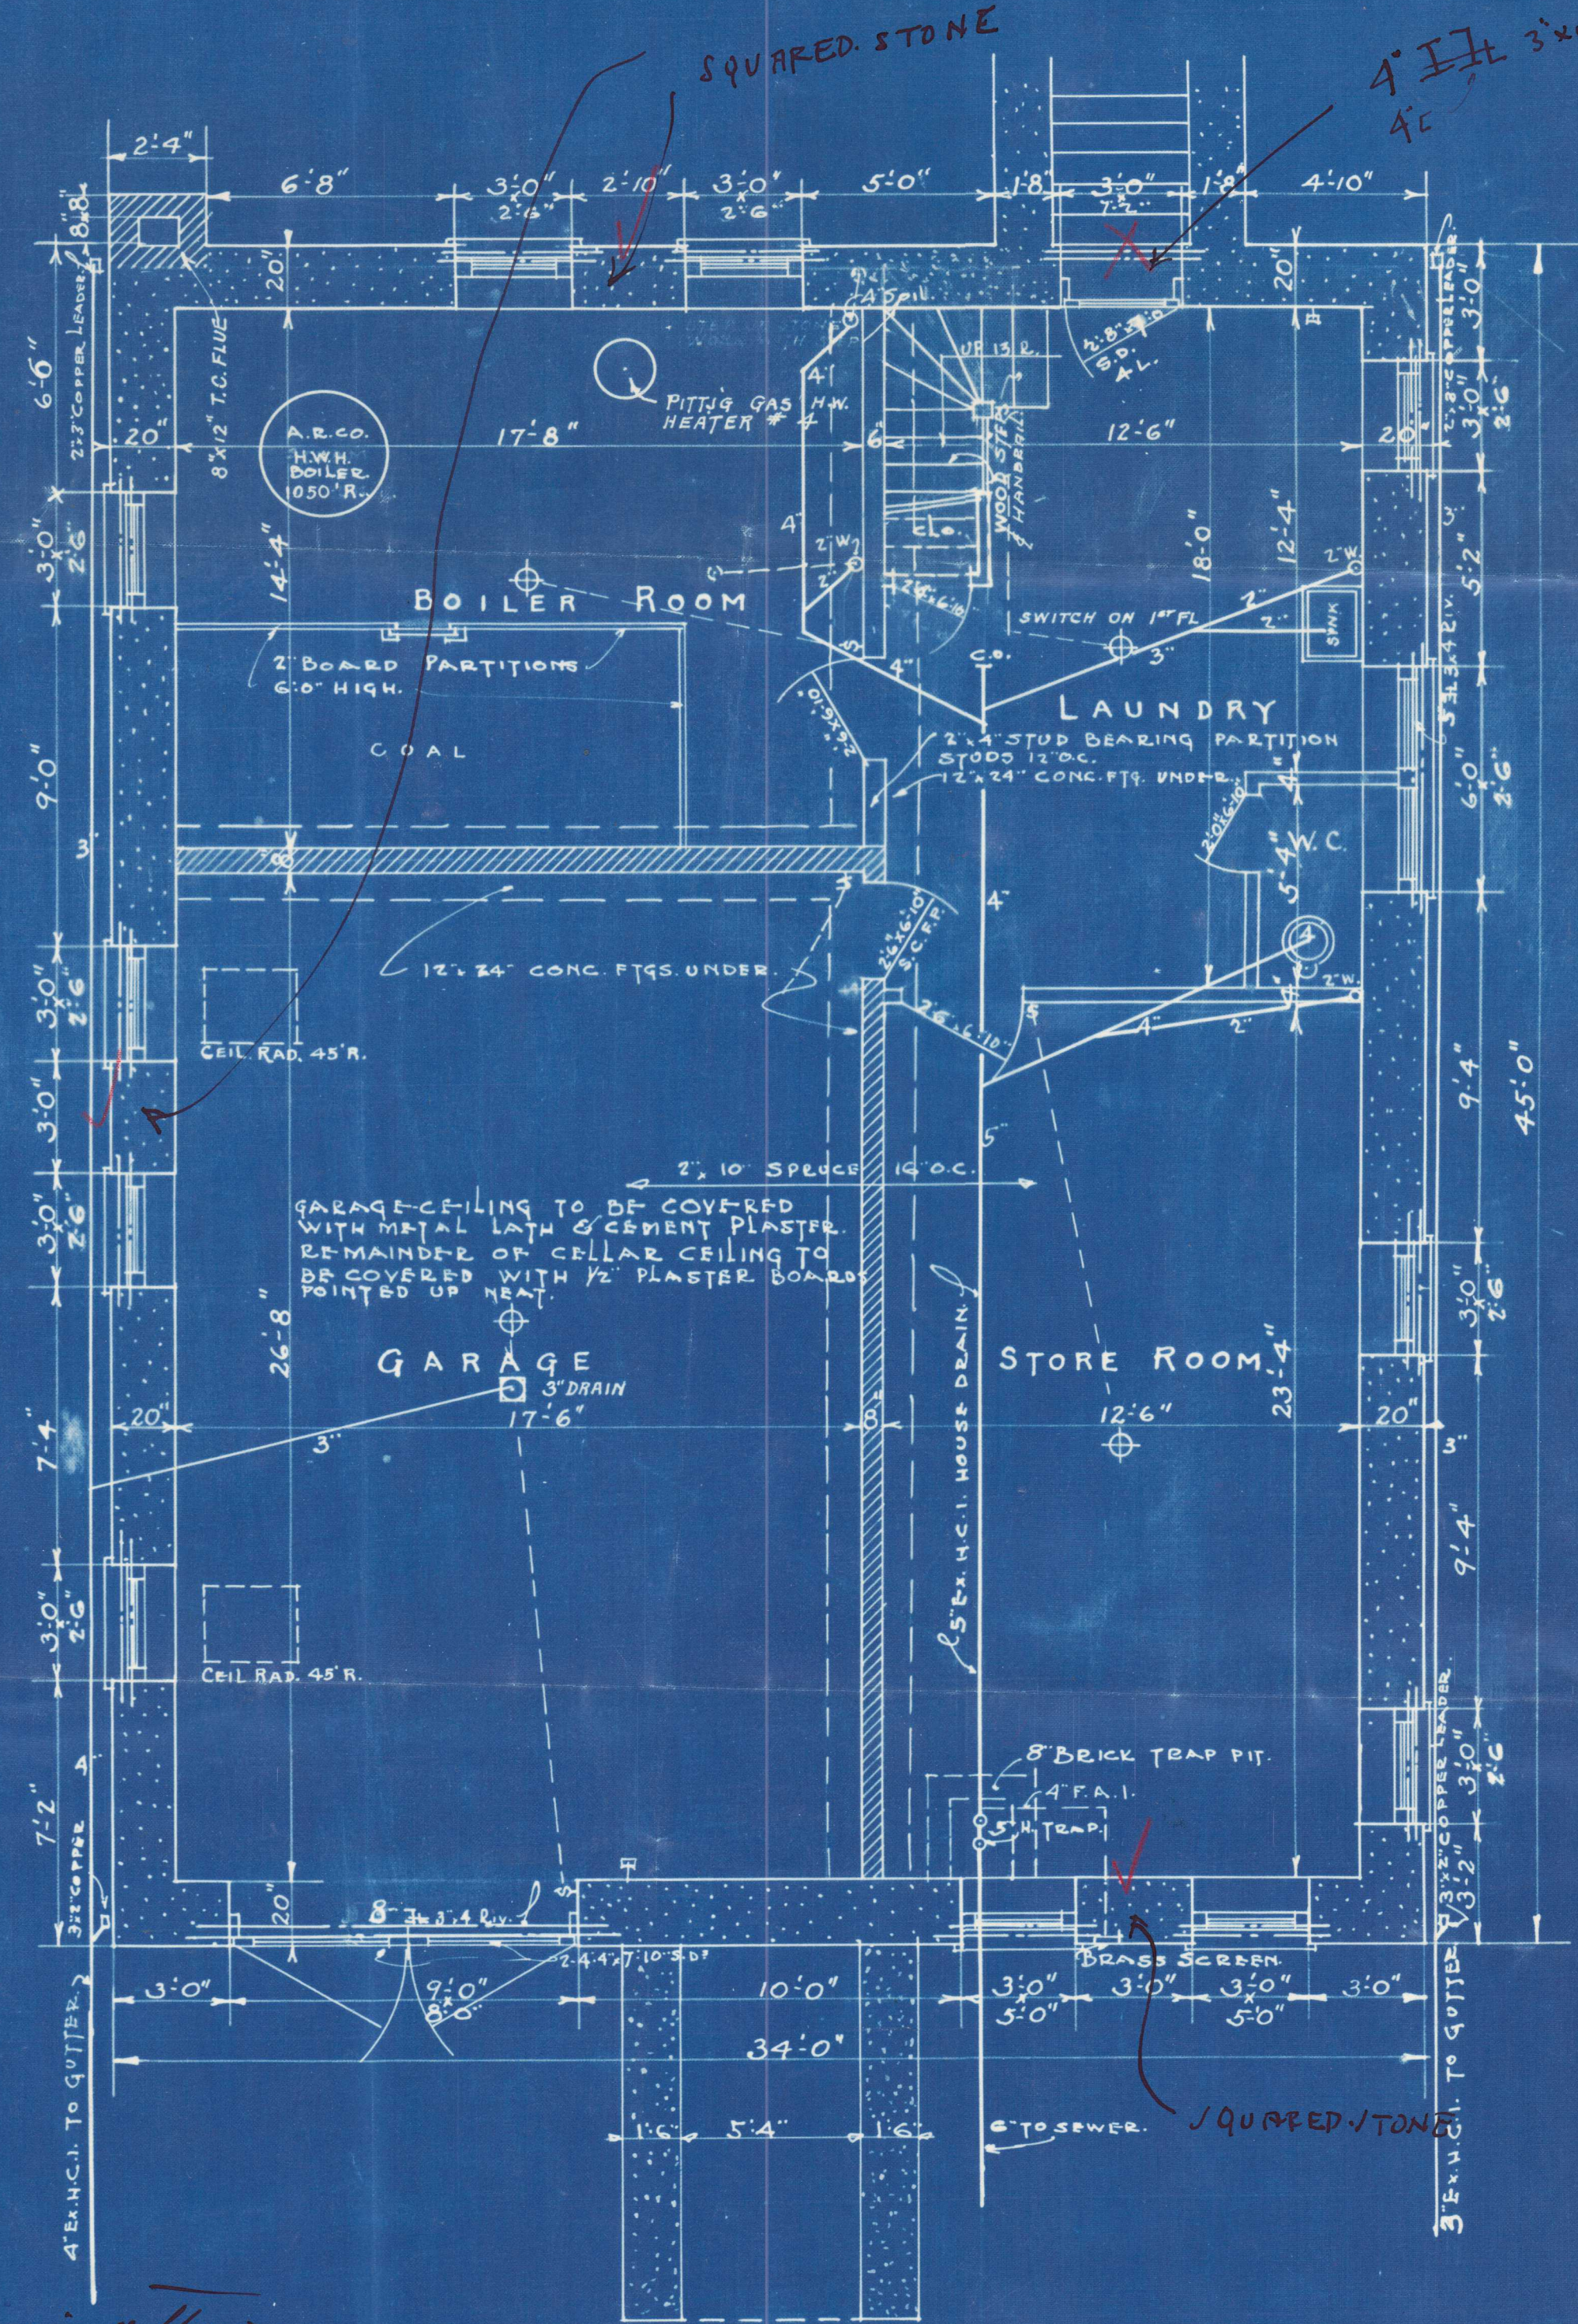

-CELLAR-&-FOUNDATION-PLAN-

Scale: 1/4"=1'-0"

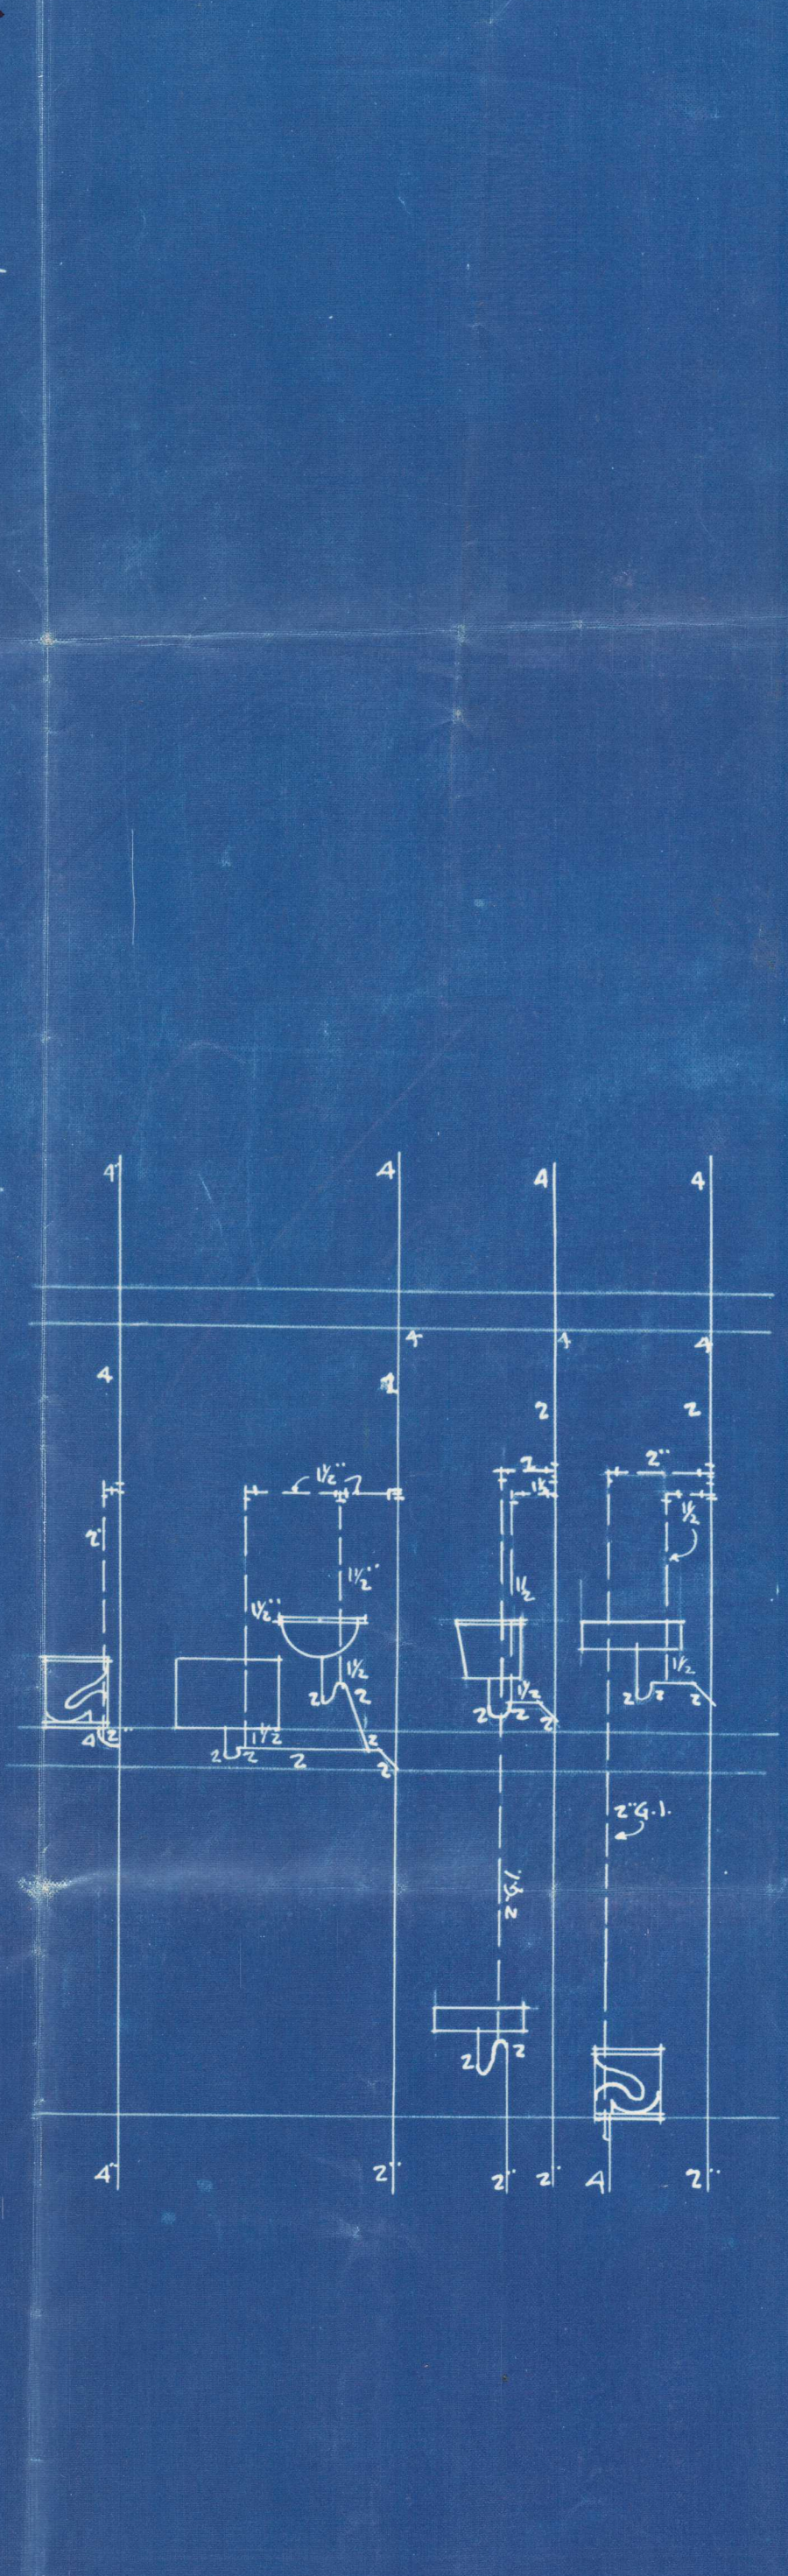

-PLUMBING-SECTION-

Job #216
 LUCIAN DISCIOTTA
 ARCHITECT
 563 EAST TREMONT AVE. N.Y.C.