


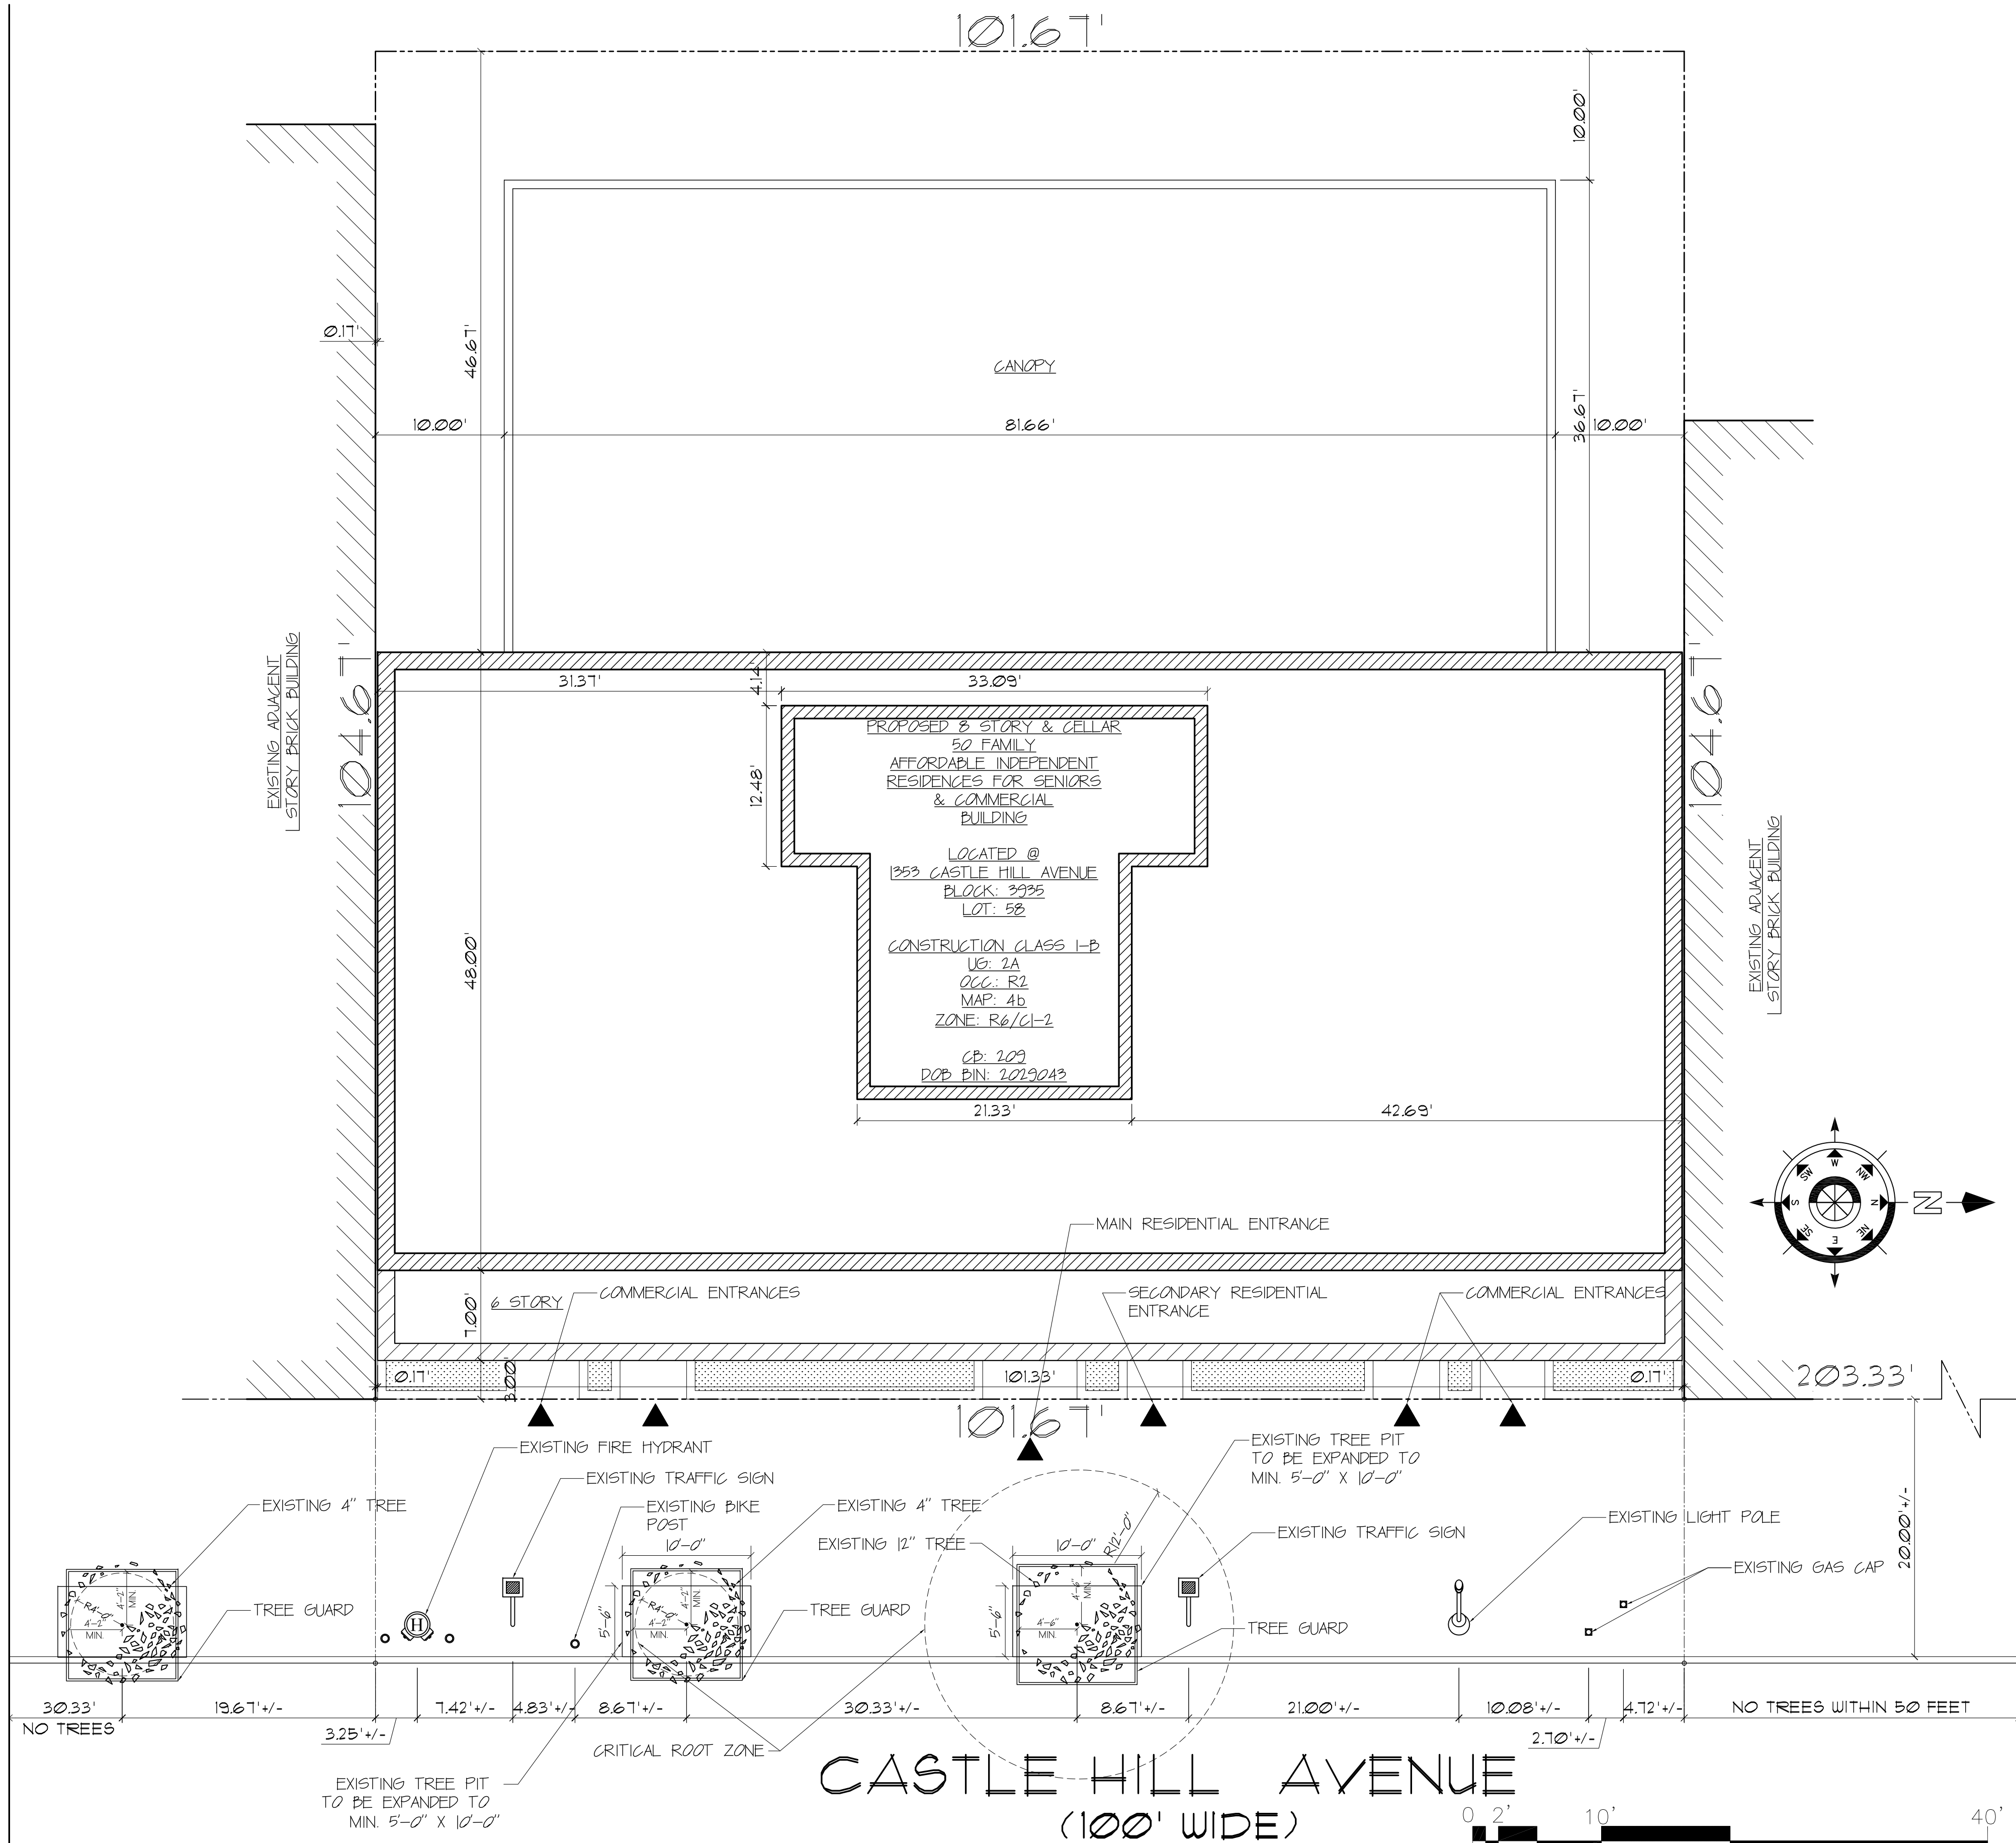


SITE PLAN



Digitally signed by
Tiffany Chu
DN: cn=Tiffany Chu, o,
ou=Forestry,
email=tiffany.chu@park
s.nyc.gov, c=US
Date: 2019.10.31
14:05:42 -04'00'

BLOCK#: 3935
LOT#: 58
H#: 1353
NB#: 220706369

STARLING AVENUE

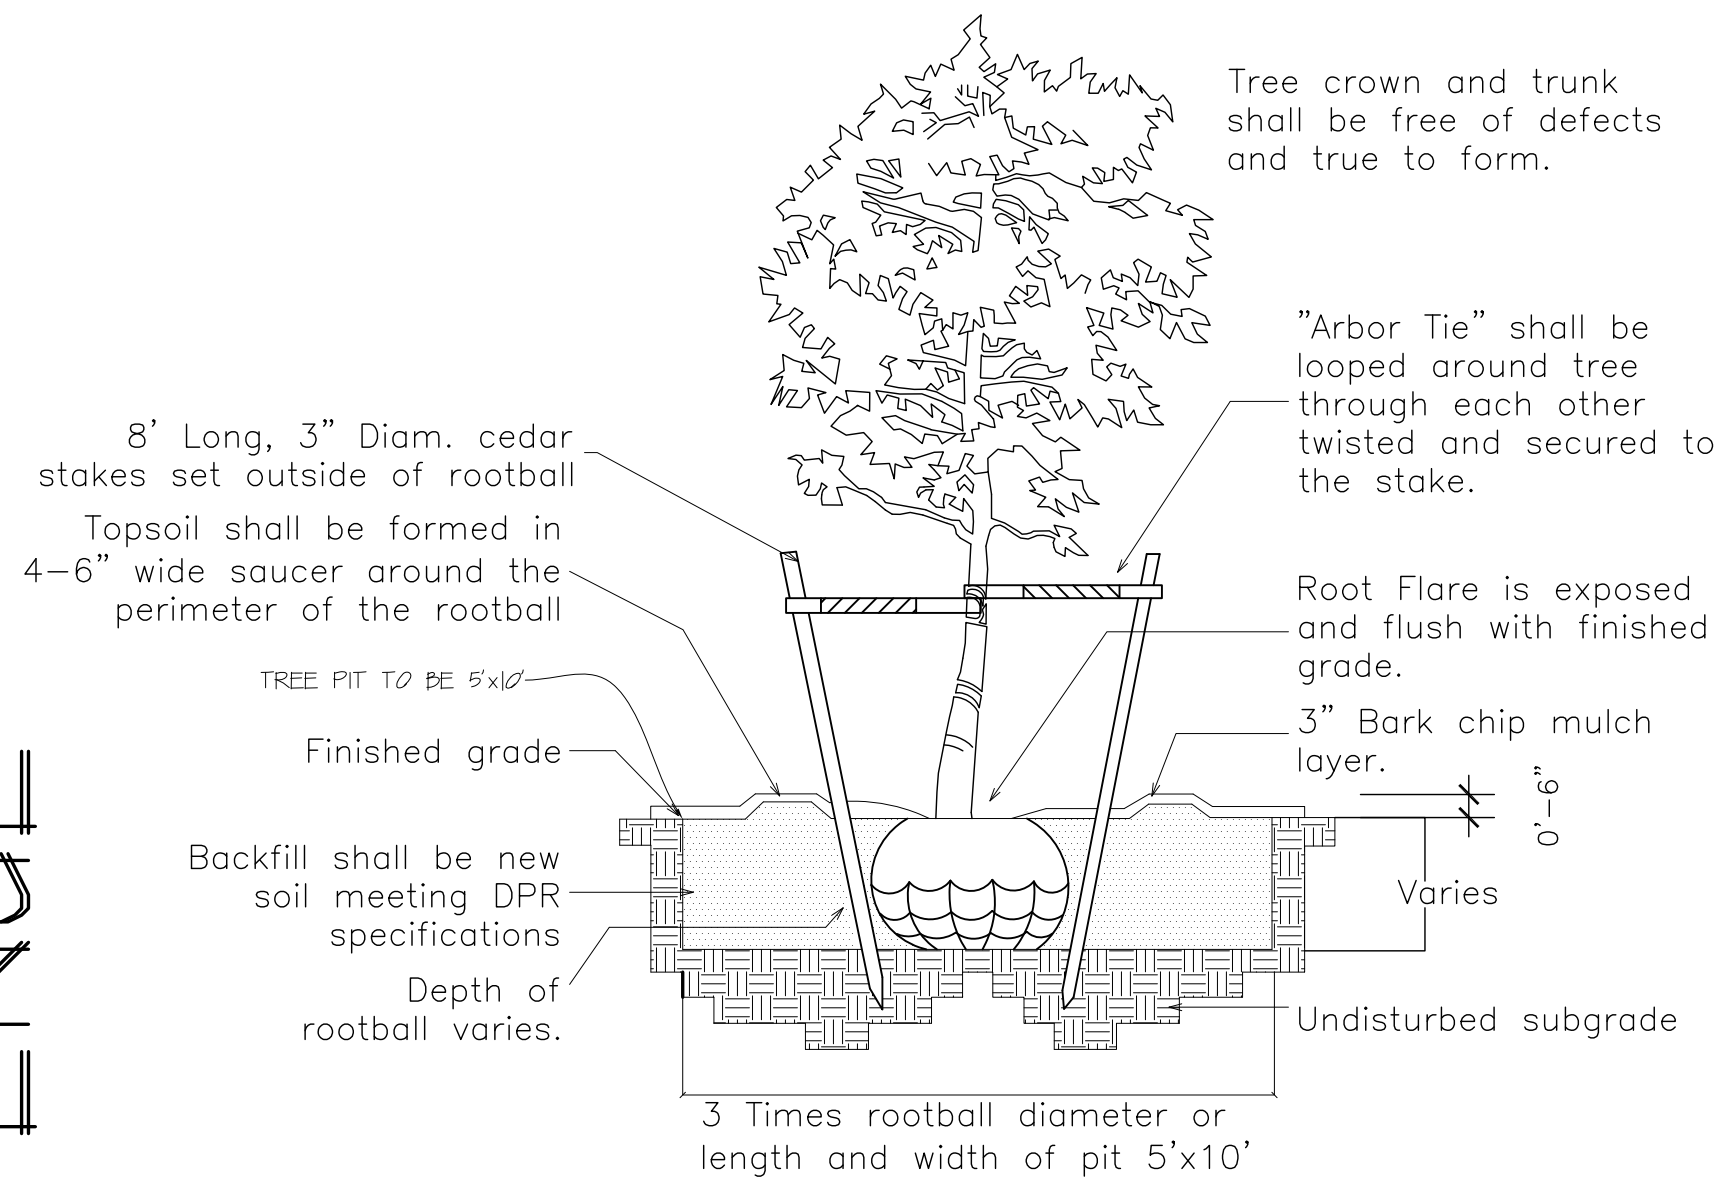

Tree Planting & Stake Detail

Not to Scale


NOTE:
IF ANY VEHICLES PASS OVER GROUND THAT CONFLICTS WITH THE TREE PROTECTION ZONE, THE ROOT ZONE OF THE PROTECTED TREE(S) SHALL BE COVERED WITH MULCH TO A DEPTH OF AT LEAST SIX (6)-INCHES AND COVERED WITH PLYWOOD OR METAL PLATES TO DISTRIBUTE WEIGHT IN ORDER TO PROTECT ROOTS FROM DAMAGE CAUSED BY HEAVY EQUIPMENT. SUCH COVERING SHALL BE MAINTAINED DURING THE COURSE OF CONSTRUCTION.

REQUIRED STREET TREE PLANTING (ZR33-03 ZR16-41):


1 FOR EVERY 25 FEET, EXISTING OR NEW
 $101.67 / 25 = 4.07 = 4$ TREES MIN REQD

Textboxes and drawings

- "Will follow all NYC Parks planting specifications. All pit sizes indicated are to be fully excavated to the dimensions labelled and replaced with new topsoil to NYC Parks Standards."
- "NYC Parks reserves the right to revoke an approved plan at any time. Any subsequent changes (i.e. utilities and/or infrastructure - gas/water/electric etc.) to the site after plan approval, nullifies approval. Changes must be disclosed to NYC Parks and the applicant must submit amended plans for re-approval"
- "Plan approval by NYC Parks does not constitute permission to plant, remove, transplant, or to work around existing trees under Park jurisdiction. Any work done on or near a city tree requires a permit from NYC Parks. This includes utility, sidewalk, pruning or any other work within the drip line of a tree (within the right of way) done by the general contractor or any subcontractors. All trees within 50 feet of construction must be protected in accordance with Parks standards throughout the duration of construction. Proper permit(s) and work orders(s) must be obtained from the appropriate forestry office."
- "Total number of: trees required by NYC DOB 4
 - Existing trees to protect 2
 - Proposed trees to remove/relocate 0 (must have DPR approval and documentation for tree removals)
 - Proposed trees to plant 0
 - Trees to plant offsite 0
 - Trees to pay into tree fund - offsite 2

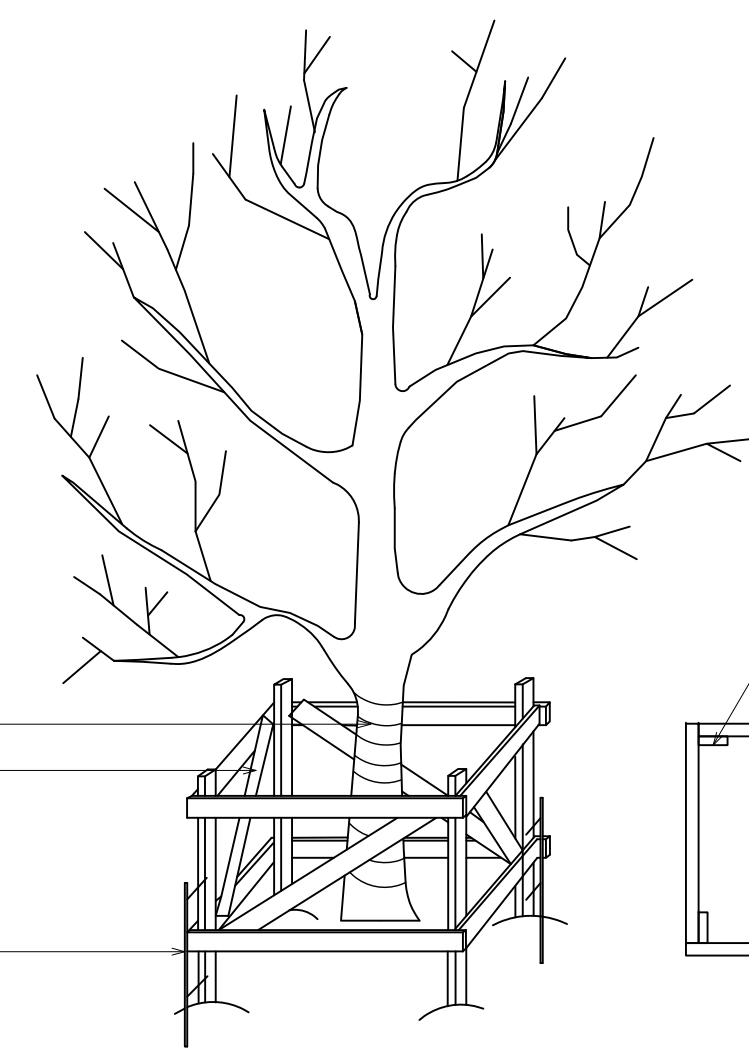


ELEVATION

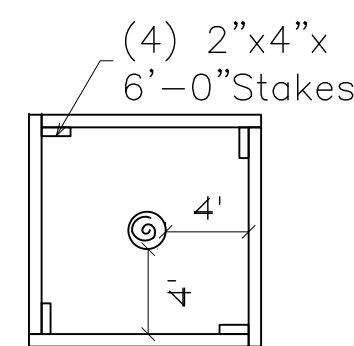

PLAN

TEMPORARY WOODEN TREE GUARD

NOT TO SCALE

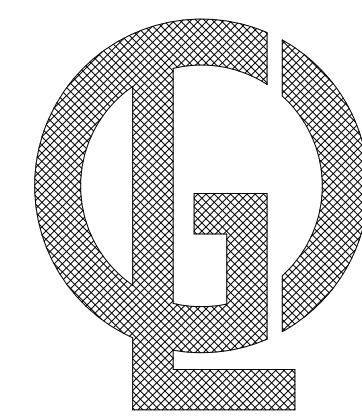

GINO O. LONGO
REGISTERED ARCHITECT
129-20 20th AVENUE, COLLEGE PT., N.Y. 11356
PHONE: (718) 445-5663 FAX: (718) 445-7506

ADDRESS: 1353 CASTLE HILL AVENUE, BRONX NY

PAGE 1 OF 2



NOTES:

1. ANYONE PERFORMING ANY AND ALL WORK PERFORMED WITHIN 50 FEET OF A CITY TREE MUST POSSESS A PERMIT ISSUED BY THE NYC PARKS DEPARTMENT TO AVOID UNSAFE, HAZARDOUS AND OTHER CONDITIONS WHICH MAY BE DETRIMENTAL OR POTENTIALLY DETRIMENTAL TO ANY CITY TREE. IT IS INCUMBENT UPON THE APPLICANT TO ASCERTAIN AS TO WHETHER OR NOT THERE ARE ANY TREES OR TREE ROOTS SITUATED WITHIN THE CITY RIGHT OF WAY. ANY AND ALL TREES THAT FALL WITH THE JURISDICTION OF THE NYC PARKS DEPARTMENT ARE PROTECTED BY LAW FROM ANY AND ALL DAMAGE THERETO INCLUDING BUT NOT LIMITED TO ANY INCIDENTAL DAMAGES, DAMAGE TO THE CANOPY, OR DAMAGE TO THE TRUNK OR ROOT ZONE DURING AND IN THE COURSE OF ANY AND ALL CONSTRUCTION ACTIVITIES, AND ALSO THE AFTERMATH OF ANY AND ALL CONSTRUCTION ACTIVITIES. NO CUTTING OR OTHERWISE DAMAGING OF TREE ROOTS IS PERMITTED. ANY AND ALL TREE WORK MUST BE PERMITTED. TREE WORK PERFORMED ABSENT A PERMIT CAN PRECIPITATE SERIOUS FINANCIAL AND LEGAL REPERCUSSIONS. VIOLATIONS AND MISDEMEANORS ARE PUNISHABLE BY A FINE NOT TO EXCEED \$15,000 AND/OR IMPRISONMENT FOR UP TO ONE YEAR. ANY AND ALL APPLICATIONS RELATING TO CONSTRUCTION ACTIVITIES MUST BE ACCOMPANIED BY THE APPROPRIATE DOCUMENTATION AS REQUESTED PER P-A FORESTRY APPLICATION OR UPON FORESTER REQUEST.

2. APPLICANT SHALL NOTIFY NYC PARKS/ FORESTRY AT LEAST 20 BUSINESS DAYS PRIOR TO THE COMMENCEMENT OF ANY WORK REQUIRING A PERMIT.

3. TEMPORARY WOODEN TREE GUARDS AND TEMPORARY SNOW FENCE BOUNDARY SHALL BE INSTALLED IMMEDIATELY AROUND EACH TREE IMPACTED BY DEMOLITION AND/OR CONSTRUCTION AND MAINTAINED THROUGHOUT THE COURSE OF THE ENTIRE DEMOLITION AND CONSTRUCTION PROCESS. ([HTTP://WWW.NYCGOV/PARKS.ORG/PAGEFILES/84/TREE-PROTECTION-DETAILS.PDF](http://www.nycgovparks.org/pagefiles/84/tree-protection-details.pdf))

4. THE CONTRACTOR SHALL TAKE EXTREME CARE TO PROTECT THE ROOT SYSTEMS OF THE EXISTING TREES. BULK MATERIAL, EQUIPMENT, SCAFFOLD FOOTINGS, OR VEHICLES SHALL NOT BE STOCKPILED OR PARKED WITHIN THE CRITICAL ROOT ZONE (CRZ) OF ANY TREE, OR WITHIN TEN (10) FT. OF THE TRUNK (WHICHEVER IS GREATER). THIS IS DONE TO MINIMIZE SURFACE AND SUBSURFACE ROOT AND SOIL COMPACTION. THIS APPLIES TO ALL CRZS WITHIN OR OUTSIDE THE PROJECT LIMIT LINE. EVERY INCH OF DBH(DIAMETER BREST HEIGHT) OF THE TREE REPRESENTS ONE REQUIRED RADIAL FOOT OF TREE PROTECTION.

5. IF STOCKPIILING OCCURS WITHIN THE CRZ, A STOP WORK ORDER SHALL BE ISSUED IMMEDIATELY TO THE NYC DEPARTMENT OF BUILDINGS. ADDITIONAL VIOLATIONS MAY BE ISSUED AND MAY REQUIRE REMEDIAL WORK TO REMAIN WITHIN FORESTRY INSPECTOR'S PRESCRIBED TIMEFRAME. WORK SHALL NOT RE-COMMENCE UNTIL ALL STOCKPILED MATERIAL IS REMOVED FROM THE CRZ AND TREE REMEDIATION IS SATISFIED.

6. IF ANY MACHINERY IS OPERATING WITHIN THE CRZ THE AFFECTED AREA SHALL BE COVERED WITH MULCH TO A DEPTH OF AT LEAST TWELVE (12)-INCHES AND COVERED WITH PLYWOOD OR METAL PLATES TO DISTRIBUTE WEIGHT IN ORDER TO PROTECT ROOTS FROM DAMAGE CAUSED BY HEAVY EQUIPMENT. SUCH COVERING SHALL BE MAINTAINED DURING THE COURSE OF CONSTRUCTION AND REMOVED BY HAND OR AS SPECIFIED BY THE CONTRACTED CERTIFIED ARBORIST OR FORESTRY INSPECTOR WITH ASSOCIATED PHOTOS REPORTED ACCORDINGLY. HEAT SOURCES, FLAMES, IGNITION SOURCES, AND SMOKING ARE PROHIBITED WITHIN THE CRZ AND WITHIN THE ABOVE MENTIONED MULCHED AREA.

7. WHEN A DEFICIENCY IN TREE PROTECTION IS DETERMINED BY A FORESTRY INSPECTOR IT MUST BE REMEDIED IMMEDIATELY. FAILURE TO CORRECT THE DEFICIENCY IMMEDIATELY MAY RESULT IN VIOLATIONS AND SUMMONS.

8. ANY DAMAGE TO EXISTING TREES DURING CONSTRUCTION SHALL BE THE CONTRACTOR'S RESPONSIBILITY. THE CONTRACTOR SHALL PERFORM REMEDIAL WORK TO DAMAGED TREES AT THE CONTRACTOR'S EXPENSE. THIS WORK SHALL MEET ALL NYC PARKS REGULATIONS. CONTRACTOR IS RESPONSIBLE FOR OBTAINING ALL NECESSARY PERMITS TO COMPLY WITH NYC PARKS REGULATIONS. ADDITIONAL RESOURCES ARE AVAILABLE AT THE NYC PARKS WEBSITE [HTTP://WWW.NYCGOV/PARKS.ORG/SERVICES/FORESTRY/](http://www.nycgovparks.org/services/forestry/)

9. CONTRACTOR WILL CONTACT NYC PARKS IF ANY UNDERGROUND INFRASTRUCTURE (GAS, WATER/ELECTRIC ETC.) AFFECTS ANY PROPOSED/EXISTING TREES ONSITE. PROJECT MANAGER IS AWARE THAT ANY WORK DONE ON OR WITHIN 50 FEET OF A CITY TREE REQUIRES A PERMIT FROM NYC PARKS. THIS INCLUDES UTILITY, SIDEWALK, PRUNING, OR ANY OTHER WORK WITHIN THE CRZ OF A TREE (WITHIN THE CITY RIGHT OF WAY) DONE BY THE GENERAL CONTRACTOR OR ANY SUBCONTRACTORS. CONTRACTOR WILL BE FAMILIAR WITH, AND FOLLOW NYC PARKS PLANTING AND FORESTRY SPECIFICATIONS. IN SOME INSTANCES, UTILITIES MAY NOT BE LABELED ON PROPOSED SITE PLAN. IF UTILITIES ARE UNKNOWN, THE PROJECT MANAGER MUST AMEND THE PLANS AND REQUEST THEIR PLANS BE REAPPROVED BY NYC PARKS.

10. CONSTRUCTION ACCESS ROUTE IS TO BE DIAGRAMMED AND ROUTED TO MINIMALLY IMPACT ANY EXISTING TREES. FINAL ROUTE SHALL BE ESTABLISHED ON SITE AND APPROVED BY THE FORESTRY INSPECTOR. SITE PLANS ARE TO BE INCLUDED AND AMENDED ACCORDINGLY WHEN REQUESTING NYC PARKS APPROVAL.

11. ROOTS OVER ONE (1)-INCH IN DIAMETER SHALL NOT BE CUT WITHOUT THE WRITTEN PERMISSION OF THE BOROUGH DIRECTOR OF FORESTRY.

12. TO BEST PROTECT TREE ROOTS THE CONTRACTOR SHALL EXERCISE EXTREME CARE IN REMOVING CONCRETE OR ASPHALT WITHIN THE CRZ OF EXISTING TREES. PAVEMENT SHOULD BE LIFTED RATHER THAN DRAGGED. ANY EXCAVATION WITHIN THE CRZ, OR ELSEWHERE ON SITE, AS INDICATED ON TREE PROTECTION PLAN, SHALL BE DONE BY HAND OR PNEUMATIC EXCAVATION AND IN THE PRESENCE OF THE FORESTRY INSPECTOR OR CONTRACTED CERTIFIED ARBORIST WITH ASSOCIATED PHOTOS AND REPORT TO BE FILED WITH NYC PARKS FORESTRY INSPECTOR. CONTRACTOR IS TO SCHEDULE APPOINTMENT WITH FORESTRY INSPECTOR ACCORDINGLY.

13. THE EXCAVATION AREA WITHIN THE CRZ SHALL BE BACKFILLED IMMEDIATELY AND/OR ROOTS SHALL BE KEPT CONSTANTLY MOIST WITH BURLAP COVERED WITH WHITE PLASTIC AND CHECKED A MINIMUM OF TWO (2) TIMES A DAY, ONCE IN THE MORNING AND ONCE IN THE AFTERNOON, FOR A MAXIMUM OF FORTY-EIGHT (48) HOURS, UNTIL BACKFILL IS COMPLETE AS DIRECTED BY THE DIRECTOR OF LANDSCAPE CONSTRUCTION AND THE RESIDENT ENGINEER. IF DIRECTED, SOAKER HOSES SHALL BE INSTALLED TO FACILITATE PROPERLY MOIST CONDITIONS. NO POOLING OF WATER OR CONTINUOUS RUNNING WATER SHALL OCCUR WITHIN THE DRIP LINE OF EXISTING TREES OR WITHIN THE TREE PROTECTION ZONES OTHER THAN THAT DURING THE IRRIGATION PROCESS.

14. IF ROOTS ARE TO BE EXPOSED FOR A PERIOD GREATER THAN FORTY-EIGHT (48)-HOURS, THE EXPOSED AREA SHALL BE COVERED WITH AT LEAST SIX (6)-INCHES OF MULCH AND MAINTAINED MOIST DURING THE COURSE OF CONSTRUCTION UNTIL THE AREA CAN BE PROPERLY BACKFILLED. PHOTOS TO BE TAKEN PERIODICALLY AND REPORTED TO THE FORESTRY INSPECTOR BY LANDSCAPE CONTRACTOR OR CONTRACTED CERTIFIED ARBORIST.








15. NO RUNOFF OR SPILLAGE OF NOXIOUS MATERIALS WHILE MIXING, PLACING, OR STORING CONSTRUCTION MATERIAL SHALL OCCUR WITHIN THE TREE PIT OR CRZ. NO PONDING, ERODING, OR EXCESSIVE WETTING CAUSED BY DEWATERING OPERATIONS SHALL OCCUR WITHIN TREE PIT OR CRITICAL ROOT ZONE.

16. ALL EXISTING TREES BEING PROTECTED ON PROPOSED JOBSITE ARE TO BE WATERED 20 GALLONS ONCE WEEKLY BETWEEN MARCH 1 AND OCTOBER 30 ACCORDINGLY TO BEST PRESERVE EXISTING TREES DURING DEMOLITION AND CONSTRUCTION PROCESSES. WATERING SHALL BE DONE IN A MANNER THAT THERE SHOULD NOT BE STANDING WATER AROUND THE TREE.

17. UNLESS OTHERWISE NOTED IT IS BEST TO KEEP EXISTING CONCRETE WITHIN TREE PROTECTION ZONE AS LONG AS POSSIBLE UNTIL REMOVAL AND REINSTALLATION OF NEW SIDEWALK. CONCRETE SHOULD BE LEFT INTACT THROUGHOUT THE DEMOLITIONAND CONSTRUCTION PROCESS TO PREVENT FURTHER SOIL COMPACTION ON EXISTING TREE ROOTS. OTHER WORK MAY BE SPECIFIED BY FORESTRY INSPECTOR TO BE DONE WITHIN A PRESCRIBED TIMEFRAME. METAL GRATES ARE TO BE REMOVED IMMEDIATELY. COBBLESTONES ARE TO BE REMOVED IMMEDIATELY AND THE VOID CREATED IS TO BE AMENDED WITH SOIL LEVEL TO THE SIDEWALK. PIT EXPANSION MAY BE REQUIRED BY FORESTRY INSPECTOR.

18. PREPARATORY PRUNING WORK SHALL BE PERFORMED ONLY WHEN DIRECTED BY A FORESTRY INSPECTOR. THIS WORK SHALL BE PERFORMED IN ACCORDANCE WITH ANSI A300 STANDARDS AND BY A QUALIFIED, LICENSED & INSURED ARBORIST OR TREE SERVICE COMPANY. CONTRACTOR IS TO FOLLOW ALL NYC PARKS FORESTRY PERMIT & WORK ORDER REGULATIONS. CONTRACTOR IS RESPONSIBLE FOR SCHEDULING THE APPOINTMENT WITH FORESTRY INSPECTOR.

19. ALL NEW INDICATED TREE PITS ARE TO BE FULLY EXCAVATED TO THE DIMENSIONS LABELED AND REPLACED WITH NEW QUALITY TOPSOIL TO NYC PARKS STANDARDS.

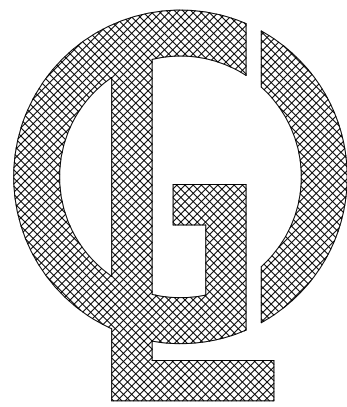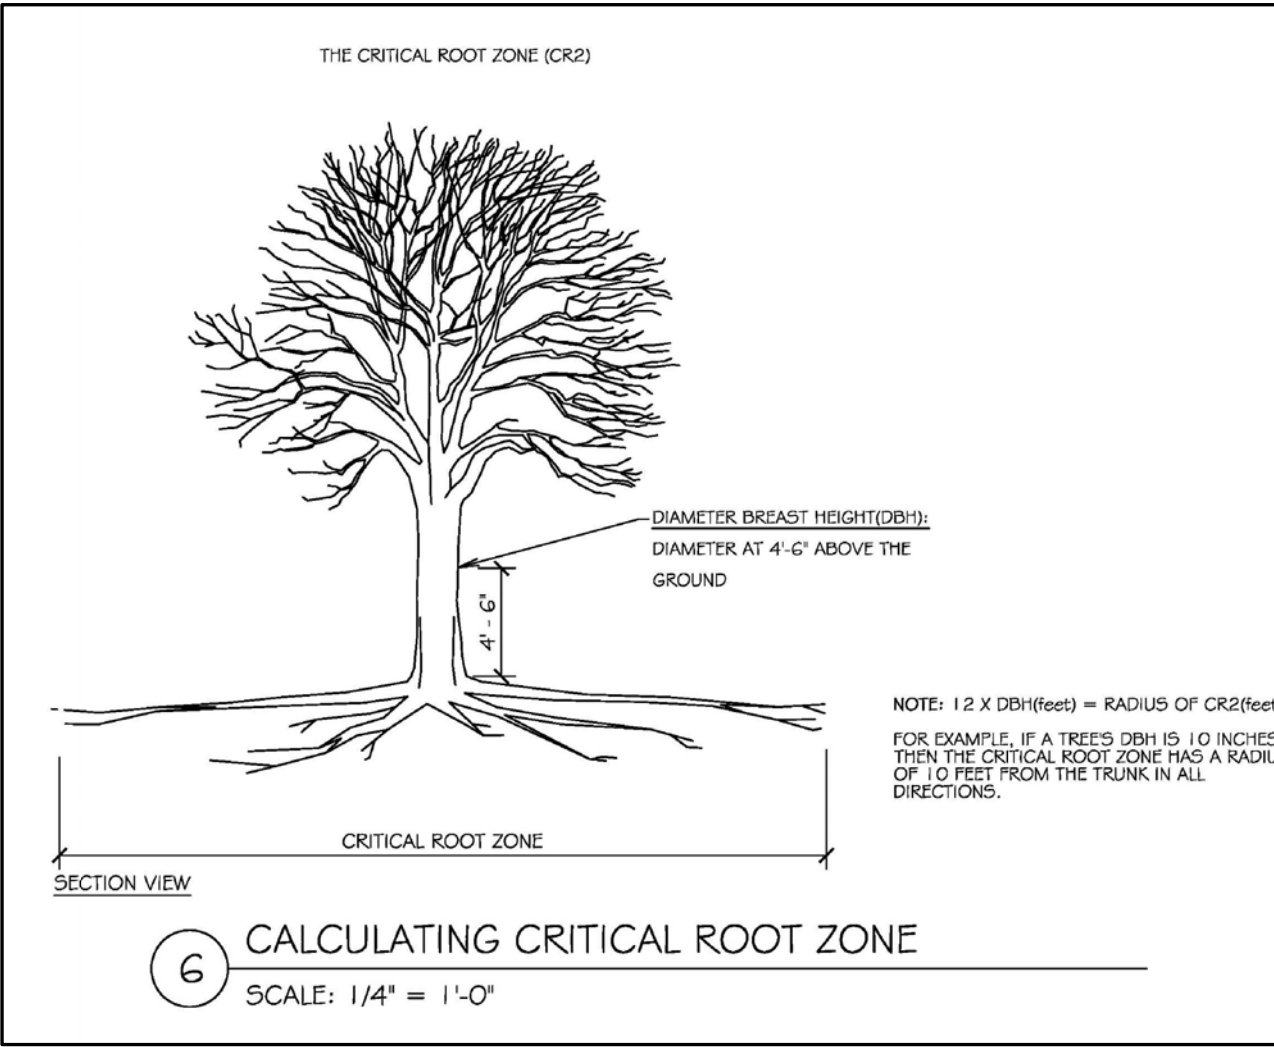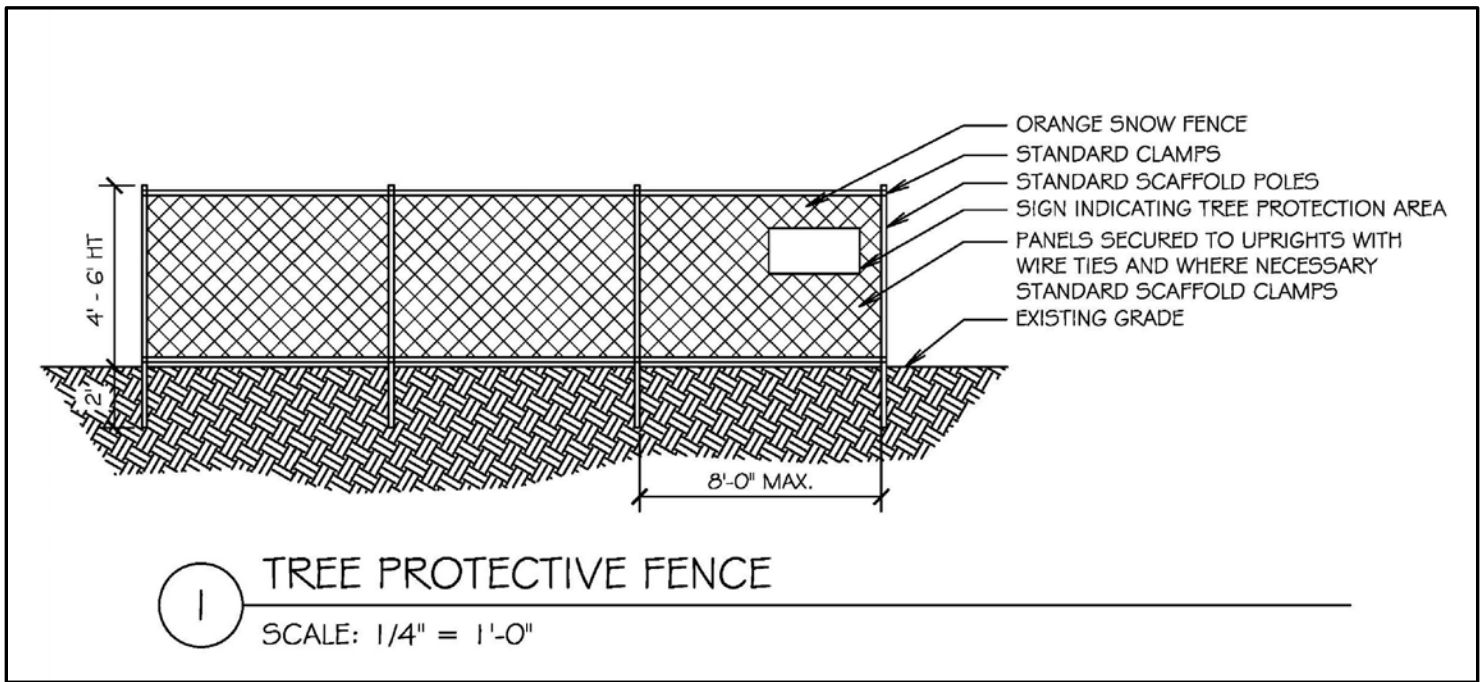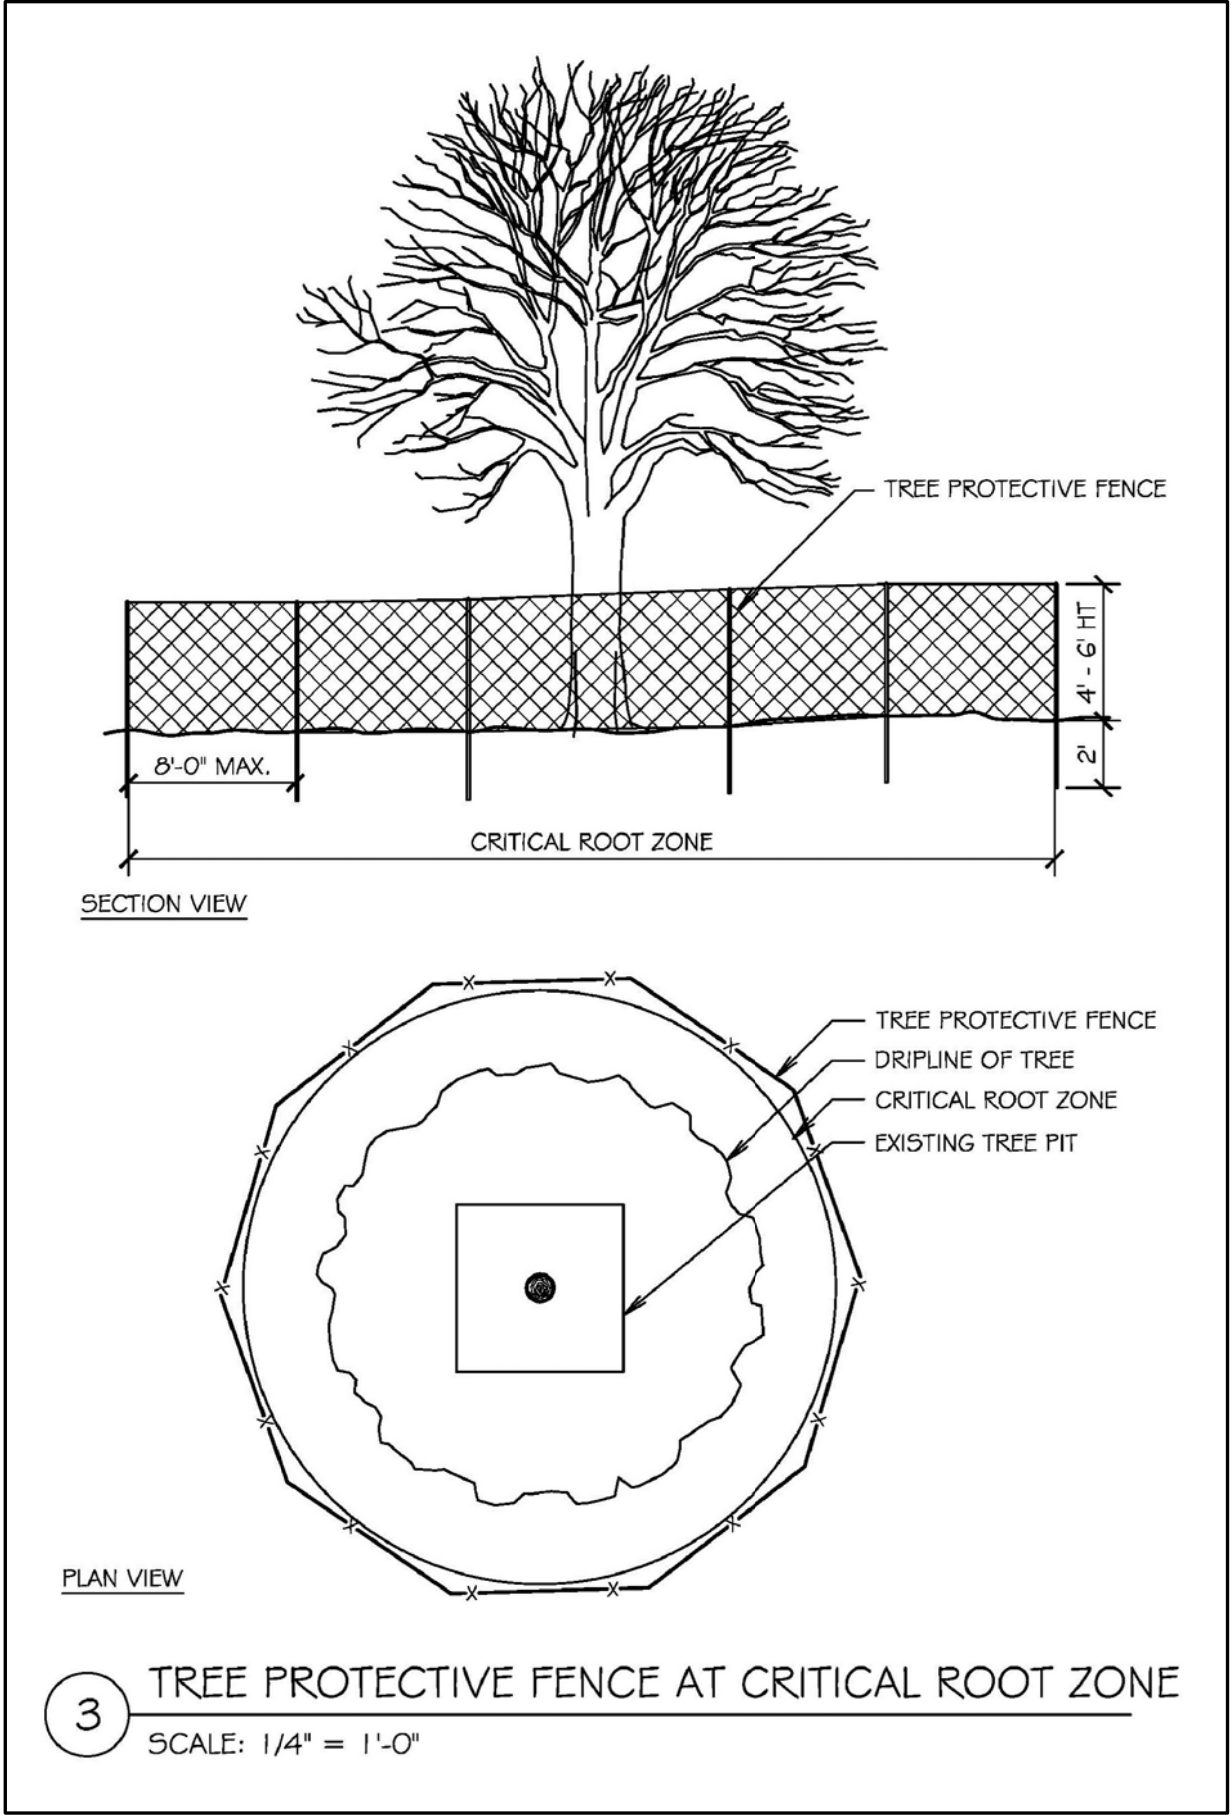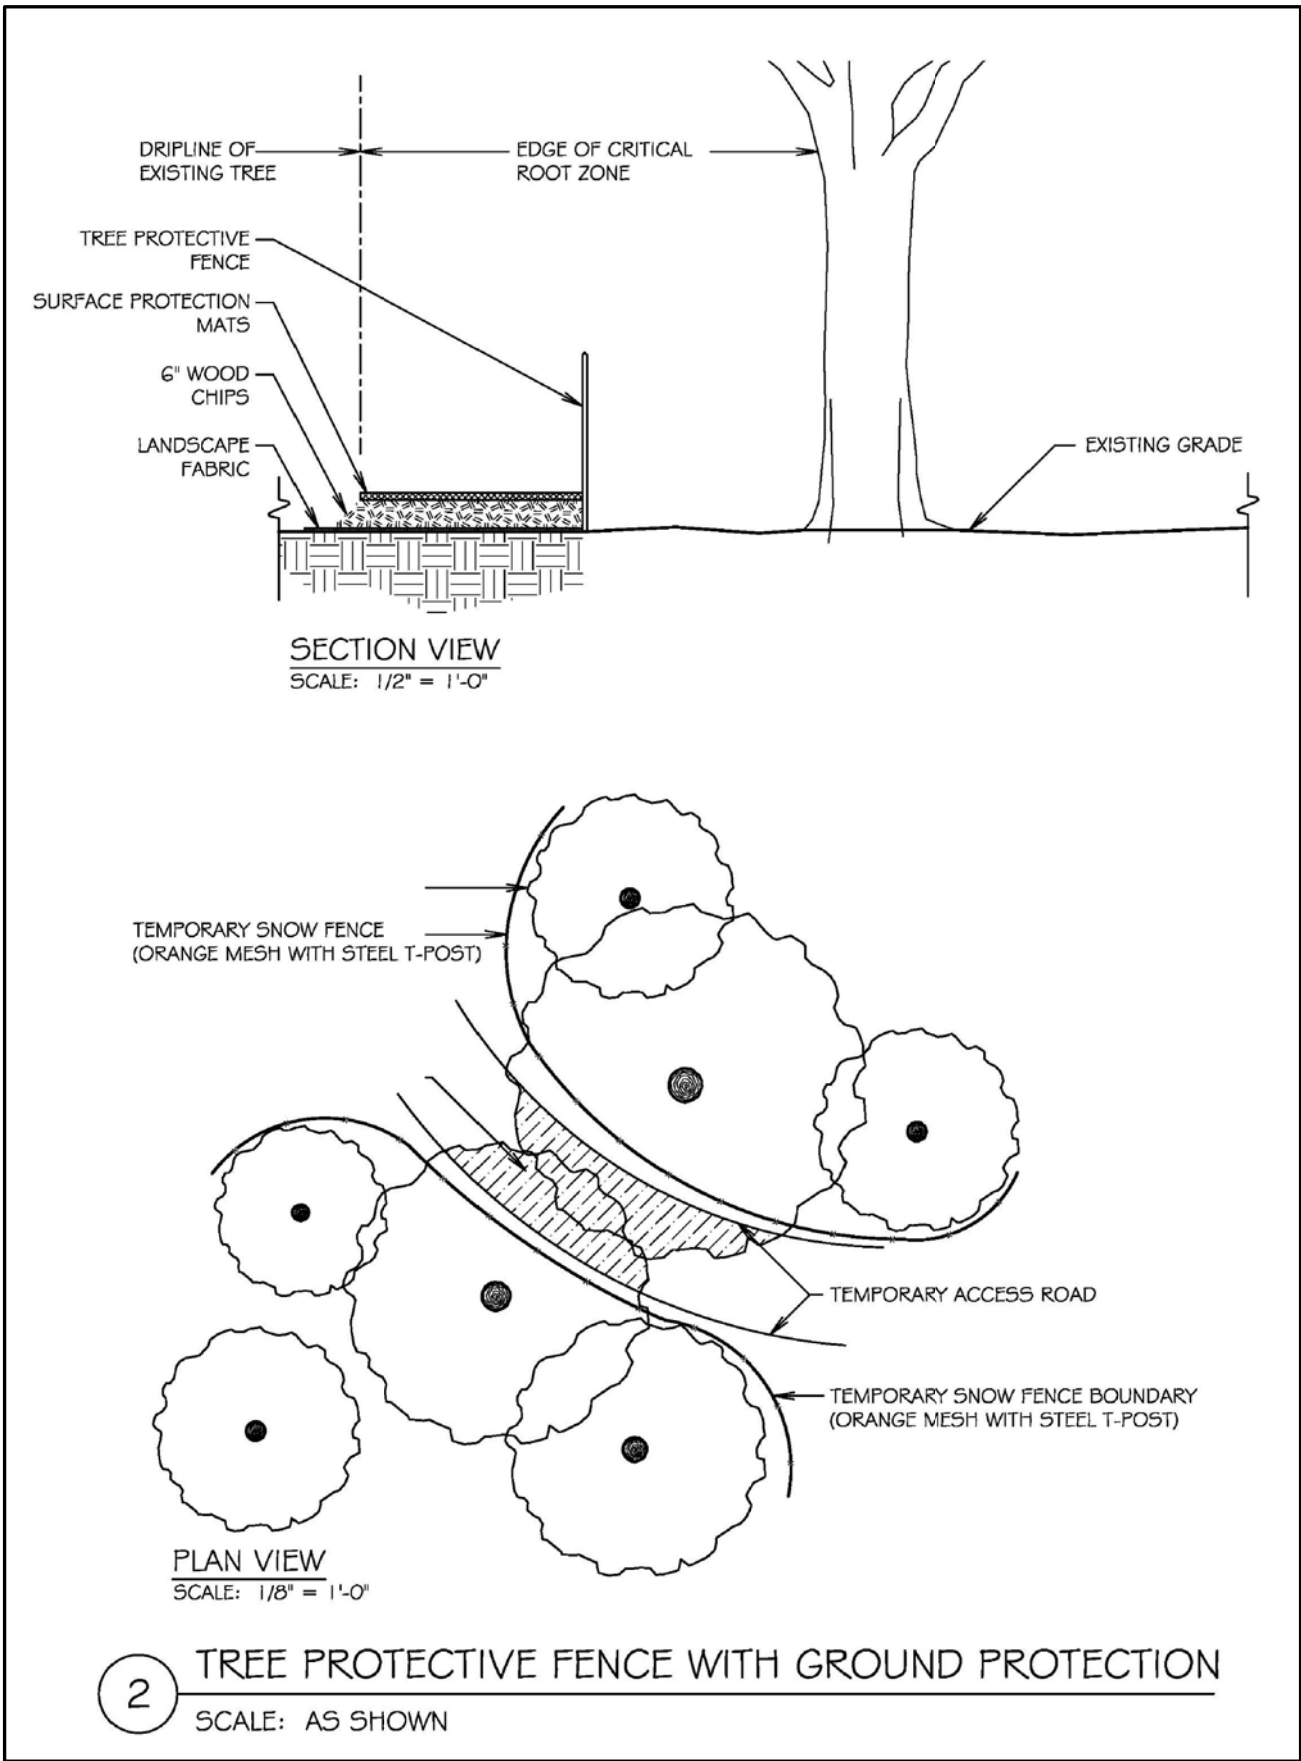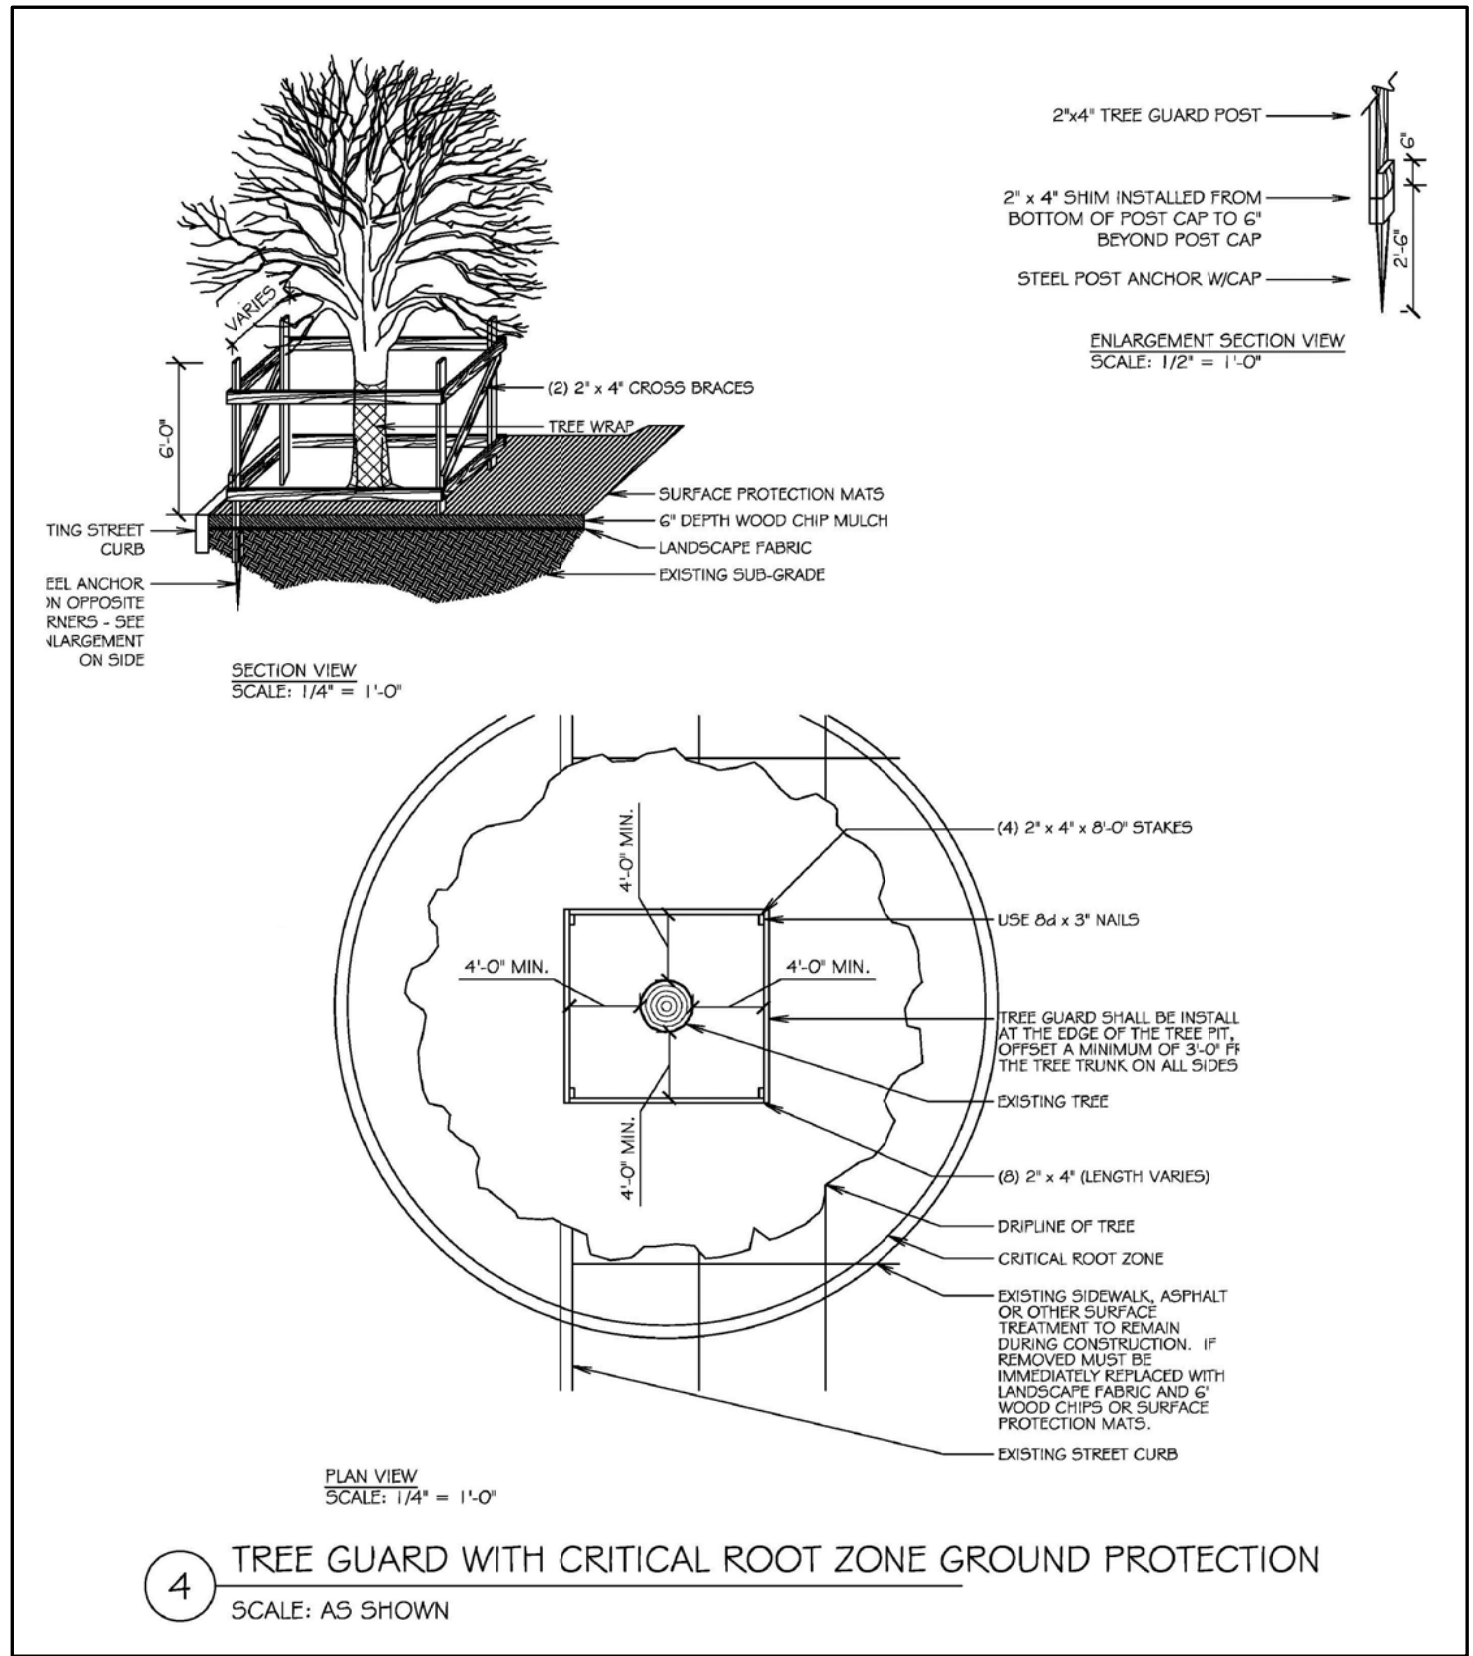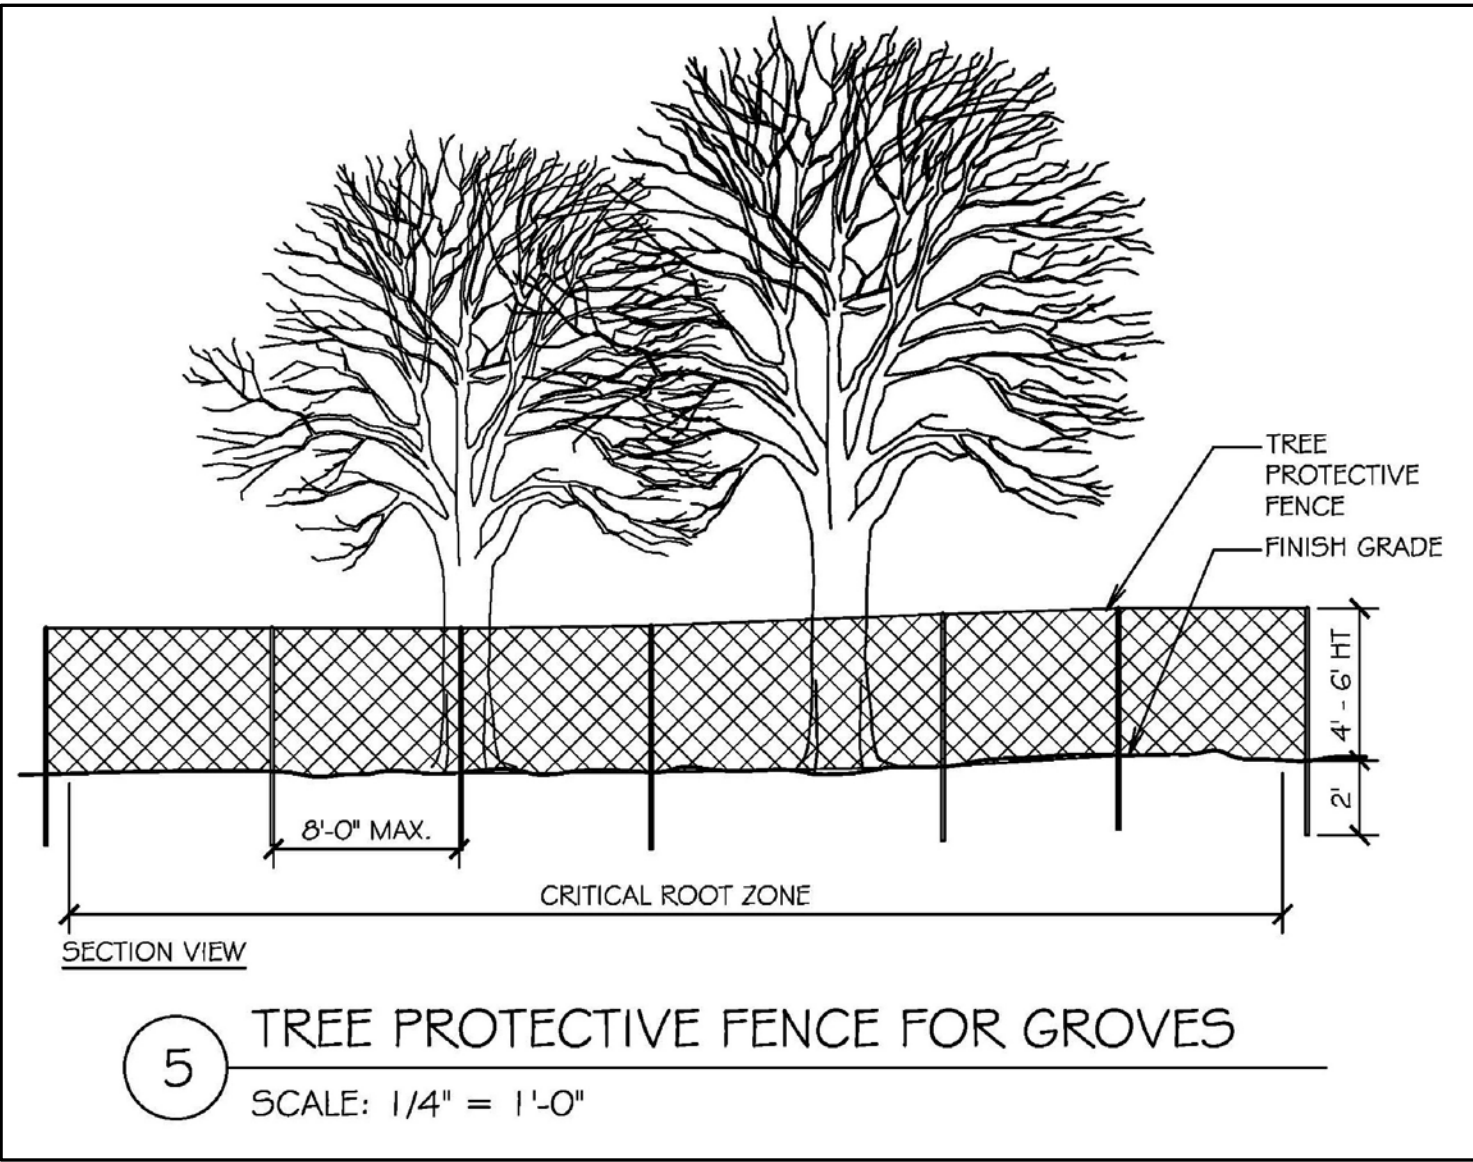

GINO O. LONGO
REGISTERED ARCHITECT
129-20 20th AVENUE, COLLEGE PT., N.Y. 11356
PHONE: (718) 445-5663 FAX: (718) 445-7506

ADDRESS: 1353 CASTLE HILL AVENUE, BRONX NY

PAGE 2 OF 2

