

NYC DEPARTMENT OF BUILDINGS
SEWER SELF CERTIFICATION

SITE CONNECTION PROPOSAL FOR

VALID FOR TWO (2) YEARS

1. PROJECT DATA:

Borough of BROOKLYN Building Dept. No(s) 310117566
Tax Block 2248 Lot(s) 1 Zoning R7-1 Map No. 13b
Project Location 203 WALLABOUT STREET
Site Area 4053 (Sq.ft.) Attached NYC Water Board Review Fee \$ 325

B. PROJECT USE:

TYPE: ☐ 1,2,3 Family ☒ Multiple Dwelling ☒ Commercial SYNOGOGUE
Number of Buildings 1 Total Number of Dwellings Units 6
Ownership: ☒ Fee Simple ☐ Condominium ☐ Home Owner Association ☐ Other.....

C. SITE CONNECTIONS REQUESTED:

Total Developed Site Storm Flow .5450 cfs
allow. Storm Flow to the Sewers .2326 cfs

☒ ROOF Detention ☐ Retention

	Sanitary	Storm	Comb.	Drywells
No. Requested			<u>1</u>	<u>xxxxxxx</u>
Size			<u>6"</u>	<u>xxxxxxx</u>
Material (s)			<u>XHCI</u>	<u>xxxxxxx</u>
Total Q (s)	<u>.0050</u>	<u>.2238</u>	<u>.2287</u>	<u>xxxxxxx</u>

Note: The property owner is responsible for plugging all inactive pre-existing sewer connections.

D. CONNECTION INFO:

1. ☐ Connection to exist.:
☒ Spur ☐ Riser ☐ Curb
Connection
2. ☐ Proposed New Riser
3. ☐ Fold Spur in
4. ☐ Drill in
5. ☐ M.H. Conn. ☐ Exist. ☐ Prop.
6. ☐ Reuse Plugged Connections

E. SUPPORT DOCUMENTS:

- *1. Site Plan - 6 copies with hydraulic calculations ATTACHED
- *2. Survey - 3 copies with watercourse note ATTACHED
- *3. Tentative Lot Number Request Form - Attached Not applicable X
4. Department of Buildings Amendment - Attached Not applicable X
- **5. Condo/hov Prospectus or Affidavit - Attached Not applicable X
6. Industrial Waste Approval - Attached Not applicable X
7. Builders Pavement Plan - Attached Not applicable X
8. Boring Logs - Attached Not applicable X
9. Other (Specify) N/A Attached N/A

* Requires PE/RA Stamp and Original Signature (L.S. for Survey)

** Must be Notarized

F. LOCATION PLAN

☐ As shown Below ☒ See Attached Location Plan attachment "F" (8 1/2" x 14 SIZE)

NOTE:

1) ROOF FLOW OF 0.4963cfs WILL BE RESTRICTED
TO 0.1750cfs BY MEANS OF ROOF DETENTION &
CONROL FLOW DEVICES.

2) total site FLOW OF 0.5450cfs WILL BE RESTRICTED
TO 0.2238cfs BY MEANS OF ROOF DETENTION &
CONROL FLOW DEVICES.

5. SEWER INFORMATION:

- PUBLIC
- a. There ~~(is)~~ (is not) a sanitary sewer fronting the property available for connections.

SIZE
- b. There ~~(is)~~ (is not) a storm sewer fronting the property available for connections.

SIZE
- b. There (is) ~~(is not)~~ a combined sewer fronting the property available for connections.

SIZE

18"
- d. Sanitary discharge tributary to:

Location

City Treatment Plant -

NEWTOWN CREEK
- e. Distance to, and location of nearest allowable drainage plan sewer:

i. Sanitary Outlet

N/A

ii. Storm Outlet

N/A

iii. Combined Outlet

N/A

6. WATERCOURSE INFORMATION:

There ~~(is)~~ (is not) a watercourse traversing the development site.

Topo Map No.

Statements and Signatures (Complete the appropriate sections and sign below. All professionals must affix their seal)


APPLICANT

IDENTIFICATION OF RESPONSIBILITIES

I hereby state that the above information is correct and complete to the best of my knowledge and is in compliance with all applicable Administrative Code Provisions and all departmental Rules, Regulations, and Directives, except where noted.


Falsification of any statement is a misdemeanor under section 26-124 of the Administrative Code and is punishable by a fine or imprisonment, or both.

It is unlawful to give to a city employee, or for a city employee to accept, any benefit, monetary or otherwise, either as a gratuity for properly performing the job or in exchange for consideration. Violation is punishable by imprisonment or fine, or both.

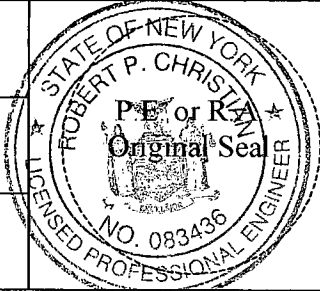Name of Applicant		Phone Number	
ROBERT CHRISTIAN P.E.		718-951-0501	
Address	City	State	Zip Code
1421 CONEY ISLAND AVE 2ND FL.	BROOKLYN	NY	11230
Signature	Date		
	5-5-08		

OWNER



I hereby state that I have authorized the applicant to perform the work specified herein, and agree to indemnify and save harmless to the fullest extent permitted by law, the City of New York, the New York City Water Board, and the New York City Municipal Water Finance Authority (hereinafter collectively called "the City") and their respective officers, representatives, agencies, contractors, servants and employees from and against any and all claims, suits, actions, proceedings, and losses ("claims and losses") that may arise from the construction maintenance, operation, or use of any connection to the City Sewer System that I or my contractor connect to the City Sewer System from the subject site after the date of this certification and prior to the issuance of this certification and prior to the issuance of the certificate of inspection by the City Department of Environmental Protection.

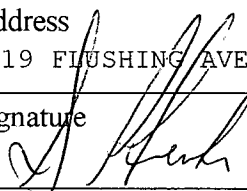Name of Owner		Phone Number	
SHULEM PFEIFER		917-586-9140	
Address	City	State	Zip Code
519 FLUSHING AVE	BROOKLYN	NY	11206
Signature	Date		
	5-5-08		

J. LOCATION PLAN(Attachment "F")

PE/RA
Signature and
original seal

BUILDING DATA:
HOUSE No. : 203 WALLABOUT ST.
BLOCK No. : 2248
LOT No. : 1
MAP #: R7-1
ZONE : 13b

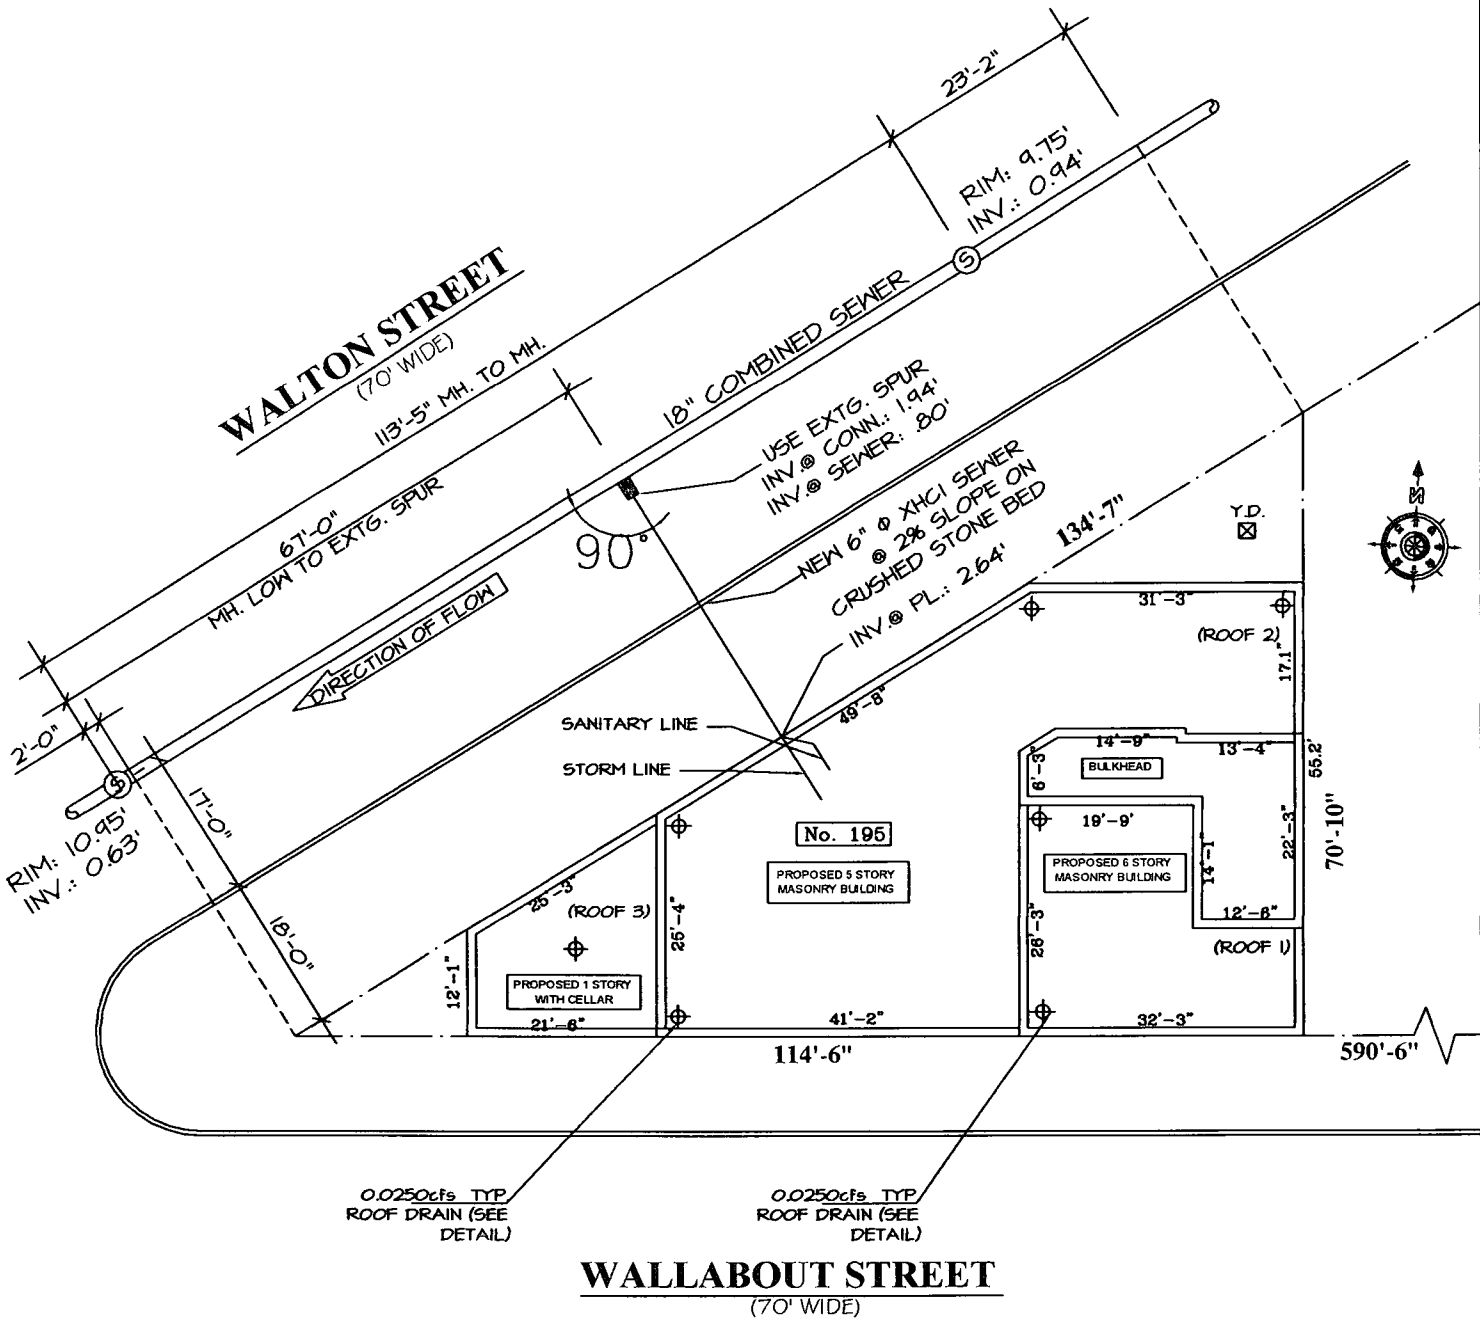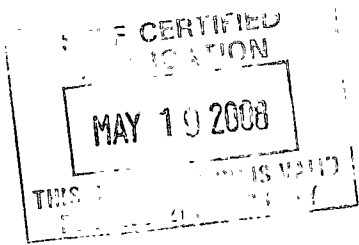

PLOT PLAN

SCALE 1" = 20'

NOTE
ELEVATIONS SHOWN ARE IN BROOKLYN HIGHWAY DATUM
WHICH IS 2.56 FEET ABOVE SEA LEVEL U.S.C. & G.S.,
SANDY HOOK, N.J. BROOKLYN SEWER DATUM IS 1.72 FEET
ABOVE MEAN SEA LEVEL U.S.C. & G.S. SANDY HOOK, N.J.