



-  PROPOSED BUILDING
-  EXISTING BUILDING
-  PERMITTED OBSTRUCTION
-  PROP. TREE
-  ZONING LOT LINE
-  RIDGE LINE
-  ACCESSORY OFF-STREET PARKING SPACE

R6 / C2-3 ZONE

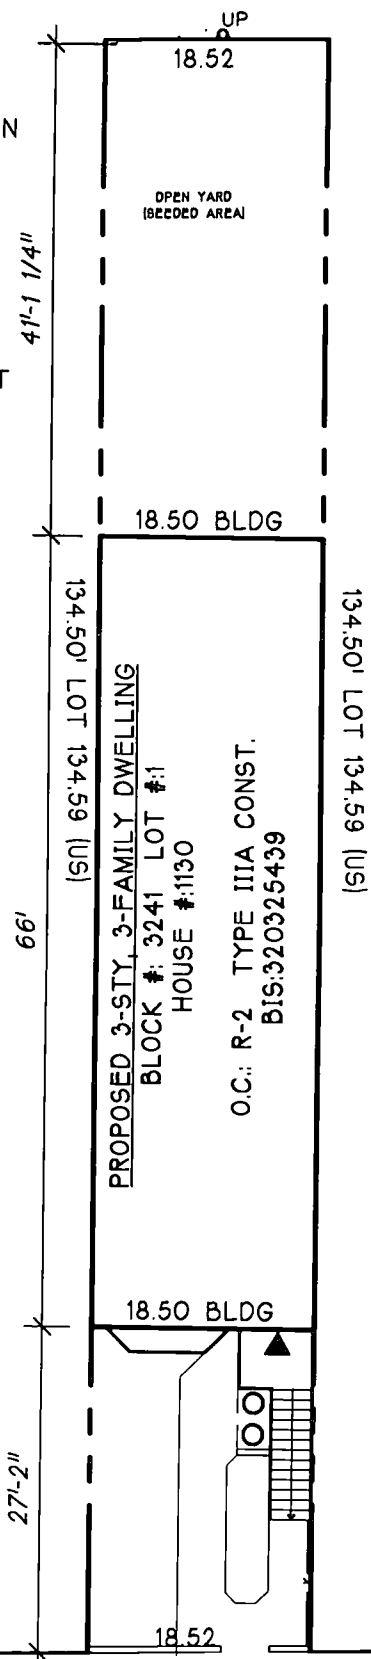

CONCRETE WALK


DEKALB AVENUE
60' WIDE

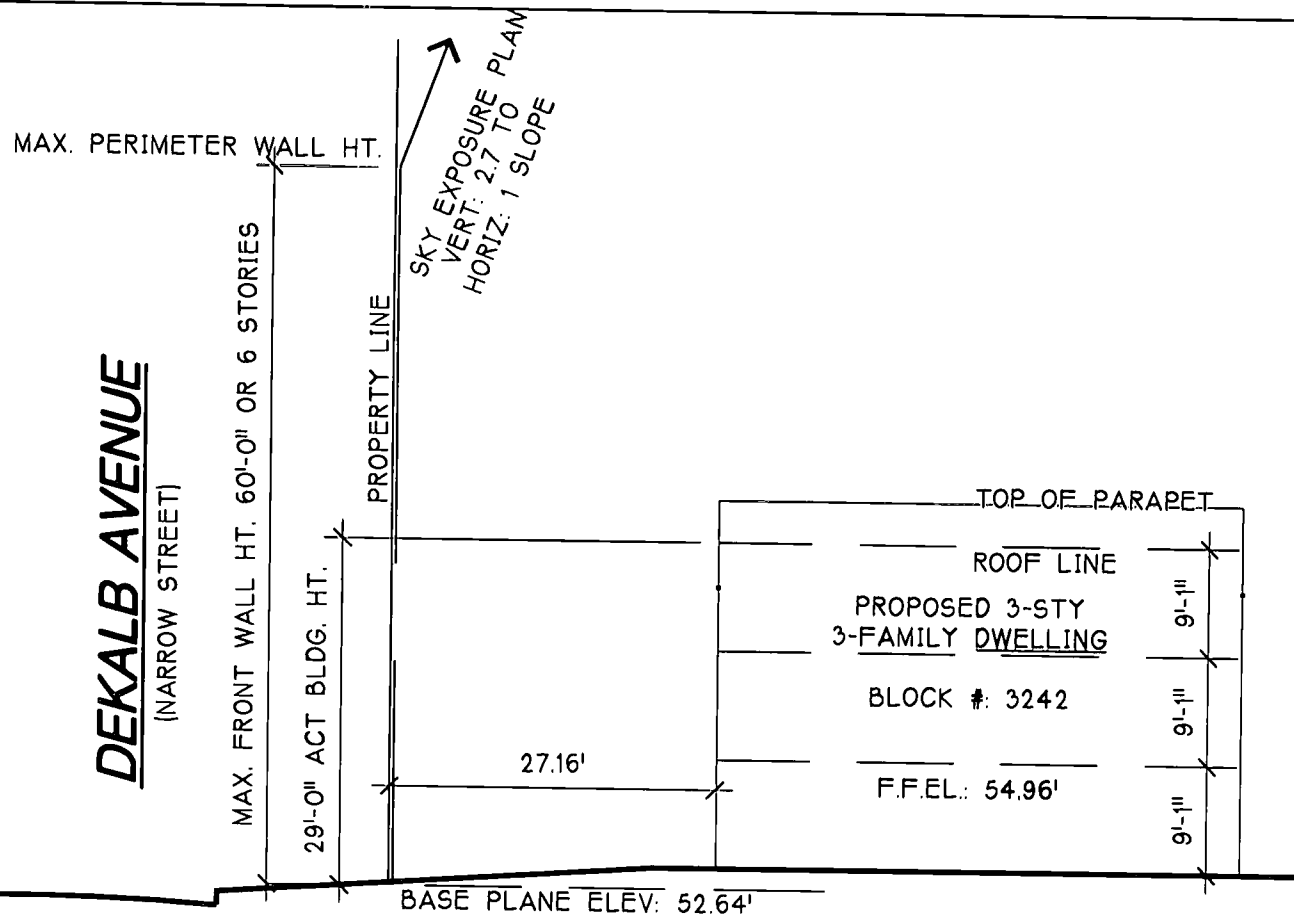

SKY EXPOSURE PLANE

SCALE: 1/16" = 1'-0"

AS PER SECTION 23-632 Z.R.

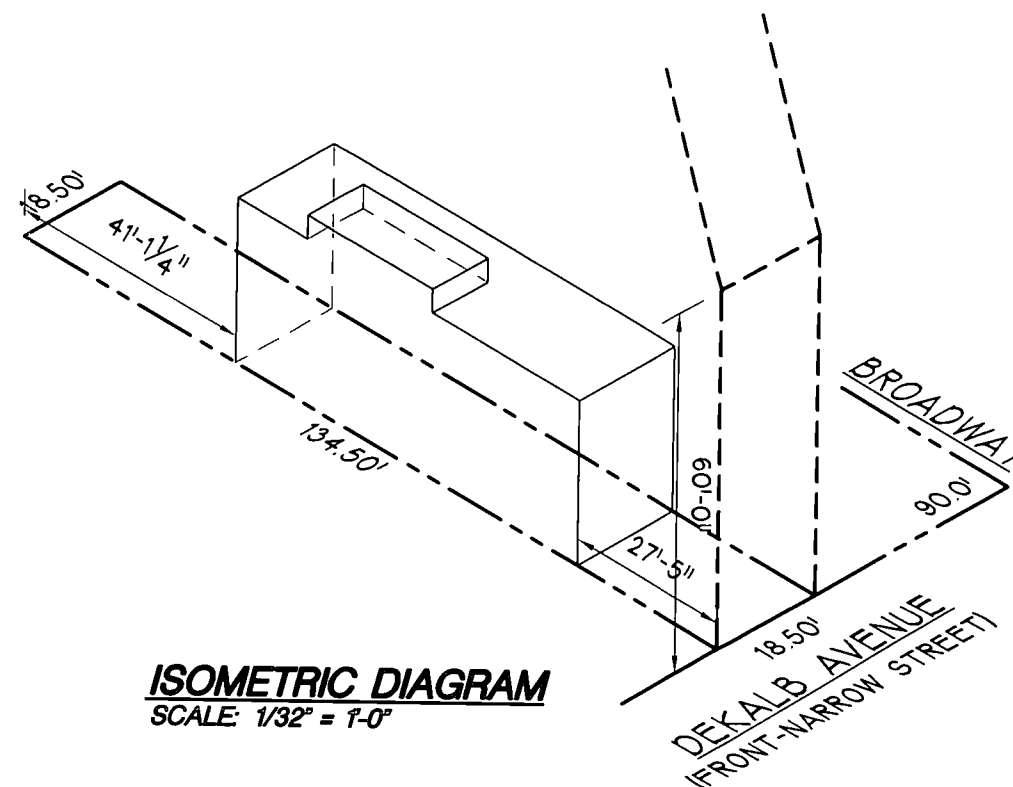

ISOMETRIC DIAGRAM

SCALE: 1/32" = 1'-0"

NYC
Buildings

ZD1 Zoning Diagram
Must be type written.



Submitted to resolve objections stated in a notice of intent to revoke issued pursuant to rule 101-15.

☐ Yes ☒ No

Location Information

House No(s) 1130
Street Name DEKALB AVENUE
Borough BROOKLYN
Block 3241
Lot 1
BIN

Falsification of any statement is a misdemeanor and is punishable by a fine or imprisonment, or both. It is unlawful to give to a city employee, or for a city employee to accept, any benefit, monetary or otherwise, either as a gratuity for properly performing the job or in exchange for special consideration. Violation is punishable by imprisonment or fine or both. I understand that if I am found after hearing to have knowingly or negligently falsified or allowed to be falsified any certificate, form, signed statement, application, report or certification of the correction of a violation required under the provisions of this code or of a rule of any agency, I may be barred from filing further applications or documents with the Department.

Name (please print)

Gerald A. Feroze

Signature




P.E. / R.A. Seal (apply seal, then sign and date over seal)

Internal Use Only

BIS Doc # 01 MD Feroze

PLAN EXAMINER SIGN AND DATE

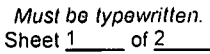

Sheet 2 of 2

4	Proposed Floor Area <i>Required for all applications. One Use Group per line.</i>
---	---

[illegible]

Total Zoning Floor Area	3712.50
-------------------------	---------

Board of Standards & Appeals (BSA)

☐ Variance	Cal. No. _____	Authorizing Zoning Section <u>72-21</u>
☐ Special Permit	Cal. No. _____	Authorizing Zoning Section _____
☐ General City Law Waiver	Cal. No. _____	General City Law Section _____
☐ Other	Cal. No. _____	

City Planning Commission (CPC)

☐ Special Permit	ULURP No. _____	Authorizing Zoning Section _____
☐ Authorization	App. No. _____	Authorizing Zoning Section _____
☐ Certification	App. No. _____	Authorizing Zoning Section _____
☐ Other	App. No. _____	

[illegible]