


|                     |   |                                 |
|---------------------|---|---------------------------------|
| BLOCK 414<br>LOT 26 | <b>APPLICATION for STREET NUMBER(S)**</b>   | Sanborn Atlas Information       |
|                     | OFFICE OF THE PRESIDENT OF THE BOROUGH OF BROOKLYN<br>TOPOGRAPHICAL BUREAU - STREET NUMBER DIVISION<br>ROOM 340, BOROUGH HALL, BROOKLYN, NY 11201<br>TEL: (718) 802-3816 FAX: (718) 802-3735 | VOL. <u>1</u><br>PAGE <u>41</u> |

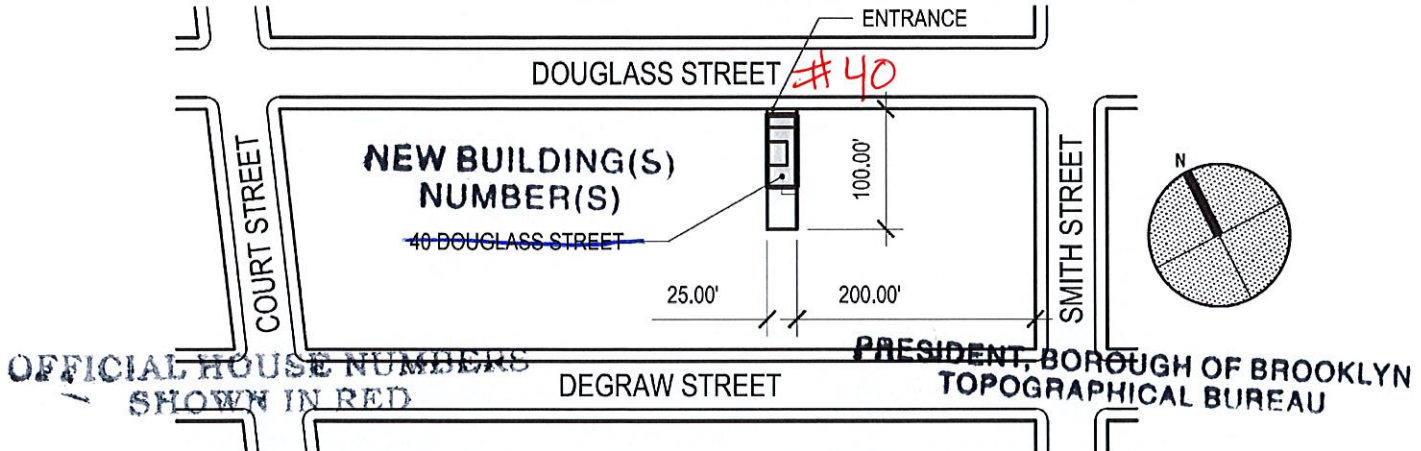

|   |                                                                                     |                            |
|---|-------------------------------------------------------------------------------------|----------------------------|
| APPLICANTS NAME: <u>JAMES CLEARY</u><br>COMPANY: <u>JAMES CLEARY ARCHITECTURE</u><br>ADDRESS: <u>68 35TH STREET, #C652</u><br><u>BROOKLYN, NY 11232</u><br>PHONE NO.: <u>718-858-1730</u> | FILLED OUT BY TOPO STAFF<br>ASSIGNED BY: <u>ke</u><br>REVIEWED BY: <u>9-27-2021</u> | DATE<br><u>SEP 27 2021</u> |
|---|-------------------------------------------------------------------------------------|----------------------------|

PURPOSE OF APPLICATION (check where appropriate)

- ☒ **New construction - existing lot**  
(Must be accompanied by PW-1 & PD-1 applications signed by PE or RA)
- ☐ **New construction - new subdivision/consolidation/reconfiguration**  
(Must be accompanied by PW-1 & PD-1 applications signed by PE or RA -- PLUS a copy of a signed Tentative Lot form from Finance)
- ☐ **Demolition**  
(Must be accompanied by PW-1 & PD-1 applications signed by PE or RA)
- ☐ **Renovation of existing structure**  
(Must be accompanied by PW-1 & PD-1 applications signed by PE or RA)
- ☐ **Existing structure - application for ☐ new, ☐ additional or ☐ verification of address**  
(For application w/out DOB's forms, only the owner of the property with a copy of the deed and Schedule A, can make request.)

INSTRUCTIONS TO APPLICANT

1. Check PURPOSE OF APPLICATION above.
2. Attach appropriate documentation as required.
3. NO RED INK/PENCIL ON TOPO OR DOB FORMS
4. Complete site/plot plan including the following:
  - north arrow
  - all street names
  - dimensions of site
  - distance to nearest corner
  - footprint of building and location of entrance

APPLICANT COMMENT/REQUEST

---



---



---



---



---

NOTE: THIS FORM MAY ONLY BE USED FOR SITES WITH A LOT SIZE OF 5,000 SQUARE FEET IN AREA OR LESS. APPLICATIONS FOR SITES WITH A LOT SIZE GREATER THAN 5,000 SQUARE FEET MUST INCLUDE 10 COPIES OF GROUND OR FIRST FLOOR PLANS (No bigger than 11x17). EACH PLAN MUST HAVE ORIGINAL STAMP AND SIGNATURE OF NEW YORK STATE PROFESSIONAL ENGINEER (P.E.) OR REGISTERED ARCHITECT (R.A.).

\*\* \$100 fee per house number. (Bank Certified Checks or Money Orders payable to Brooklyn Borough President's Office. Cash accepted.)

# PD-1: Plot Diagram

Must be typewritten.

☒ Orient and affix BIS job number label here ☒

## 1 Location Information

House No(s) 40

Street Name DOUGLASS STREET

Borough BROOKLYN

Block 414


Lot 26

BIN 3006658

C.B. No. 306

## 2 Plot Diagram of Zoning Lot

Plot Diagram must show the correct street lines from the City Plan; the plot to be built upon in relation to the street lines and the portion of the lot to be occupied by the building; the legal grades and the existing grades, properly identified, of streets at nearest point from the proposed buildings in each direction; the House Numbers and the Block and Lot Numbers. Indicate dimensions of total tax lots.

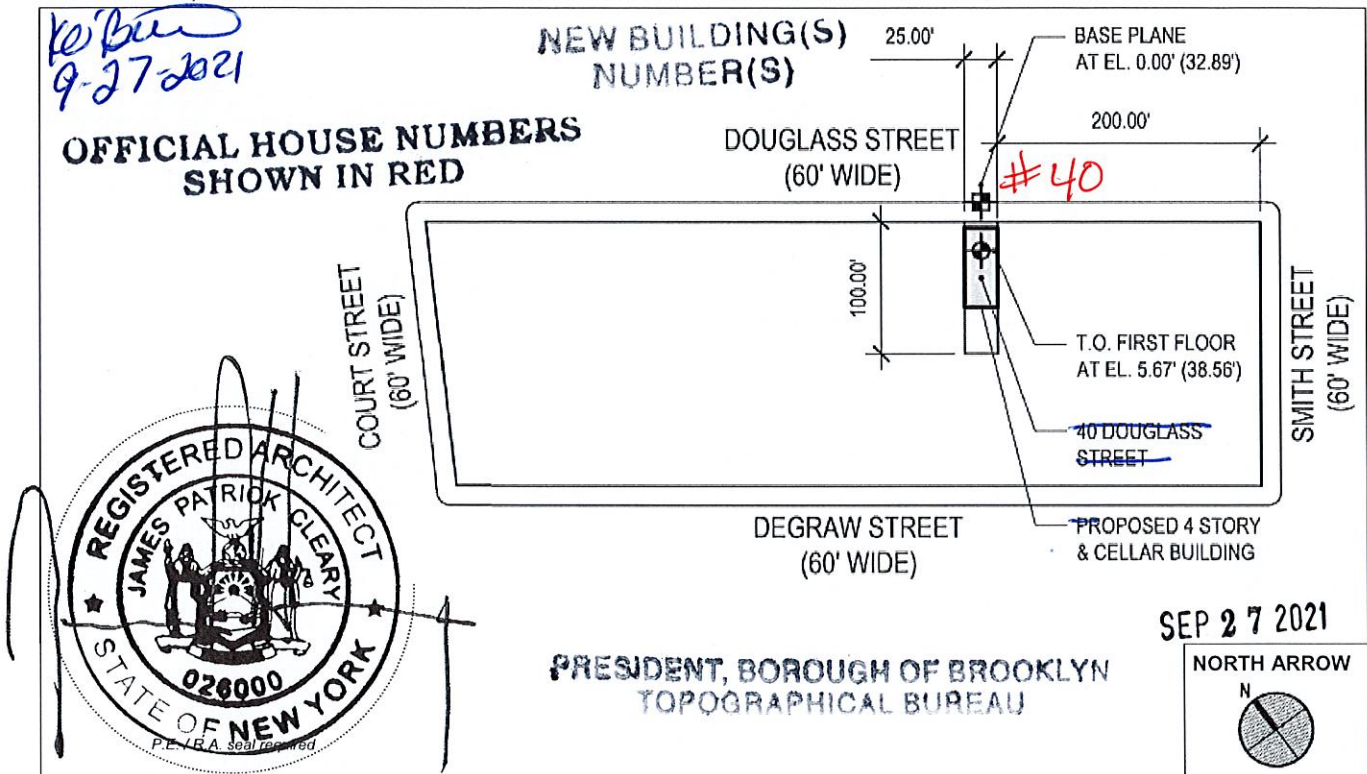

## 3 Description of Land and Premises The zoning lot on which the premises is located is bounded as follows:

BEGINNING at the point on the SOUTH side of DOUGLASS STREET distant 200.00 feet NORTHWEST of the corner formed by the intersection of NE SIDE OF DOUGLASS ST. and NW SIDE OF SMITH ST. running thence NW 25.00 feet; thence SW 100.00 feet; thence SE 25.00 feet; thence NE 100.00 feet; thence feet; thence feet; thence feet; thence feet; thence feet; thence feet; thence feet; thence feet; to the point of beginning.

## 4 Applicant's Statement and Signature

Falsification of any statement is a misdemeanor under § 28-203.1, Item 1, and 28-11.1 of the NYC Administrative Code and is punishable by a fine or imprisonment, or both. It is unlawful to give to a city employee, or for a city employee to accept, any benefit, monetary or otherwise, either as a gratuity for properly performing the job or in exchange for special consideration. Violation is punishable by imprisonment or fine or both.

Applicant Name JAMES CLEARY

Signature

Date 04-10-18