










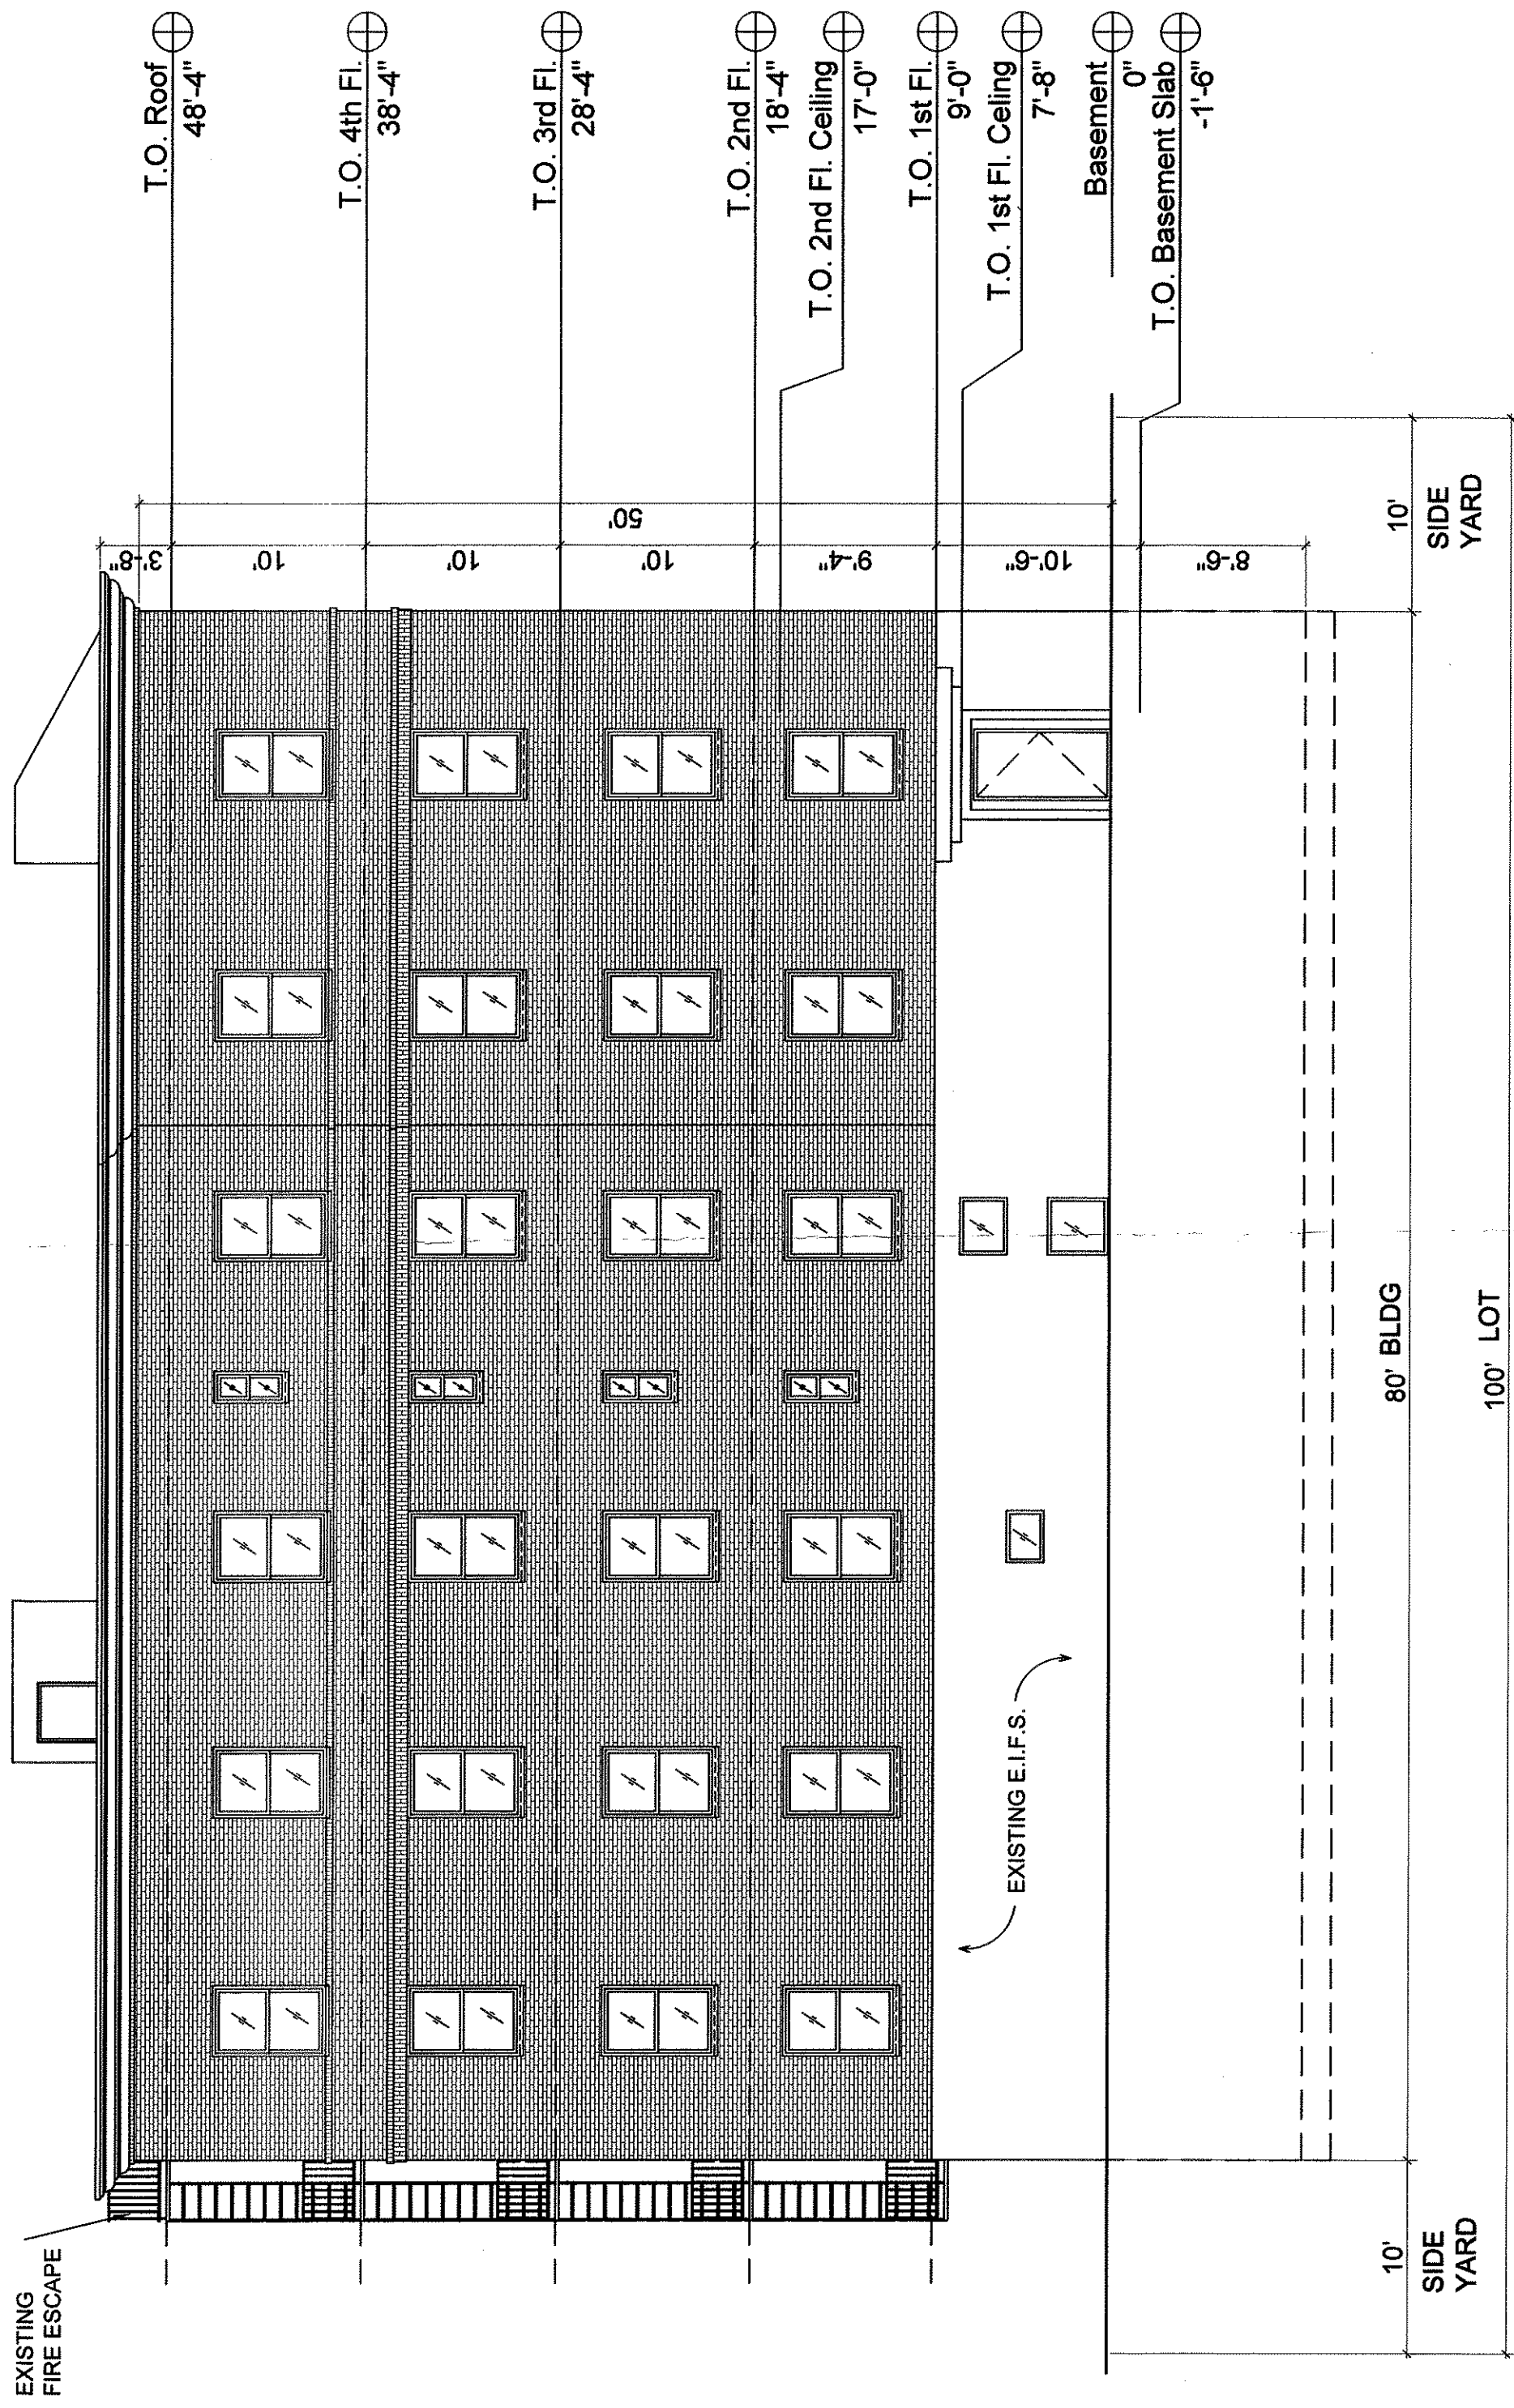


EXISTING ELEVATION (BAY PARKWAY)

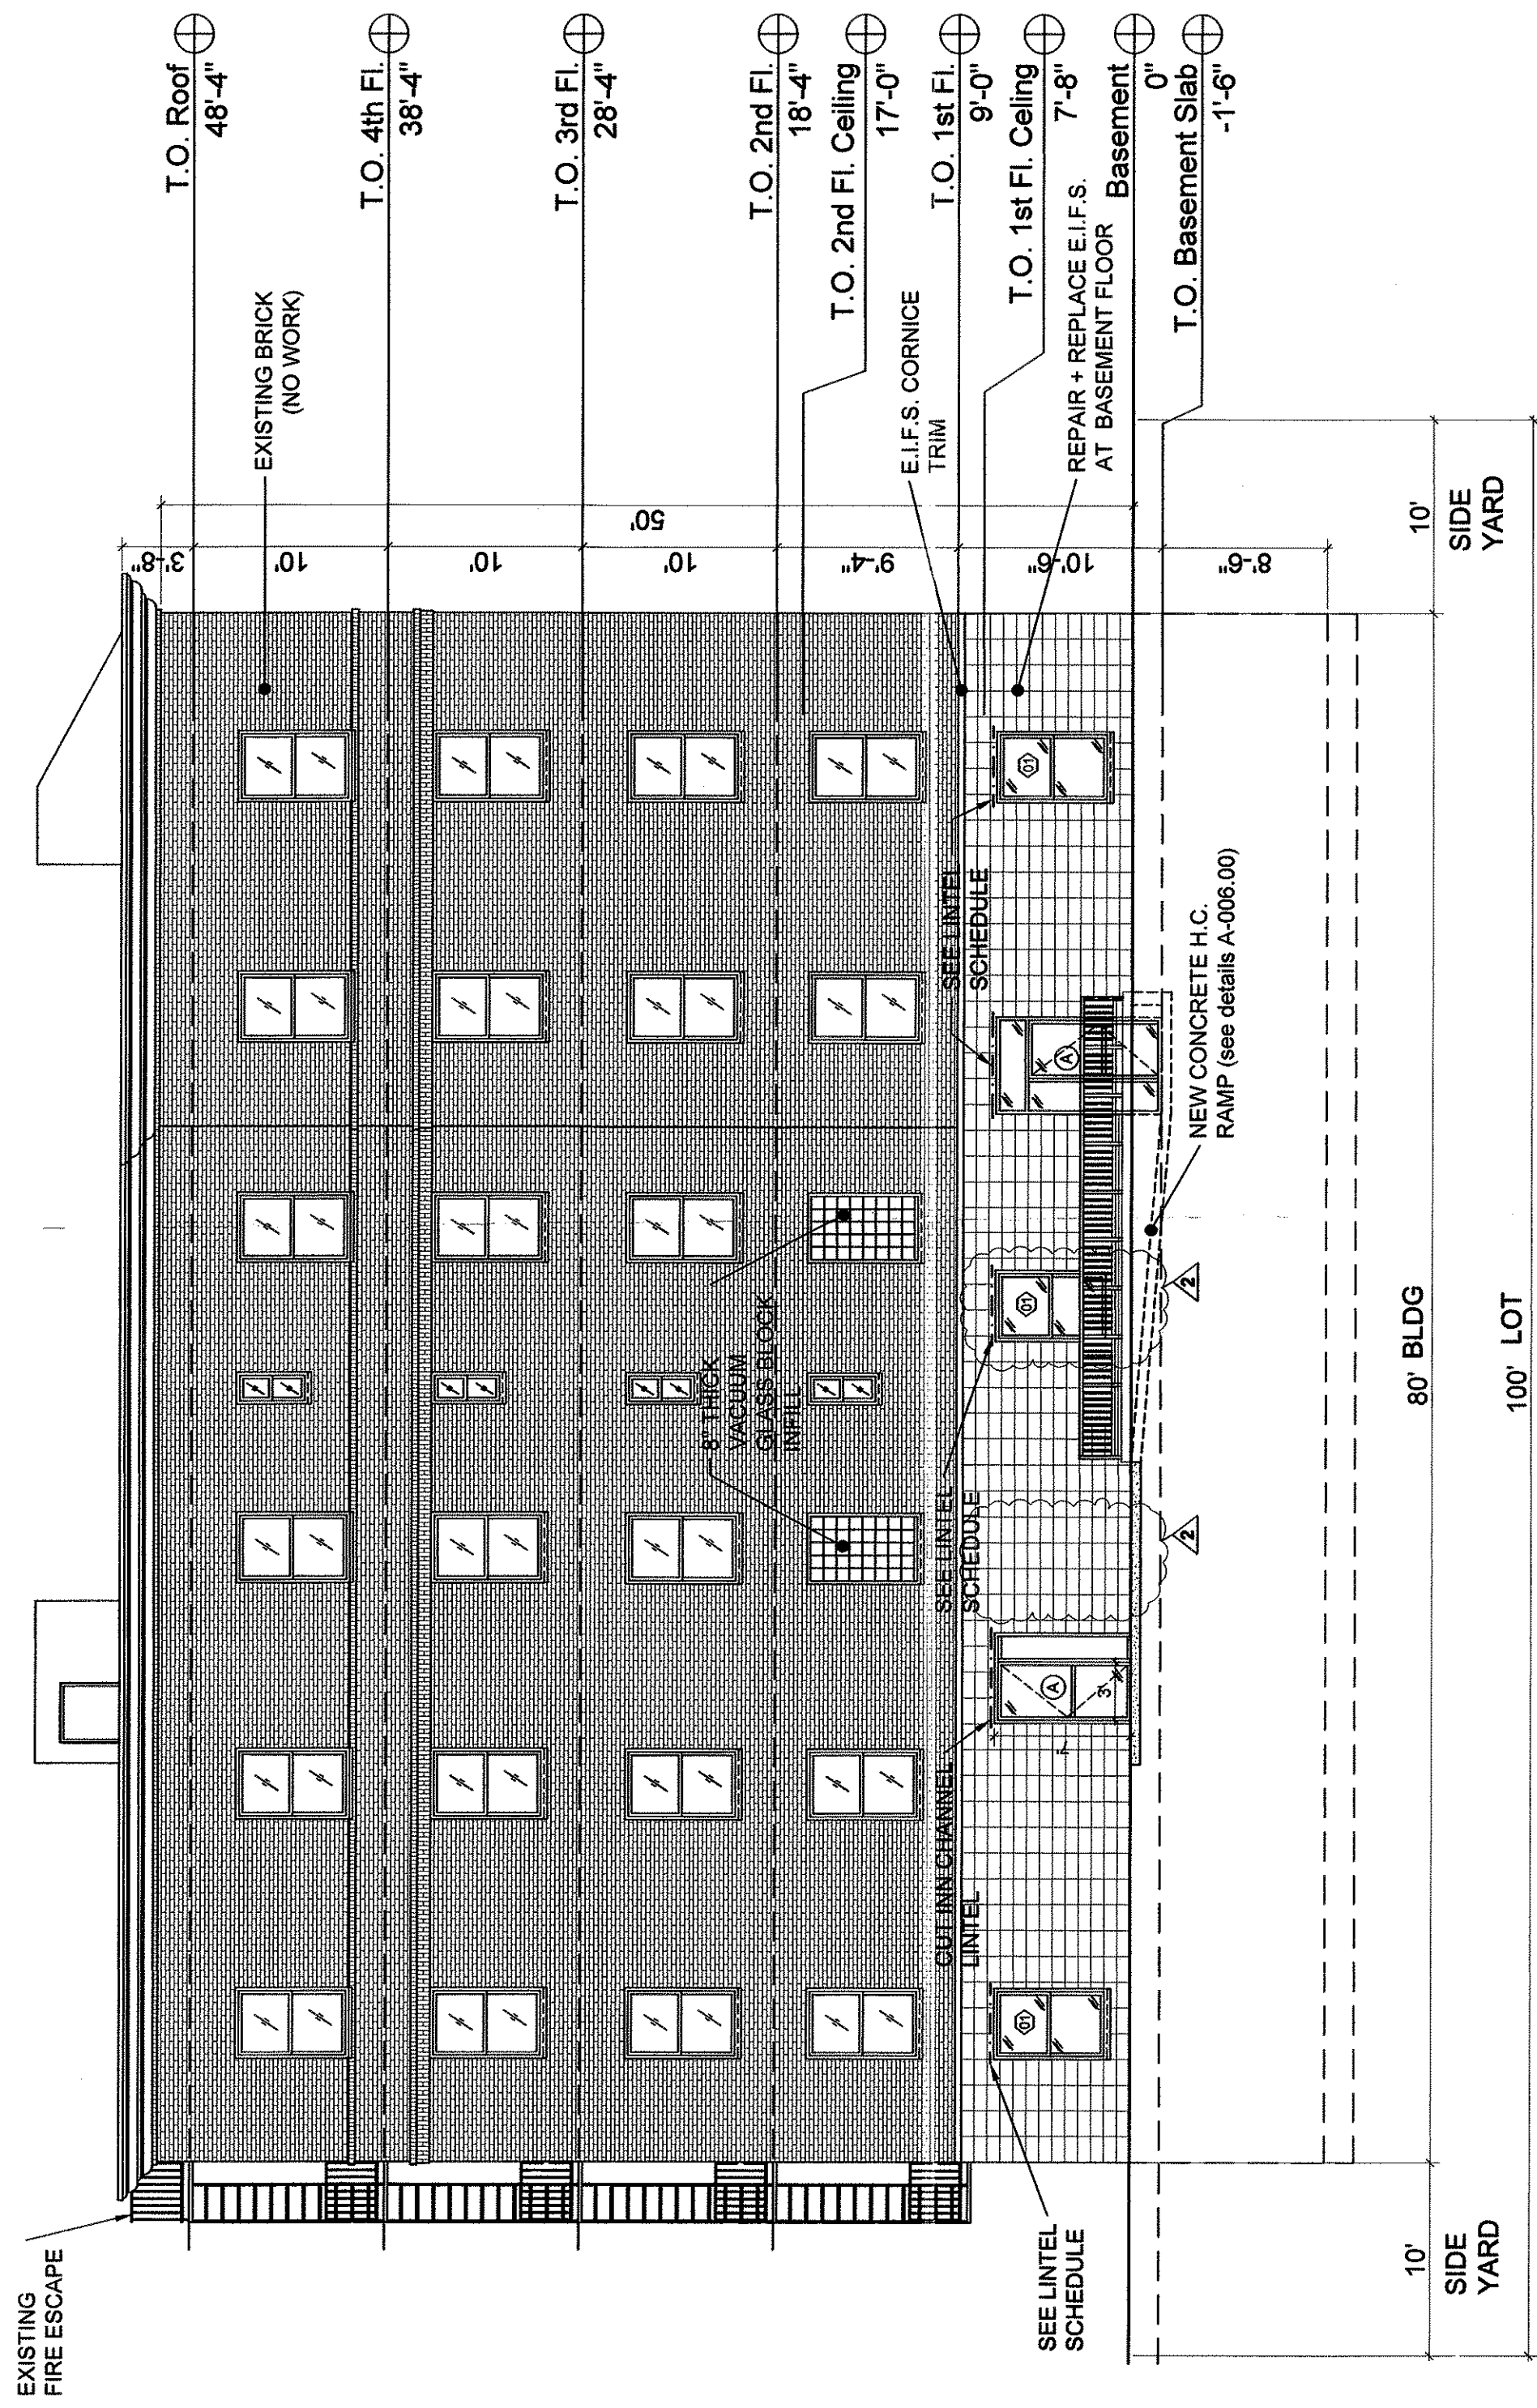

# PROPOSED ELEVATION BAY PARKWAY

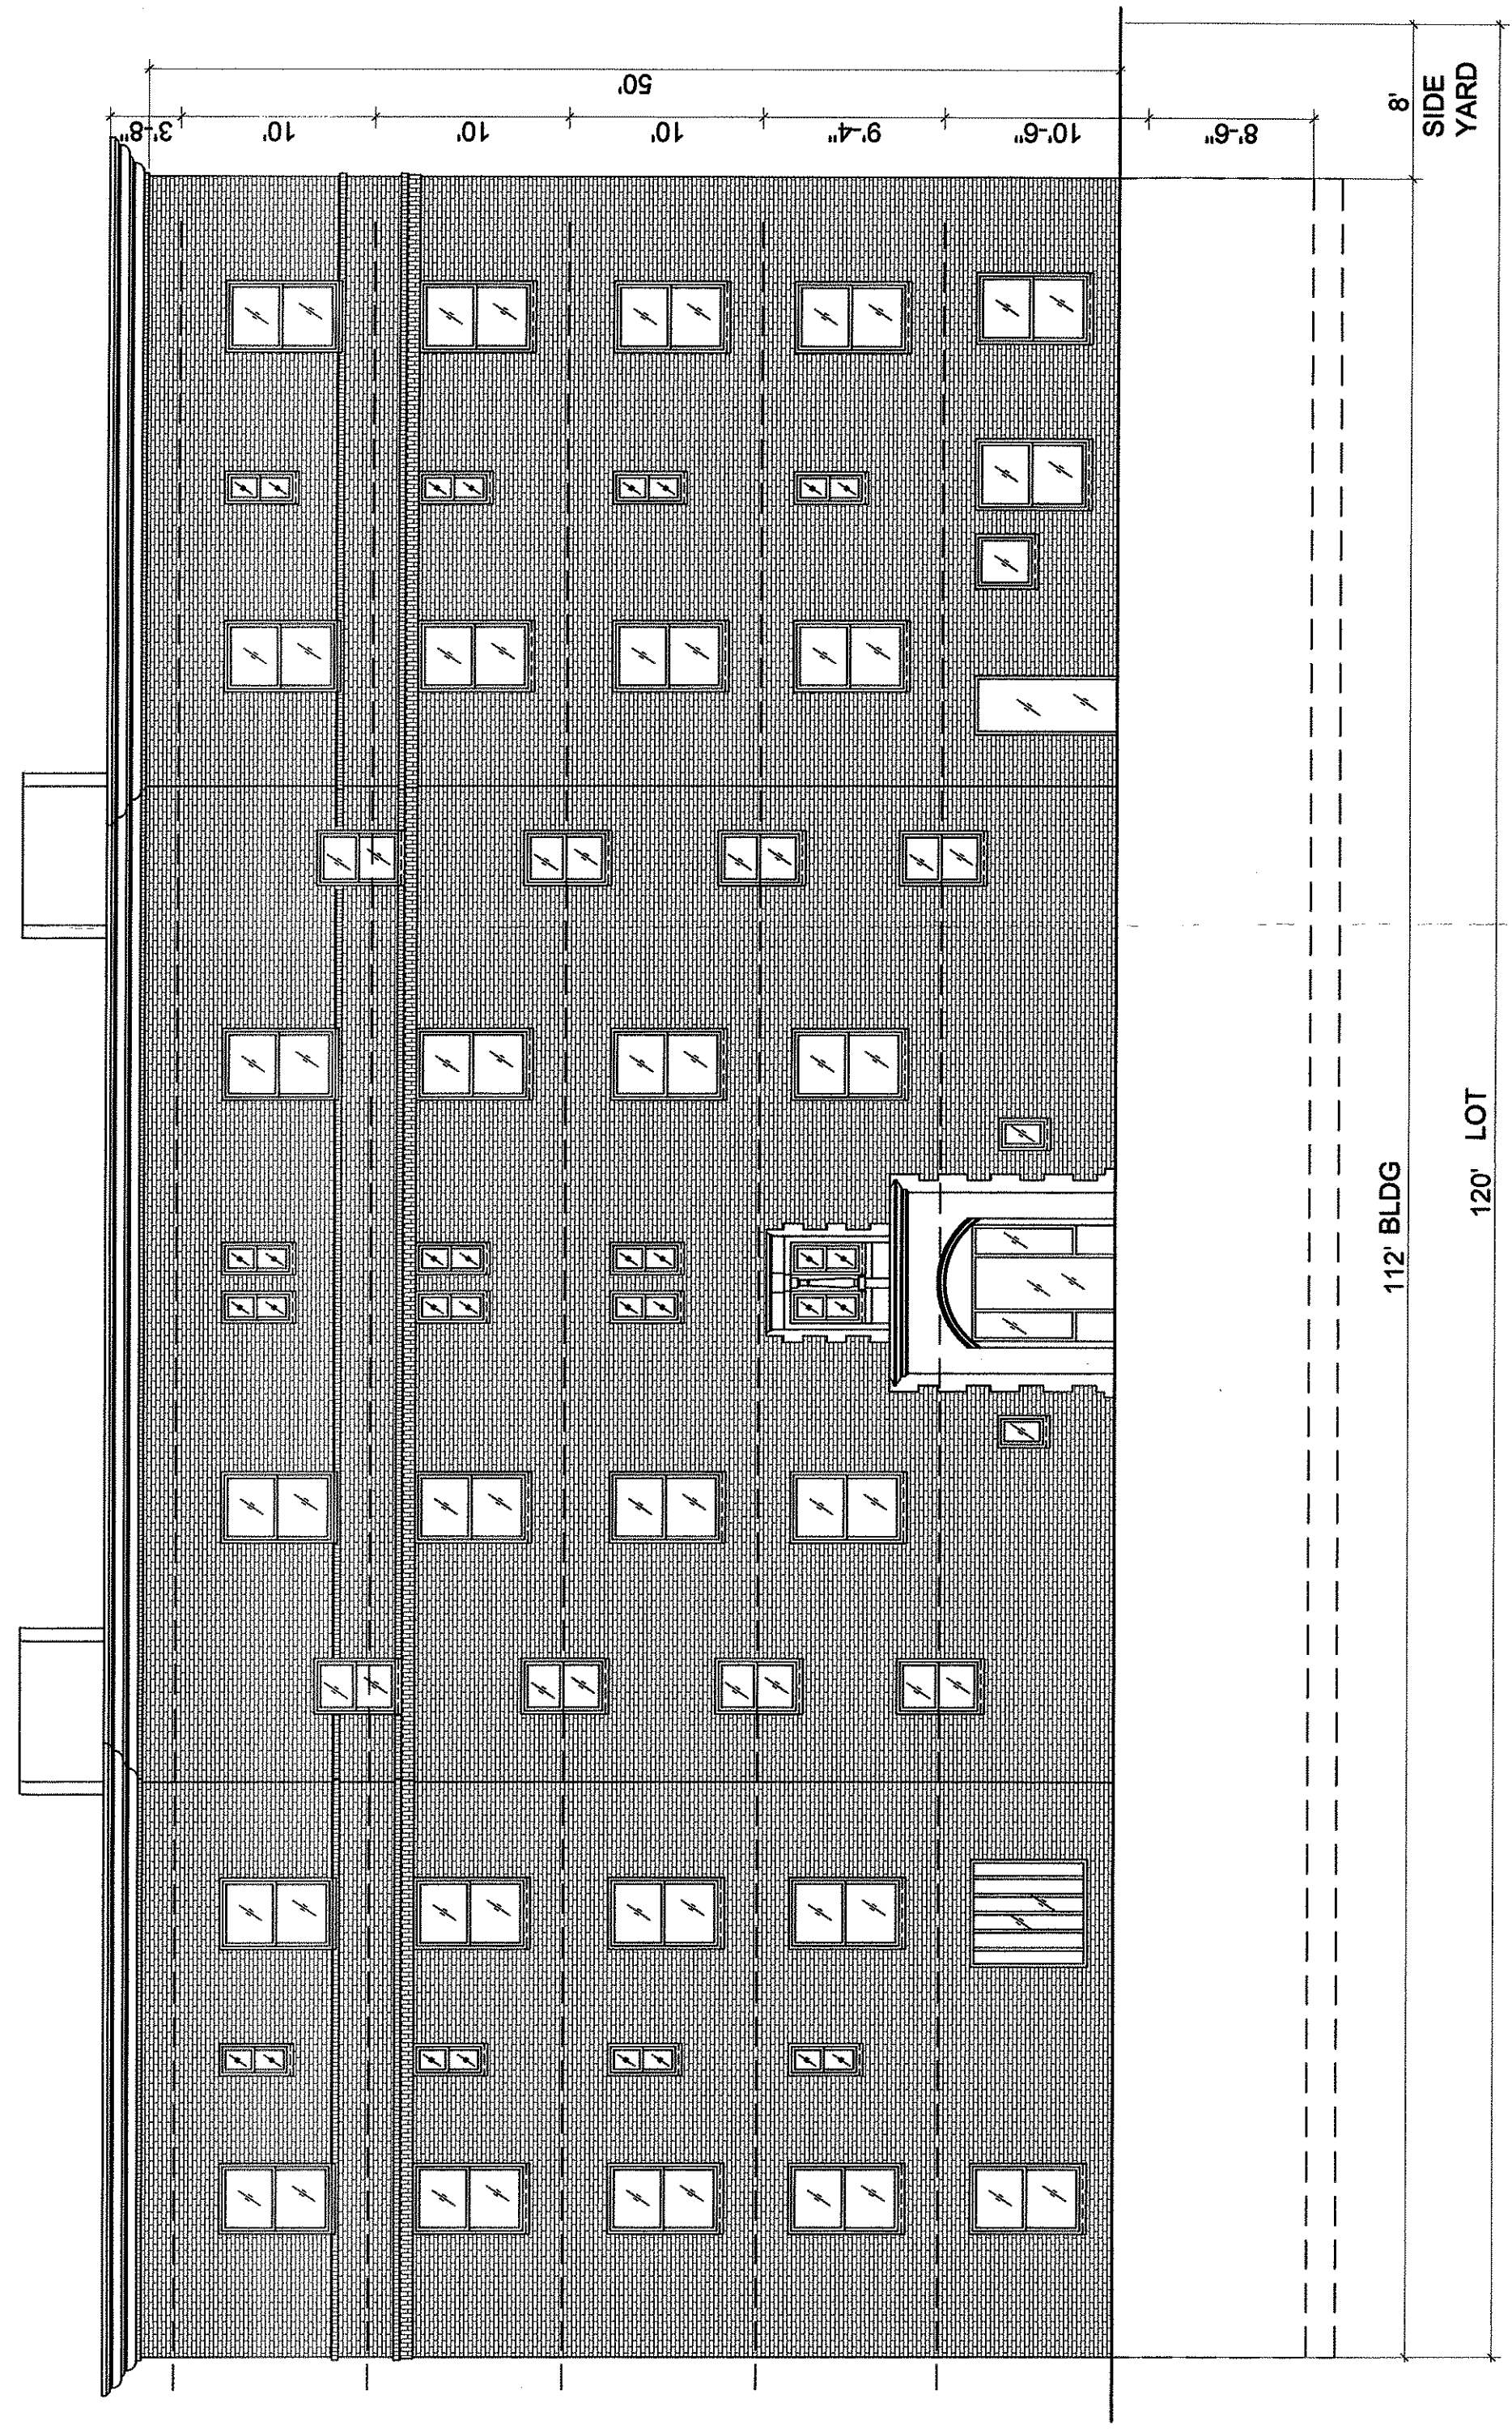

EXISTING ELEVATION 82ND STREET

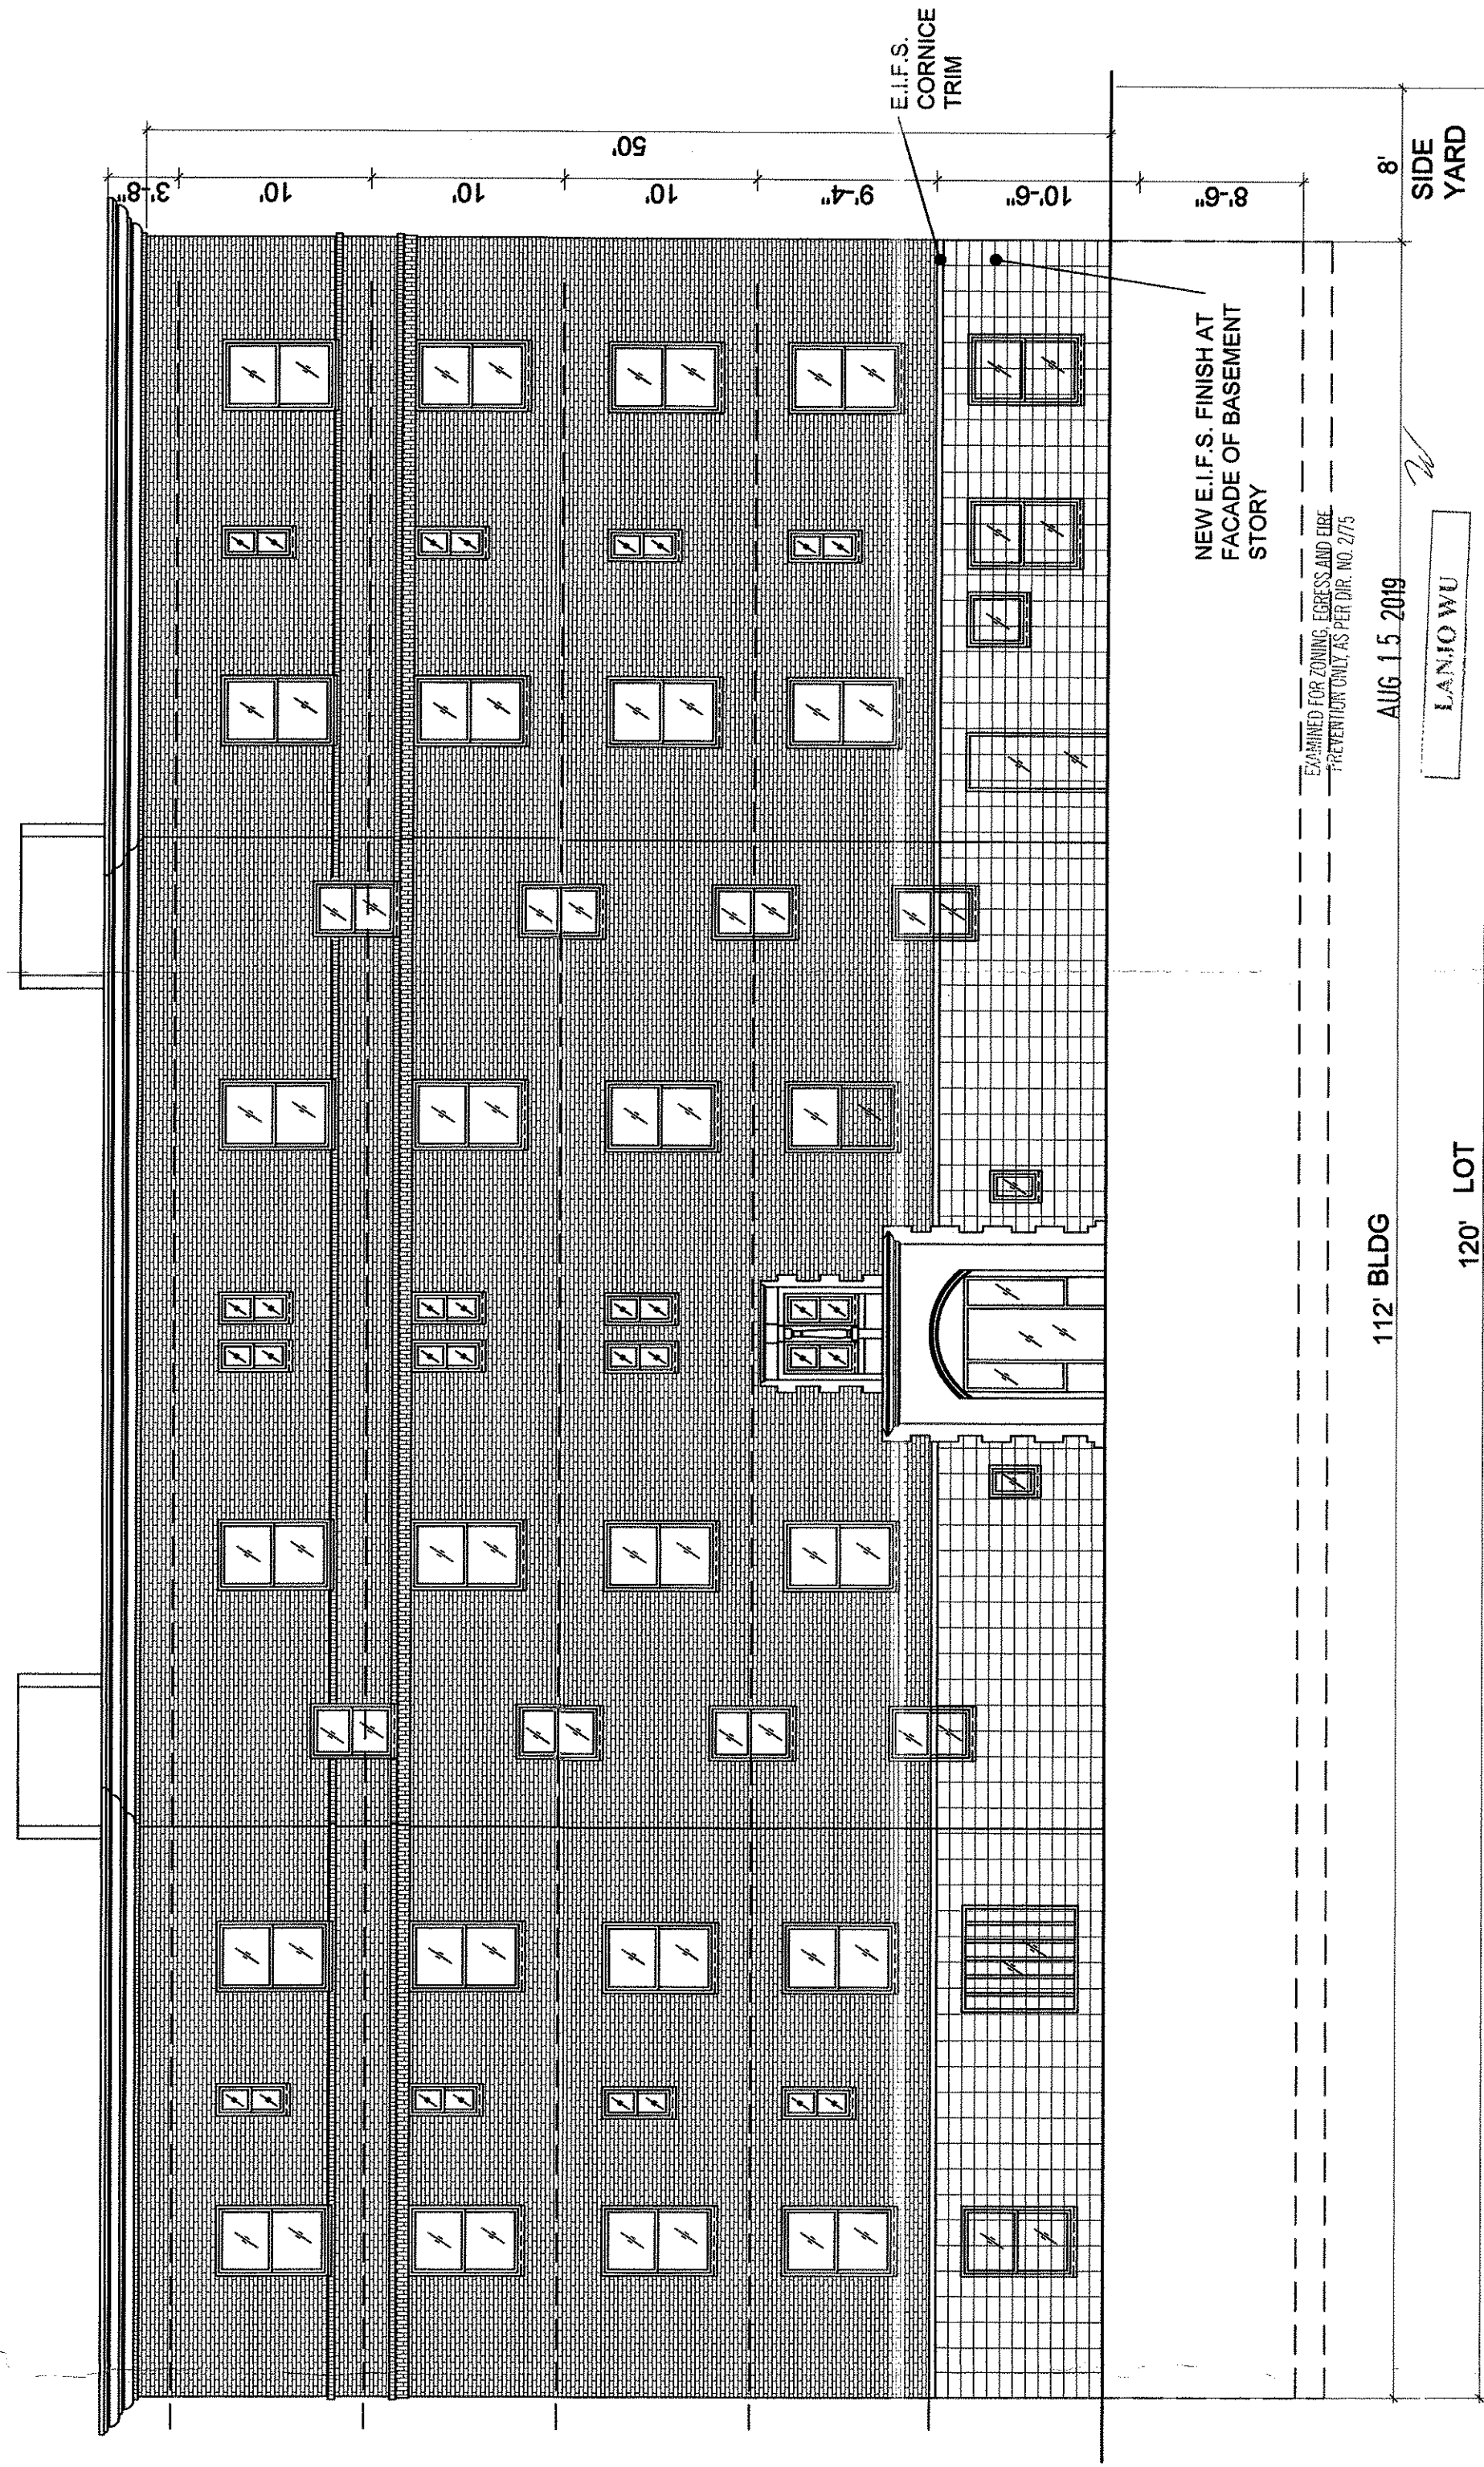

EXISTING ELEVATION 82ND STREET

