



[CLICK HERE TO SIGN UP FOR BUILDINGS NEWS](#)

NYC Department of Buildings

Work Permit Data

Premises: 236-05 BRADDOCK AVENUE QUEENS

Filed At: 236-05 BRADDOCK AVENUE QUEENS

BIN: 4167433 Block: 7984 Lot: 44

Job Type: A2 - ALTERATION TYPE 2

Job No: 410202383

Fee: STANDARD

Permit No: 410202383-01-EW-FP

Issued: 02/12/2009

Expires: 07/20/2009

Seq. No.: 01

Filing Date: 01/16/2009 INITIAL

Status: ISSUED

Work:

Proposed Job Start: 02/12/2009

Work Approved: 12/10/2008

ALTERATION TYPE 2 - FIRE SUPPRESSION

UPGRADE FIRE SUPPRESSION SYSTEM. NO CHANGE IN USE, EGRESS OR OCCUPANCY

Use: COM - COMMERCIAL BUILDINGS - OLD CODE

Landmark: NO

Stories: 2

Site Fill: NOT APPLICABLE

Review is requested under Building Code: Prior-to-1968

Issued to: ROBERT M GEBHARDT

FIRE SUPPRESSION CONTRACTOR C

Business: GEBHARDT INC



License No: [FS 000333](#)

53-26 37TH STREET LONG ISLAND CIT NY 11101

Phone: 718-361-2328

If you have any questions please review these [Frequently Asked Questions](#), the [Glossary](#), or call the 311 Citizen Service Center by dialing 311 or (212) NEW YORK outside of New York City.

CONTROL HEAD - 839063
Pulley - 844648
Vent Plug - 9196984

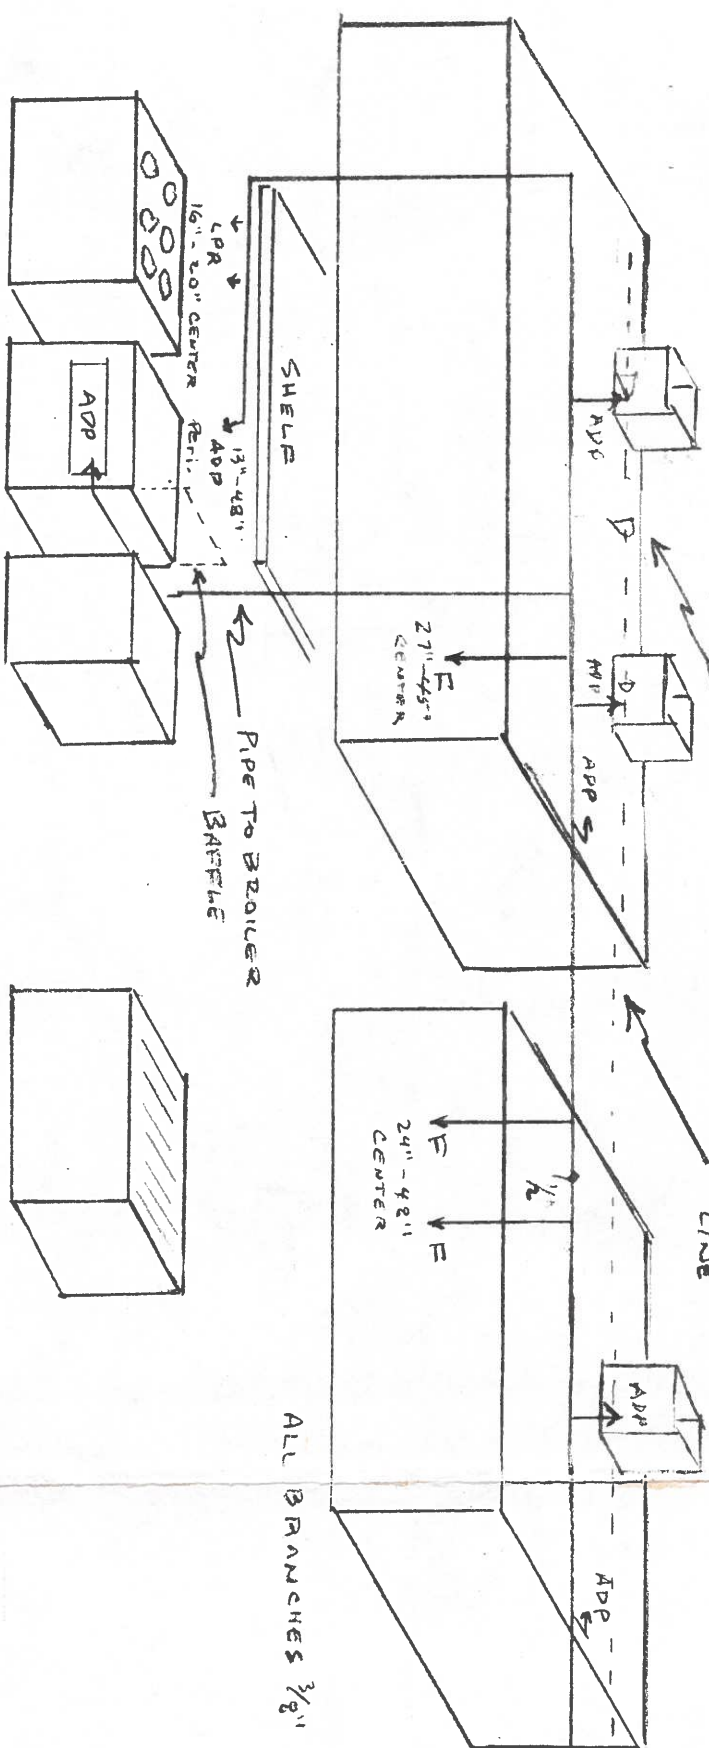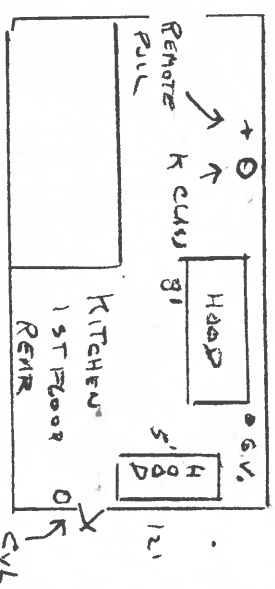

63 RANGE
36" x 24"
GRIDDLE
24" x 24"
FRYER
18" x 18" 14" x 18"


35" x 18"
LAV ROCK
BROILER

SYSTEM INSTALLED PER NFPA 96, 174 AND RIDGE UNDER 600 MANUAL

FIRE DEPARTMENT
CITY OF NEW YORK
PLANS APPROVED on
DATE: 11-12-07 PER EDP # 2102-08
EXAMINER: *chb*
NOTE: FINAL APPROVAL IS LIMITED TO AN INSPECTION AND TEST. THIS PLAN DOES NOT REPRESENT FINAL APPROVAL.



Kennrick Chai-Hong
DEC 09 2008
ACCEPTED FOR PERMIT
UNDER DIRECTIVE NO. 1475

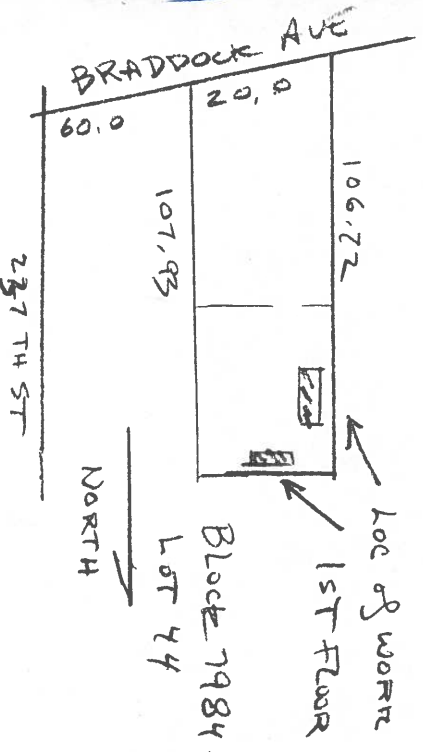

- 1 FUEL SHUT OFF ELBC
- 2 MECH OR ELEC
- 3 GAS OR ELEC
- 4 1/2" SIZE
- 5 REMOTE MANUAL PULL
- 6 MECH OR ELEC
- 7 AUTO DETECTION
- 8 MECH 360 DEGREE
- 9 ELEC DEGREE
- 10 NOZZLE(S) HOOD/DUCT
- 11 NOZZLE(S) SURFACE
- 12 NOZZLE(S) BROILER
- 13 HOOD(S)
- 14 LENGTH 42" WIDTH
- 15 LENGTH 32" WIDTH
- 16 DUCT(S)
- 17 X 10" SIZE
- 18 X 10" SIZE

COMMENTS: N.T.S. ALL BLK ARE AS NOTED

ADP-87-120011-001-NOZZLE
F-87-120012-001-NOZZLE
LPR-87-122000-001-NOZZLE

ME4-94-95E
VOL III
UL 300
PLANS TYPICAL
DATE: 10/15/07
DRAWN BY: RMG
CHECKED BY: SB
GEBHARDT, INC.
140 E. SECOND ST.
MINNEOLA, NY 11501
(516) 742-1130
FOR JOB

Rev 6/12/08

PICKLES DELI
236-05 BRADDOCK AVE
BELLEVILLE NY 11426
718-506-3992

"THIS PLAN IS APPROVED ONLY FOR WORK INDICATED ON THE APPLICATION SPECIFICATION SHEET. ALL OTHER MATTERS SHOWN ARE NOT TO BE RELIED UPON, OR TO BE CONSIDERED AS EITHER BEING APPROVED OR IN ACCORDANCE WITH APPLICABLE CODES."

NEW EXHAUST SYSTEM NO CHANGE IN GAS LINE OR VALVE