

THE CITY OF NEW YORK
DEPARTMENT OF ENVIRONMENTAL PROTECTION
BUREAU OF SEWERS

BOROUGH OF QUEENS

CERTIFICATE OF INSPECTION - PLUG OF SEWER HOUSE CONNECTION

The below described sewer house connection(s) has (have) been properly plugged:

Block 4818 Lot 49

Under Permit Number 559942 Issued 12-10, 2009

Premises 150-23 25 DR
house number and street

Located _____ side, _____ feet _____ of _____

Owner JIA JING GUAN

Plumber PAUL BALKAN

Size(s) and type(s) of connections plugged 6" CLM

I hereby certify that I made the inspection of the plug(s) to the Sewer House Connection(s) described above and that all work done under this permit has been properly completed in accordance with existing ordinances, rules and regulations.

name A. TESTON
Inspector-Division of Sewer Construction


signed [Signature] date: 12-15-09

noted [Signature] date: 12/16/09
Engineer In Charge

PENALTY FOR FALSIFICATION:


Falsification of any statement made herein is an offense punishable by a fine or imprisonment or both (N. Y. C. Administrative Code, Section 1151-9.0)

copies to: _____ Borough Superintendent, Department of Buildings
_____ Borough Office, Bureau of Water Register
_____ Sewer Regulation and Control Section
File original in Borough Office, Sewer Regulation & Control

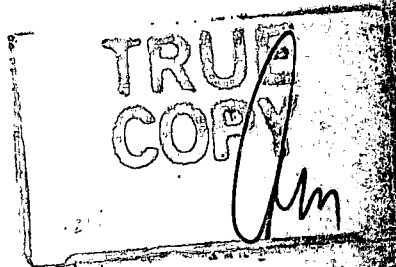

150-23	25 DRIVE	4818	49
house number	street name	block	lot

1. Size and kind of pipe of existing house connection(s) 6" CLAY
2. Location of plug(s) 54 FT. EAST OF MANHOLE # ① / E OF 150 ST.

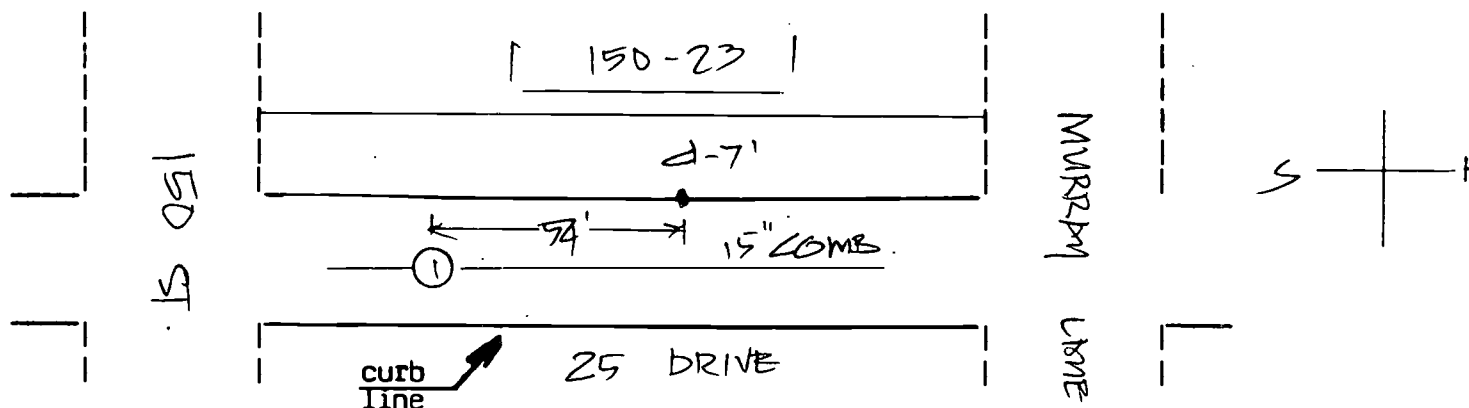

date 12-15-09

signed

[Signature]
Inspector-Division of Sewer Construction