


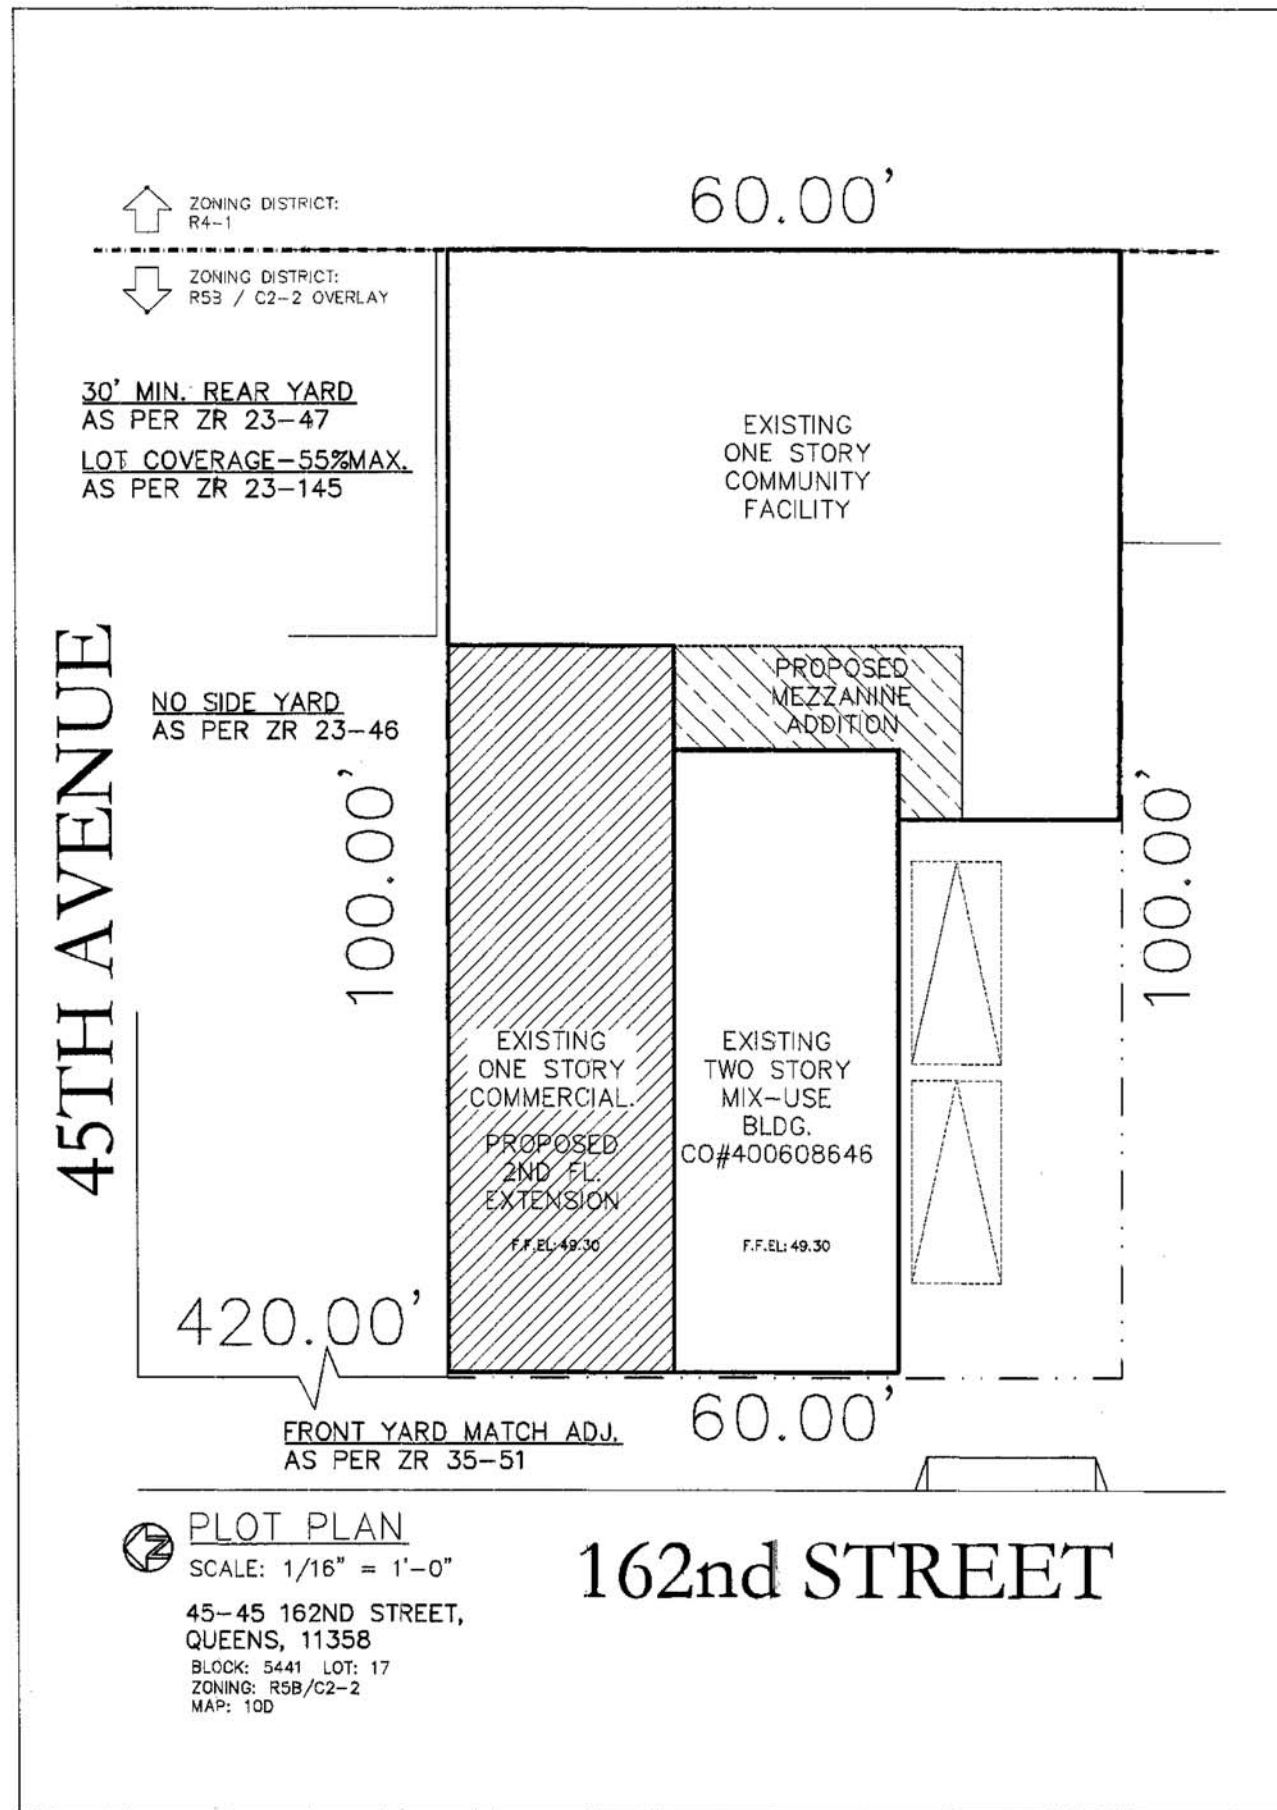

LEGEND
C2-2 / R5B



☐ PROPOSED BUILDING

☐ ZONING LOT LINE

☐ HEIGHT REGULATIONS

☐ PROPOSED TREE

☐ EXISTING TREE

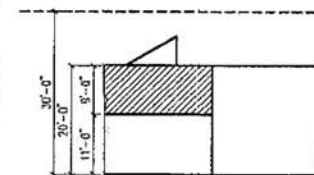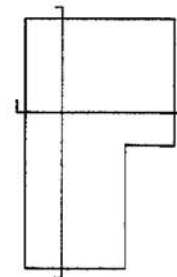


HEIGHT REGULATIONS
AS PER ZR 33-43

MAX. 30' OR TWO STORIES
AS PER ZR 33-43

SECTION DIAGRAM
SCALE: 1/32" = 1'-0"

HEIGHT REGULATIONS
AS PER ZR 33-43

MAX. 30' OR TWO STORIES
AS PER ZR 33-43

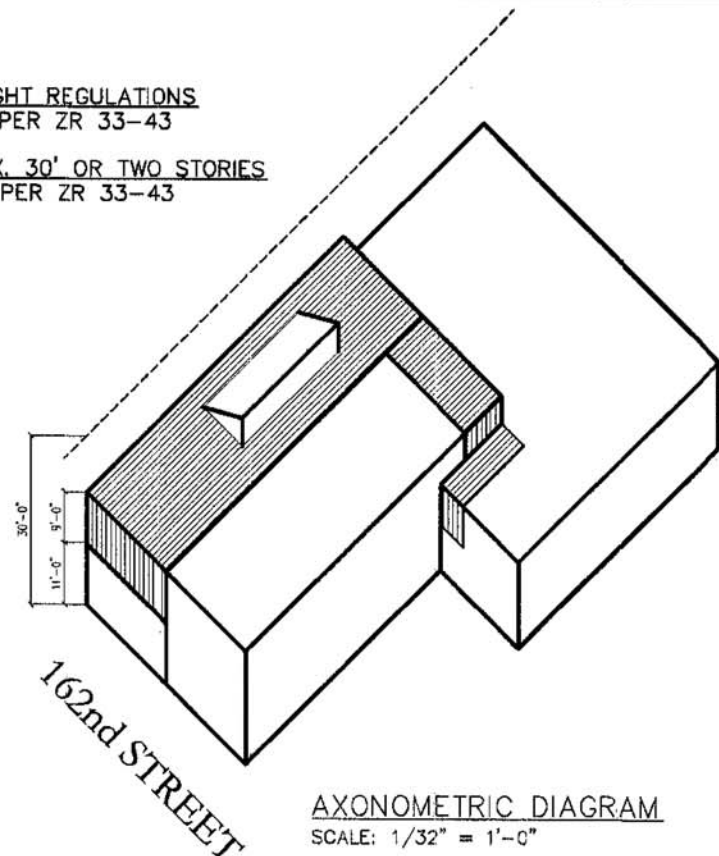

AXONOMETRIC DIAGRAM
SCALE: 1/32" = 1'-0"



ZD1 Zoning Diagram
Must be typewritten.

7 Orient and affix BIS
job number label here

Submitted to resolve objections stated in a
notice of intent to revoke issued pursuant to
rule 101-15. ☐ Yes ☒ No

Location Information

House No(s) 45-45
Street Name 162 ST
Borough QUEENS
Block 5441
Lot 17
BIN 4123250

Falsification of any statement is a misdemeanor
and is punishable by a fine or imprisonment, or
both. It is unlawful to give to a city employee, or for
a city employee to accept, any benefit, monetary
or otherwise, either as a gratuity for properly
performing the job or in exchange for special
consideration. Violation is punishable by
imprisonment or fine or both. I understand that if I
am found after hearing to have knowingly or
negligently falsified or allowed to be falsified any
certificate, form, signed statement, application,
report or certification of the correction of a violation
required under the provisions of this code or of a
rule of any agency, I may be barred from filing
further applications or documents with the
Department.

Name (please print)


Signature **HSIN-E CHAO** Date

P.E. / R.A. Seal (apply seal, then sign and date over
seal)

Internal Use Only

BIS Doc #

PLAN EXAMINER SIGN AND DATE

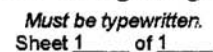

☐ Special Permit	ULURP No. _____	Authorizing Zoning Section _____
☐ Authorization	App. No. _____	Authorizing Zoning Section _____
☐ Certification	App. No. _____	Authorizing Zoning Section _____
☐ Other	App. No. _____	

Sheet 2 of 207/09