



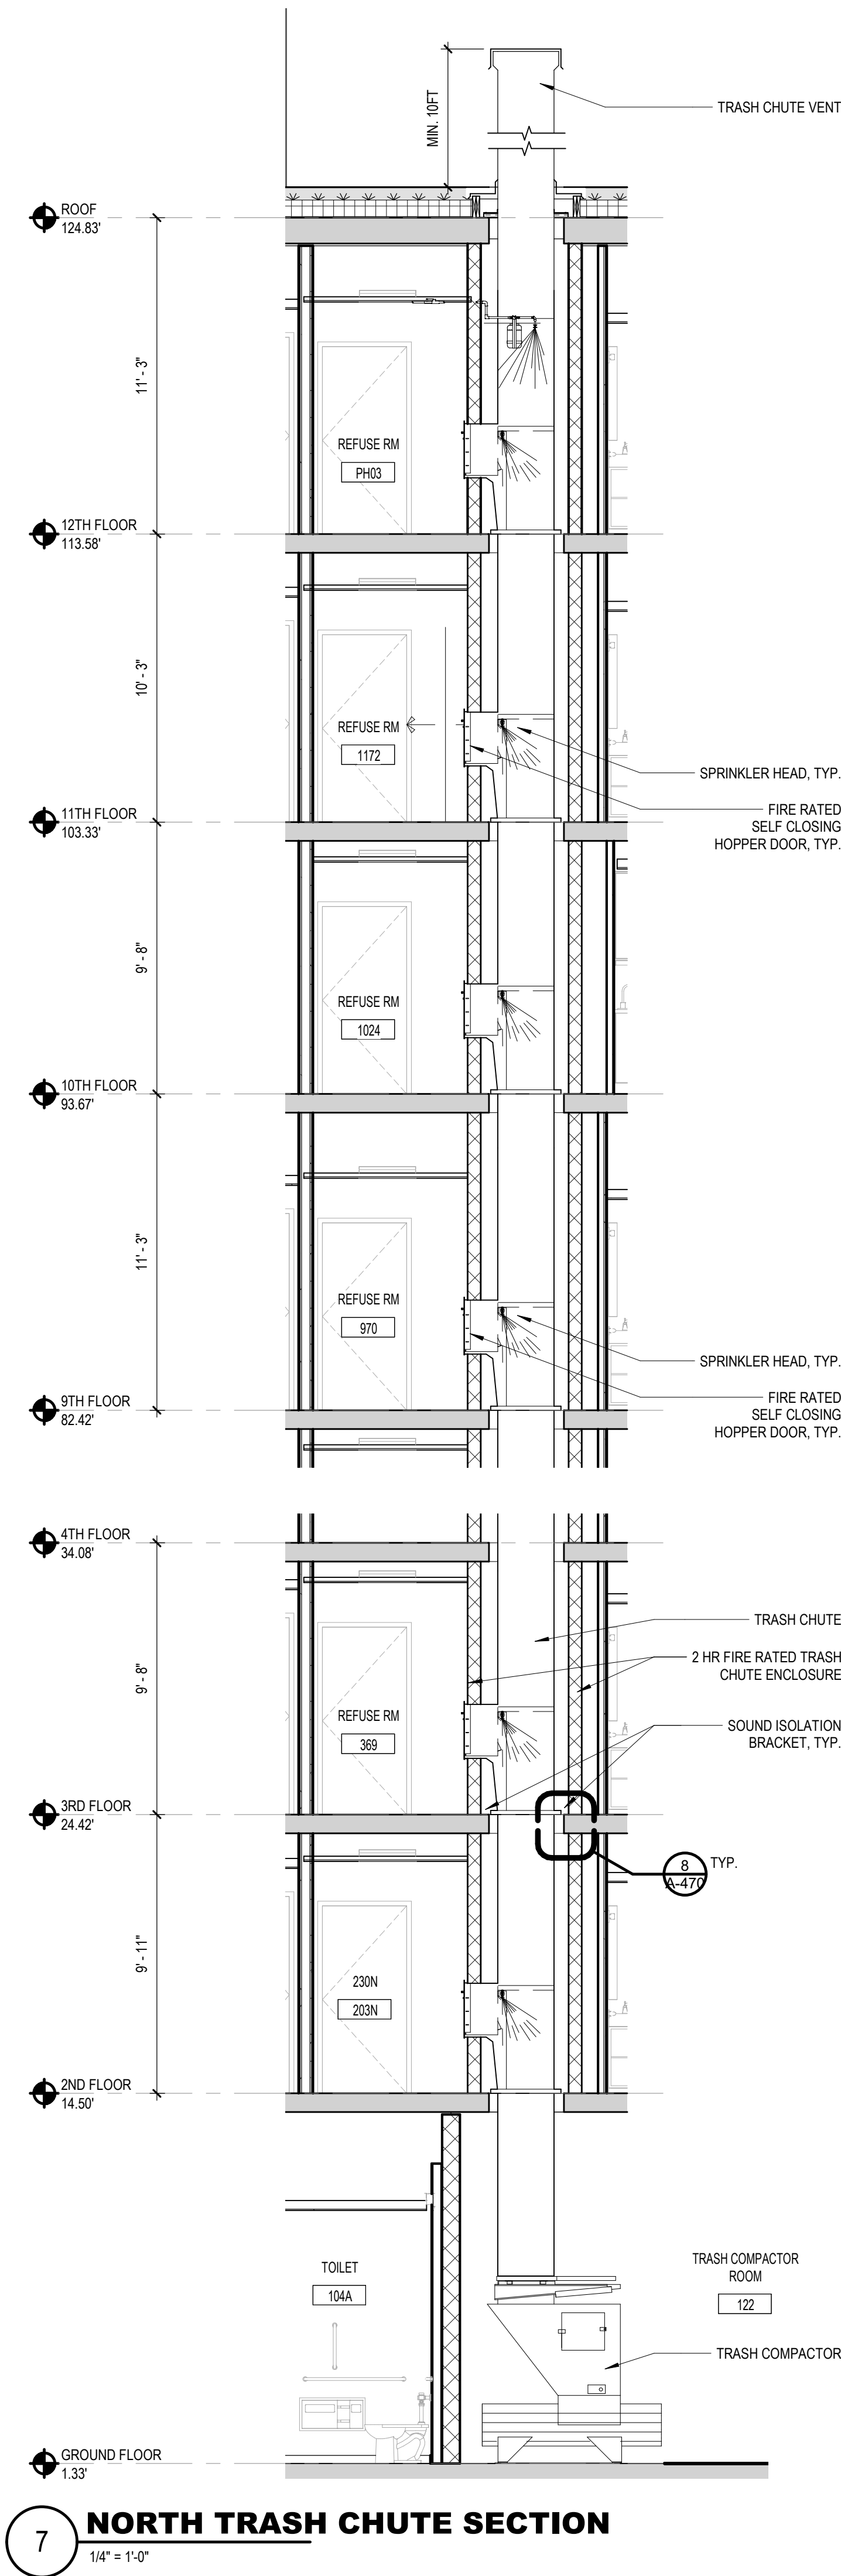

7 NORTH TRASH CHUTE SECTION
1/4" = 1'-0"

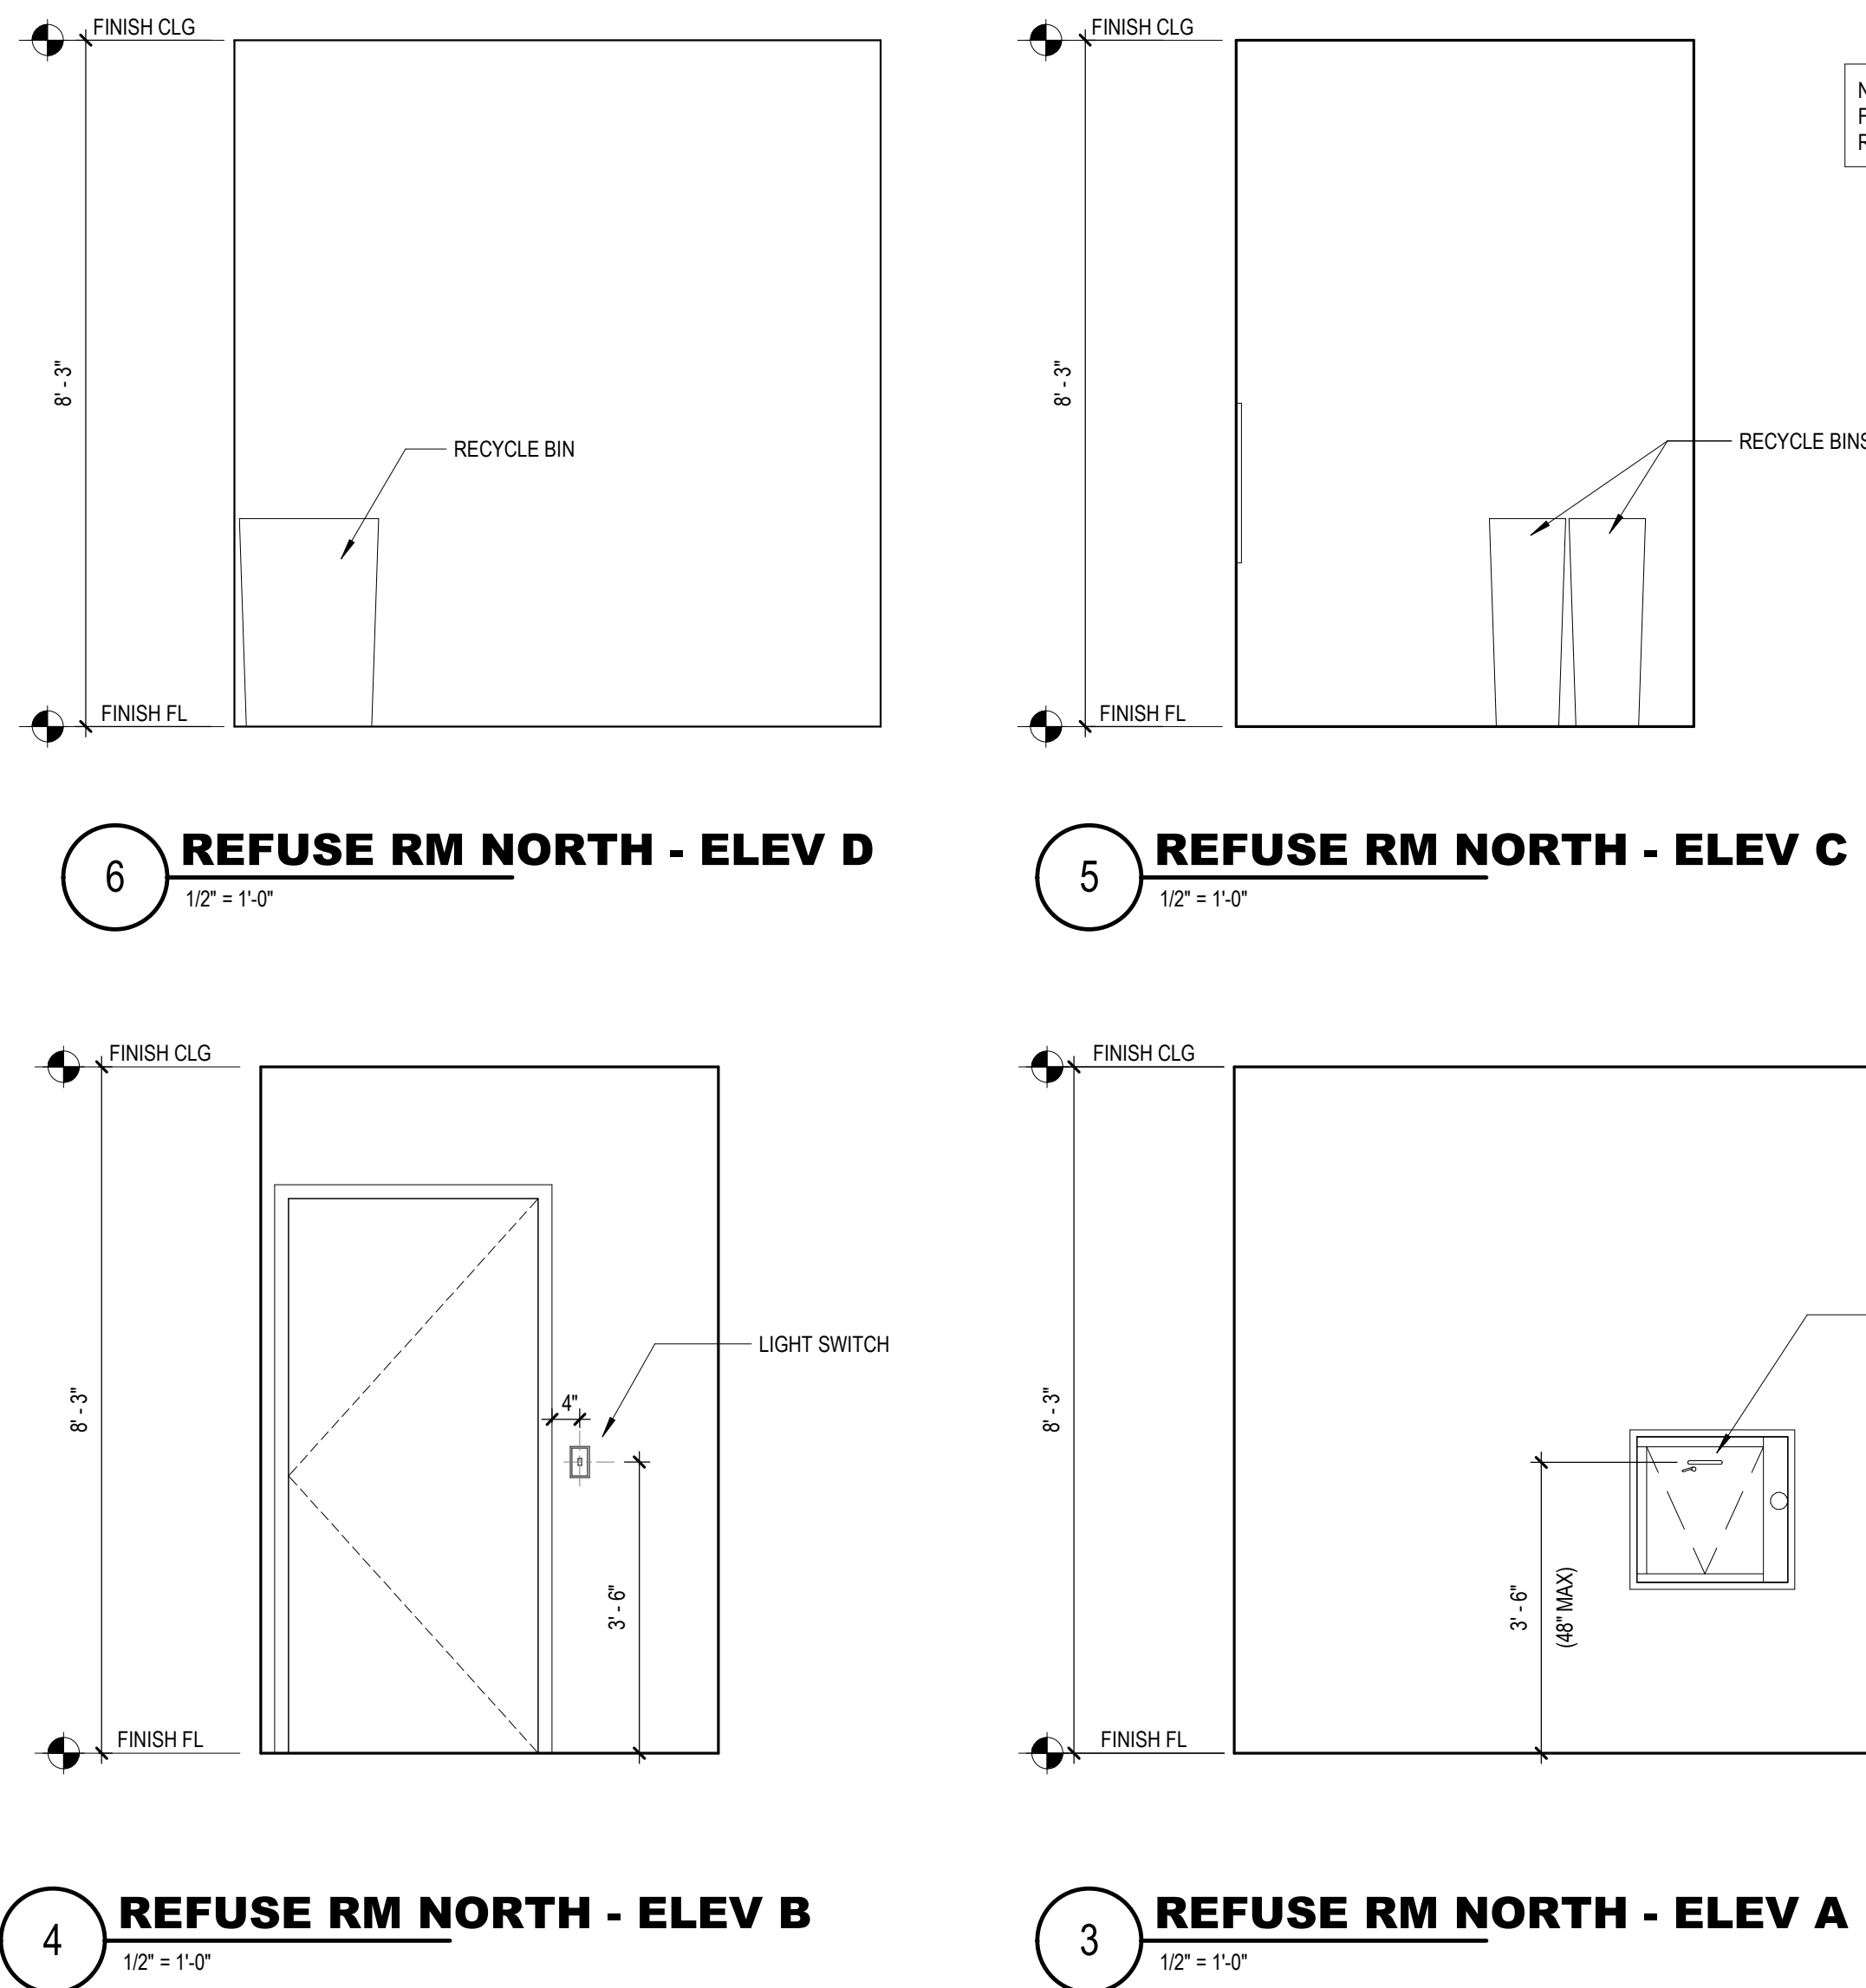

8 TRASH CHUTE ISOLATION DETAIL
3" = 1'-0"


28-12 REFUSE STORAGE AND DISPOSAL
2.9 CUBIC FEET PER DWELLING UNIT

NORTH TOWER TOTAL DWELLING UNITS 300 UNITS

CALCULATIONS:
300 UNITS X 2.9 CUBIC FEET = 870 CUBIC FEET REQUIRED


CONVERSION:
[1 CUBIC FT = .037037] = 32.2222 CUBIC YARD REQUIRED

PROVIDED: 17 X 2 CU. YD BINS = 34 CUBIC YARDS [918 CUBIC FOOT]

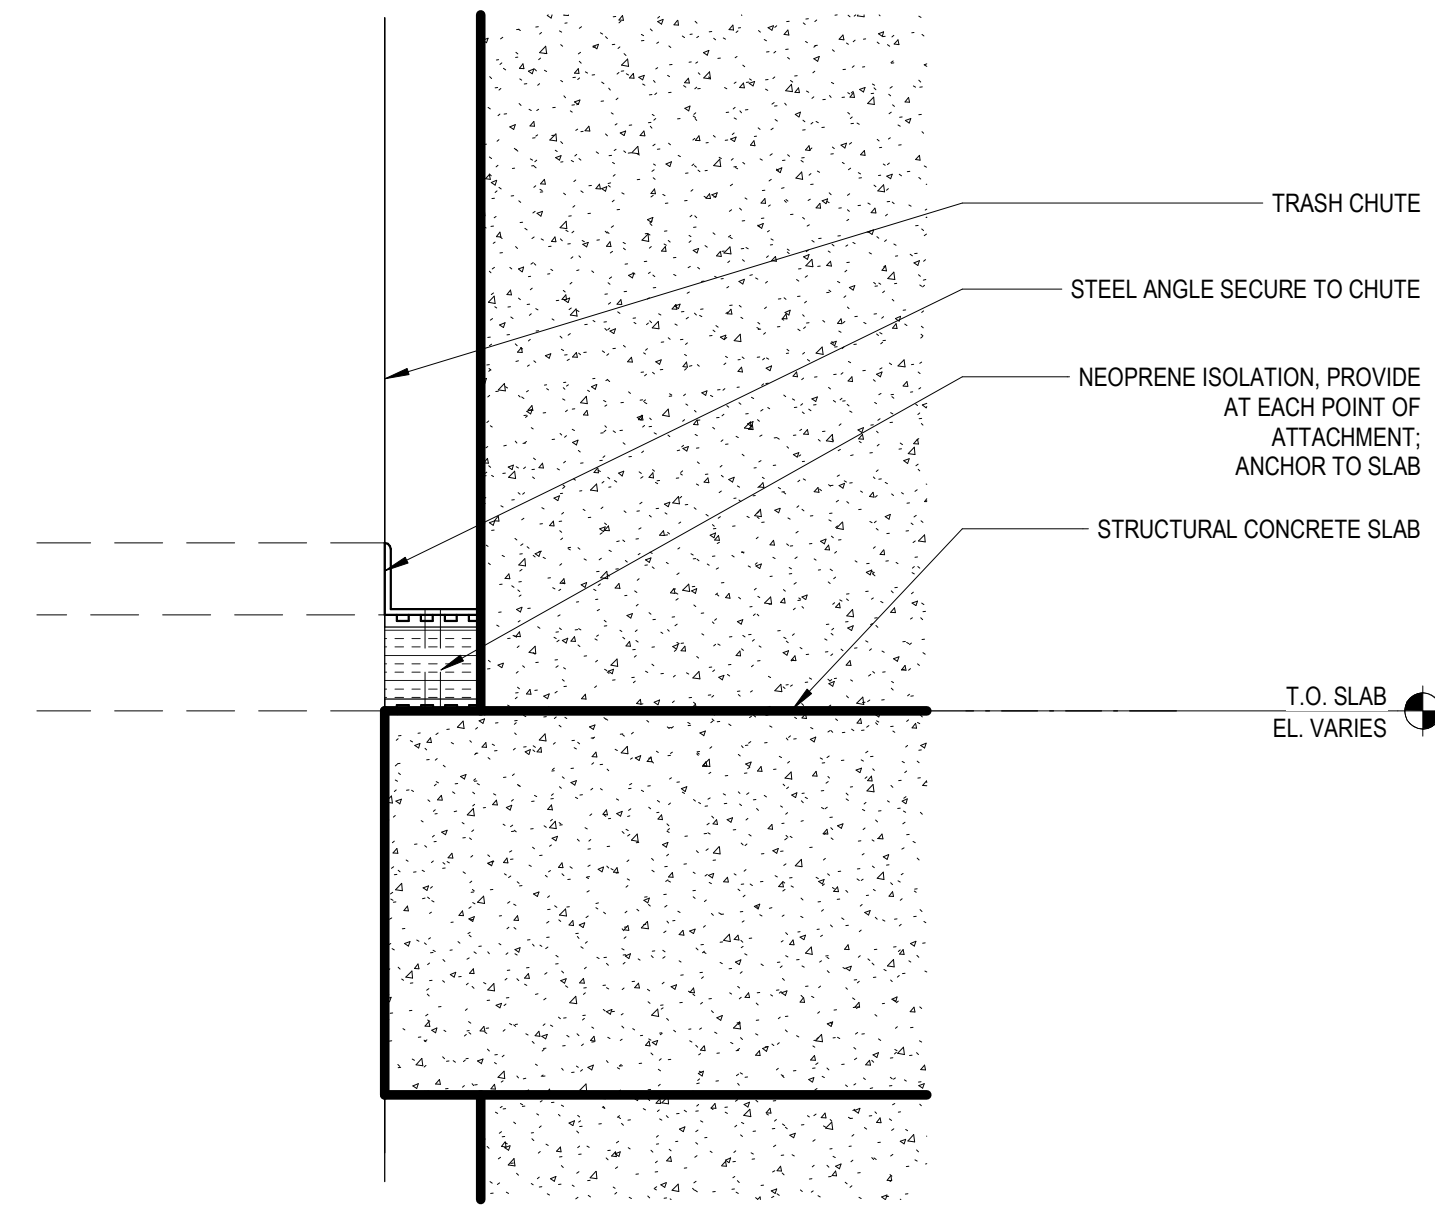


NOTE:
FOR REFUSE ROOM FINISHES,
REFER TO ID FINISHES PLANS.

OPERABLE PARTS SHALL BE
OPERABLE WITH ONE HAND AND
SHALL NOT REQUIRE TIGHT
GRASPING, PINCHING OR
TWISTING OF THE WRIST.
THE FORCE REQUIRED TO
ACTIVATE OPERABLE PARTS
SHALL BE 5.0 POUNDS (22.2N)
MAXIMUM.

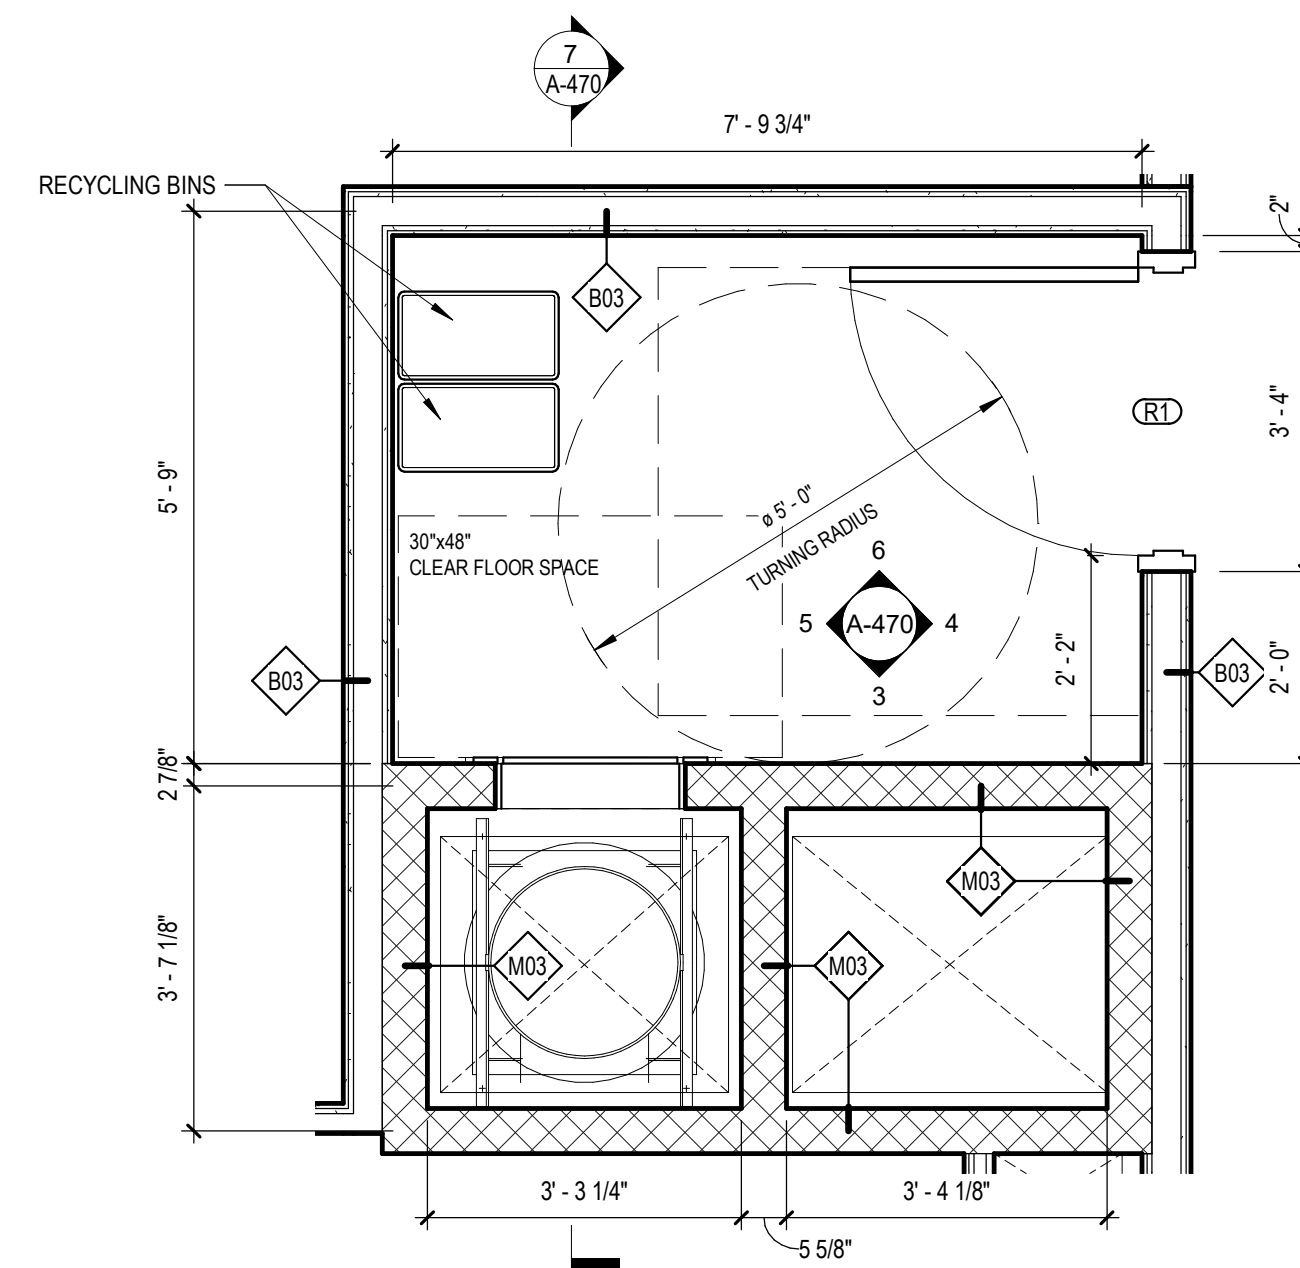

2 REFUSE RM NORTH - PLAN
1/2" = 1'-0"

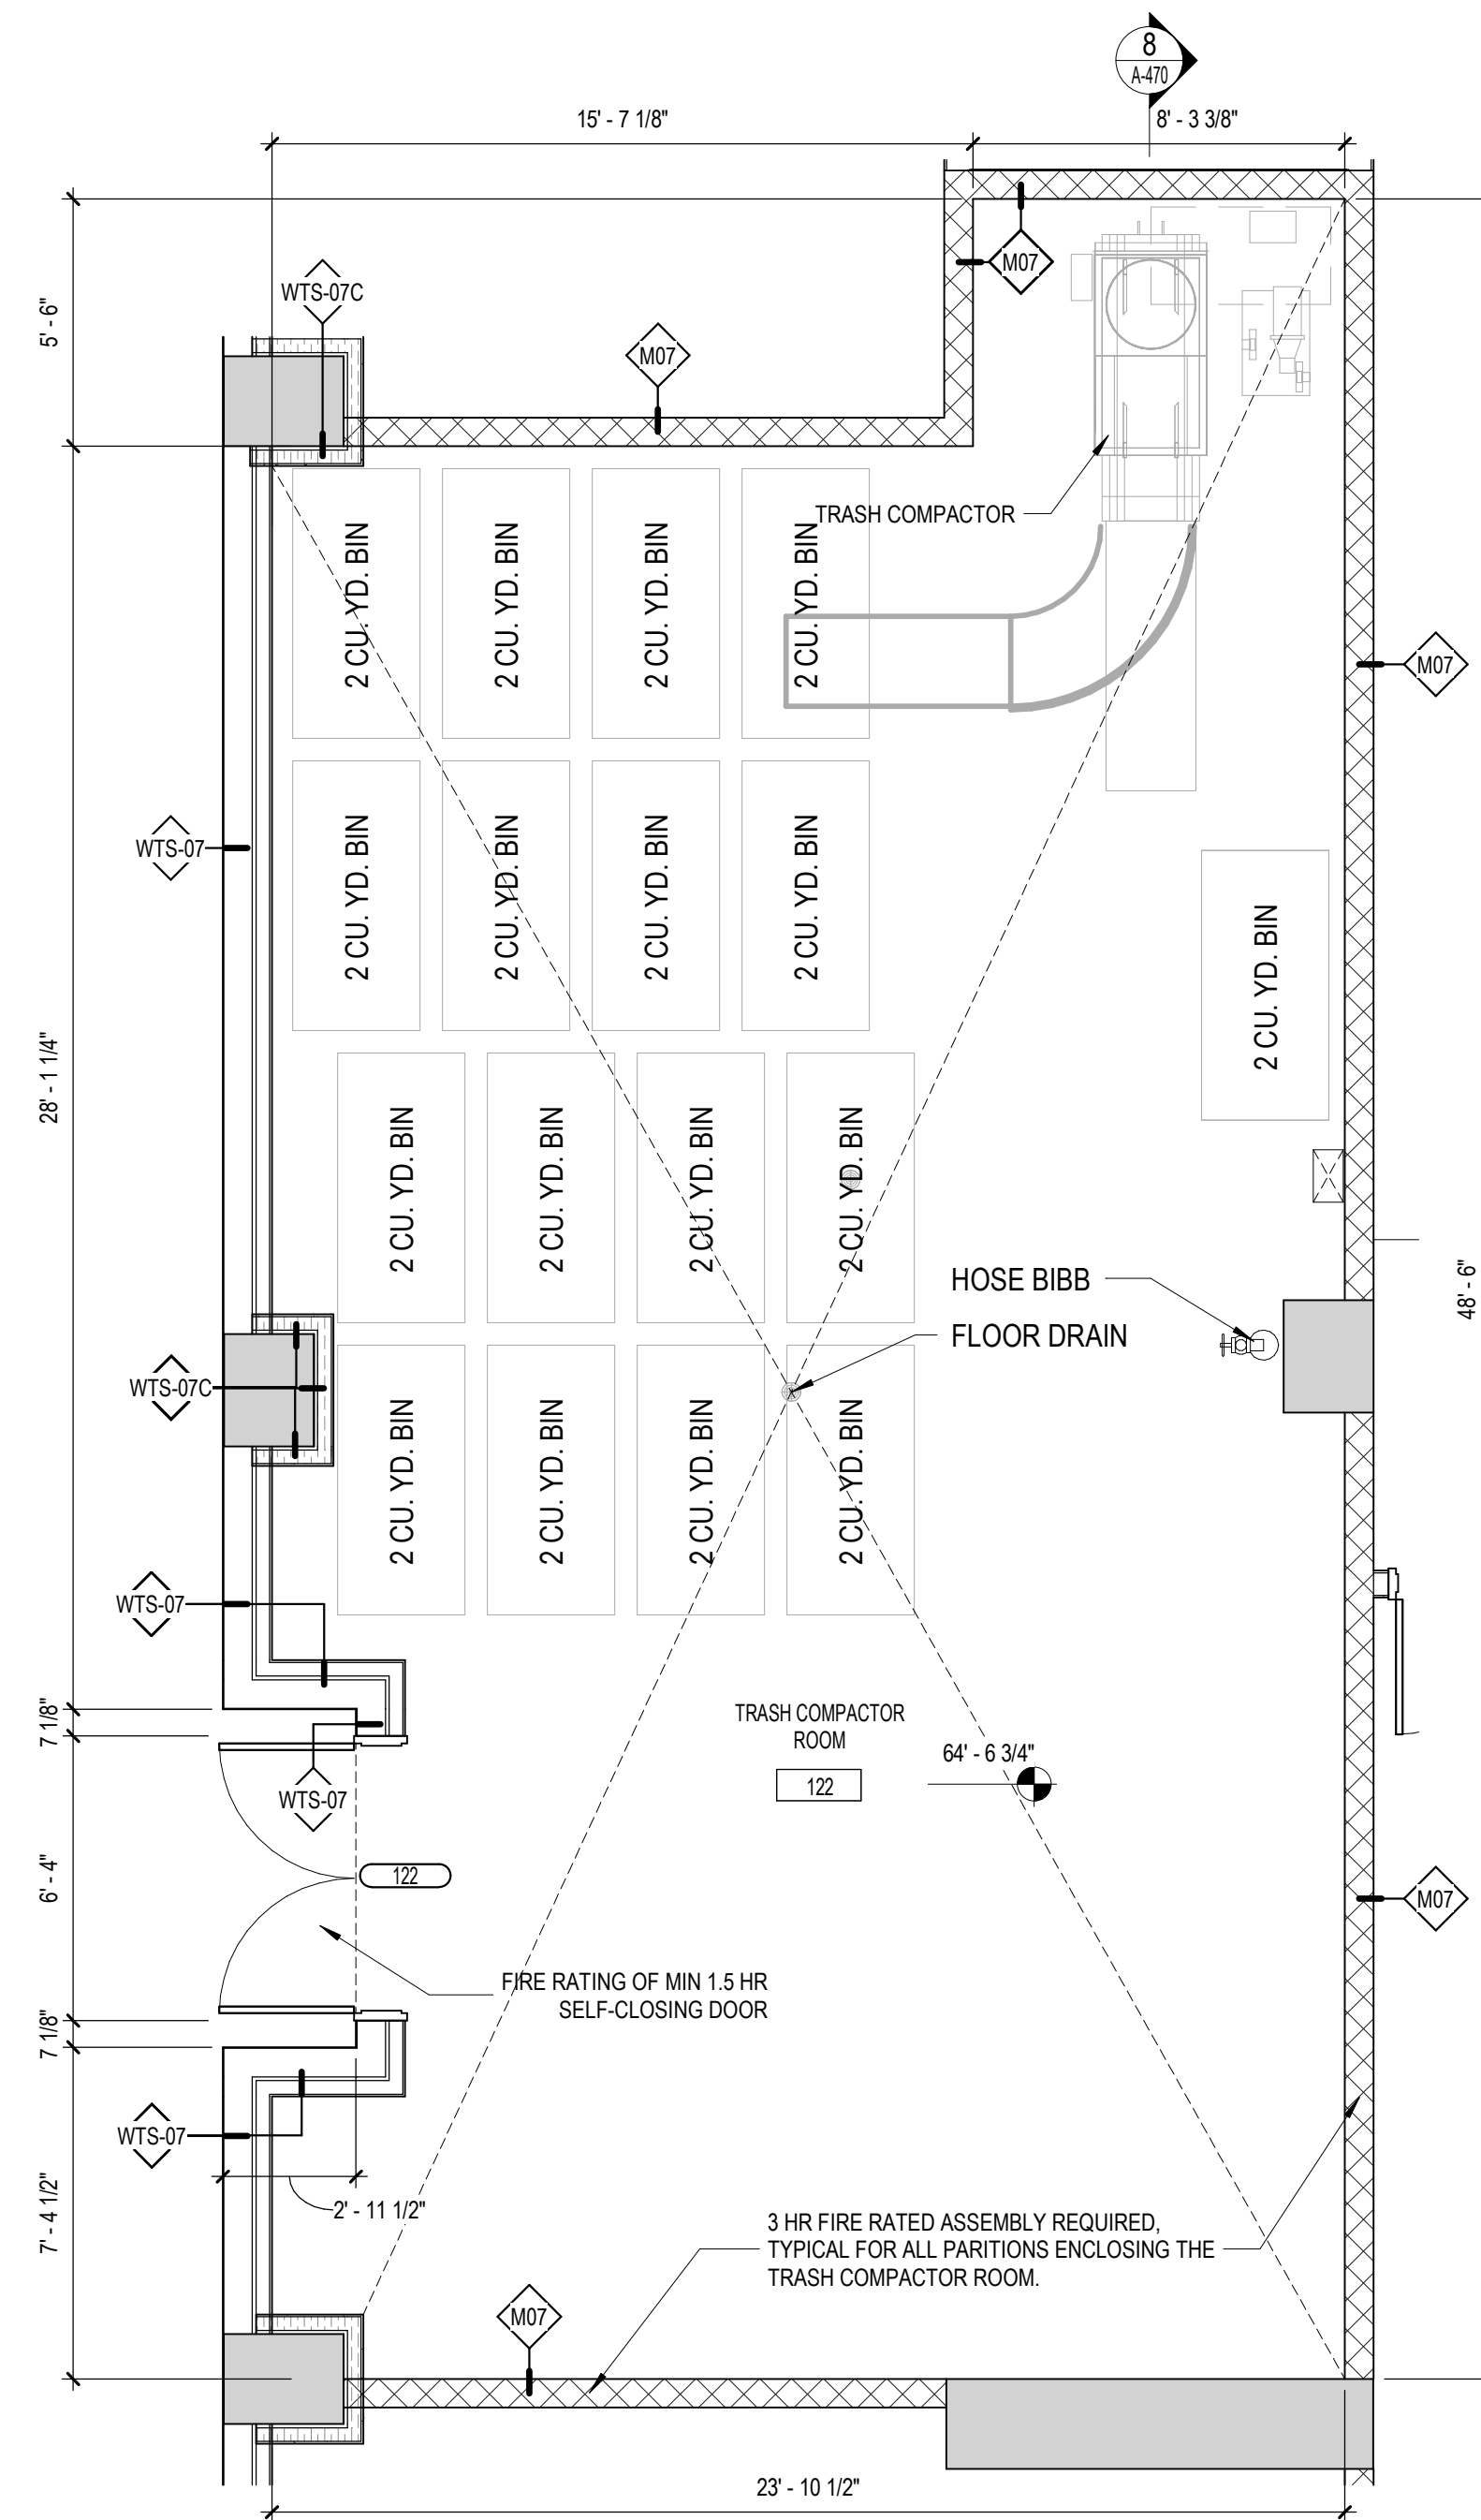

1 TRASH COMPACTOR RM NORTH - PLAN
1/4" = 1'-0"

NO. DATE ISSUE

DEPT OF BLDGS

ES55000119

Scale Code

KEY PLAN

PERKINS — EASTMAN
115 Fifth Avenue
New York, NY 10003
T: +1 212 353 7200
F: +1 212 353 7676

Owner:
BRP DEVELOPMENT CORP.
767 Third Avenue, 33rd floor, New York, NY, 10017

Construction Manager:
SKYCORE BUILDERS, INC
767 Third Avenue, 33rd floor, New York, NY, 10017

Civil / Site:
SULLIVAN GROUP DESIGN LLC
56 Pine Street, 16A, New York, NY, 10005

Landscape:
TERRAIN-NYC LANDSCAPE, PC
203 Lafayette Street, 5th Floor, New York, NY, 10012

Structural:
MCMAMARA SALVIA
45 W45th Street, 10th Floor, New York, NY, 10036

Mechanical & Plumbing:
DAGHER ENGINEERING
29 Broadway, New York, NY, 10006

Electrical:
DAGHER ENGINEERING
29 Broadway, New York, NY, 10006

Lighting Consultant:
S + S LIGHTING DESIGN
121 Beechwood Rd, Summit, NJ, 07901

Envelope Consultant:
SIMPSON GUMPERTZ & HEGER
550 7th Avenue, 10th Floor, New York, NY, 10018


Code Consultant:
WILLIAM VITACCO ASSOCIATES LTD
299 Broadway, 5th Floor, New York, NY 10007

PROJECT TITLE:
**90NINETY
RESIDENTIAL
DEVELOPMENT**

166-20 90th Ave., Queens, New York, 11432
PROJECT No: 79691
DOB No: 421133151
DRAWING TITLE:
**REFUSE ROOM
NORTH -
PLANS,ELEVATIONS
& SECTIONS**
SCALE: As indicated PAGE: OF

A-470.00

DOB BSCAN STICKER

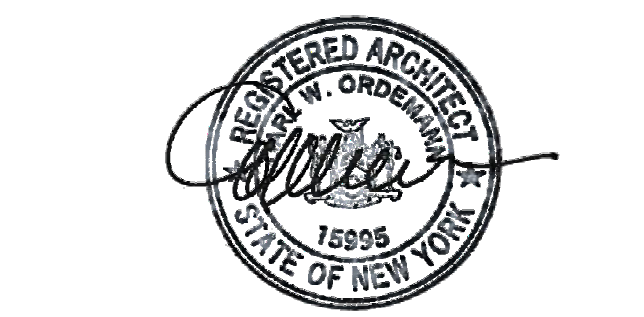

Owner:
BRP DEVELOPMENT CORP.
167 Third Avenue, 33rd Floor, New York, NY, 10017

Construction Manager:
SKYCORE BUILDERS, INC
167 Third Avenue, 33rd Floor, New York, NY, 10017

Civil / Site:
SULLIVAN GROUP DESIGN LLC
56 Pine Street, 16A, New York, NY, 10005

Landscape:
TERRAIN-NYC LANDSCAPE, PC
203 Lafayette Street, 5th Floor, New York, NY, 10012

Structural:
McNAMARA SALVIA
45 W45th Street, 10th Floor, New York, NY, 10036

Mechanical & Plumbing:
DAGHER ENGINEERING
29 Broadway, New York, NY, 10006

Electrical:
DAGHER ENGINEERING
29 Broadway, New York, NY, 10006

Lighting Consultant:
S + S LIGHTING DESIGN
121 Beechwood Rd, Summit, NJ, 07901

Envelope Consultant:
SIMPSON GUMPERTZ & HEGER
550 7th Avenue, 10th Floor, New York, NY 10018

Code Consultant:
WILLIAM VITACCO ASSOCIATES LTD
299 Lafayette Street, 5th Floor, New York, NY 10007

166-20 90th Ave., Queens, New York, 1
PROJECT No: 79691
DOB No: 421133151
DRAWING TITLE:
**REFUSE ROOM
SOUTH -
PLANS,ELEVATION
& SECTIONS**
SCALE: As Indicated PAGE: OF

