


39-02	MURRAY STREET	5033	21
house number	street name	block	lot
	Cross Street Address (28)		

1. Size and kind of pipe of existing house connection(s) 6" CLAY
2. Location of plug(s) 180' E/C M.H.#1 & W/C MURRAY ST.

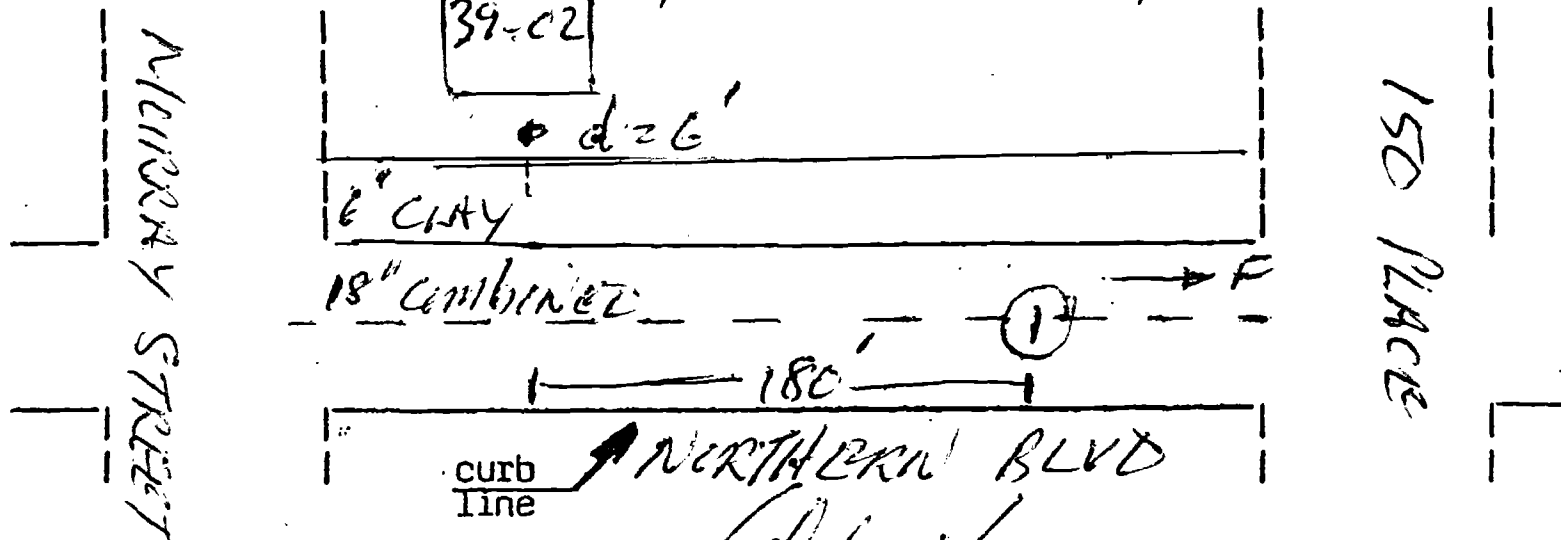

date 7/25/16

signed [Signature]
Inspector Division of Sewer Construction

