

THE CITY OF NEW YORK
DEPARTMENT OF ENVIRONMENTAL PROTECTION
BUREAU OF SEWERS

DEPT BLDGS Job No. 421712720



BOROUGH OF QUEENS

CERTIFICATE OF INSPECTION - PLUG OF SEWER

The below described sewer house connection(s) has (have) been properly plugged:

Block 7310 Lot 37

Under Permit Number 855697 Issued 10/25, 18 2018

Premises 209-47. 45 DR
house number and street

Located _____ side, _____ feet _____ of _____

Owner FORTUNE GARDEN BAY SIDE, IN

Plumber M. MARTONE

Size(s) and type(s) of connections plugged 6" CLAY

I hereby certify that I made the inspection of the plug(s) to the Sewer House Connection(s) described above and that all work done under this permit has been properly completed in accordance with existing ordinances, rules and regulations.

name ELIAM ROKONI
Inspector-Division of Sewer Construction

signed [Signature] date: 10/29/18

noted [Signature] date: 10/30/18
Engineer In Charge

PENALTY FOR FALSIFICATION:


Falsification of any statement made herein is an offense punishable by a fine or imprisonment or both (N. Y. C. Administrative Code, Section 1151-9.0)

copies to: _____ Borough Superintendent, Department of Buildings
_____ Borough Office, Bureau of Water Register
_____ Sewer Regulation and Control Section

File original in Borough Office, Sewer Regulation & Control

209-47	45 DR	7310	37
house number	street name	block	lot

1. Size and kind of pipe of existing house connection(s) 6" CLAY
2. Location of plug(s) 101' WEST OF DOWNSTREAM MH #1, WEST OF 211 STREET.

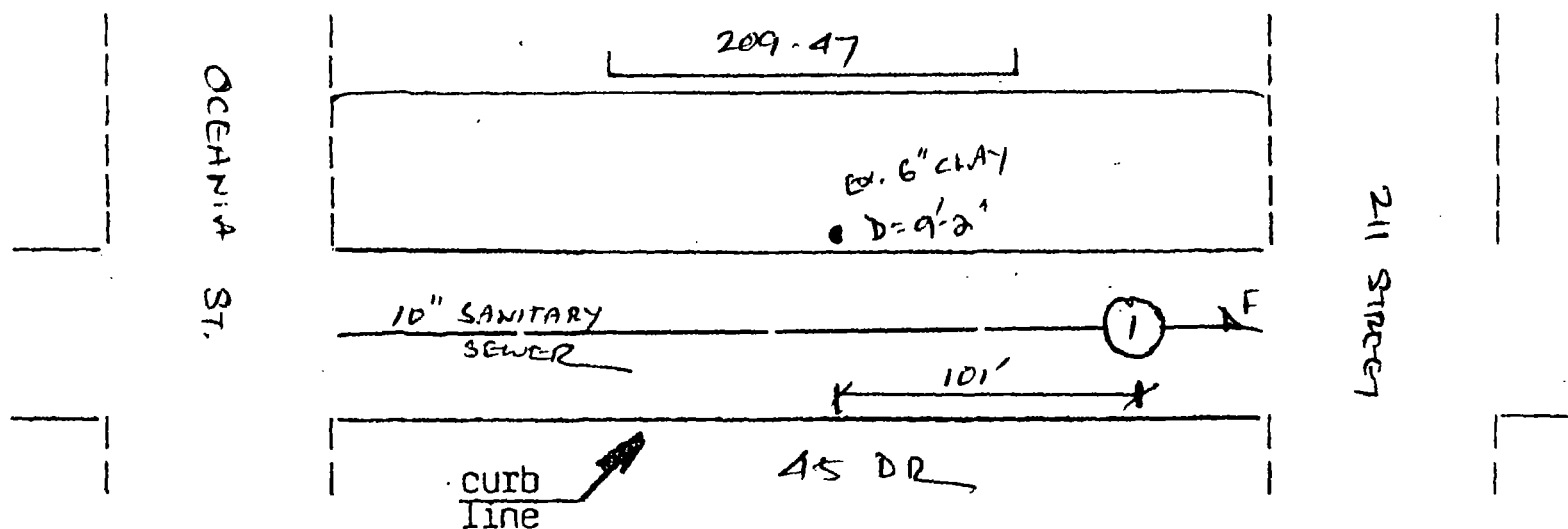

date 10/29/18

signed E. Russell
Inspector-Division of Sewer Construction