

THE CITY OF NEW YORK
DEPARTMENT OF ENVIRONMENTAL PROTECTION
BUREAU OF SEWERS

BOROUGH OF QUEENS

CERTIFICATE OF INSPECTION - PLUG OF SEWER HOUSE CONNECTION

The below described sewer house connection(s) has (have) been properly plugged:

Block 9992 Lot 47

Under Permit Number WSP535866 Q2 Issued 12-07-, 2020

Premises 143-33 95 AVE
house number and street

Located _____ side, _____ feet _____ of _____

Owner SARBGIT SING

Plumber N. VARUZZI

Size(s) and type(s) of connections plugged 6" C.I

I hereby certify that I made the inspection of the plug(s) to the Sewer House Connection(s) described above and that all work done under this permit has been properly completed in accordance with existing ordinances, rules and regulations.

name HELAL KHONDKER
Inspector, Division of Sewer Construction

signed [Signature] date: 12-21-2020

noted FOR, SHEPARD HAZEL date: 12/22/20
Engineer In Charge

PENALTY FOR FALSIFICATION:

Falsification of any statement made herein is an offense punishable by a fine or imprisonment or both (N. Y. C. Administrative Code, Section 1151-9.0)


copies to: _____ Borough Superintendent, Department of Buildings
_____ Borough Office, Bureau of Water Register
_____ Sewer Regulation and Control Section
File original in Borough Office, Sewer Regulation & Control

DEPT BLDGS Job No. 421736964



143-33	95 AVE	9992	47
house number	street name	block	lot

1. Size and kind of pipe of existing house connection(s) 6" C.I.
2. Location of plug(s) 14'-0" FROM 1ST M.H. TOWARDS LIVERPOOL ST.

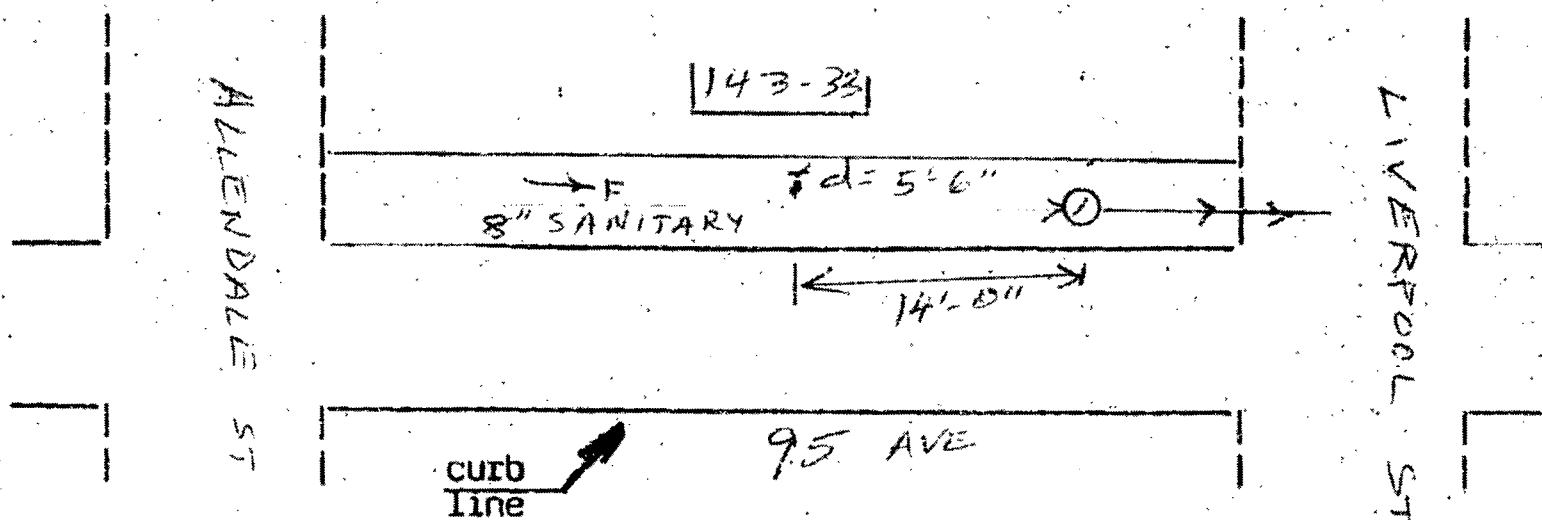

date 12-21-2020

signed

[Signature]

Inspector-Division of Sewer Construction

