

THE CITY OF NEW YORK
DEPARTMENT OF ENVIRONMENTAL PROTECTION
BUREAU OF SEWERS

DEPT BLDGS Job No. 421813782
Scan Code ESHS4708112

BOROUGH OF Queens

CERTIFICATE OF INSPECTION - PLUG OF SEWER HOUSE CONNECTION

The below described sewer house connection(s) has (have) been properly plugged:

Block 6406 Lot 20

Under Permit Number Q-Conn-0021068 Issued 10/25, 2022

Premises 142-15 58th Ave
house number and street

Located _____ side, _____ feet _____ of _____

Owner Surinder Singh

Plumber Paul Balkan

Size(s) and type(s) of connections plugged _____

Existing 6" clay pipe plugged on walk

I hereby certify that I made the inspection of the plug(s) to the Sewer House Connection(s) described above and that all work done under this permit has been properly completed in accordance with existing ordinances, rules and regulations.

name C Reynolds
Inspector-Division of Sewer Construction

signed [Signature] date: 10/26/22

noted G.H.H. date: 10/27/22
Engineer In Charge

PENALTY FOR FALSIFICATION:

Falsification of any statement made herein is an offense punishable by a fine or imprisonment or both (N. Y. C. Administrative Code, Section 1151-9.0)

copies to: _____ Borough Superintendent, Department of Buildings



_____ Borough Office, Bureau of Water Register

_____ Sewer Regulation and Control. Section

File original in Borough Office, Sewer Regulation & Control

142-15	58th Ave	6406	20
house number	street name	block	lot

1. Size and kind of pipe of existing house connection(s) 6" 404
2. Location of plug(s) 7' N / 144th 146 ST

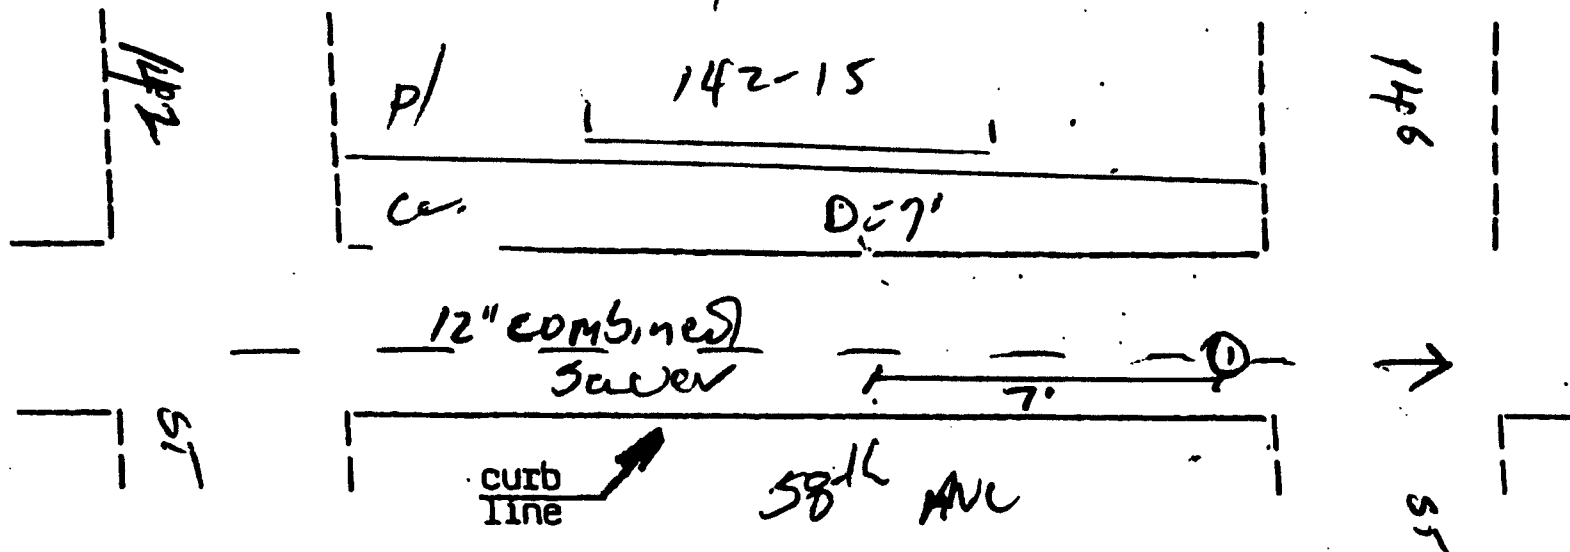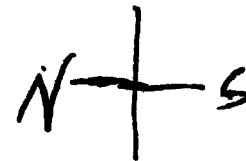

date 10/24/2022

signed [Signature]
Inspector-Division of Sewer Construction