

SEAL & SIGNATURE:

DRAWN BY:

RC

CHECK BY:

TCT

DATE:


1/31/2020

SCALE:

AS NOTED



DOB STAMPS & SIGNATURE:

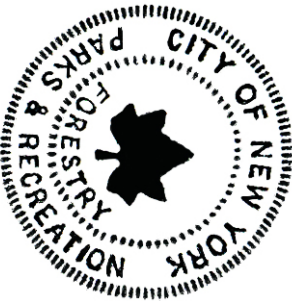

DOB NO#:

ALT 1 #: 421924458

PROJECT LOCATION:

132-14 POPLA AVE, QUEENS, NY

OWNER NAME:

City of New York
Olmsted Center
Flushing Meadows Corona Park
Flushing, New York 11368

DRAWING TITLE:

TREE PROTECTION DETAILS

DRAWING NO.:

A-003.00


PROJECT NO#:

00518-01


PAGE NO#:

3 OF 3


5 TREE PROTECTIVE FENCE FOR GROVES
SCALE: 1/4" = 1'-0"

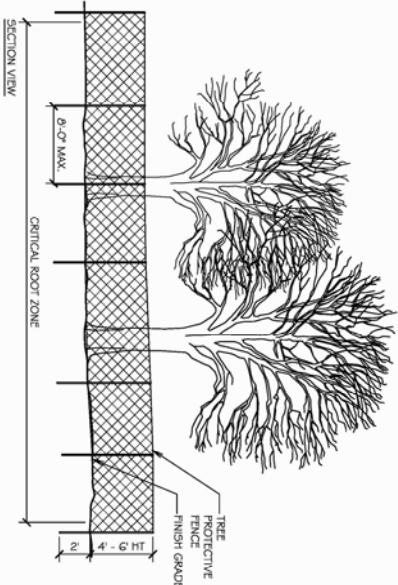


6 CALCULATING CRITICAL ROOT ZONE
SCALE: 1/4" = 1'-0"

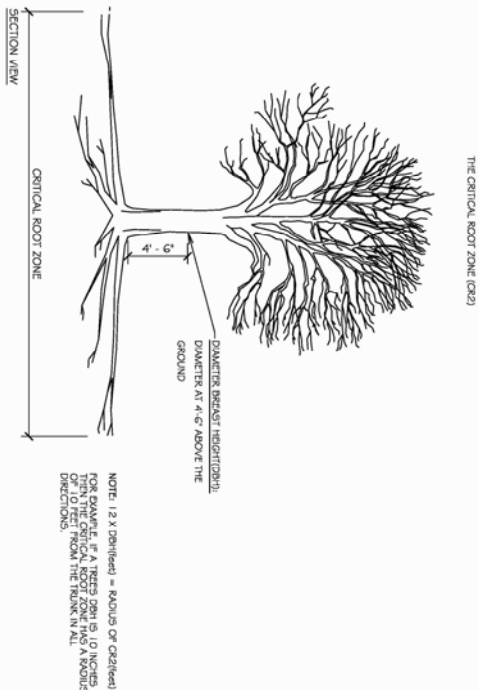


3 TREE PROTECTIVE FENCE AT CRITICAL ROOT ZONE
SCALE: 1/4" = 1'-0"

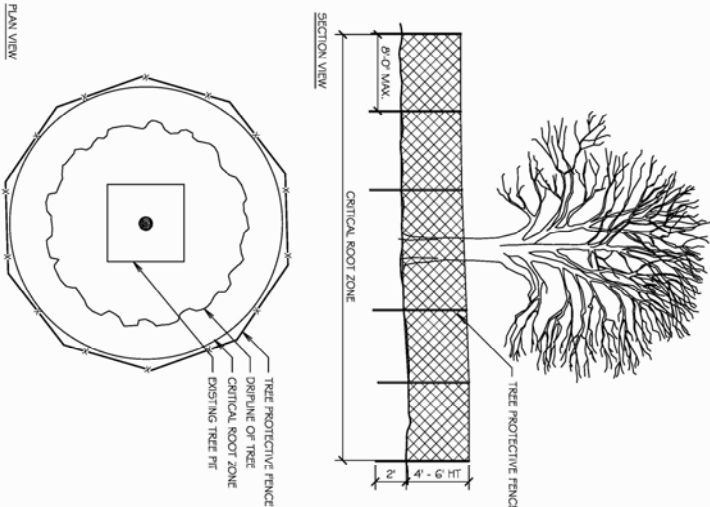

4 TREE GUARD WITH CRITICAL ROOT ZONE GROUND PROTECTION
SCALE: AS SHOWN

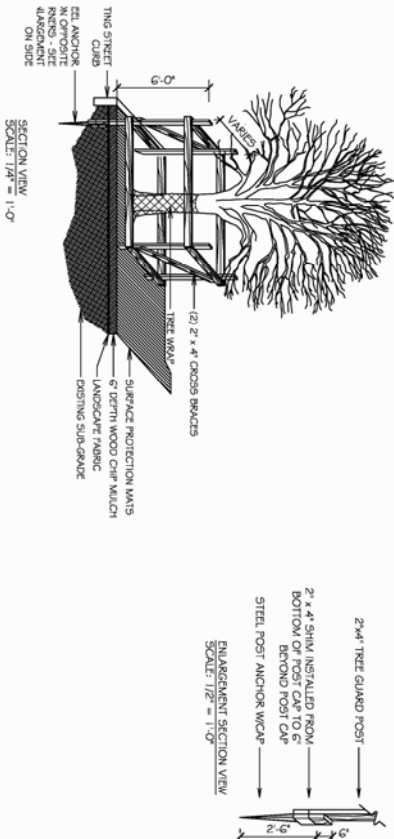

2 TREE PROTECTIVE FENCE WITH GROUND PROTECTION
SCALE: AS SHOWN

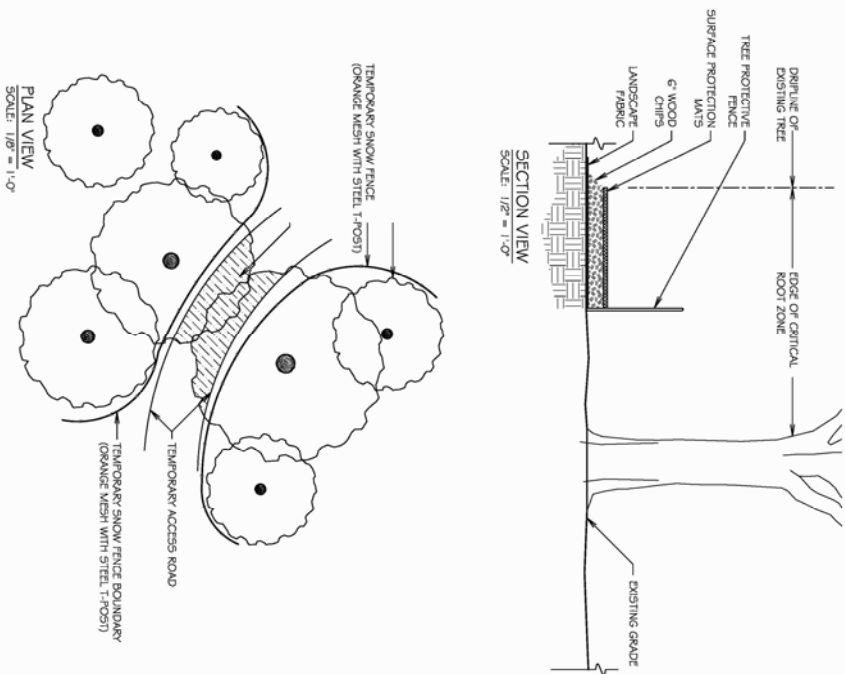

DESIGNED BY T. Brown, M. Naim		CHECKED BY N. Compton, J. Benick	
APPROVED BY		STANDARD D.P. DETAIL	
APPROVED BY DIRECTOR		SHEET NO. 1	
DATE 07-24-2013		SCALE AS SHOWN	

REV. #	ISSUED FOR:	DATE: