




LDG'S Dep's copy

DEPARTMENT OF ENVIRONMENTAL PROTECTION
BUREAU OF WATER & SEWER OPERATIONS

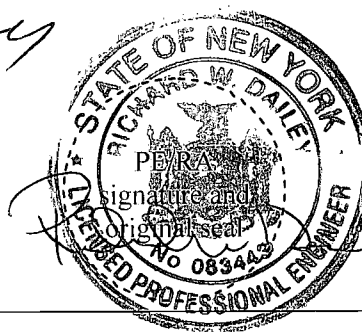

HOUSE CONNECTION PROPOSAL FORM

For 1, 2, or 3, Family Homes Only

VALID FOR TWO (2) YEARS

[HCR-020/10]

PROJECT DATA:

Borough of Staten Island Building Dept. No (s) To Be Self Certified
Tax Block 119 Lot (s) 91 Zoning R3A Map No. 21a
Project Location 237 Castleton Avenue
Applicant Richard W. Dailey, PE; RS Engineering & Land Surveying, PLLC
Address 1632 Richmond Terrace; Staten Island, NY Zip 10310 Phone (718) 447-6801
Owner Block 119 Lot 91 LLC; James Prendamano, Partner
Address 136 Central Avenue; Staten Island, NY Zip 10301 Phone (917) 417-9233

1. PLAN:

See Attachment 'F'

DEP
Inspection

2. HOUSE CONNECTIONS REQUESTED:

Total developed Site Storm Flow 0.25 cfs

Allow. Storm Flow to the Sewers n/a cfs

☐ Detention

☒ Retention

	Sanitary	Storm	Comb.	Drywells
No. Requested	<u>1</u>	<u>XXXXX</u>	<u>XXXXX</u>	<u>XXXXXXXXX</u>
Size	<u>6"</u>	<u>XXXXX</u>	<u>XXXXX</u>	<u>XXXXXXXXX</u>
Material (s)	<u>DEP std</u>	<u>XXXXX</u>	<u>XXXXX</u>	<u>XXXXXXXXX</u>
Total Q (s)	<u>0.0036</u>	<u>XXXXX</u>	<u>XXXXX</u>	<u>0.25</u>

Note: The property owner is responsible for plugging all inactive pre-existing sewer connections.

3. CONNECTION INFO:

- ☐ Connection to exist:
☐ Spur ☐ Riser ☐ Curb Connection
- ☐ Proposed New Riser
- ☐ Fold Spur in
- ☒ Drill in 1 Sanitary
- ☐ M.H. Conn. ☐ Exist. ☐ Prop.
- ☐ Reuse Plugged Connections

SEWER INFORMATION CERTIFIED BY DEP

PUBLIC PRIVATE

1. There (is) (is not) a sanitary sewer fronting the property available for connections.

SIZE 10" SAN SER-002010

2. There (is) (is not) a storm sewer fronting the property available for connections.

SIZE — — —

3. There (is) (is not) a combined sewer fronting the property available for connections.

SIZE — — —

4. Sanitary discharge tributary to:

City Treatment Plant -

Private Sewage Treatment Plant -

Private Pumping Station -

☐ NO
☒ NO
☒ NO

☒ YES
☐ YES
☐ YES

P.R. Location

5. Distance to, and location of nearest allowable drainage plan sewer:


a) Sanitary Outlet

b) Storm Outlet

c) Combined Outlet

n/a none within 100'

CERTIFICATION, RESTRICTIONS, SPECIAL CONDITIONS:

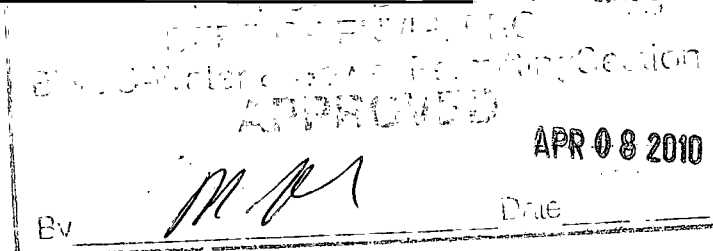


Sewer atlas B-15

ATTACHMENT 'F'

MATERIAL NOTE:

THE PIPE AND BEDDING MATERIAL FOR THE PROPOSED CONNECTIONS SHALL CONFORM TO STANDARD N.Y.C.D.E.P. SPECIFICATIONS.

BLOCK 119

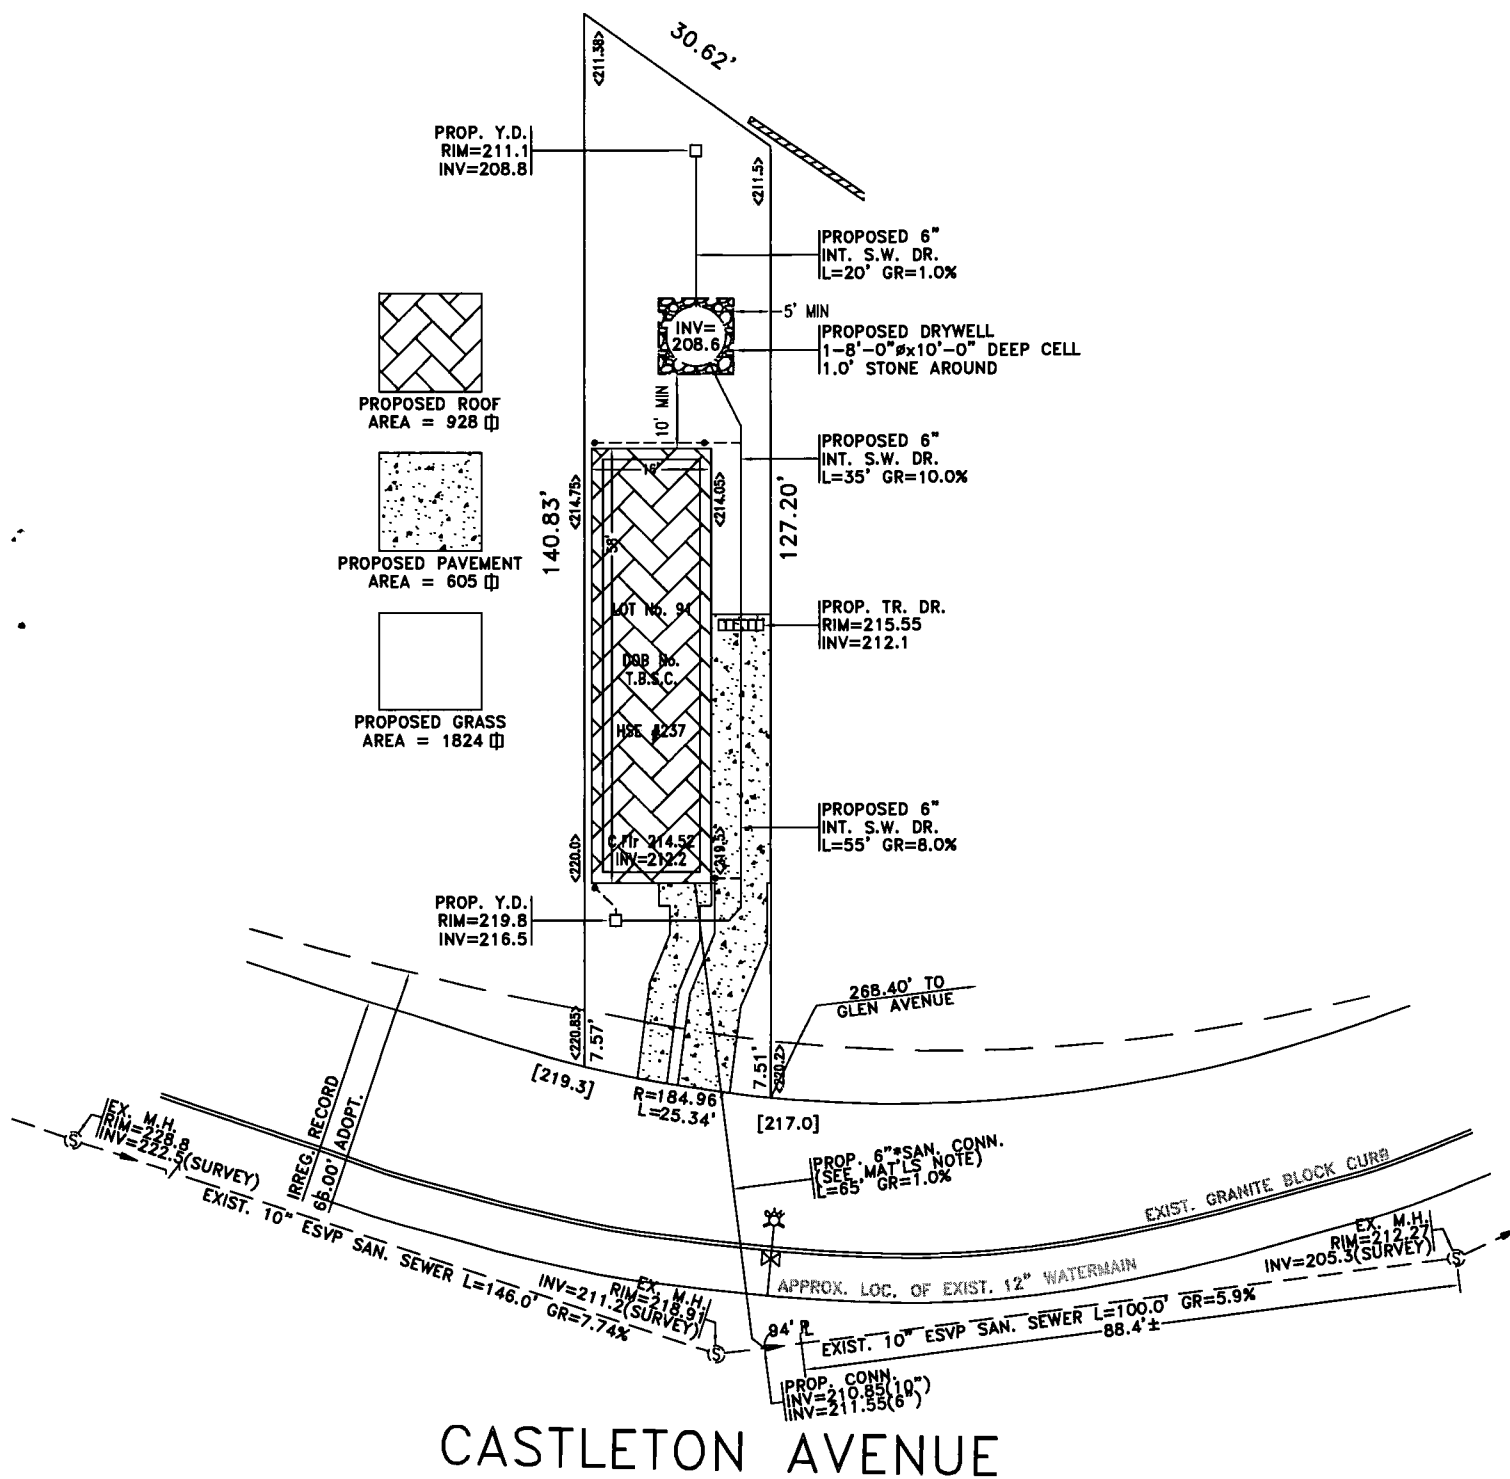

APR 08 2010

