

DOB's Copy

DEPARTMENT OF ENVIRONMENTAL PROTECTION
BUREAU OF WATER & SEWER OPERATIONS

HOUSE CONNECTION PROPOSAL FORM

For 1, 2, or 3, Family Homes Only

VALID FOR TWO (2) YEARS

[HC - /]



PROJECT DATA:

Borough of STATEN ISLAND Building Dept. No (s) TO BE SELF CERTIFIEDTax Block 6481 Lot (s) 1, 45, 43 Zoning R3X Map No. 33dProject Location 41, 45, 49 ALLEGRO STREETApplicant RICHARD W. DAILEY, P.E. - RS ENGINEERING & LAND SURVEYING, P.L.L.C.Address 1632 RICHMOND TERRACE; STATEN ISLAND, NY Zip 10310 Phone (718) 447-6801Owner ANN GRANDEAddress 274 POILLON AVENUE; STATEN ISLAND, NY Zip 10312 Phone (718) 984-5857

1. PLAN:

See Attachment 'F'

2. HOUSE CONNECTIONS REQUESTED:

Total developed Site Storm Flow 0.81 cfsAllow. Storm Flow to the Sewers 0 cfs☐ Detention☒ Retention

	Sanitary	Storm	Comb.	Drywells
No. Requested	<u>3</u>	<u>XXXXXXXX</u>	<u>XXXXXXXX</u>	<u>XXXXXXXX</u>
Size	<u>8"</u>	<u>XXXXXXXX</u>	<u>XXXXXXXX</u>	<u>XXXXXXXX</u>
Material (s)	<u>DEP STD.</u>	<u>XXXXXXXX</u>	<u>XXXXXXXX</u>	<u>XXXXXXXX</u>
Total Q (s)	<u>0.812</u>	<u>XXXXXXXX</u>	<u>XXXXXXXX</u>	<u>0.81</u>

Note: The property owner is responsible for plugging all inactive pre-existing sewer connections.

3. CONNECTION INFO:

1. ☐ Connection to exist:☐ Spur ☐ Riser ☐ Curb Connection2. ☐ Proposed New Riser3. ☐ Fold Spur in4. ☒ Drill in 3 SANITARY5. ☐ M.H. Conn. ☐ Exist. ☐ Prop.6. ☐ Reuse Plugged Connections

SEWER INFORMATION CERTIFIED BY DEP

- There ~~(is)~~ (is not) a sanitary sewer fronting the property available for connections.
- There ~~(is)~~ (is not) a storm sewer fronting the property available for connections.
- There ~~(is)~~ (is not) a combined sewer fronting the property available for connections.
- Sanitary discharge tributary to:


City Treatment Plant -
Private Sewage Treatment Plant -
Private Pumping Station -☐ NO
☒ NO
☒ NO☒ YES
☐ YES
☐ YESPUBLIC PRIVATE
SIZE 10" ☒ ☐
SIZE ☐ ☐
SIZE ☐ ☐

5. Distance to, and location of nearest allowable drainage plan sewer:

- Sanitary Outlet NA
- Storm Outlet NA
- Combined Outlet NA

Location Oakwood Beach

CERTIFICATION, RESTRICTIONS, SPECIAL CONDITIONS:

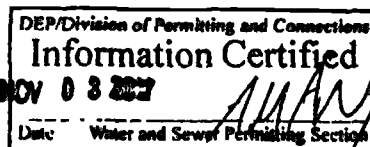NO CONNECTION PERMIT WILL BE ISSUED
UNTIL TENTATIVE LOT SHEET IS FINALIZED

Rev. 5/05

ATTACHMENT 'F'

N.T.S.


MATERIAL NOTE:

THE PIPE AND BEDDING MATERIAL FOR THE PROPOSED CONNECTIONS SHALL CONFORM TO STANDARD N.Y.C.D.E.P. SPECIFICATIONS.

NOTE:

THE FLOW RATE TO THE DRYWELLS IS PER DEP REQUIREMENTS AND THAT THE DRYWELLS ARE IN COMPLIANCE WITH DOB RULES.

BLOCK 6461

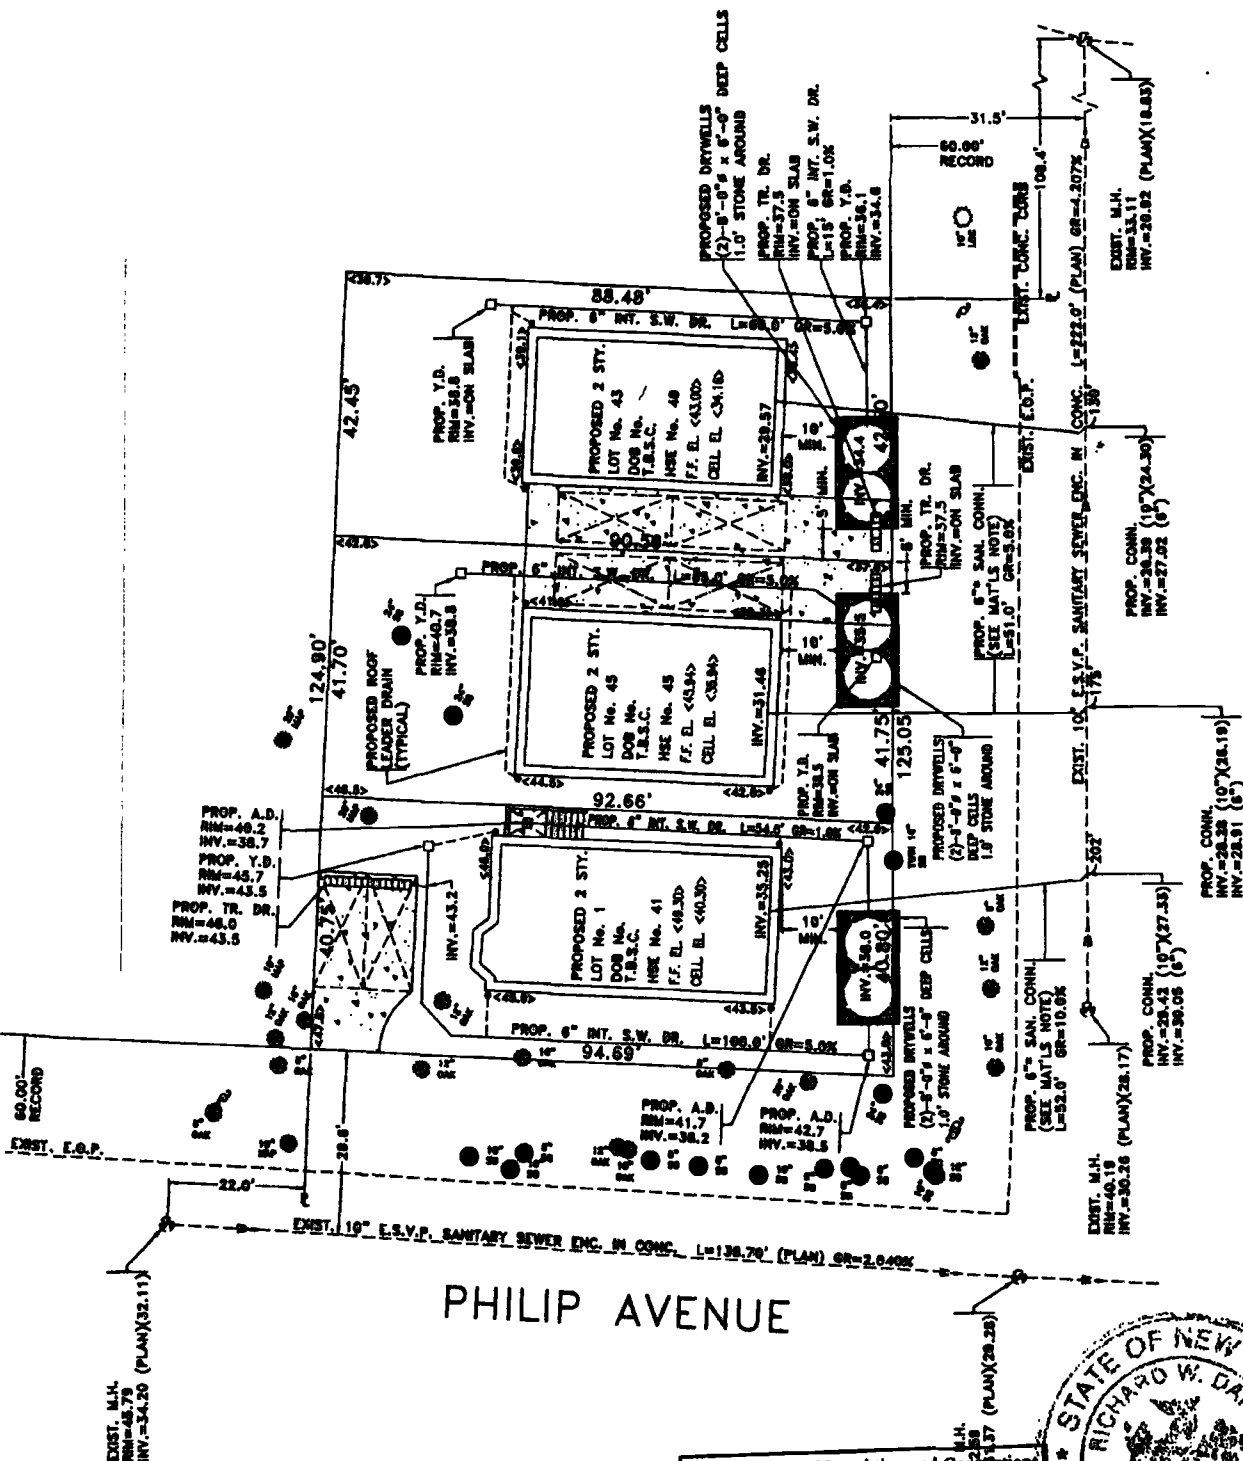

ALLEGRO STREET

PHILIP AVENUE

DEP/Division of Permitting and Construction
Information Certified
NOV 03 2007
Date Water and Sewer Permitting Section

