


Block: 6750
Lot: 37
Staten Island, NY

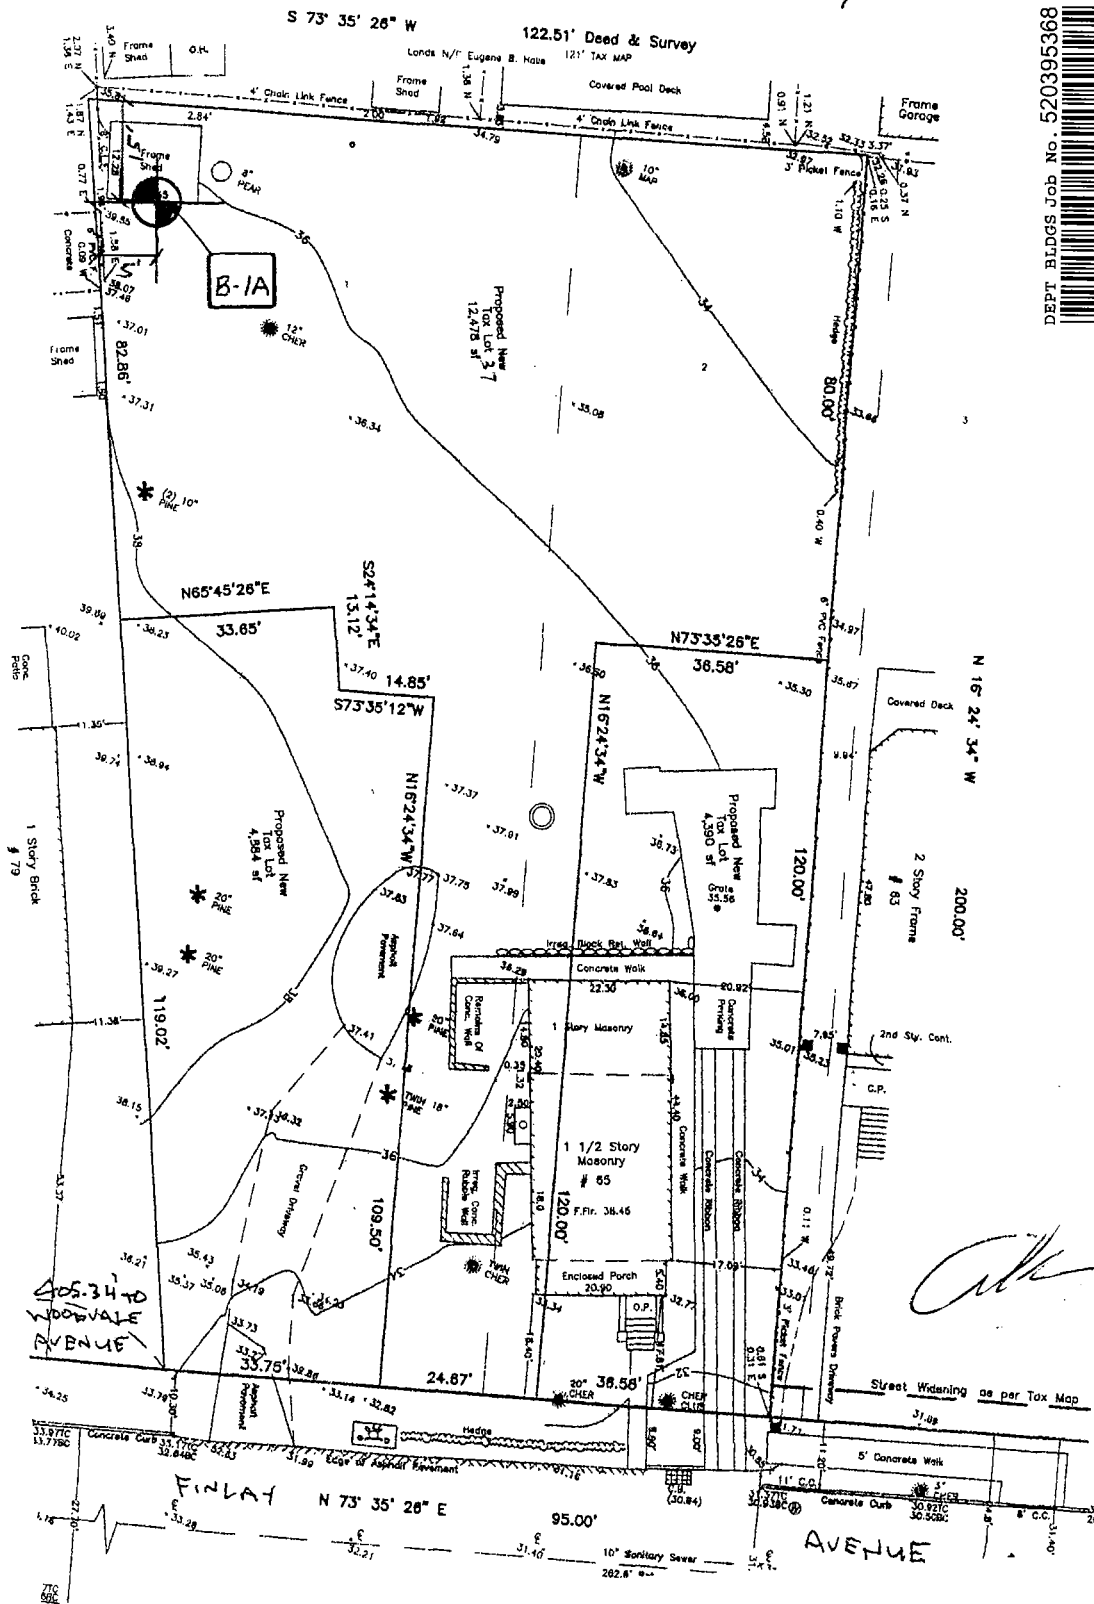

DEPT BLDGS Job No. 520395368
Scan Code ESHS1519806

Plan Showing Location of Boring for Building
Scale: 1" = 30'

A Tech Engineering NYC, PLLC
4442 Arthur Kill Road, S.I., NY 10309
718-948-2785