


LOT COVERAGE 75%
EXISTING NON-COMPLIANT
AS PER ZR 23-145. NO
CHANGE IN LOT COVERAGE
IS PROPOSED

LOT AREA 1122.14 SQ. FT.

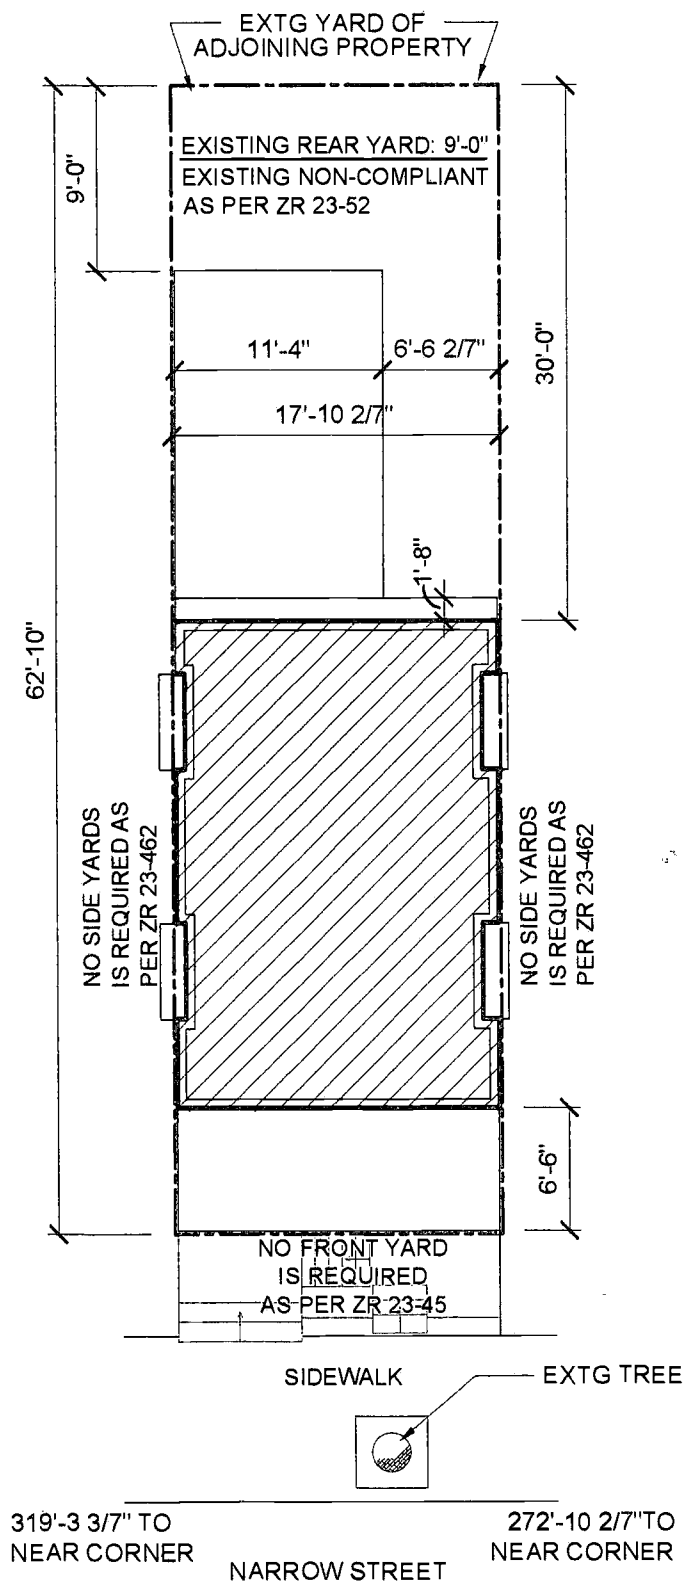

ZONING DISTRICT: R8B



ZONING LOT LINE




NOT TO SCALE

REQUIRED SETBACKS


FRONT: AS PER ZR 23-633 (B, D)
REAR: AS PER ZR 23-52
SIDE: AS PER ZR 23-462

47'-9" STREET WALL
AS PER ZR 23-633 TABLE A

55'-4" BUILDING HEIGHT
AS PER ZR 23-692

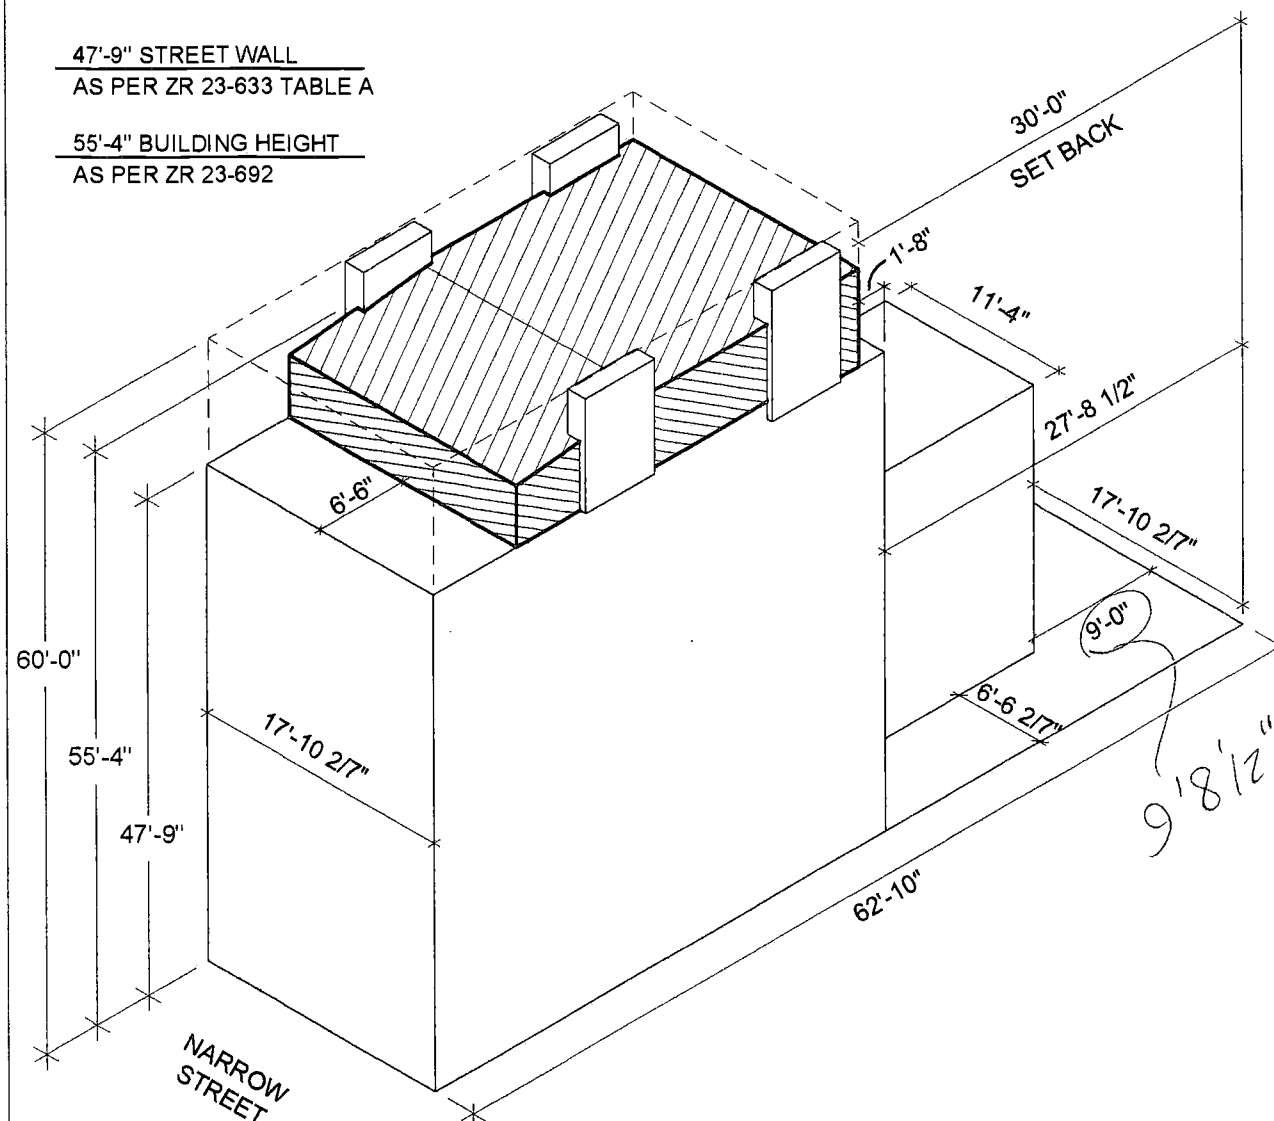


NOT TO SCALE

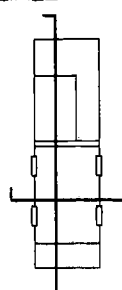

47'-9" STREET WALL
AS PER ZR 23-633 TABLE A

55'-4" BUILDING HEIGHT
AS PER ZR 23-692

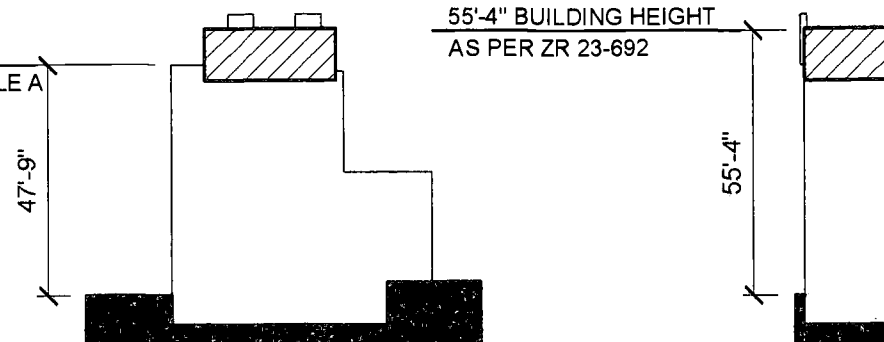

Must be typewritten.



Submitted to resolve objections stated in a notice of intent to revoke issued pursuant to rule 101-15.

☐ Yes ☐ No

Location Information

House No(s)	229
Street Name	EAST 62nd STREET, NEW YORK
Borough	MANHATTAN
Block	1417
Lot	113
BIN	


Falsification of any statement is a misdemeanor and is punishable by a fine or imprisonment, or both. It is unlawful to give to a city employee, or for a city employee to accept, any benefit, monetary or otherwise, either as a gratuity for properly performing the job or in exchange for special consideration. Violation is punishable by imprisonment or fine or both. I understand that if I am found after hearing to have knowingly or negligently falsified or allowed to be falsified any certificate, form, signed statement, application, report or certification of the correction of a violation required under the provisions of this code or of a rule of any agency, I may be barred from filing further applications or documents with the Department.

Name (please print).

~~DONALD CANTILLO ARCHITECT, LLC~~

Signature _____ Date _____

08-25-10

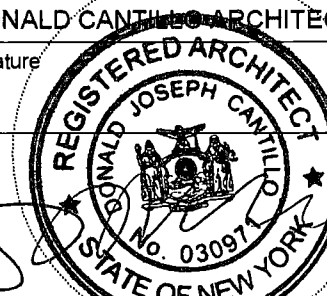


P.E. / R.A. Seal (apply seal, then sign and date over seal)

Internal Use Only

BIS Doc #

PLAN EXAMINER SIGN AND DATE

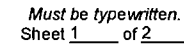

Must be typewritten.
Sheet 1 of 2

☐ Special Permit ULURP No. _____ Authorizing Zoning Section _____
☐ Authorization App. No. _____ Authorizing Zoning Section _____
☐ Certification App. No. _____ Authorizing Zoning Section _____
☐ Other App. No. _____

[illegible]

Sheet _____ of _____

[illegible]

07/09