

65

FRANKLIN STREET
NEW YORK, NY 10013

Owner:
HAP Investments LLC
3 East 54th Street, 15th Floor
New York, NY 10022
948-559-5732


Architect:
CetraRuddy Architecture, DPC
1 Battery Park Plaza
New York, NY 10004
212-941-9801

John A. Cetra
State of New York
Registered Architect
No. 018861


Structural Engineer:
The Harman Group
14 Penn Plaza - 225 West 34th Street, Suite 1416
New York, NY 10122
212-433-2326

MEPP Engineer:
Dagher Engineering
29 Broadway
New York, NY 10006
212-480-2591

SOE Engineer:
FMA Engineering Services, P.C.
670 Bergen Boulevard, 2nd Floor
Ridgely, NJ 07067
201-241-2444

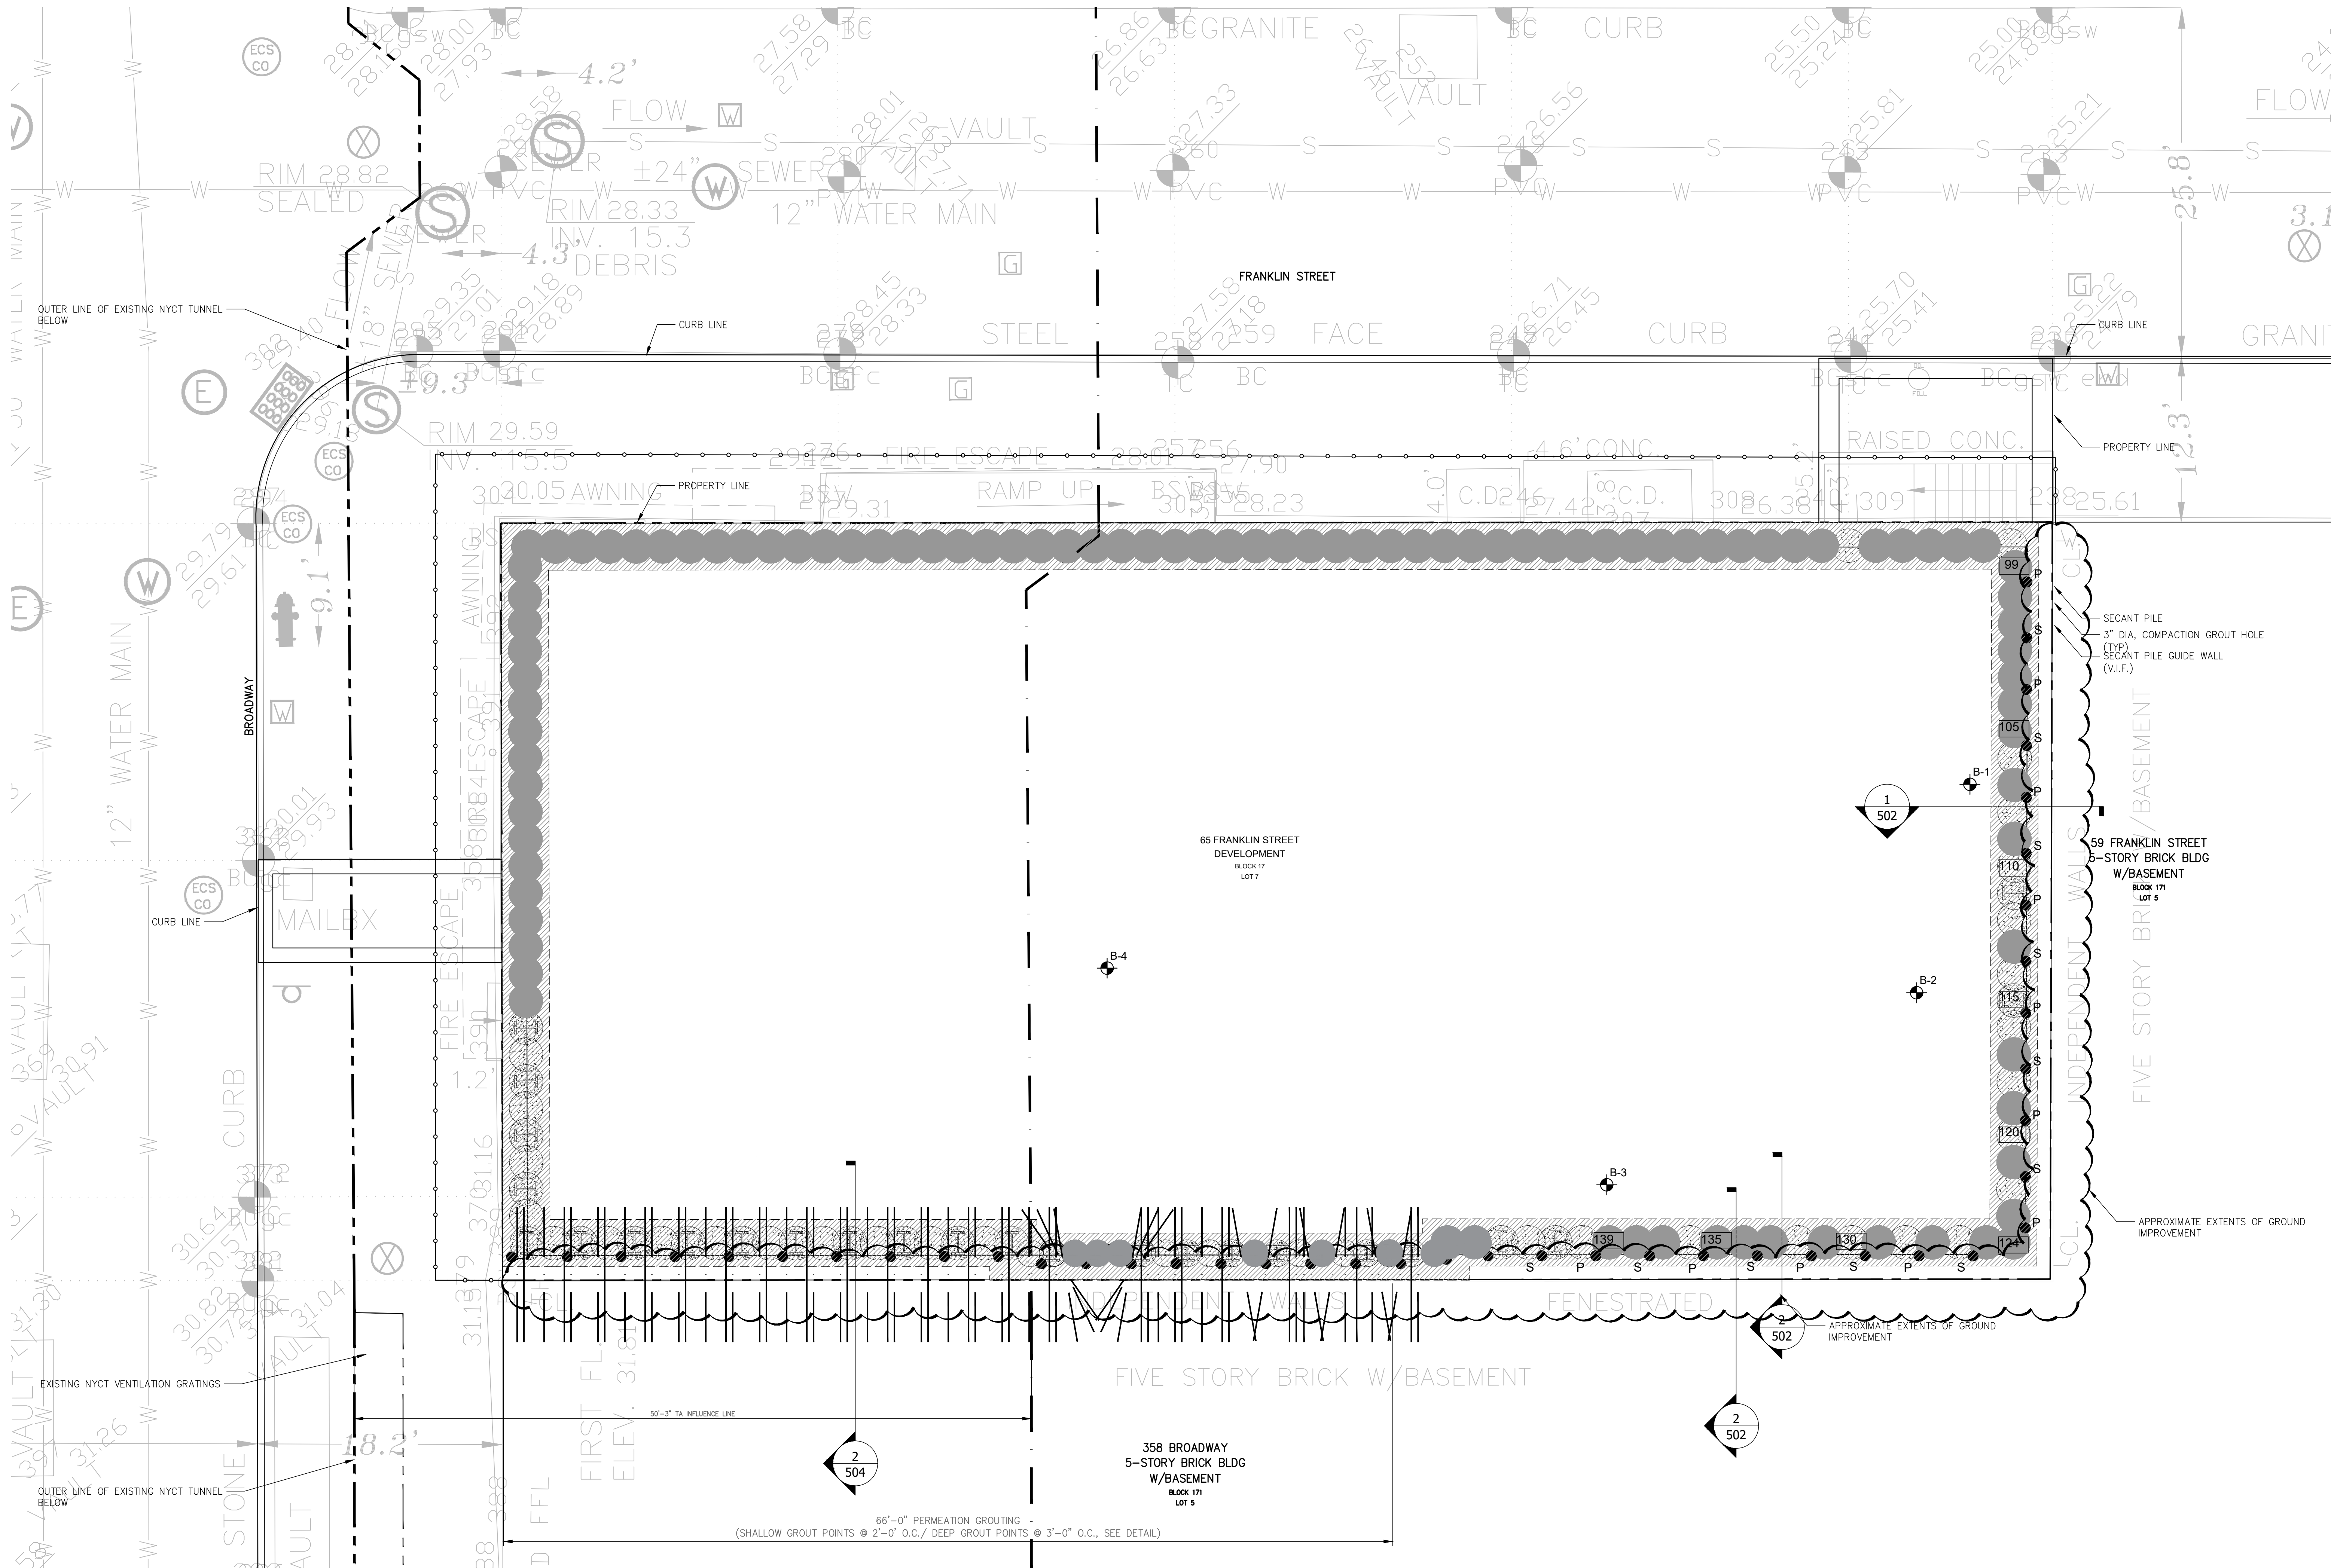


1
504 SOE PLAN (PERMEATION GROUTING ALTERNATE II)
SCALE: 3/16" = 1'-0"

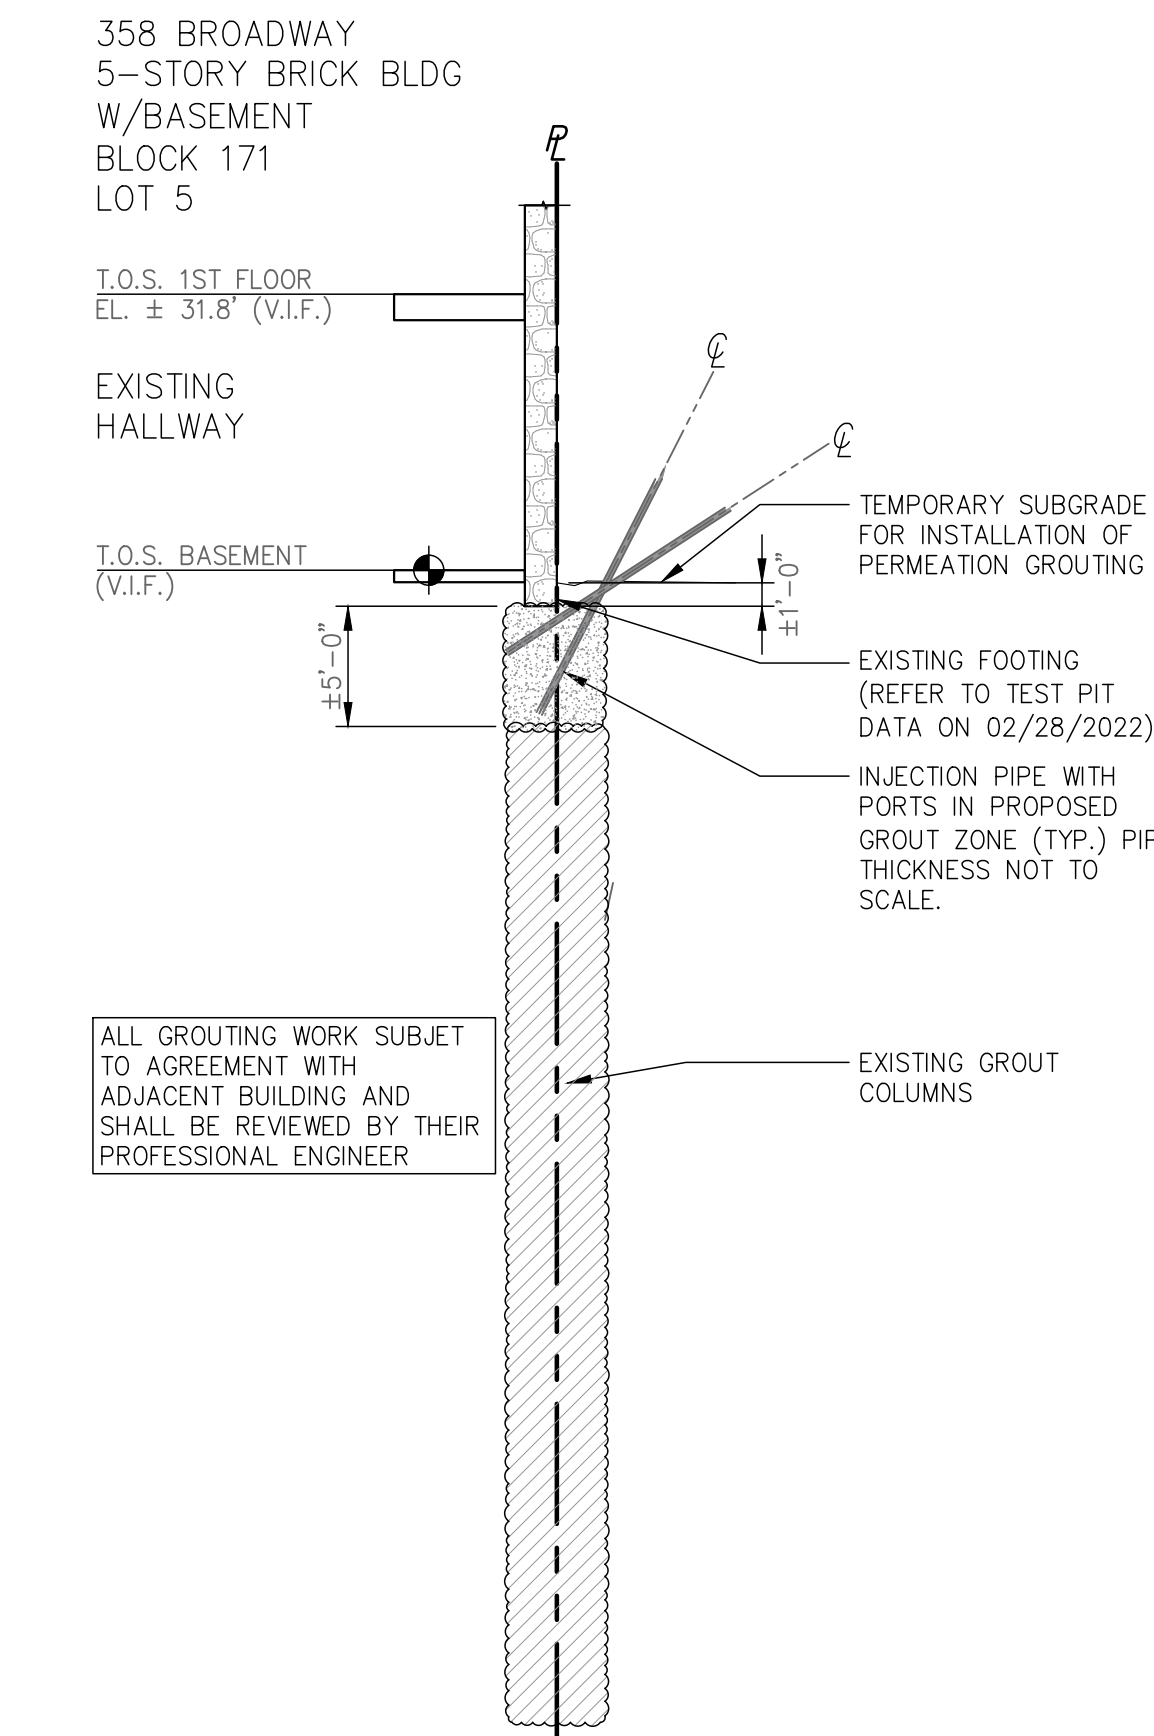

2
504 SECTION (PERMEATION GROUTING ALTERNATE II)
SCALE: 1/8" = 1'-0"



03.01.2022	SOE PERMEATION GROUTING
06.25.2021	SOE REVISION
06.10.2021	MTA RESUBMISSION
05.27.2021	DOB COMMENTS
05.14.2021	DOB COMMENTS
05.03.2021	FOR DOB
04.22.2021	DESIGN REVISION
03.16.2021	DESIGN REVISION
01.16.2020	DESIGN REVISION
09.30.2020	DESIGN REVISION
09.24.2020	DESIGN REVISION
08.17.2020	DESIGN REVISION
03.12.2020	DOB PIA
03.11.2020	TA COMMENTS
02.18.2020	DESIGN REVISION
01.16.2020	DESIGN REVISION
10.03.2019	ISSUE FOR COORDINATION ONLY
09.03.2019	ISSUE FOR DOB FILING
07.22.2019	SOE REVISION FOR TA FILING
06.03.2019	SOE REVISION
02.27.2019	MONITORING REVISION
01.30.2019	CAP BEAM CONST. SKETCH
01.04.2019	DESIGN REVISION
12.13.2018	DESIGN REVISION
12.11.2018	TA COMMENTS
11.26.2018	45% CD
11.07.2018	TA RESUBMISSION
10.18.2018	FOR COORDINATION ONLY
09.27.2018	FOR COORDINATION ONLY
09.17.2018	TA COMMENTS
09.07.2018	ISSUE FOR FILING

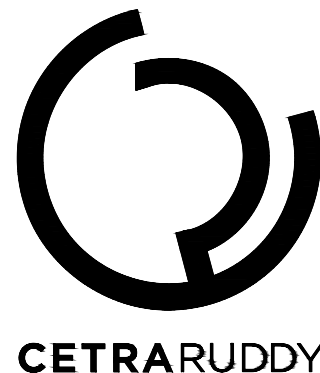

SOE PLAN
(PERMEATION
GROUTING)

SOE-504.00

PROJECT SCALE: As indicated
1806
CETRA RUDDY ARCHITECTURE DPC
1 BATTERY PARK PLAZA NEW YORK NY 10004 T 212 941 9801 F 212 941 9400
WWW.CETRA RUDDY.COM



NEW SHEET

65

FRANKLIN STREET
NEW YORK, NY 10013

Owner:
HAP Investments LLC
3 East 54th Street, 15th Floor
New York, NY 10022
948-559-5732


Architect:
CetraRuddy Architecture, DPC
1 Battery Park Plaza
New York, NY 10004
212-941-9801

John A. Cetra
State of New York
Registered Architect
No. 018861


Structural Engineer:
The Harman Group
14 Penn Plaza - 225 West 34th Street, Suite 1416
New York, NY 10122
212-433-2326

MEPP Engineer:
Dagher Engineering
29 Broadway
New York, NY 10006
212-480-2591

SOE Engineer:
FNA Engineering Services, P.C.
670 Bergen Boulevard, 2nd Floor
Ridgfield, NJ 07067
201-241-2444

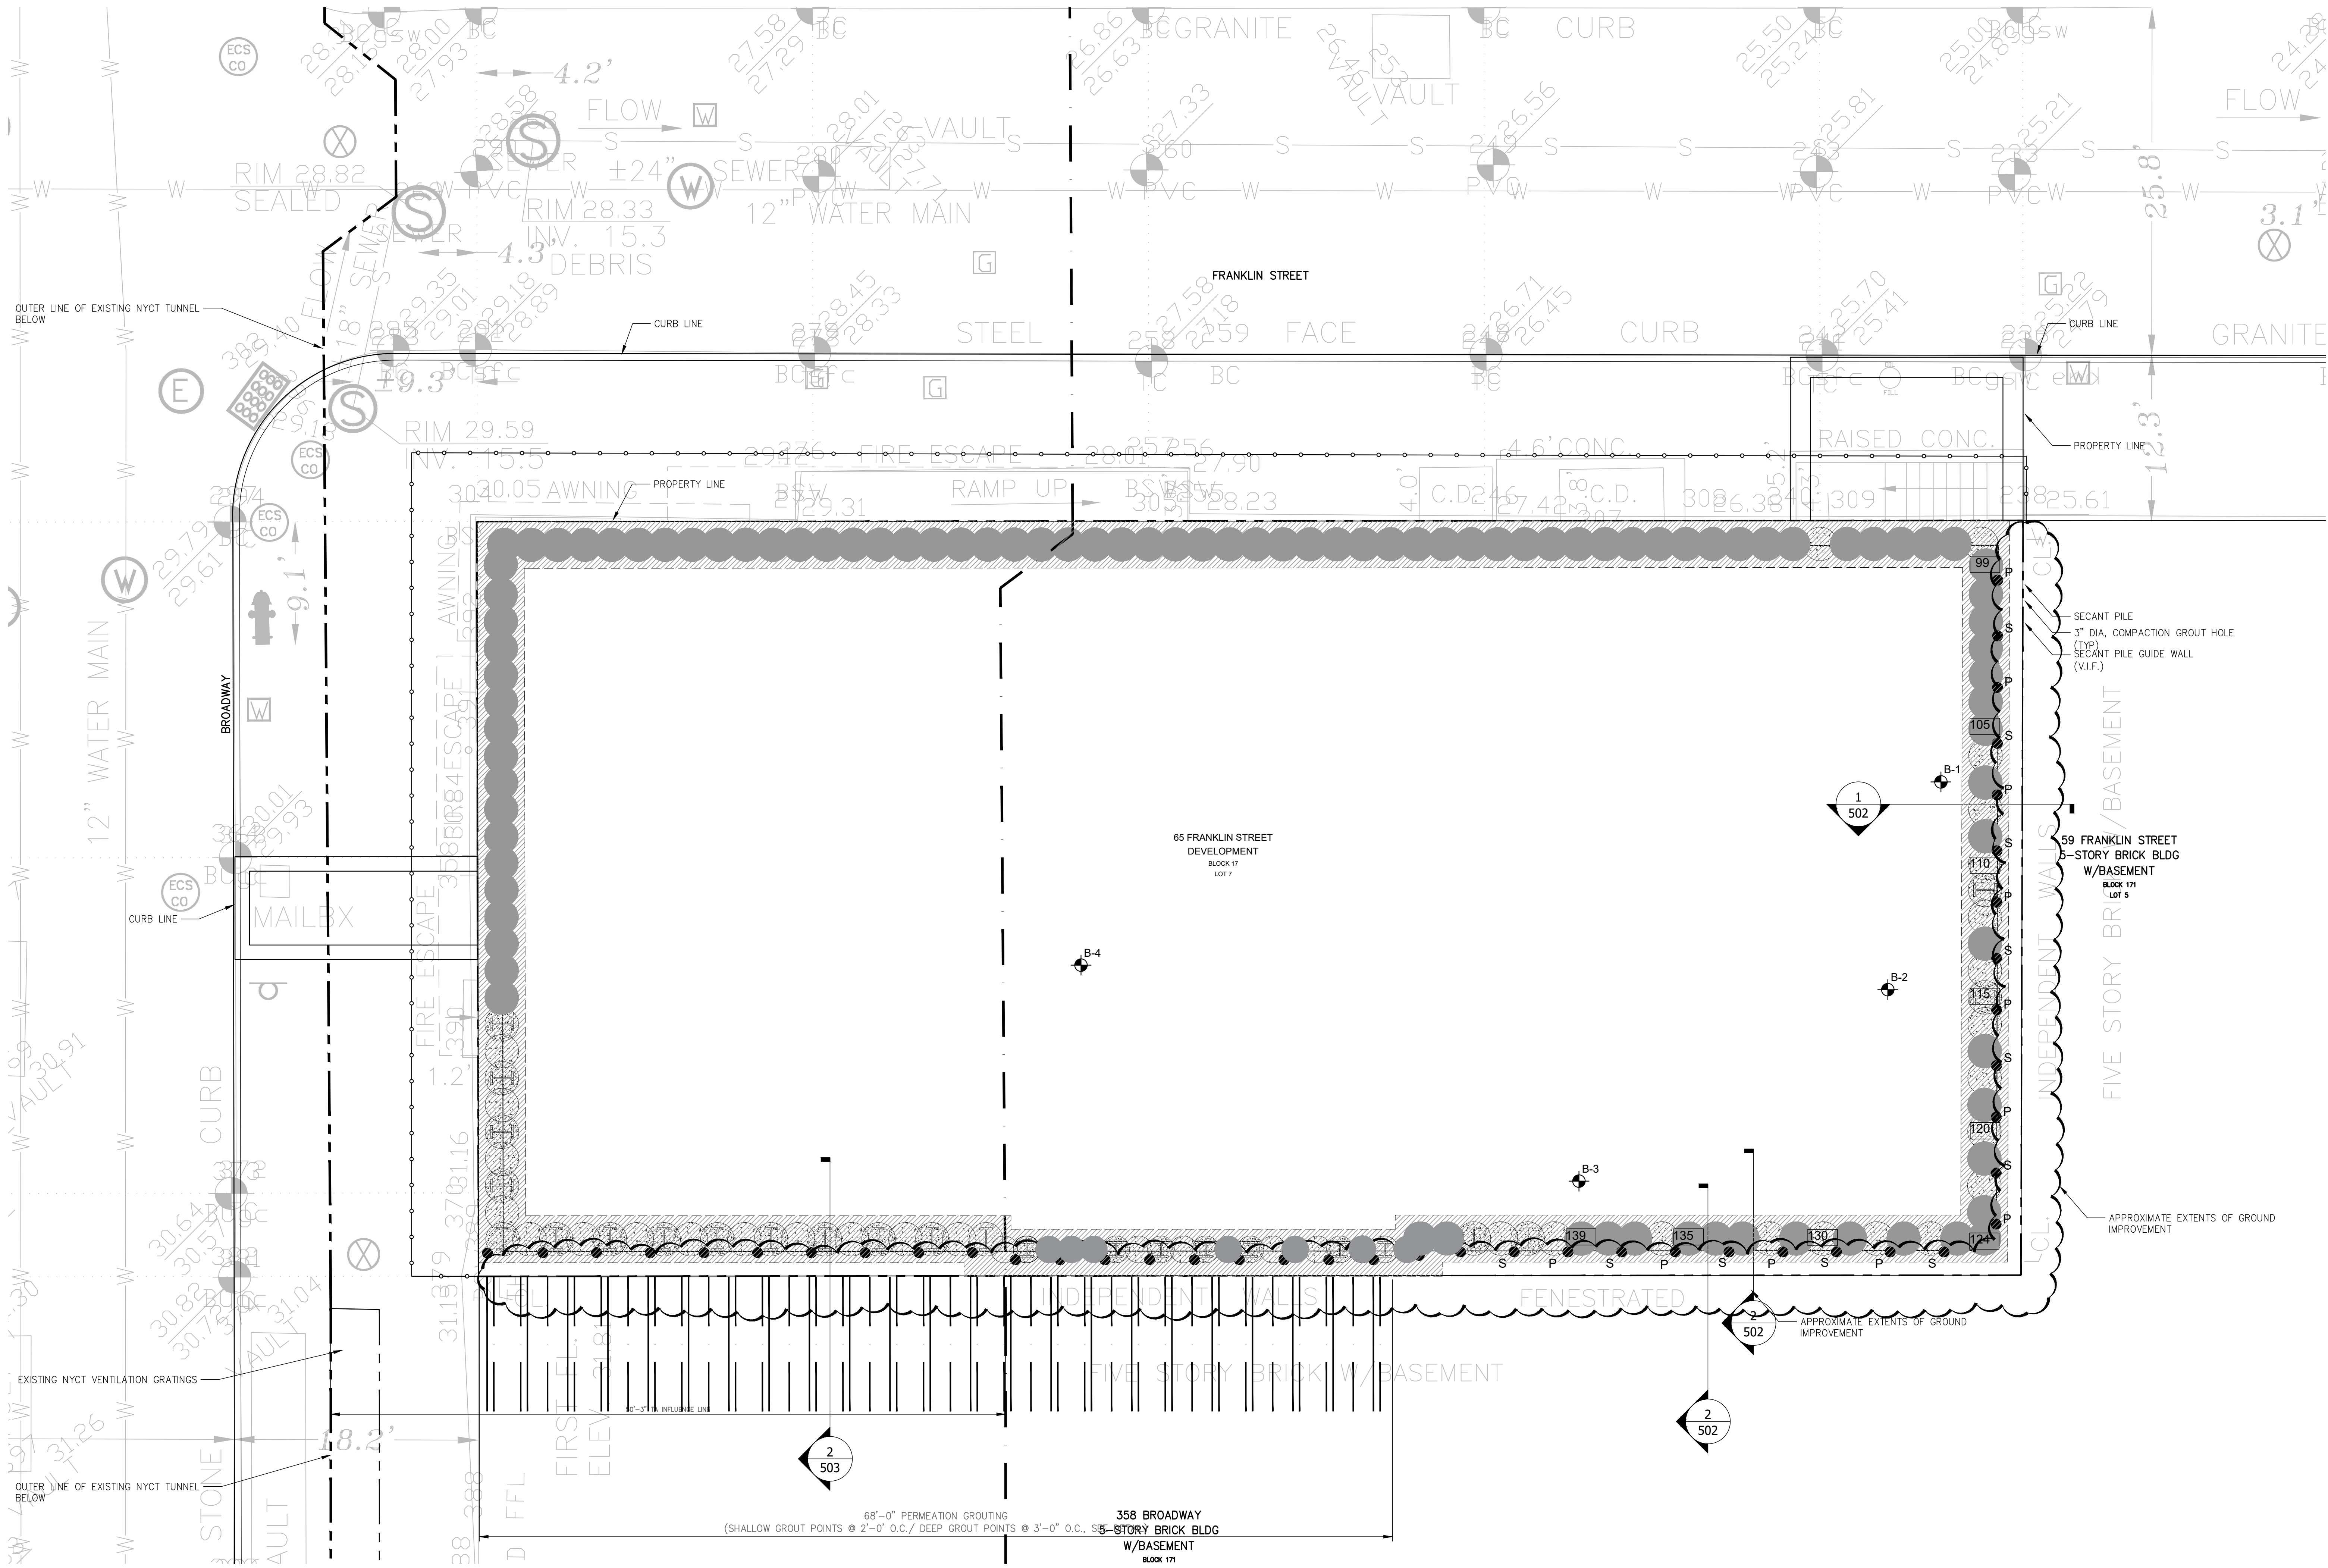


1
503 SOE PLAN (PERMEATION GROUTING ALTERNATE I)
SCALE: 3/16" = 1'-0"

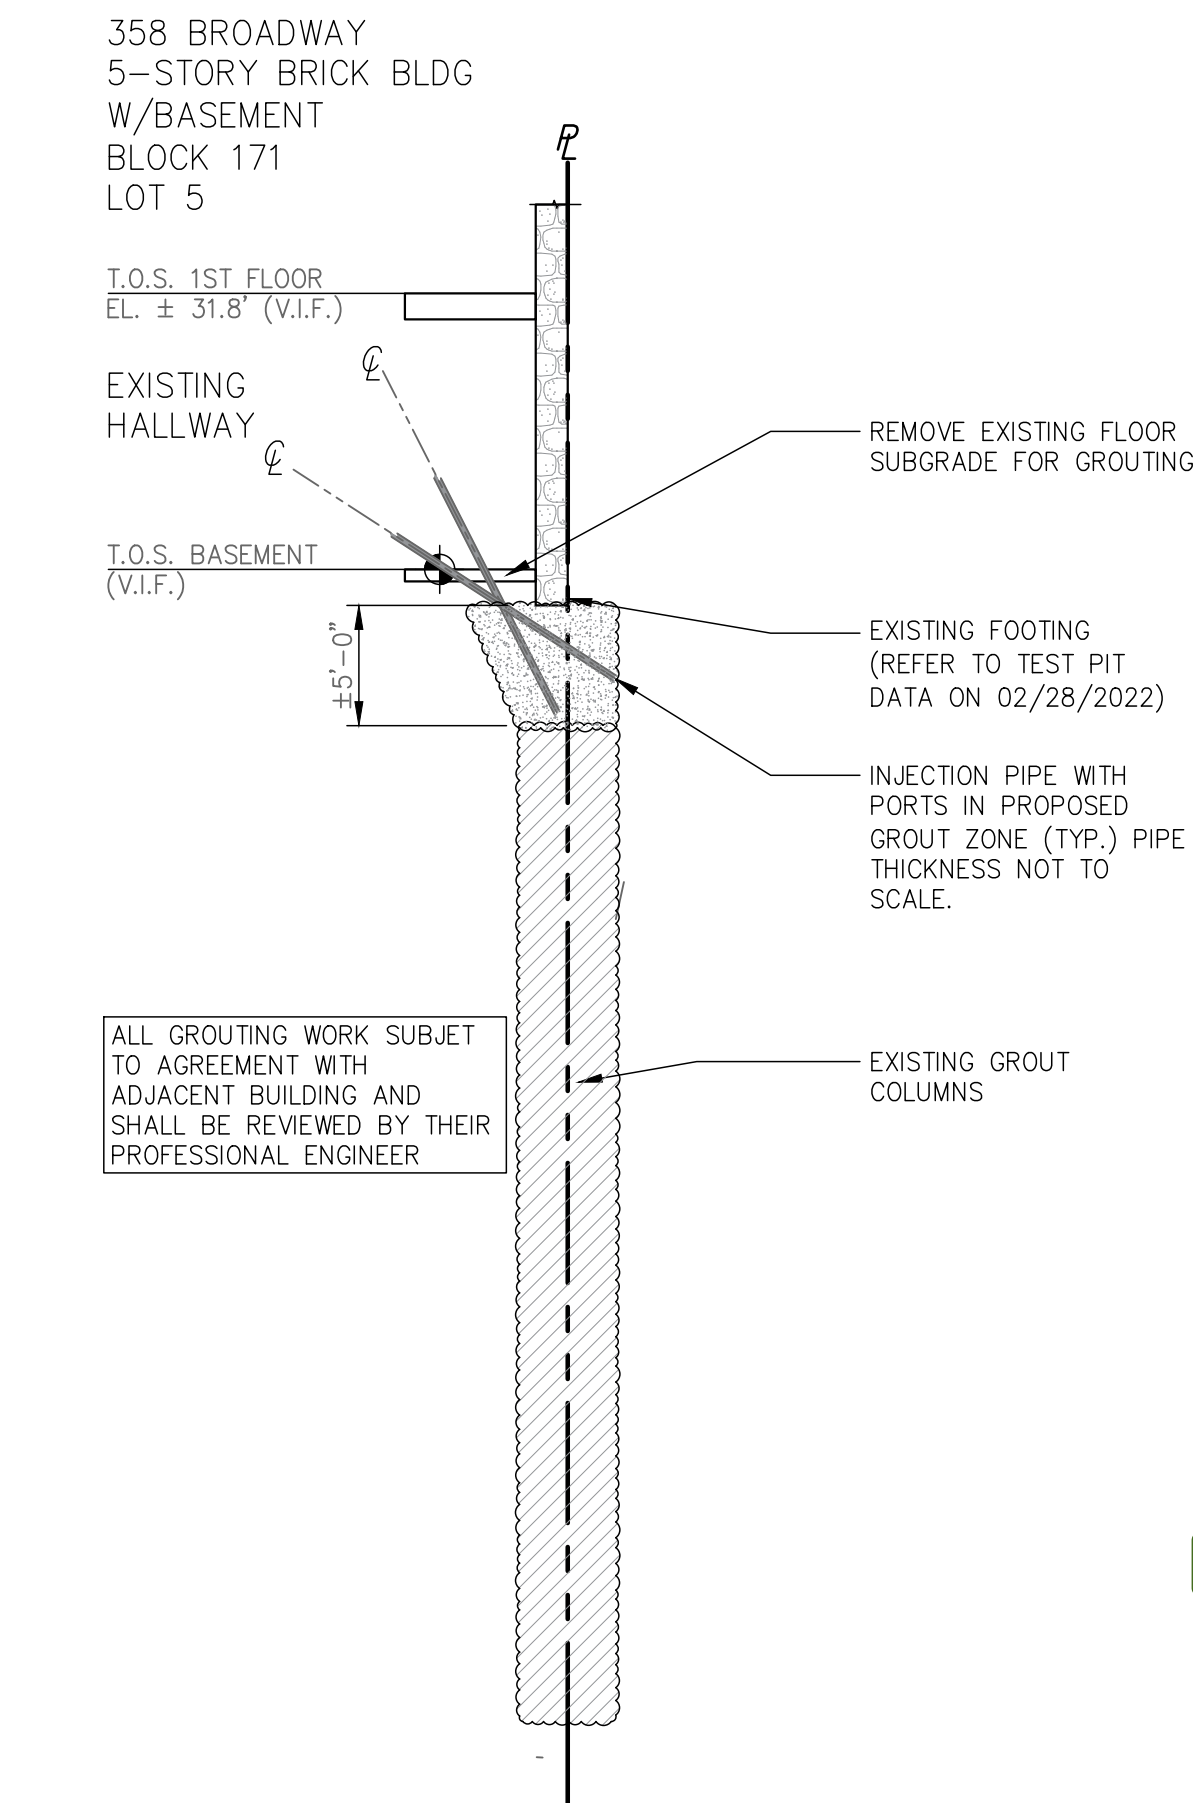

2
503 SECTION (PERMEATION GROUTING ALTERNATE I)
SCALE: 1/8" = 1'-0"



03.01.2022	SOE PERMEATION GROUTING
06.25.2021	SOE REVISION
06.10.2021	MTA RESUBMISSION
05.27.2021	DOB COMMENTS
05.14.2021	DOB COMMENTS
05.03.2021	FOR DOB
04.22.2021	DESIGN REVISION
03.16.2021	DESIGN REVISION
10.16.2020	DESIGN REVISION
09.30.2020	DESIGN REVISION
09.24.2020	DESIGN REVISION
08.17.2020	DESIGN REVISION
03.12.2020	DOB PIA
03.11.2020	TA COMMENTS
02.18.2020	DESIGN REVISION
01.16.2020	DESIGN REVISION
10.03.2019	ISSUE FOR COORDINATION ONLY
09.03.2019	ISSUE FOR DOB FILING
07.22.2019	SOE REVISION FOR TA FILING
06.03.2019	SOE REVISION
02.27.2019	MONITORING REVISION
01.30.2019	CAP BEAM CONST. SKETCH
01.04.2019	DESIGN REVISION
12.13.2018	DESIGN REVISION
12.11.2018	TA COMMENTS
11.26.2018	45% CD
11.07.2018	TA RESUBMISSION
10.18.2018	FOR COORDINATION ONLY
09.27.2018	FOR COORDINATION ONLY
09.17.2018	TA COMMENTS
09.07.2018	ISSUE FOR FILING

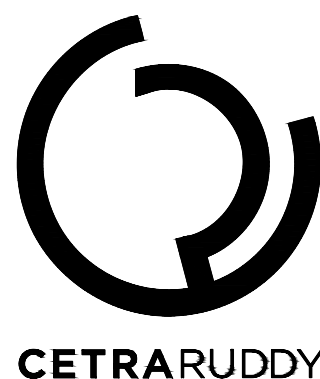

SOE PLAN
(PERMEATION
GROUTING)

SOE-503.00

As indicated
1806

CETRA RUDDY ARCHITECTURE DPC
1 BATTERY PARK PLAZA NEW YORK, NY 10004 T 212 941 9801 F 212 941 9400
WWW.CETRA RUDDY.COM



NEW SHEET