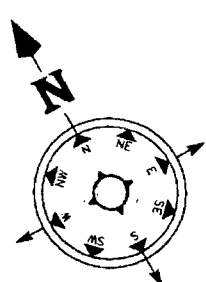
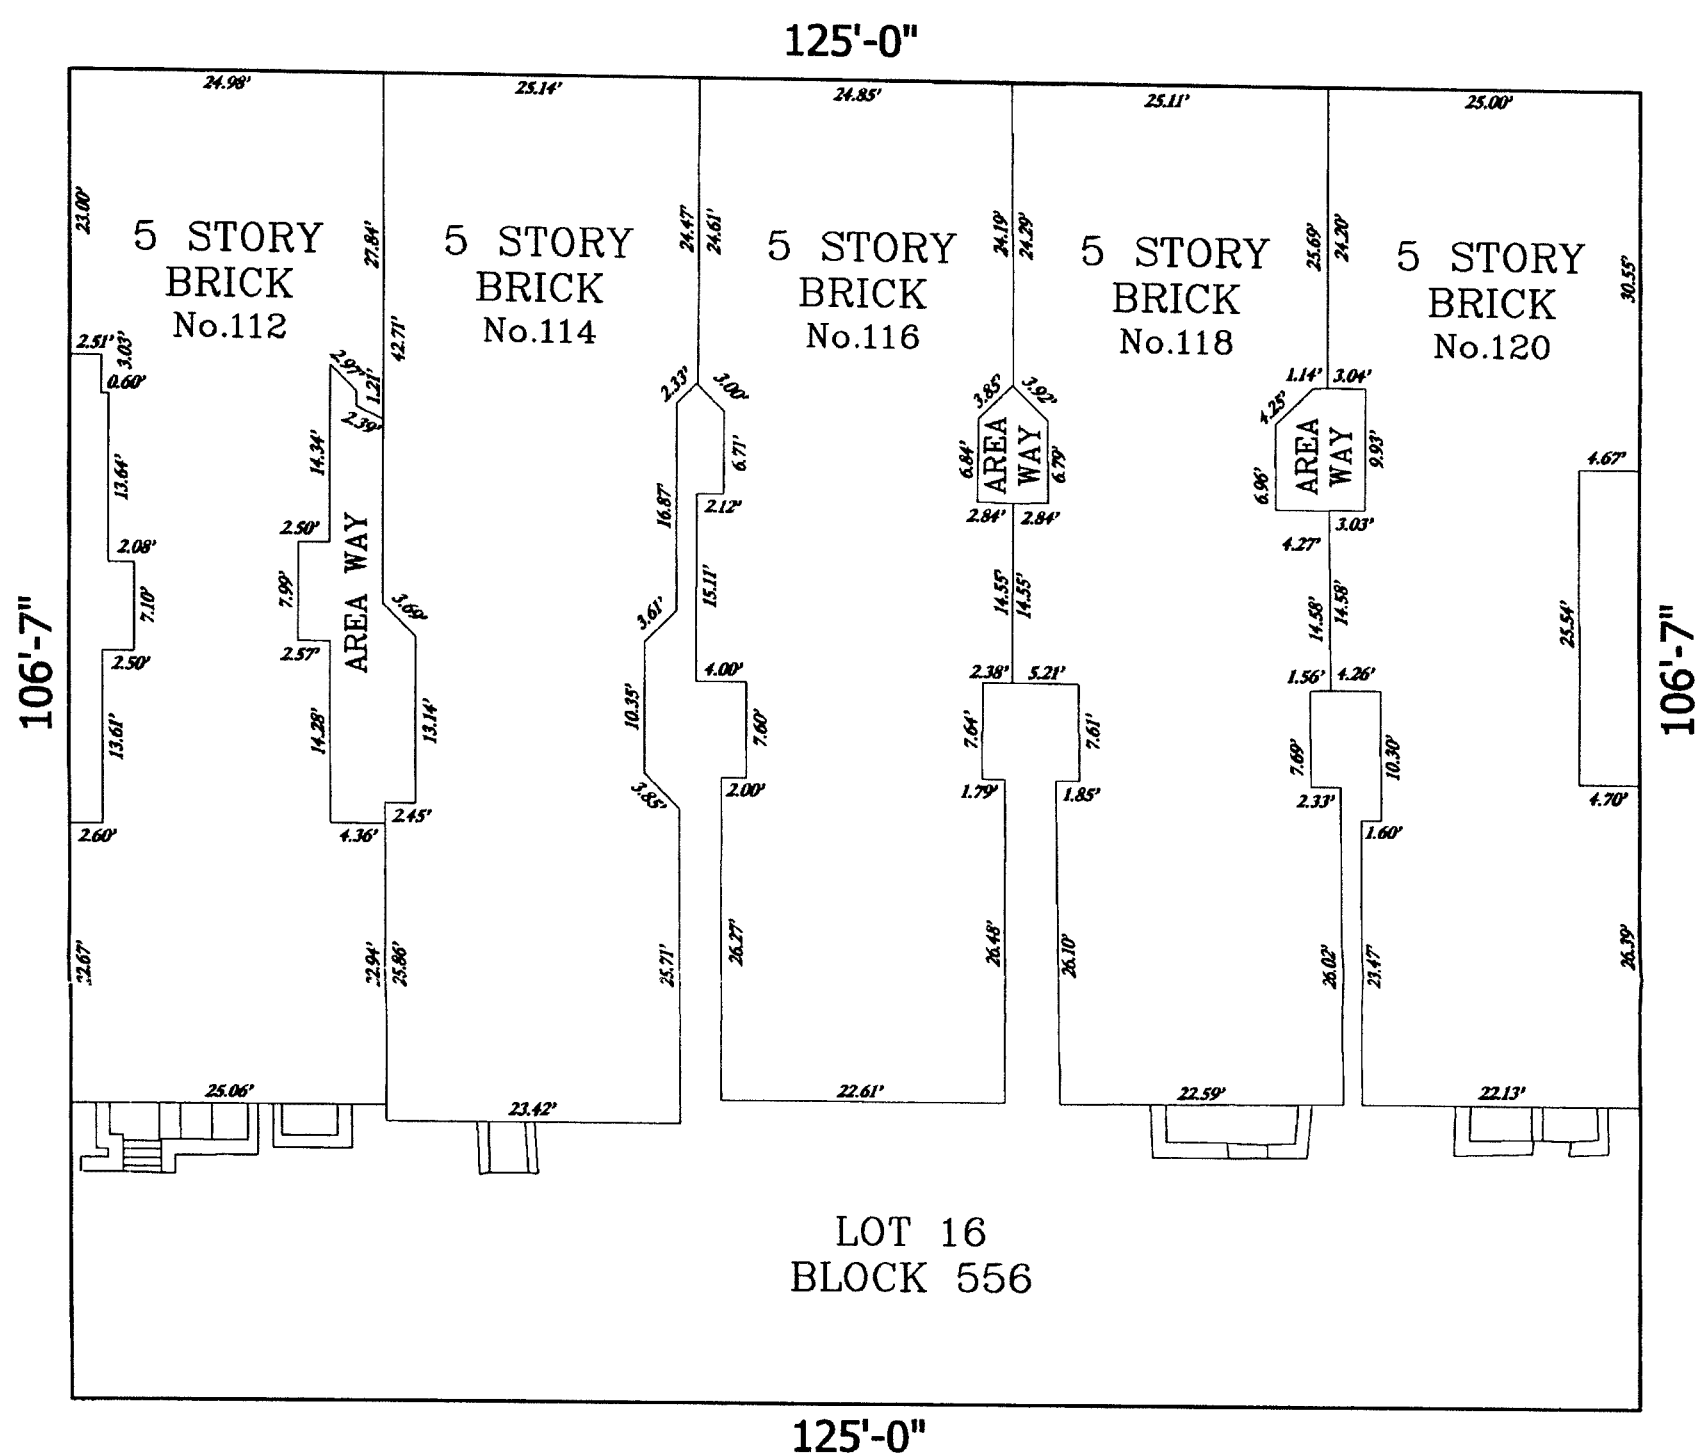



[illegible]EAST 11 TH. STREET

BUILDING (INTERIOR) SQ.FT.

BLDG #112 = 1,545 SQ.FT.±
BLDG #114 = 1,799 SQ.FT.±
BLDG #116 = 1,724 SQ.FT.±
BLDG #118 = 1,690 SQ.FT.±
BLDG #120 = 1,596 SQ.FT.±

SQ.FT. = 8,354 SQ.FT. ±
@ 5 FLOORS PER BLDG
= TOTAL SQ.FT. = 41,770 ±

REF ID: A66123

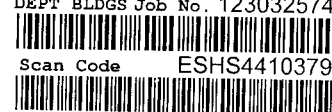

BUILDING FOOTPRINT = 9.558 SF

DATE	DESCRIPTION
DEC 10, 2015	AIR RIGHTS SURVEY
FEB 5, 2016	REVISED
MAR 21, 2016	REVISED
BLOCK _____	556
LOT _____	15
SECTION _____	2
COUNTY _____	NEW YORK
DWG BY _____	A.G.
CHKD BY _____	J.A.

NOTE:
Unauthorized alterations or additions to the survey is a violation of section 7209 of the New York State education law. Copies of this survey map not bearing the land surveyor's inked seal or embossed seal shall not be considered to be a valid true copy. Guarantees or certifications indicated hereon shall run only to the person for whom the survey is prepared, and on his behalf to the title company, governmental agency and lending institution listed hereon, and to the assignees of the lending institution. Guarantees or certification are not transferable to additional institutions or subsequent owners.



SCALE: 1"= 15'

GRAPHIC SCALE



EMPIRE STATE LAYOUT, INC.



Tel. 516-679-7970 2209 MERRICK ROAD MANHATTAN OFFICE
Fax 516-679-7971 SUITE 202 Tel. 212-868-1000
MERRICK, NY 11566

VISIT US AT: WWW.EMPIRSTATELAYOUT.COM