


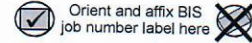

DS1: Demolition Submittal Certification Form

Must be typewritten.



Demolition drawings must be submitted along with this form.

BIS Document No., required:

1 Location Information Required for all certifications.

House No(s) 1109

Street Name MADISON AVENUE

Borough MANHATTAN

Floor(s) BAS,ROF,OSP,PEN 001 thru 008

2 Preparer Information Required for all certifications.

Check all that apply: ☐ PW1 Applicant ☒ P.E./R.A. Other Than PW1 Applicant

Last Name CEYLAN

First Name SERDAR

Middle Initial

Business Name SERDAR CEYLAN ARCHITECT PC.

Business Telephone 646 441-8224

Business Address 267 5TH AVENUE 4TH FLOOR #410

Business Fax

City MANHATTAN

State NY

Zip 10016

Mobile Telephone 646 441-8224

License Type

☐ P.E.

☒ R.A.

☐ Other:

License Number 041382

3 Demolition Description and Certification Required prior to permit. Subsequent revisions must be submitted to the Department.

Indicate Submittal Type: ☒ Initial submittal ☐ Supersede existing submittal(s) - indicate scan code(s) of DS1 being superseded below
Scan Code(s):

3A Demolition Type: ☐ Full Demolition (DM) ☐ Partial Demolition (Alteration)

3B Demolition work will involve, per BC 3306.5 (authorized preparers indicated in parenthesis): Check all that apply

☐ Non-mechanical demolition means and methods **only** (P.E. or R.A. only) - **stop and proceed the section 3C**

☒ Use of hand-held mechanical equipment (P.E. or R.A. only)

☒ Work on interior of building

☐ Use of other than hand-held mechanical equipment (P.E. or R.A. only)

☒ Work on exterior of building

☐ Raising and/or moving of a building

General description of the type(s) of mechanical demolition equipment used:
HAND HELD TOOLS. JACKHAMMER

3C If superseding a previous plan submittal, indicate scan code(s) of the A11: (Note: any revisions/additions/deletions to the original plan submission must be accompanied by an A11 form detailing all the plan changes)

3D Statement by demolition document preparer:

I have prepared the attached demolition submittal documents in accordance with BC 3306 and certify that they are in compliance.

I hereby state that all of the above information is correct and complete to the best of my knowledge. Falsification of any statement is a misdemeanor and is punishable by a fine or imprisonment, or both. It is unlawful to give to a city employee, or for a city employee to accept, any benefit, monetary or otherwise, either as a gratuity for properly performing the job or in exchange for special consideration. Violation is punishable by imprisonment or fine or both.

Name (please print)

SERDAR CEYLAN

11-09-21

Signature

Date

P.E./R.A. Seal (apply seal, then sign and date over seal)

[illegible]

Drawn By	RFF	Project No.	11
Scale	1/4" = 1'-0"	Date	03/1

SHEET: of

	PROPERTY LINE
	WALL PARTITION TO REMAIN
	WALL PARTITION TO BE DEMOLISHED
	MASONRY WALL PARTITION TO BE DEMOLISHED
	SLAB TO BE DEMOLISHED
	AREA OF FUTURE ELEVATOR PIT
	CONCRETE SUPPORT SYSTEM TO BE DEMOLISHED SEE STRUCTURAL DRAWINGS FOR DEMOLITION SCOPE
	AREA OF BACKFILL
	DOOR AND FRAME TO BE REMOVED



SEE SHEETS G-001 - G-002 PERTINENT NOTES.








































SHEET: of

LEGEND

- | | PROPERTY LINE |
|---|---|
|  | WALL PARTITION TO REMAIN |
|  | WALL PARTITION TO BE DEMOLISHED |
|  | MASONRY WALL PARTITION TO BE DEMOLISHED |
|  | SLAB TO BE DEMOLISHED |
|  | AREA OF FUTURE ELEVATOR PIT |
|  | CORNICIS SUPPORT SYSTEM TO BE DEMOLISHED; SEE STRUCTURAL DRAWING FOR DEMOLITION SCOPE |
|  | AREA OF BACKFILL |
|  | DOOR AND FRAME TO BE REMOVED |

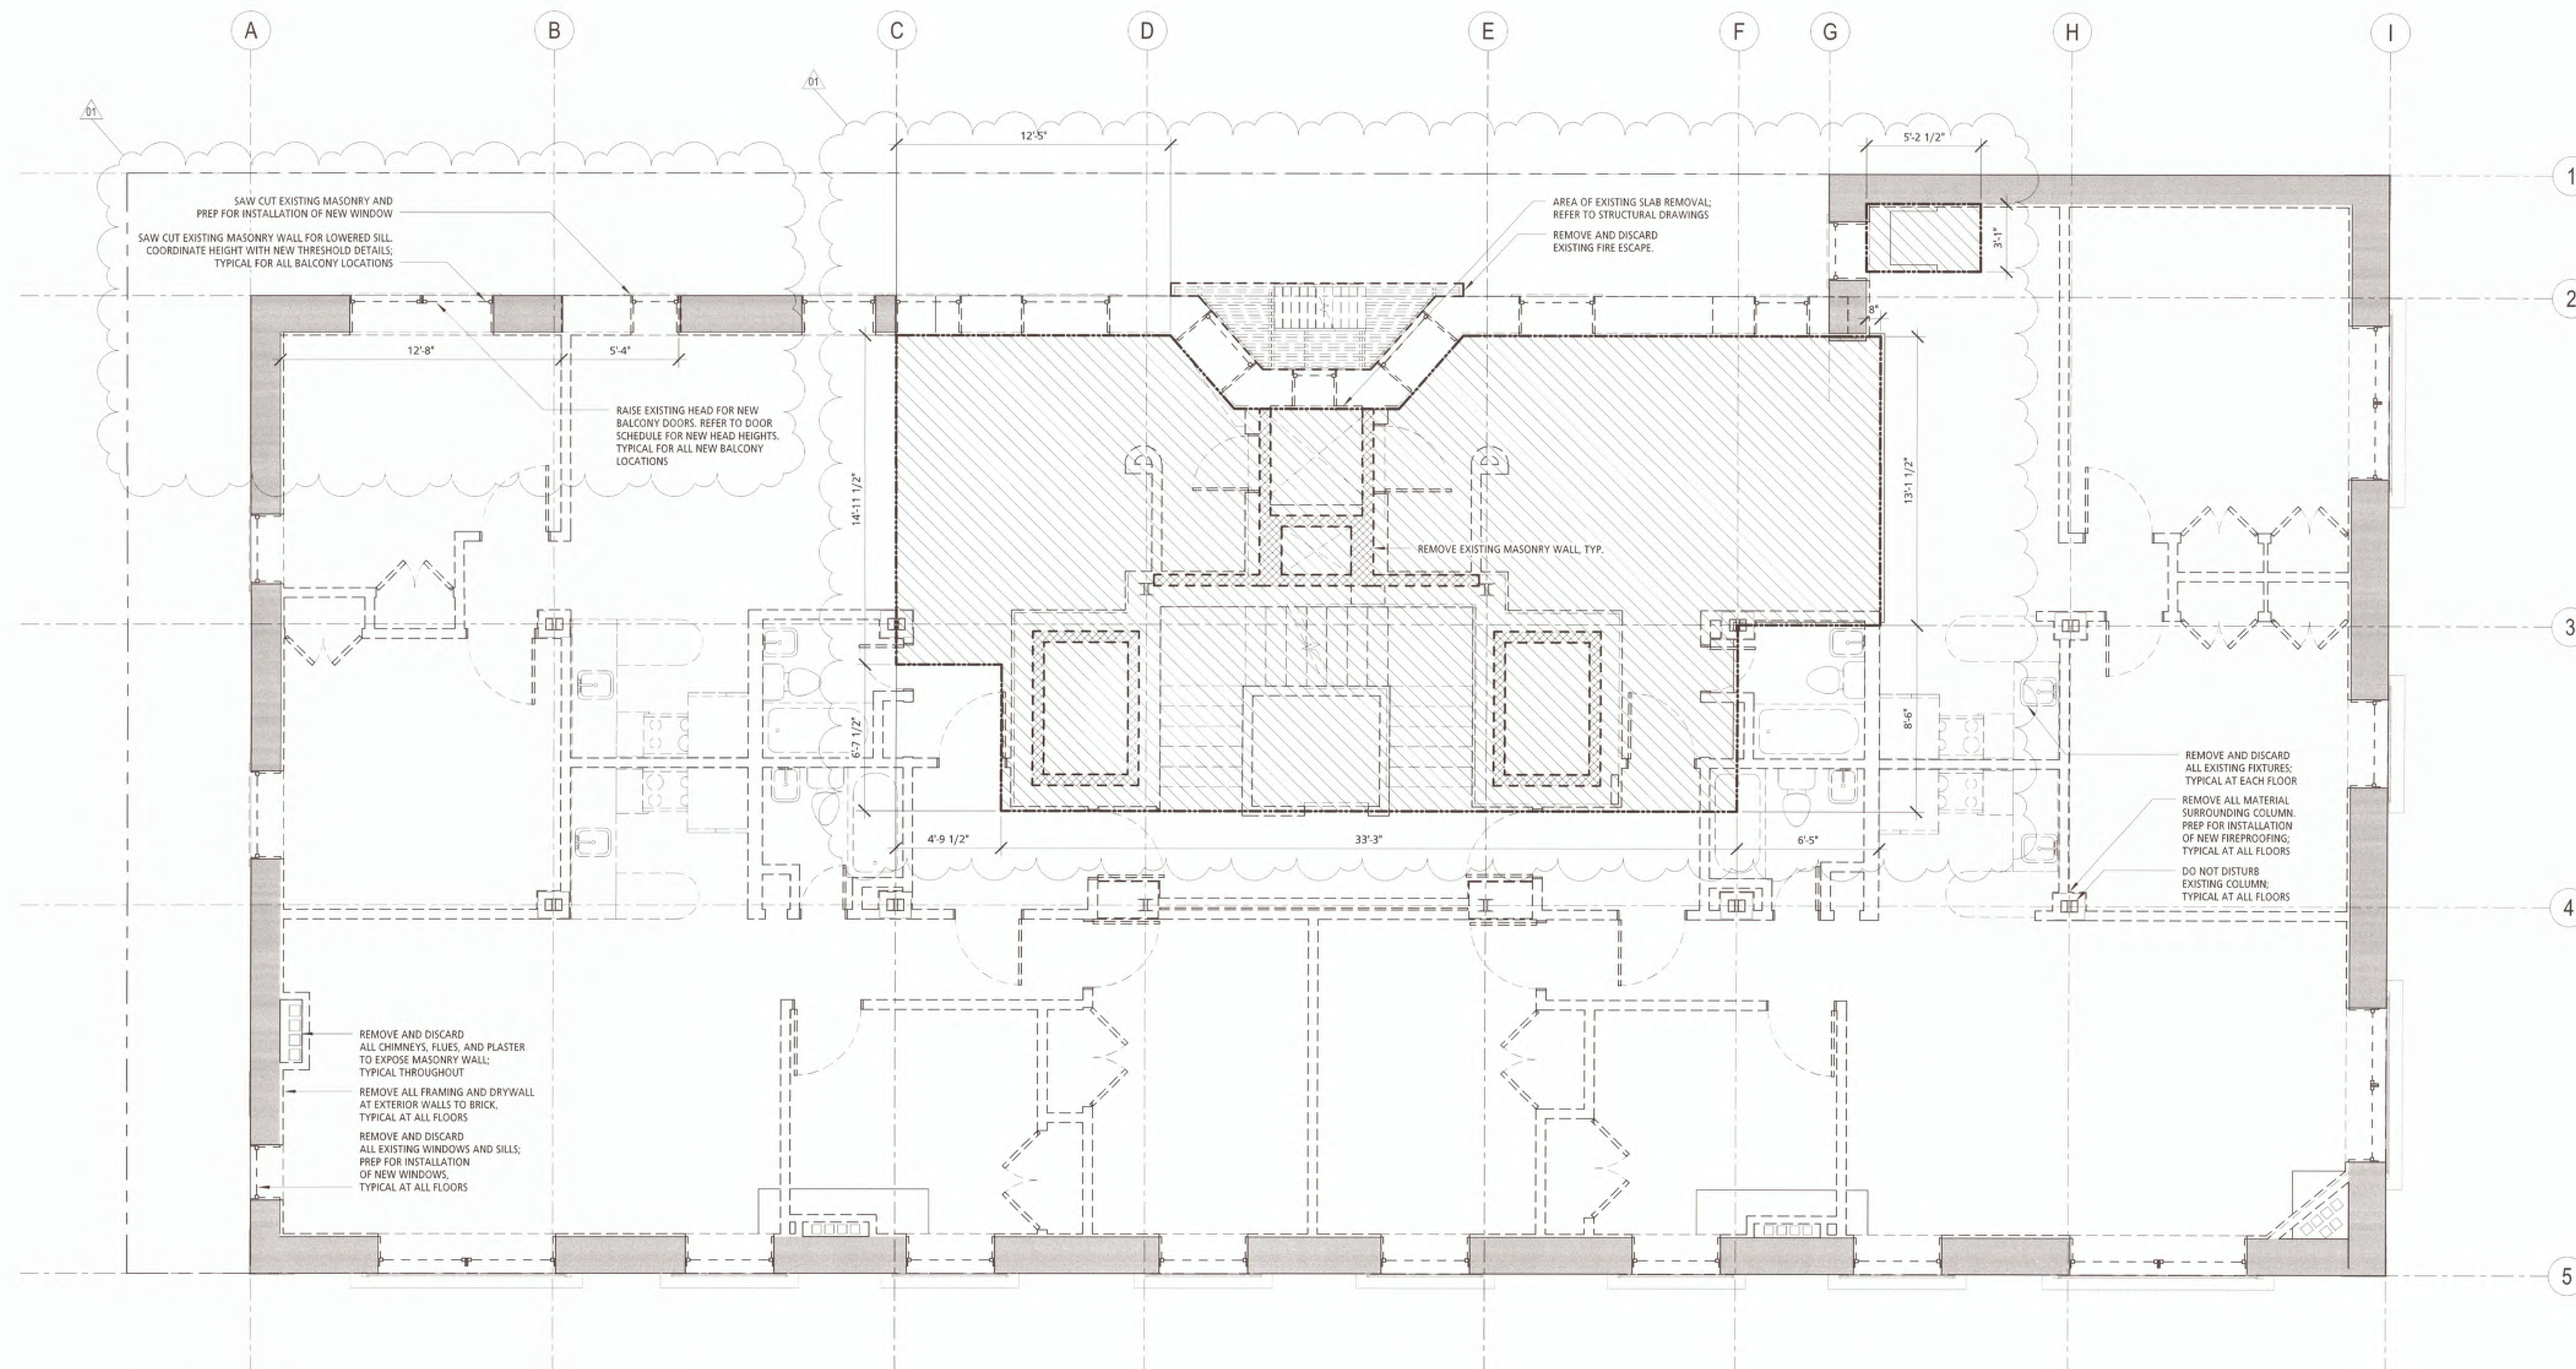

2 5th Floor Demo Plan
1/4" = 1'-0"

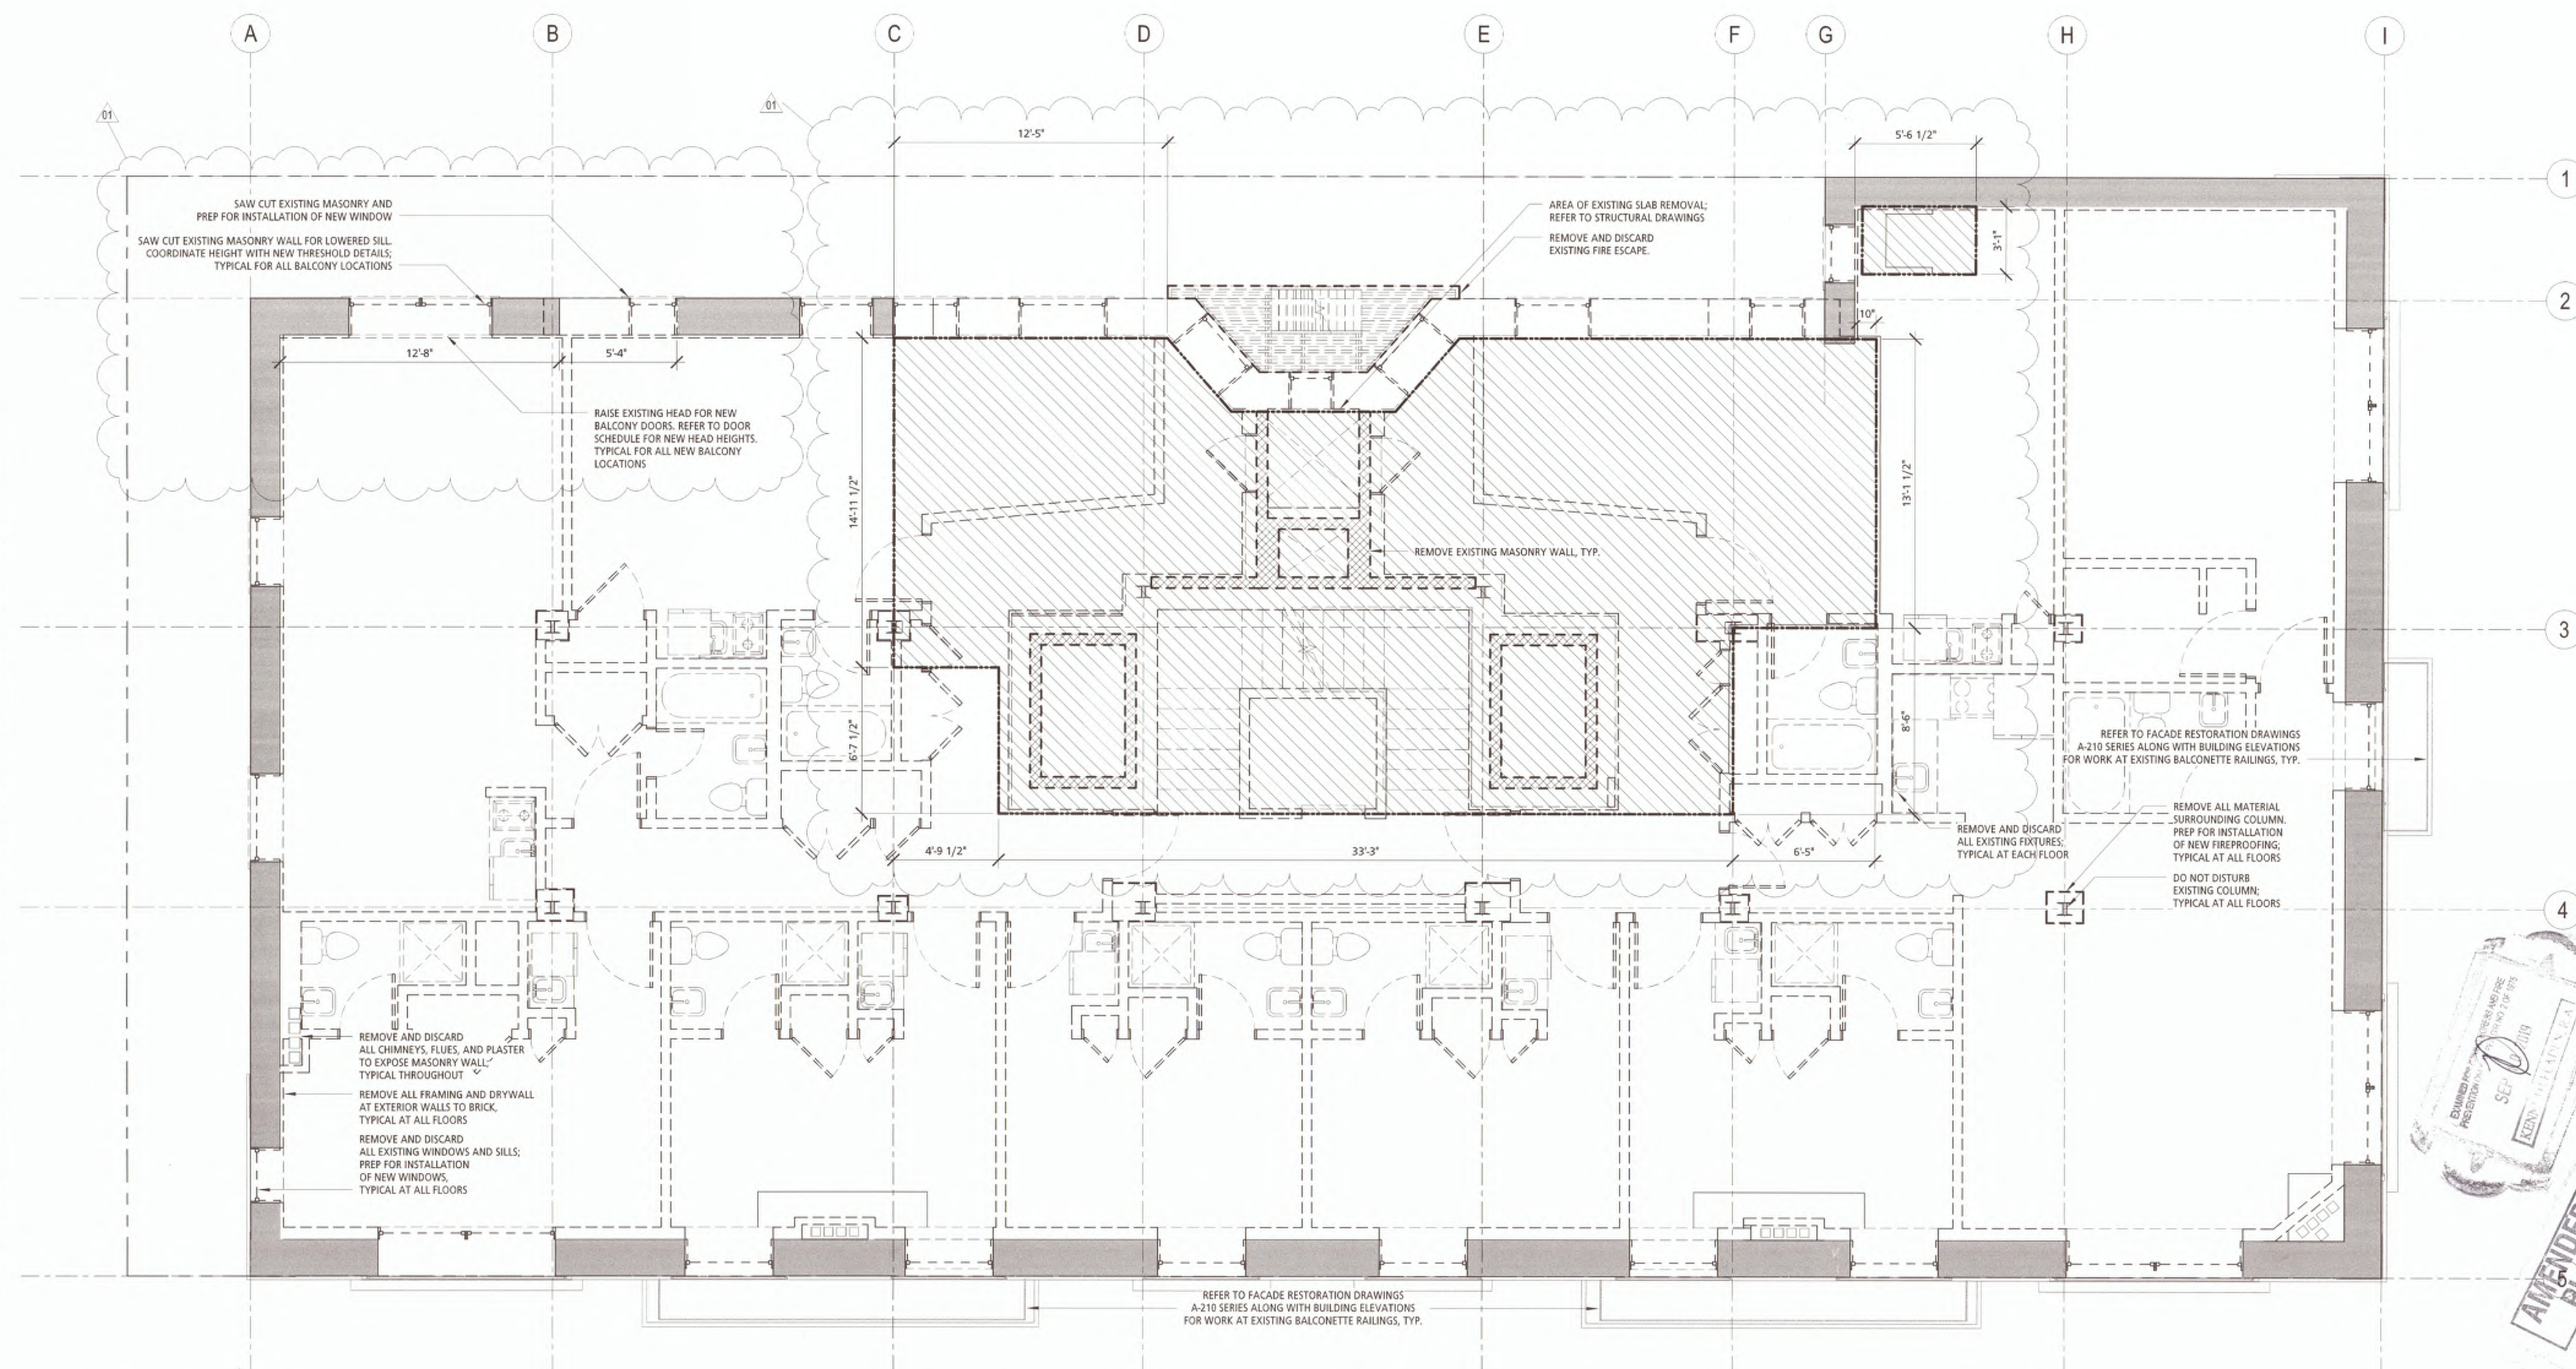

1 4th Floor Demo Plan
1/4" = 1'-0"

DEMOLITION NOTES

- [illegible]

DEPT BLDGS Job No. 12304360
Scan Code ESHS686940

ARCHITECT OF RECORD
Fradkin & McAlpin Architects LLP
39 West 37th Street, 18th Floor
New York, NY 10018
(212) 529-7878
www.fradkinmcalpin.com

DESIGN ARCHITECT
A69 Architects S.R.O.
Nad Malým mýtem 2a/1739
147 00 Praha 4, Czech Republ
+420 257 214 451

STRUCTURAL ENGINEER
GACE Consulting Engineers, DPC
105 Madison Avenue
New York, NY 10016
(212) 545-7878

MEP ENGINEER
Henderson Engineers
150 West 36th Street, 4th Floor
New York, NY 10018
(212) 413-8400

CODE CONSULTANT
Jack Callahan Studio
 299 Broadway, Suite 1420
 New York, NY 10007
 (212) 766-2115




01	4/03/19	PAA #2
	4/03/17	DOB FILING
#	Date	Description

4th and 5th Floor Demolition Plan

Drawn By	Project No.
----------	-------------

SHEET: 0

PROPERTY LINE	
	WALL PARTITION TO REMAIN
	WALL PARTITION TO BE DEMOLISHED
	MASONRY WALL TO BE DEMOLISHED
	SLAB TO BE DEMOLISHED
	AREA OF FUTURE ELEVATOR PIT
	CORNICE SUPPORT TO BE DEMOLISHED SEE STRUCTURAL FOR DEMOLITION
	AREA OF BACKSPLASH
	DOOR AND FRAME TO BE REMOVED

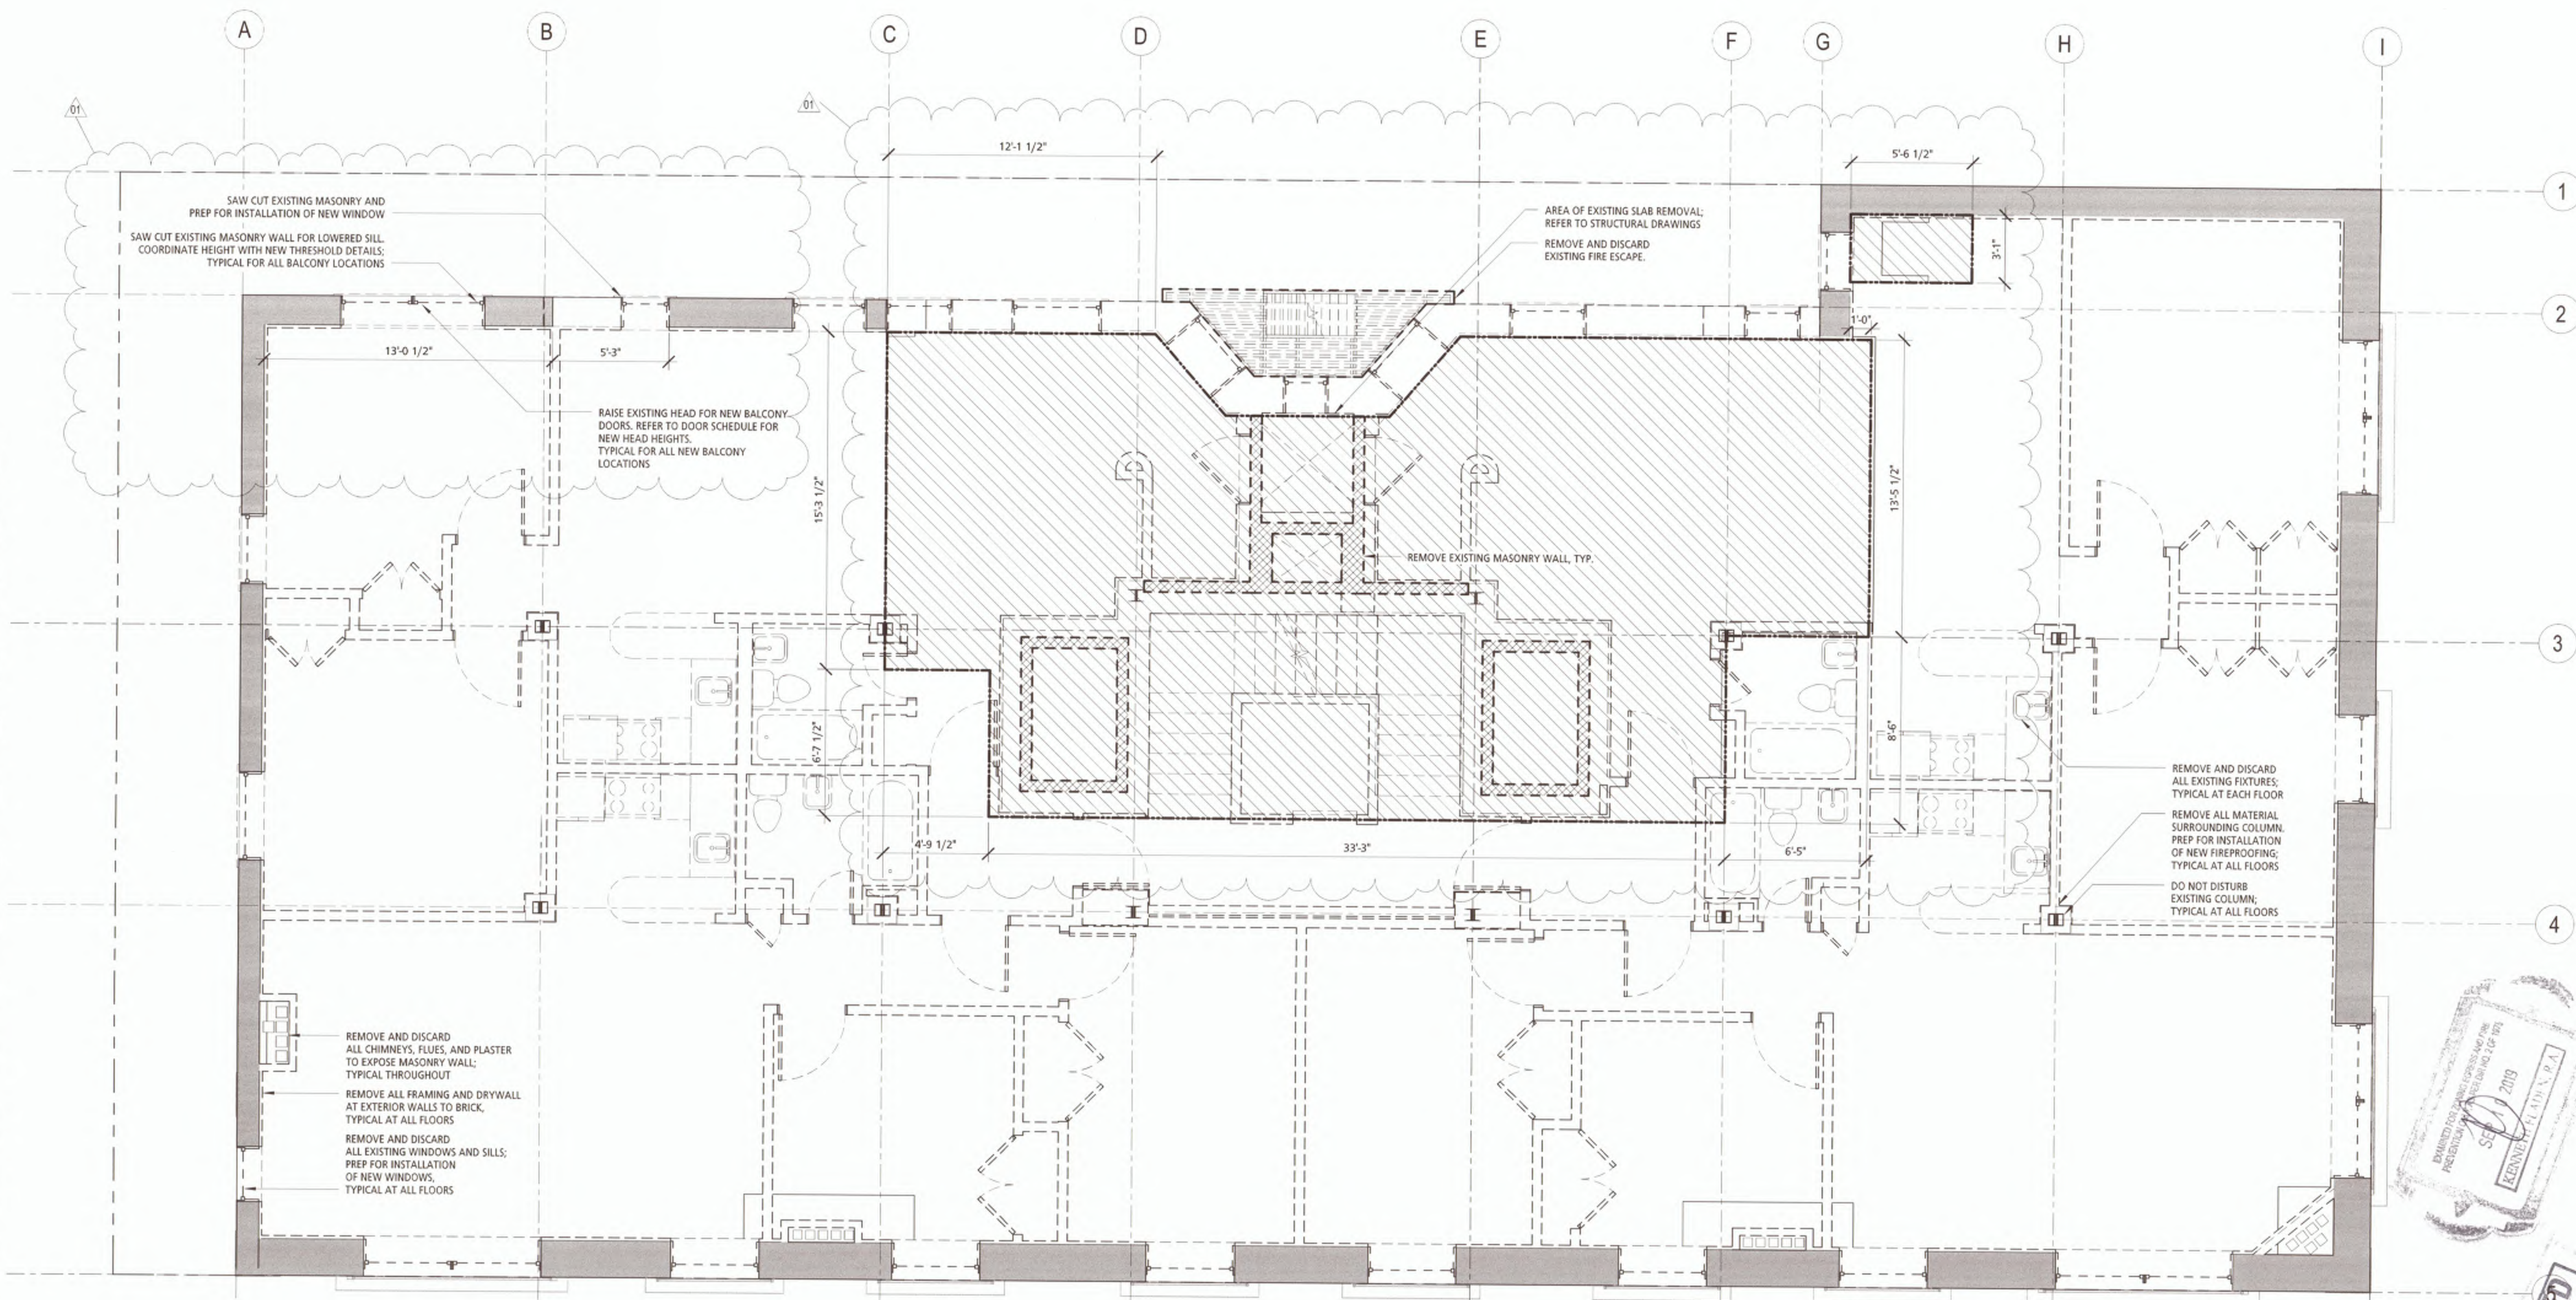[illegible]

SHEET: 0

DM-103.01

LEGEND

- TO BE DEMOLISHED
MASONRY WALL
TO BE DEMOLISHED
MASONRY WALL
TO REMAIN



2 West Exterior Demolition Elevation
3/16" = 1'-0"



1 South Exterior Demolition Elevation
3/16" = 1'-0"

ARCHITECT OF RECORD
Fradkin & McAlpin Architects LLP
39 West 37th Street, 18th Floor
New York, NY 10018
(212) 245-7878
www.fradkinmcipin.com

DESIGN ARCHITECT
A69 Architects S.R.O.
Nad Mlýny 19/108m 22/1739
147 00 Praha 4, Czech Republic
+420 227 214 411

STRUCTURAL ENGINEER
GACE Consulting Engineers, DPC
105 Madison Avenue
New York, NY 10018
(212) 545-7878

MEP ENGINEER
Henderson Engineers
120 West 30th Street, 4th Floor
New York, NY 10018
(212) 413-8400

CODE CONSULTANT
Jack Callahan Studio
209 Broadway, Suite 1420
New York, NY 10007
(212) 766-2115



#	Date	PAA #2	Description
1	4/03/19		Exterior Demolition Elevations - West & South
2			
3			
2 East Exterior Demolition Elevation
3/16" = 1'-0"

1 North Exterior Demolition Elevation
3/16" = 1'-0"

LEGEND

- TO BE DEMOLISHED
- MASONRY WALL TO BE DEMOLISHED
- MASONRY WALL TO REMAIN



ARCHITECT OF RECORD
Fradkin & McAlpin Architects LLP
30 West 37th Street, 8th Floor
New York, NY 10018
(212) 512-7100
www.fradkinmcalpin.com

DESIGN ARCHITECT
A69 Architects S.R.O.

STRUCTURAL ENGINEER
GACE Consulting Engineers, DPC
105 Madison Avenue
New York, NY 10017
(212) 545-7878

MEP ENGINEER
Henderson Engineers

CODE CONSULTANT
Jack Callahan Studio
209 Broadway, Suite 1420
New York, NY 10007
(212) 766-2115



#	Date	Description
1	4/03/19	PAA #2
2		
3		
