



TERMINAL
WAREHOUSE


L&L HOLDING COMPANY	CLIENT
142 West 57th Street New York, NY 10019 T: 212.920.3390	
NORMANDY REAL ESTATE PARTNERS	CLIENT
53 Maple Avenue Morristown, NJ 17960 T: 973.886.1160	
COOKFOX ARCHITECTS, PC	ARCHITECT
250 West 57th Street, 17th Floor New York, NY 10107 T: 212.47.6297	
DESMONE CONSULTING ENGINEERS	STRUCTURAL ENGINEERS
140 Broadway, 20th Floor New York, NY 10005 T: 212.532.2211	
DERIVE ENGINEERS, INC	MEP / ENERGY MODELING CONSULTANT
865 Broadway, Suite 501 New York, NY 10012 T: 646.868.8933	
THORNTON TOMASETTI	EXTERIOR ENVIRONMENTAL CONSULTANT
51 Madison Avenue New York, NY 10010 T: 917.661.7500	
CITYWIDE ELEVATOR CONSULTING	ELEVATOR CONSULTANT
891 US Highway 22, Suite 100A Bridgewater, NJ 08807-2956 T: 301.662.8000	
LANGAN	GEOTECHNICAL / CIVIL ENGINEER
360 West 31st Street, 8th Floor New York, NY 10001 T: 212.479.5400	
JENSEN HUGHES, INC	FIRE PROTECTION & LIFE SAFETY CONSULTANT
254 West 31st Street, 8th Floor New York, NY 10001 T: 631.662.4725	
RIZZO GROUP	CODE CONSULTANT / EXPERT
1333 Broadway, Suite 500 New York, NY 10010 T: 212.698.5980	
HIGGINS QUASERBARTH & PARTNERS, LLC	HISTORIC PRESERVATION CONSULTANT
11 Hanover Square, 16th Floor New York, NY 10005 T: 212.274.8468	
KRAMER LEVIN NATALIS & FRANKEL, LLP	LAND USE CONSULTANT
1177 Avenue of the Americas New York, NY 10020 T: 212.215.9100	
LONGMAN LINDSEY	ACOUSTICS CONSULTANT
200 West 41st Street, Suite 1100 New York, NY 10036 T: 212.315.6400	
BOLD LLC	LIGHTING DESIGNER
227 West 29th Street, Suite 8F New York, NY 10001 T: 212.647.8500	
SAGE AV	AV / IT / SECURITY CONSULTANT
53 West 30th Street, Suite 605 New York, NY 10018 T: 212.213.1523	
FEDERAL AIRWAYS & AIRSPACE	FAM CONSULTANT
1402 South Patricia Drive Satellite Beach, FL 32937 T: 321.777.1266	
LERCH BATES	FAÇADE LOGISTICS
1430 Broadway, Suite 908 New York, NY 10018 T: 212.586.4900	
TERRAIN NYC	LANDSCAPE ARCHITECT
203 Lafayette Street, 5th Floor New York, NY 10012 T: 212.537.6880	
ISSUES:	
NO. DATE DESCRIPTION	
01 2022.10.06 MARQUEE FILING	
02	
03	
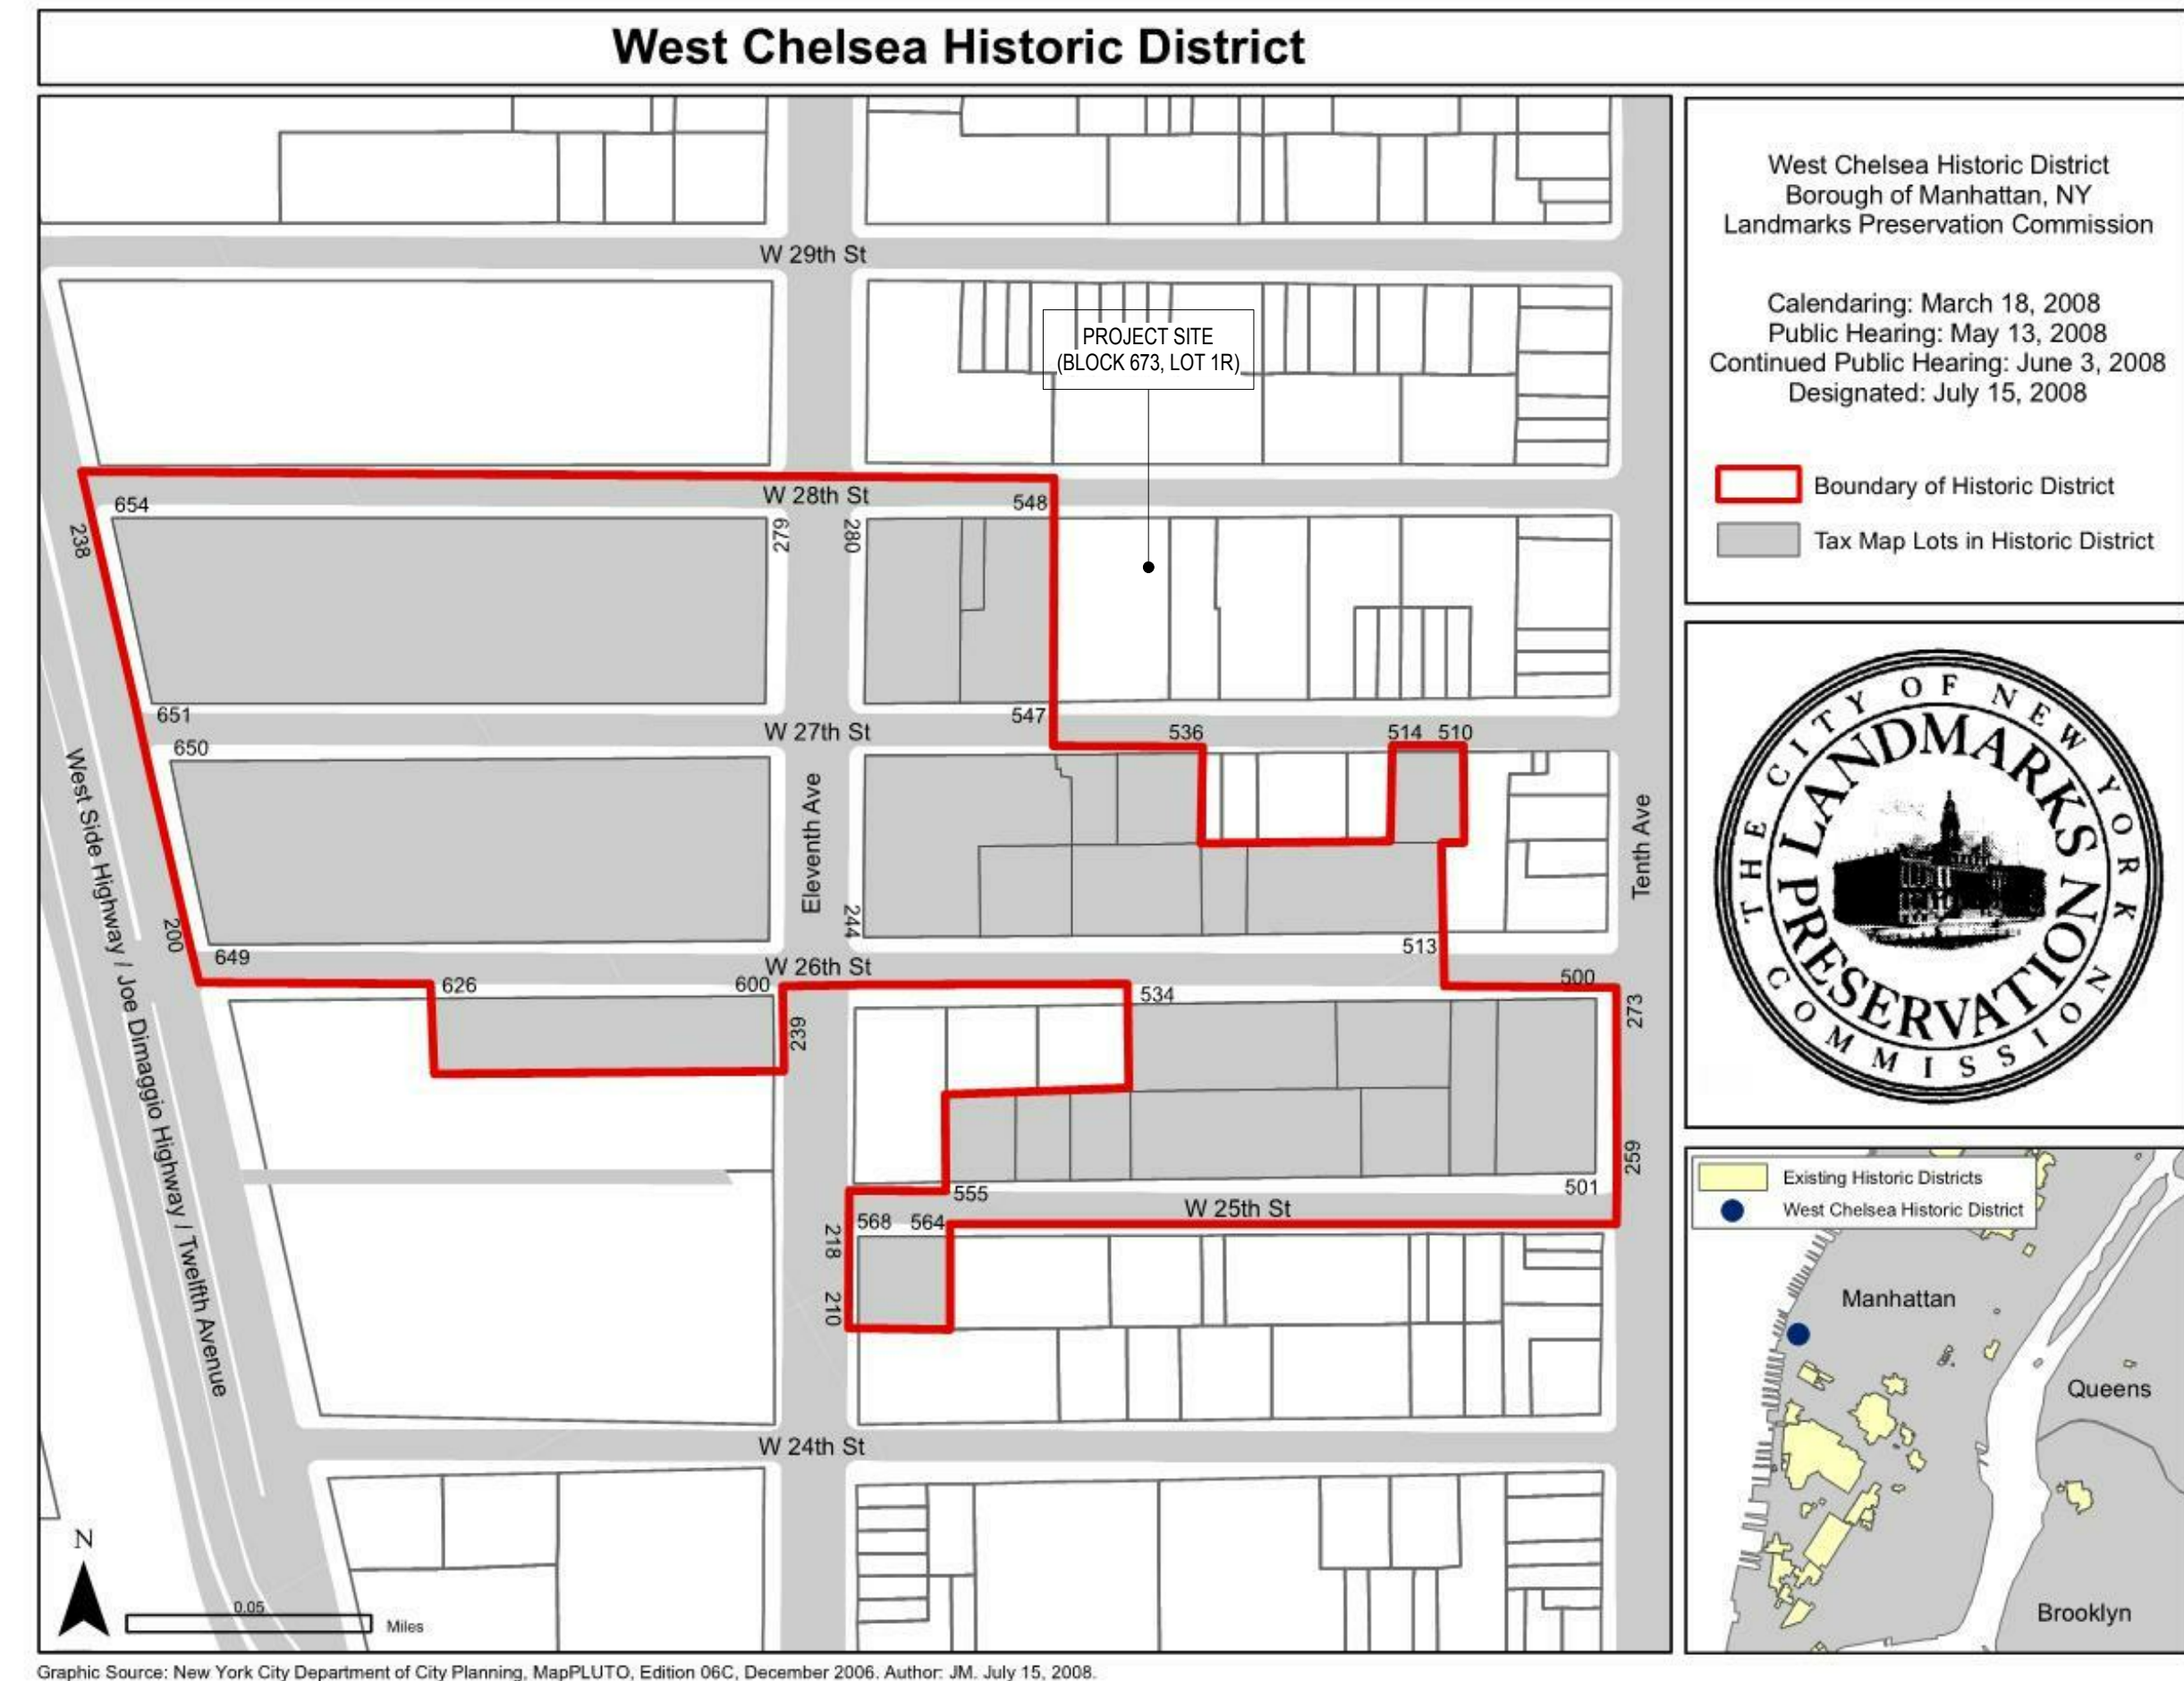

03 LPC HISTORIC DISTRICT MAP - WEST CHELSEA HISTORIC DISTRICT
N.T.S.

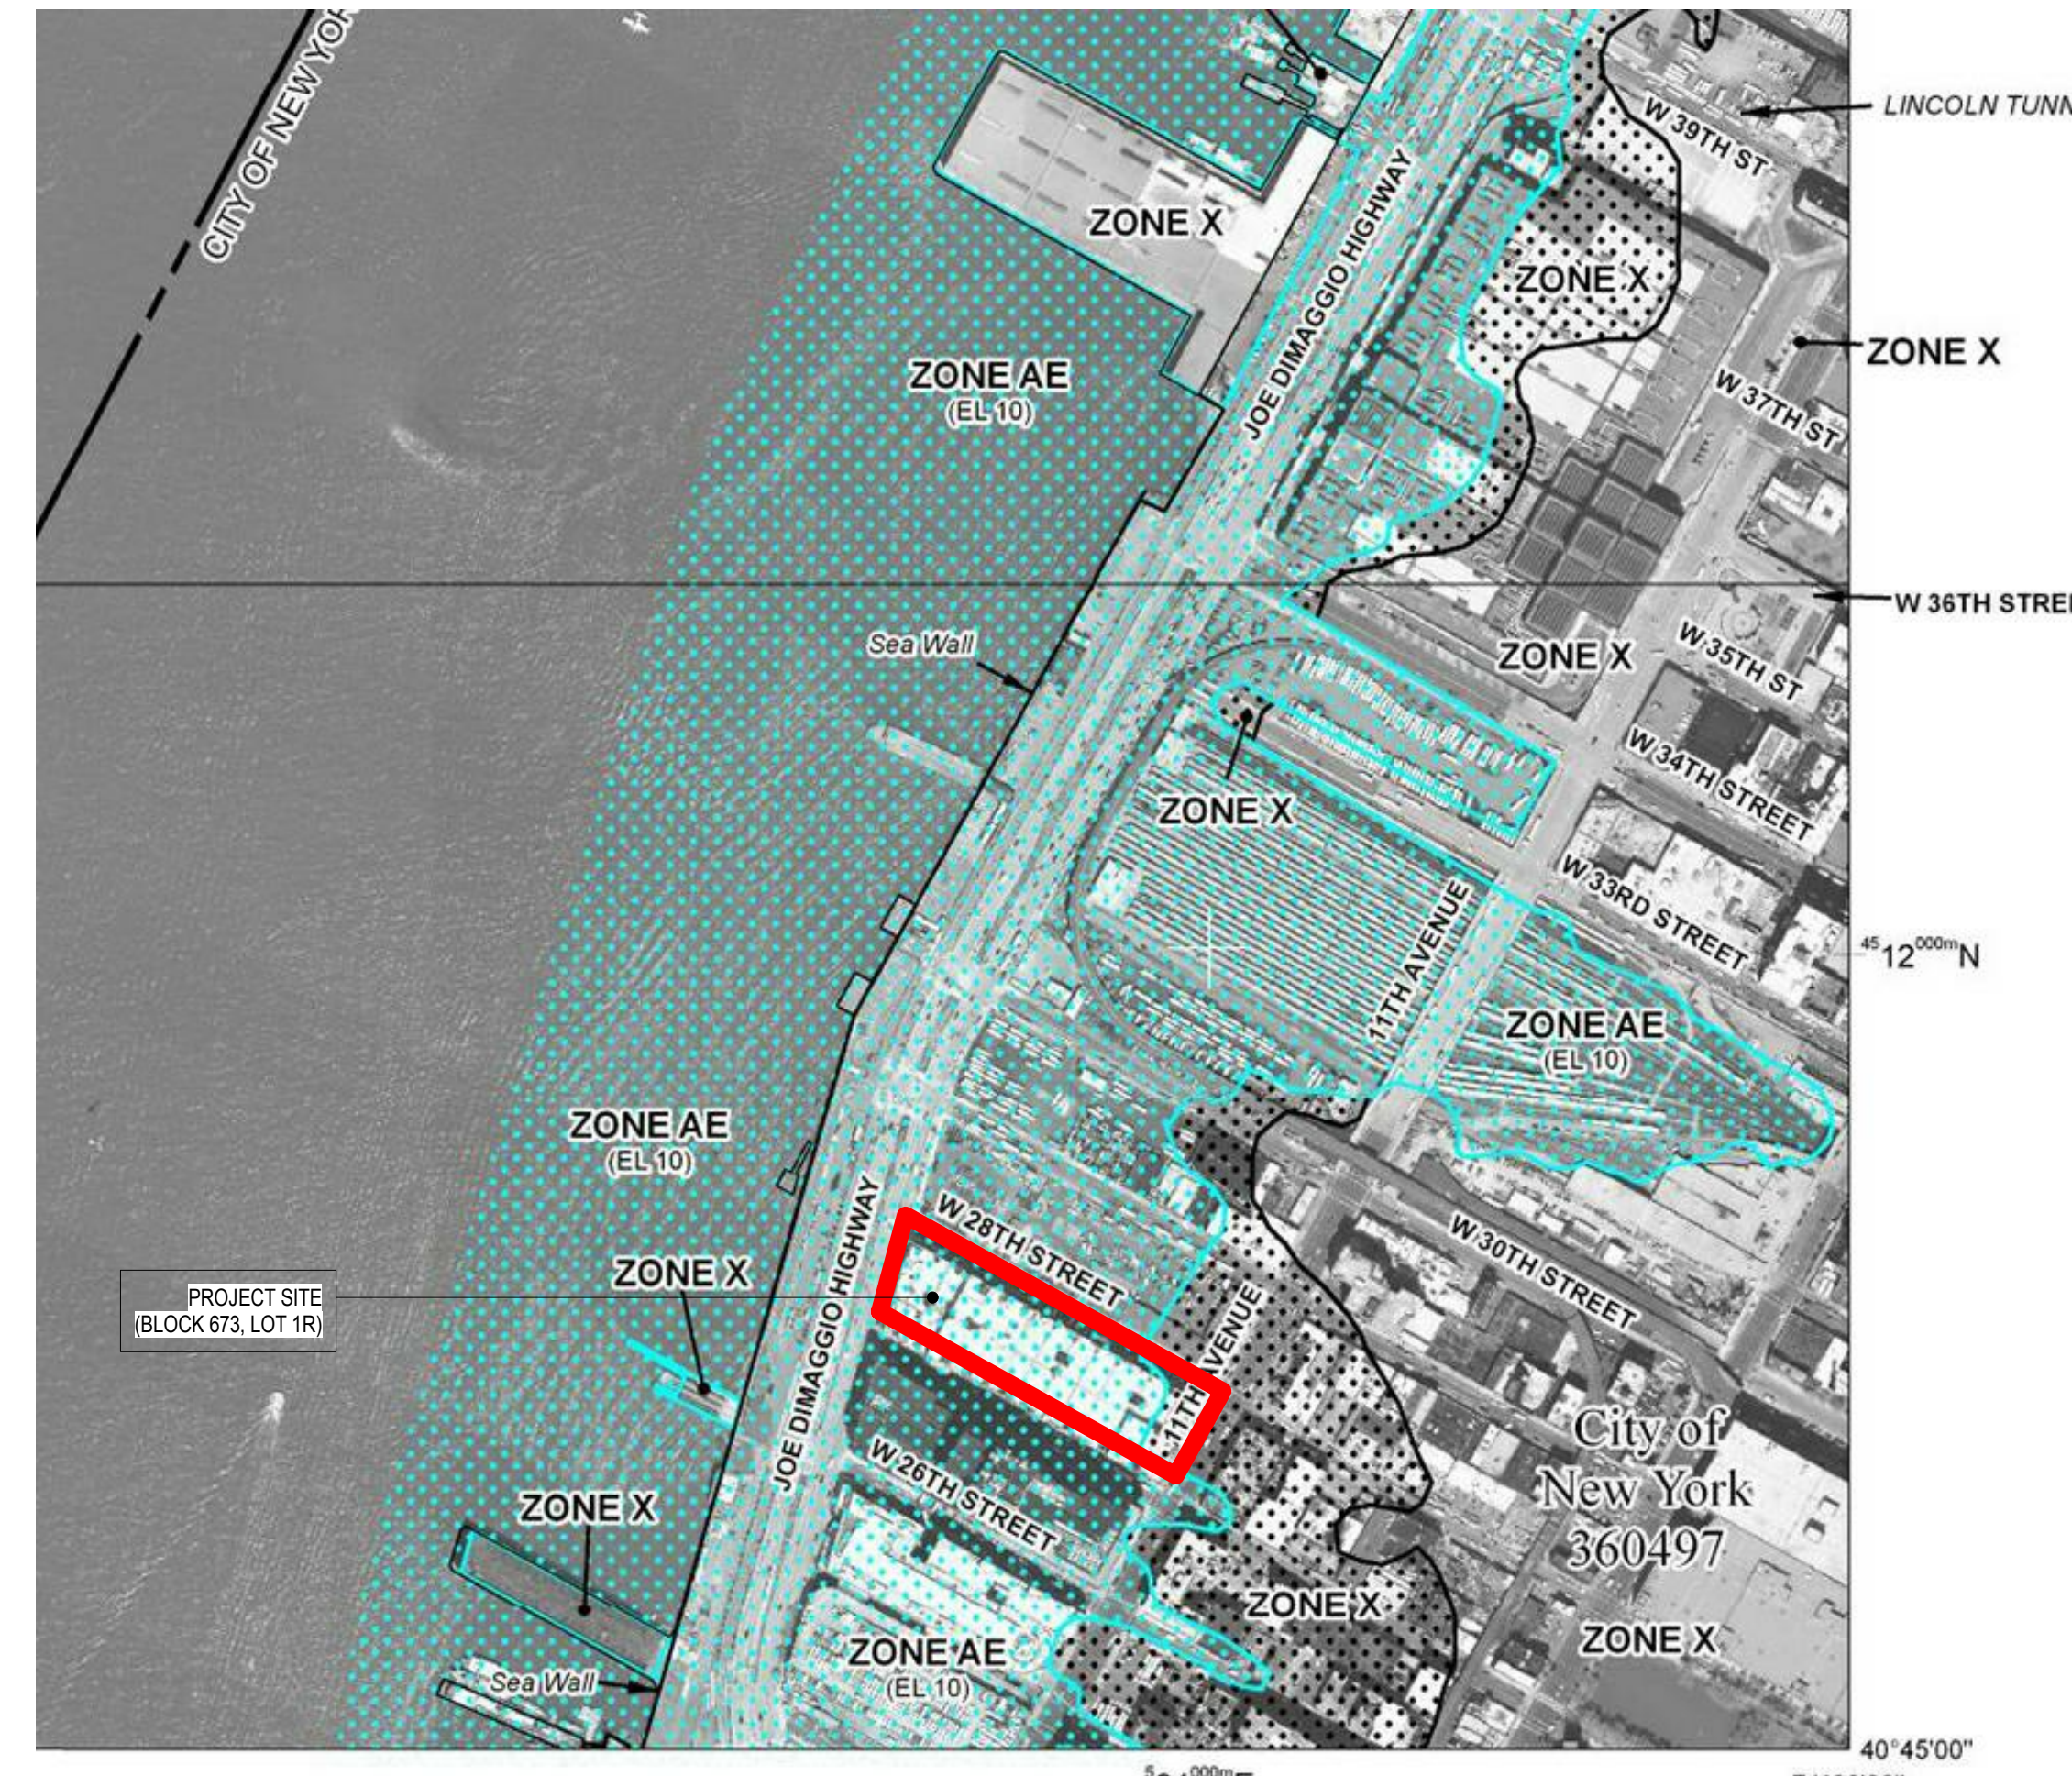


05 FEMA FIRM - SEPTEMBER 5, 2007 (B.F.E.10)
N.T.S.

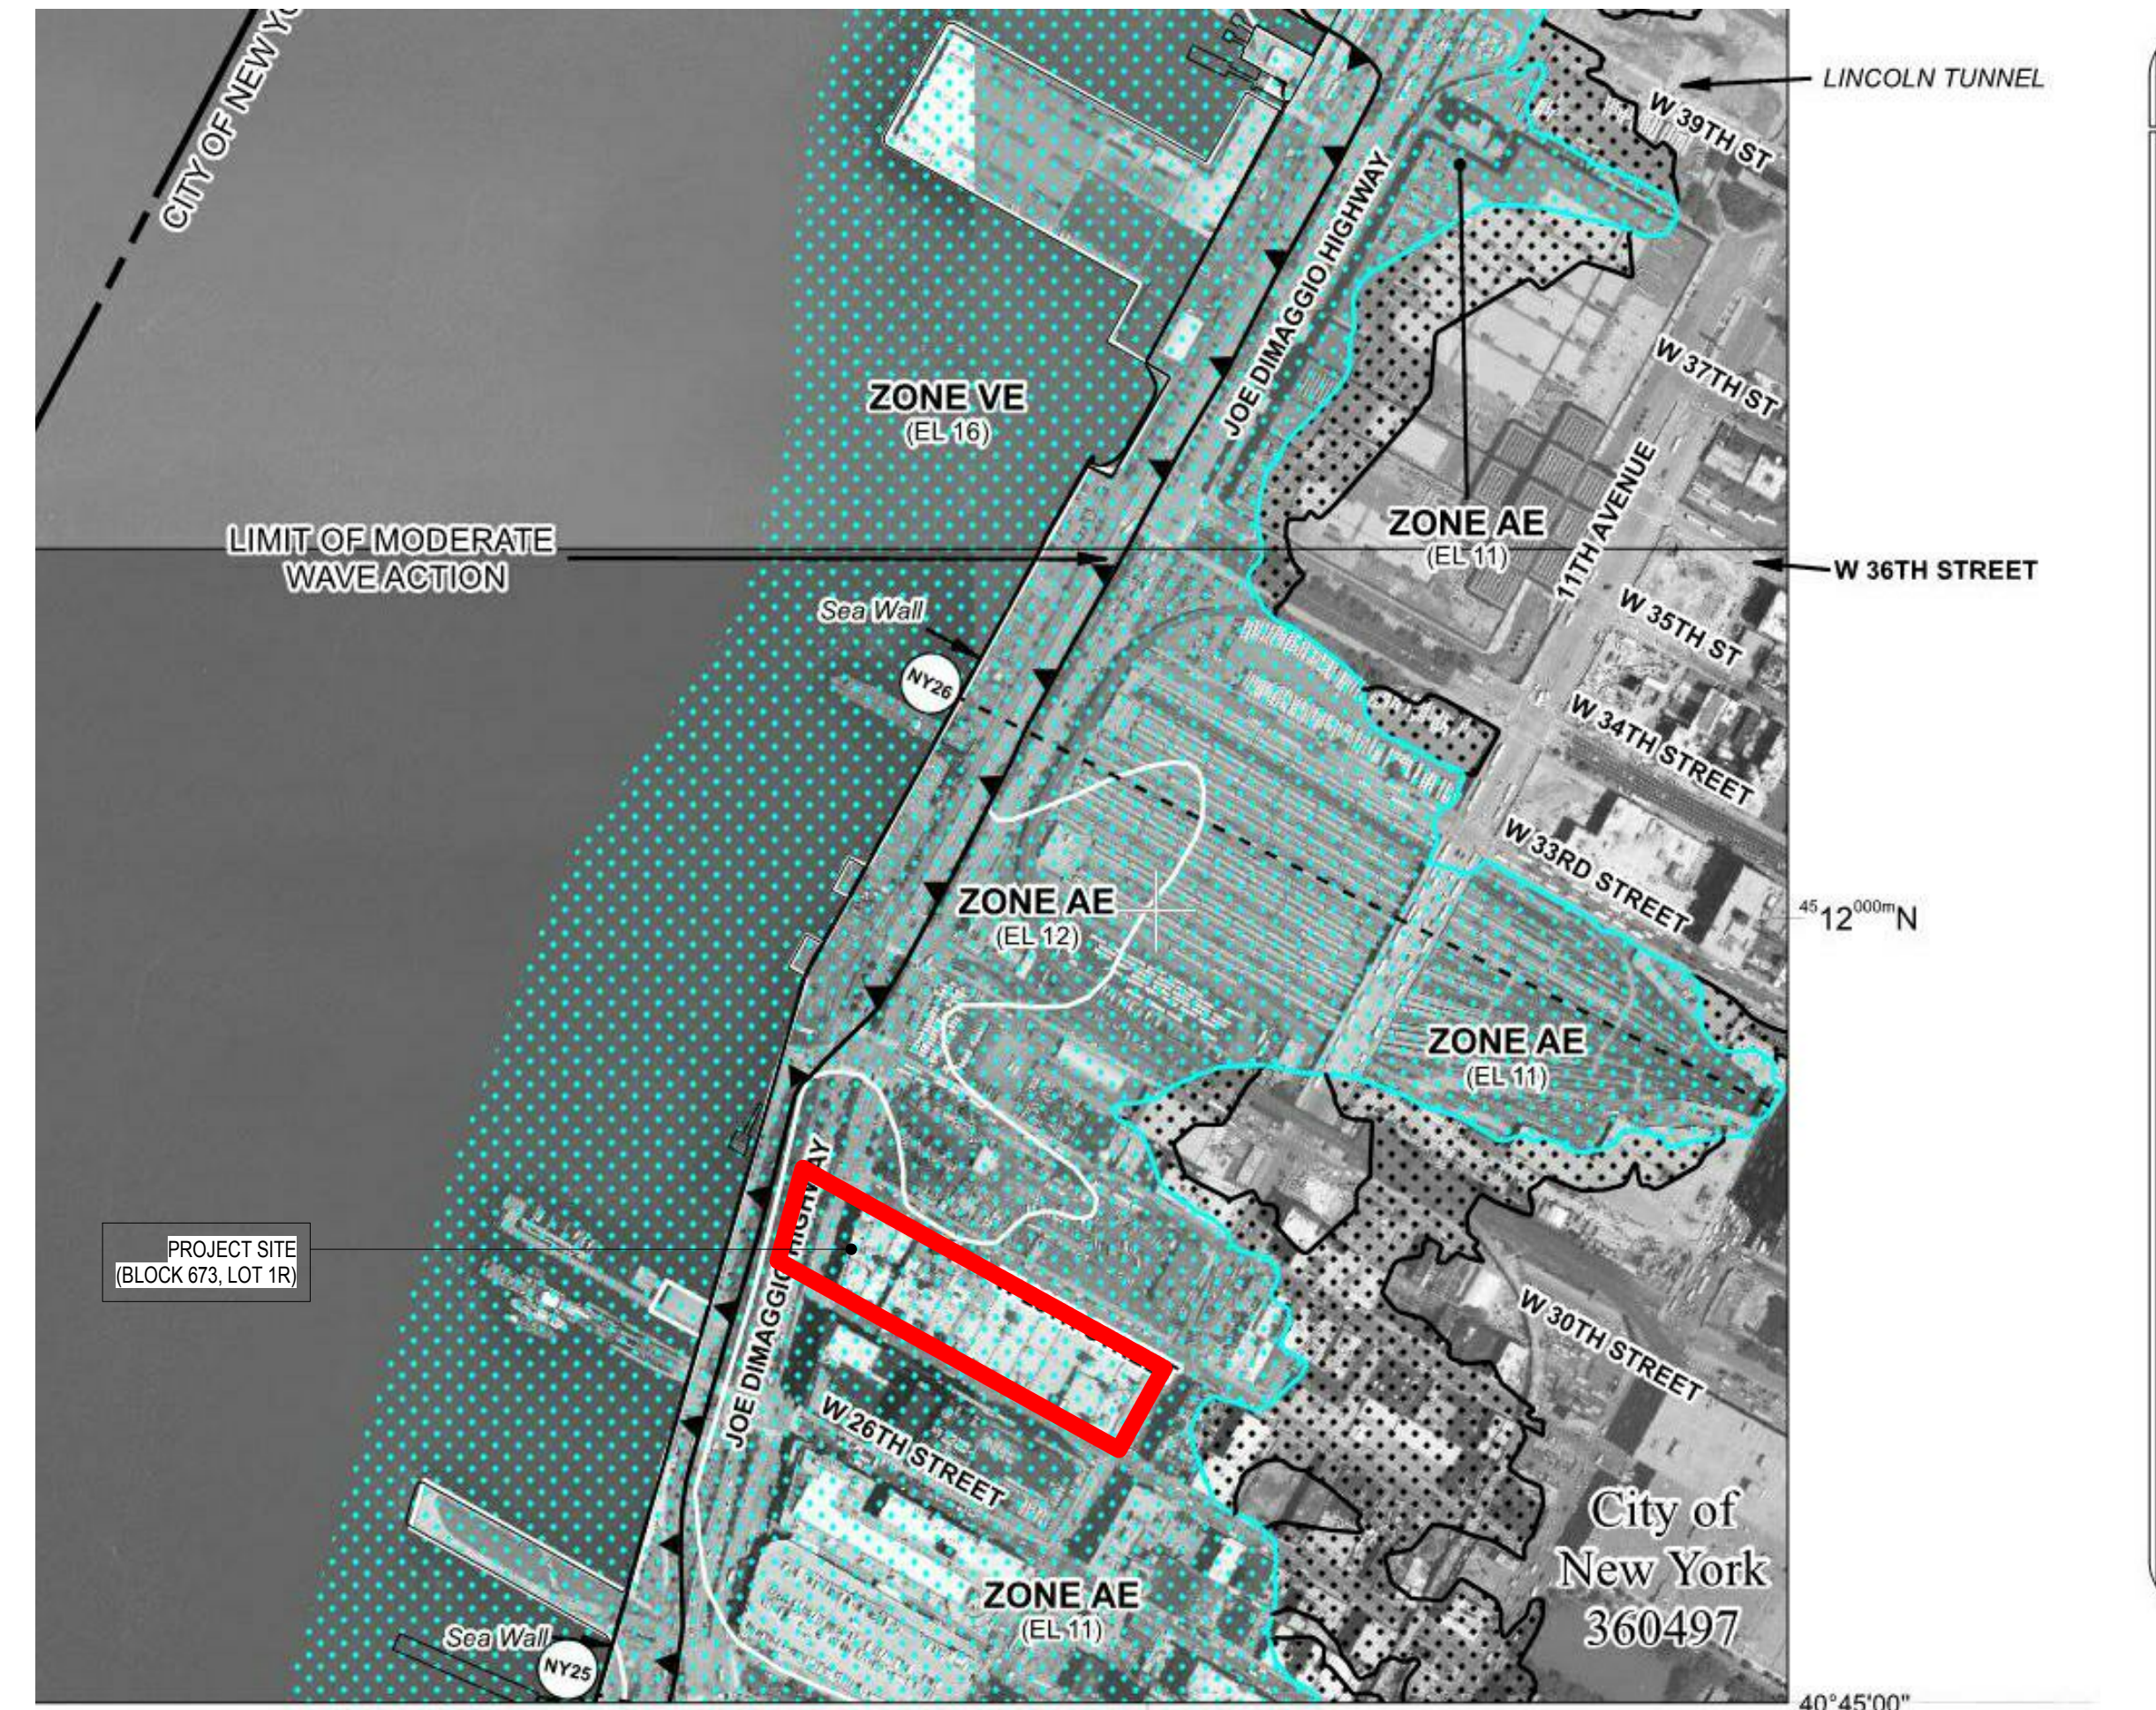

02 FEMA FIRM - DECEMBER 5, 2013 (B.F.E.11, CONTROLLING MAP)
N.T.S.



04 ZONING MAP (8b)
N.T.S.

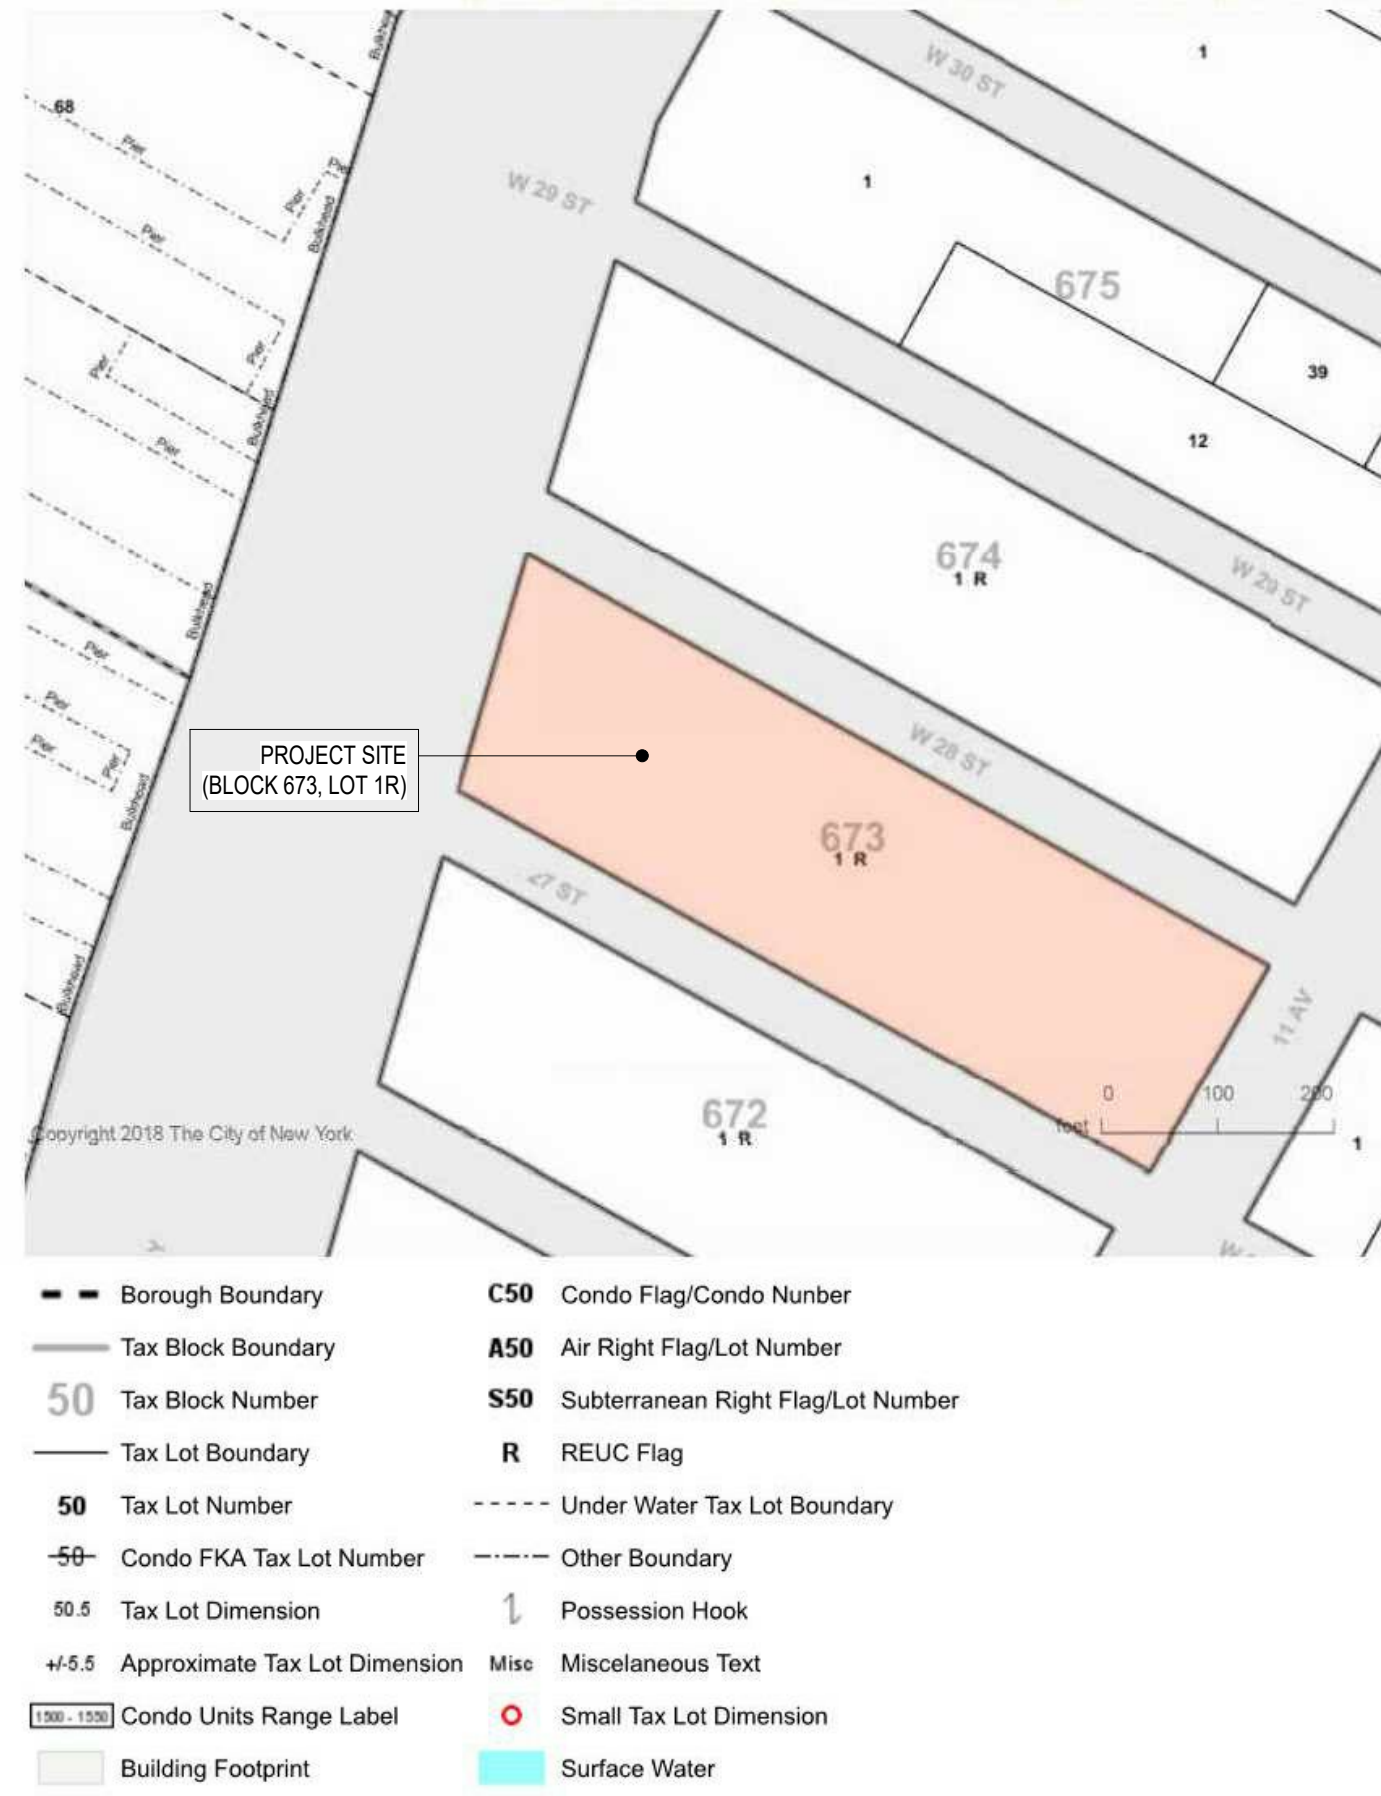

01 LOCATOR MAP
N.T.S.