

DEPT BLDGS 210014198
Job Number
SC220479250
Scan Code

(NOT FOR TITLE PURPOSES)


LEGEND

No. NORTH SOUTH EAST FIRE ESCAPE WINDOW WELL CELLAR DOOR ENT. UNDER ENT. ENTRANCE L.A. AREAWAY CLEAR BT. RIGHT


JOB # 7011-BX

LIGHT POST UTILITY POLE CATCH BASIN WATER VALVE GAS VALVE PARKING METER TRAFFIC SIGN HYDRANT HYD. ELECTRIC BOX TREE PIT SEWER MANHOLE ELECTRIC MANHOLE TELEPHONE MANHOLE D.W.S. WATER

THIS IS TO CERTIFY THAT I HAVE EXERCISED A PROFESSIONAL STANDARD OF CARE IN CERTIFYING THAT THIS SURVEY IS COMPLETE AND IN ACCORDANCE WITH APPLICABLE LAWS AND THAT THE INFORMATION SHOWN THEREON SUBSTANTIALLY AGREES WITH THE APPROVED PLANS AND APPLICATIONS.

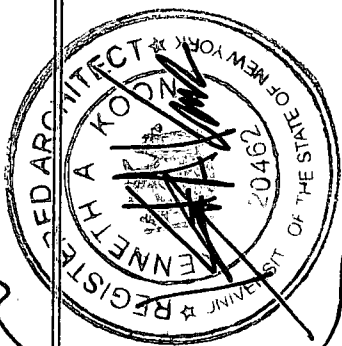

HERING (60'WIDE) AVENUE


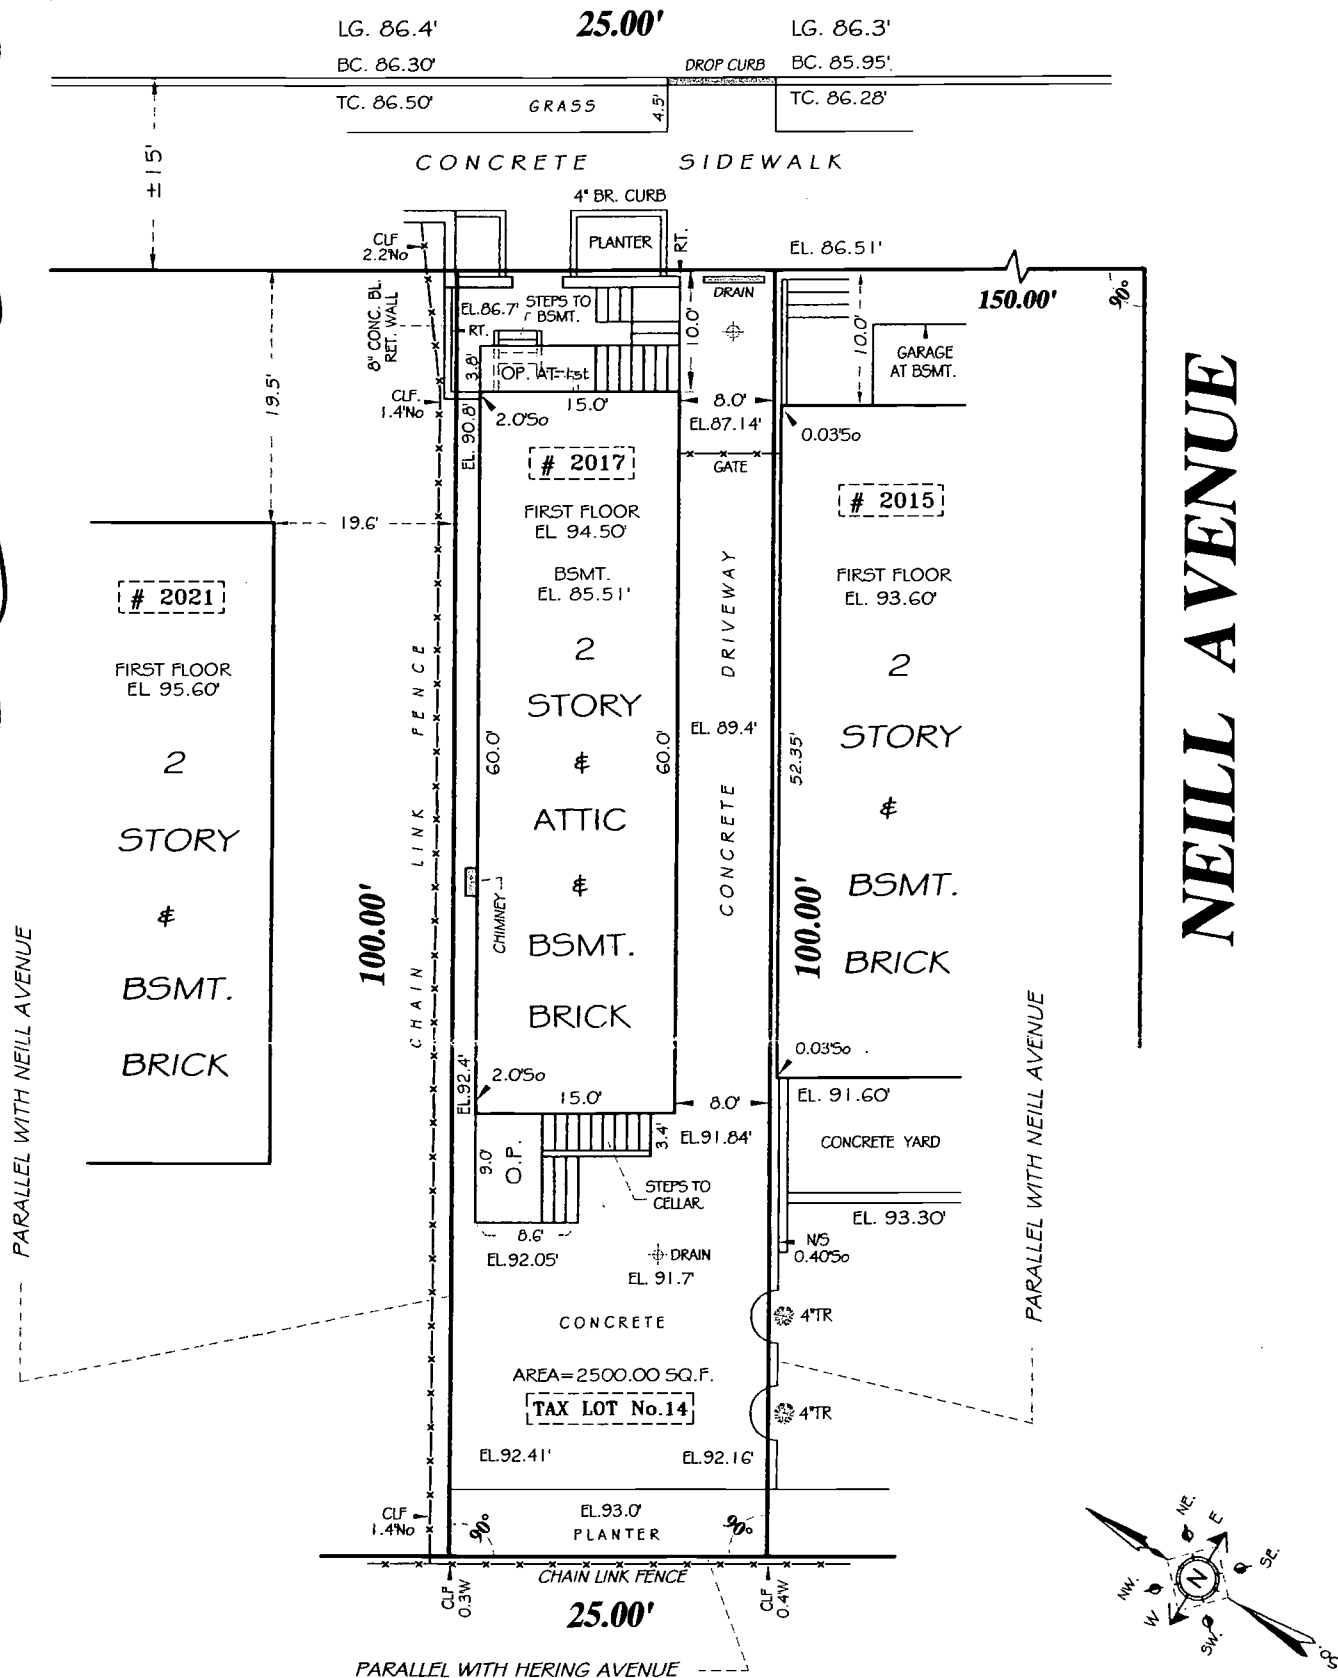


[SURVEYED]

MARCH 31, 2011

UNAUTHORIZED ALTERATIONS OR ADDITIONS TO THIS SURVEY IS A VIOLATION OF SECTION 7209 OF THE NEW YORK STATE EDUCATION LAW. COPIES OF THIS SURVEY MAP NOT BEARING THE LAND SURVEYOR'S INKED SEAL OR EMBOSSED SEAL SHALL NOT BE CONSIDERED TO BE A VALID TRUE COPY. GUARANTEES OR CERTIFICATIONS INDICATED HEREON SHALL RUN ONLY TO THE PERSON FOR WHOM THE SURVEY IS PREPARED, AND ON HIS BEHALF TO THE TITLE COMPANY, GOVERNMENTAL AGENCY AND LENDING INSTITUTION LISTED HEREON, AND TO THE ASSIGNEES OF THE LENDING INSTITUTION. GUARANTEES OR CERTIFICATION ARE NOT TRANSFERABLE TO ADDITIONAL INSTITUTIONS OR SUBSEQUENT OWNERS.

BLOCK: 4308
LOT (s): 14
SECTION: 15
COUNTY: BRONX
DWG BY: Jeffrey B.
CHK'D BY:

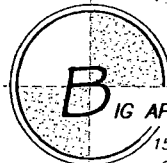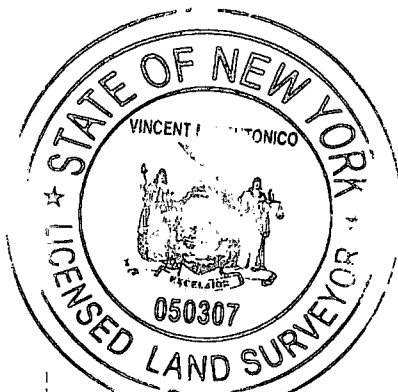

VINCENT M. TEUTONICO
N.Y.S. LIC. No. 050307

BIG APPLE LAND SURVEYORS PC.

1511 WATERSTONE DRIVE, BRONX, NY 10461
OFF. (347)810-7211 : FAX (347)810-7213
E-mail: BIGAPPLELS@YAHOO.COM

FINAL SURVEY

ALL ELEVATIONS REFER TO BRONX TOPOGRAPHICAL DATUM WHICH IS 2.608 FEET ABOVE NATIONAL GEODETIC SURVEY DATUM AT SANDY HOOK NEW JERSEY.

SCALE: 1"=16'