

(FOR TITLE PURPOSES)

No. NORTH

So. SOUTH

E. EAST

F.E. FIRE ESCAPE

W.W. WINDOW WELL

C.D. CELLAR DOOR

ENT.UND. ENT. UNDER

ENT. ENTRANCE

L.A. LOW AREA

A. AREAWAY

CL. CLEAR

RT. RIGHT

JOB # 22521 - BX

LIGHT POST

UTILITY POLE

CATCH BASIN

WATER VALVE

GAS VALVE

PARKING METER

TRAFFIC SIGN

HYDRANT HYD.

ELECTRIC BOX


TREE PIT

SEWER MANHOLE

ELECTRIC MANHOLE

TELEPHONE MANHOLE

D.W.S. WATER

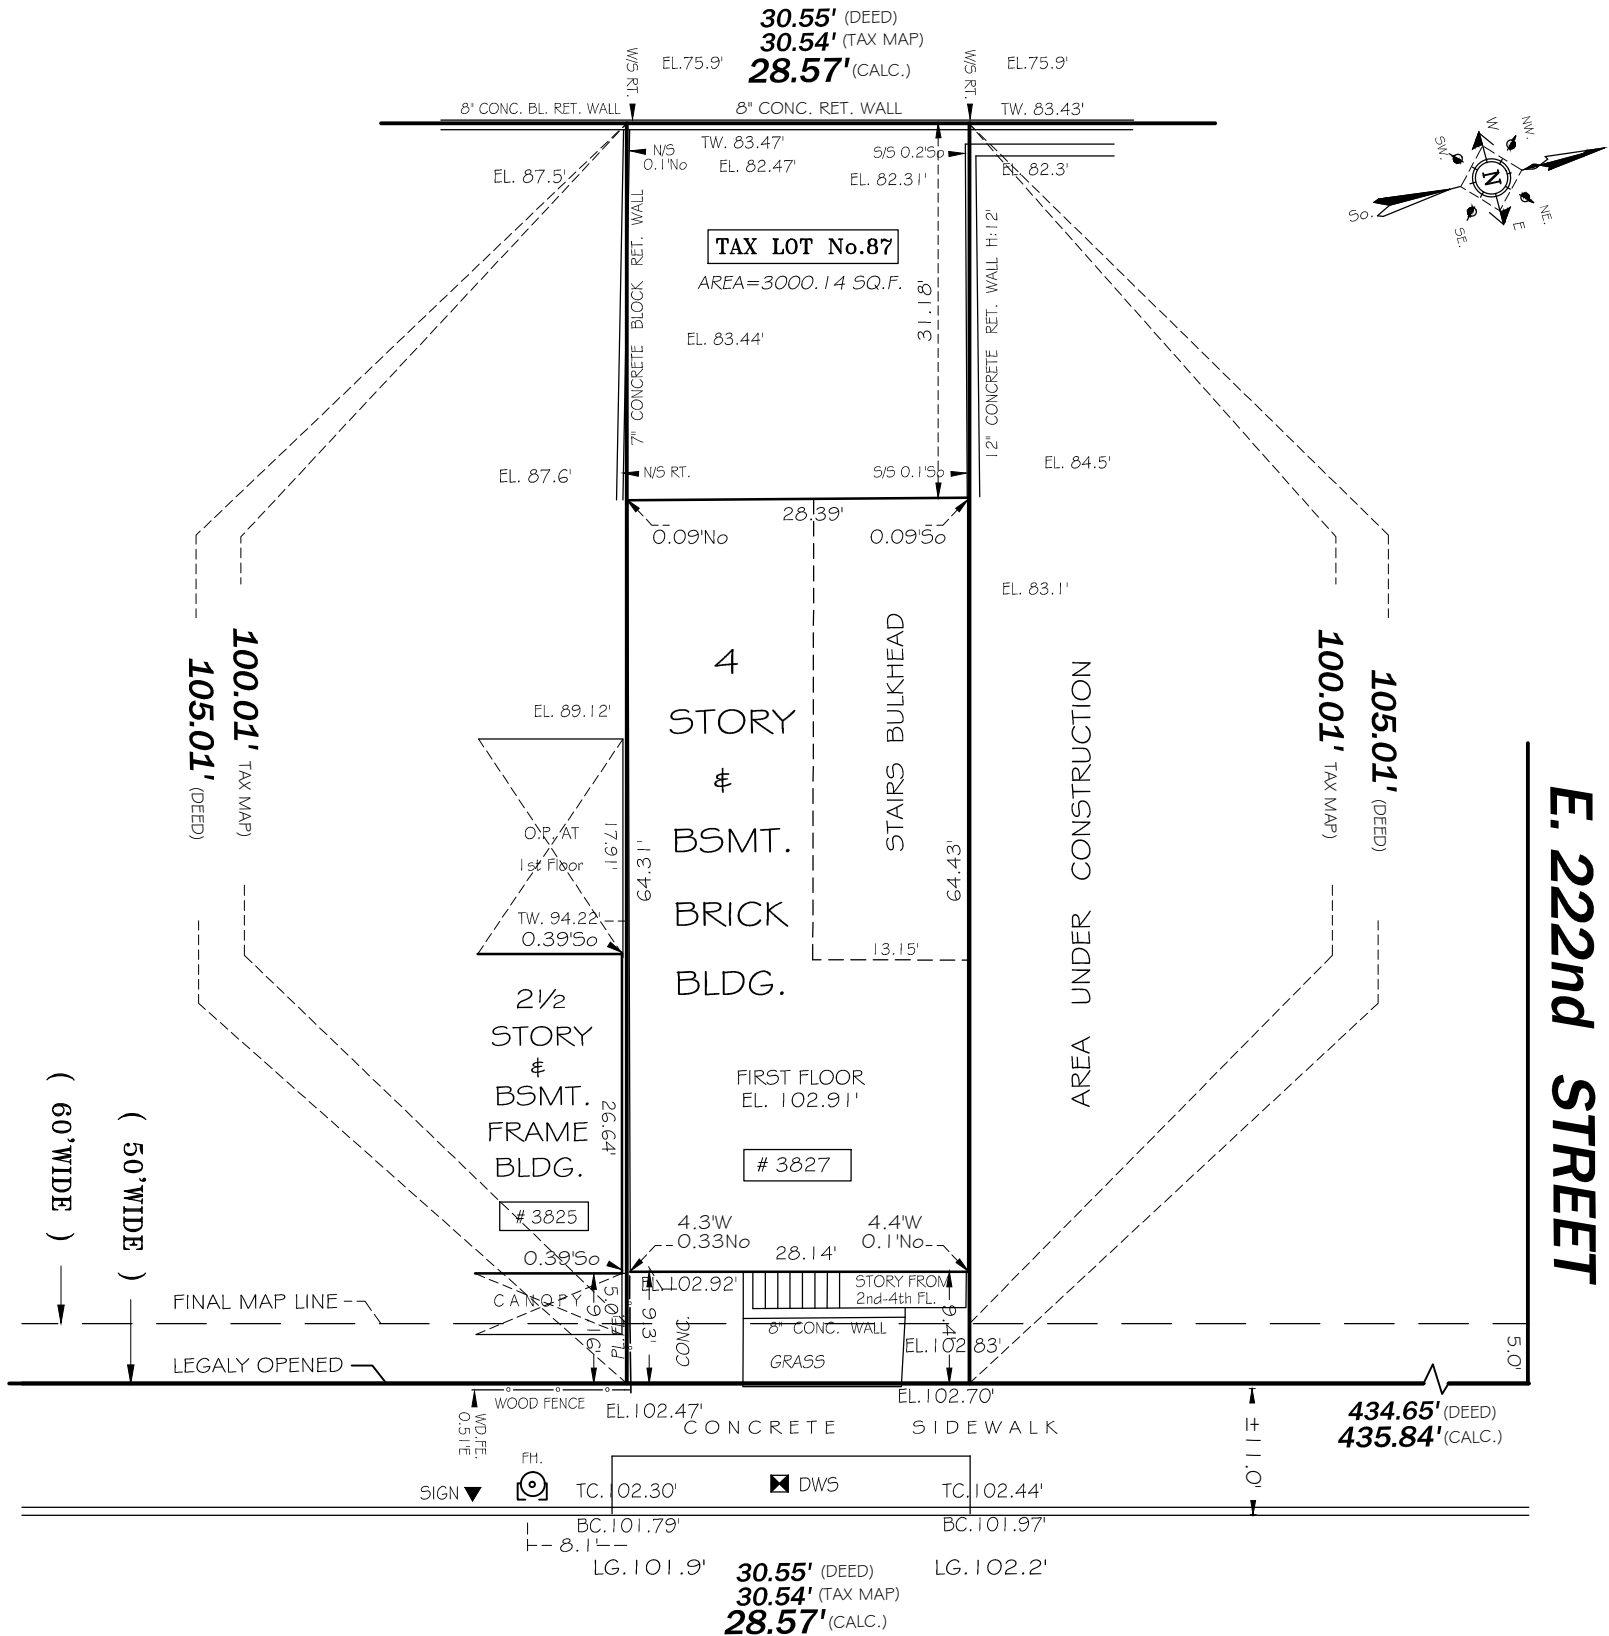


CARPENTER AVENUE

SURVEYED

AUGUST 04, 2022

UNAUTHORIZED ALTERATIONS OR ADDITIONS TO THIS SURVEY IS A VIOLATION OF SECTION 7209 OF THE NEW YORK STATE EDUCATION LAW. COPIES OF THIS SURVEY MAP NOT BEARING THE LAND SURVEYOR'S INKED SEAL OR EMBOSSED SEAL SHALL NOT BE CONSIDERED TO BE A VALID TRUE COPY. GUARANTEES OR CERTIFICATIONS INDICATED HEREON SHALL RUN ONLY TO THE PERSON FOR WHOM THE SURVEY IS PREPARED, AND ON HIS BEHALF TO THE TITLE COMPANY, GOVERNMENTAL AGENCY AND LENDING INSTITUTION LISTED HEREON, AND TO THE ASSIGNEES OF THE LENDING INSTITUTION. GUARANTEES OR CERTIFICATION ARE NOT TRANSFERABLE TO ADDITIONAL INSTITUTIONS OR SUBSEQUENT OWNERS.

BLOCK: 4653
LOT (s): 87
SECTION: 15
COUNTY: BRONX
DWG BY: Srdjan B.
CHK'D BY:

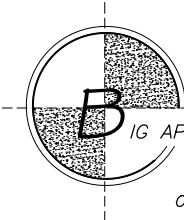

VINCENT M. TEUTONICO
N.Y.S. LIC. No.050307
BIG APPLE LAND SERVICES CORP.
65 MEADOW LANE GROUND LEVEL
NEW ROCHELLE, NY 10805
OFF.(914)365-1847 ; FAX (914)365-1849
E-mail: BIGAPPLELS@YAHOO.COM

FINAL SURVEY

ALL ELEVATIONS REFER TO NORTH
AMERICAN VERTICAL DATUM OF 1988 (NAVD88)
WHICH IS 1.508 FEET ABOVE THE BRONX
TOPOGRAPHICAL DATUM

SCALE: 1"=16'