

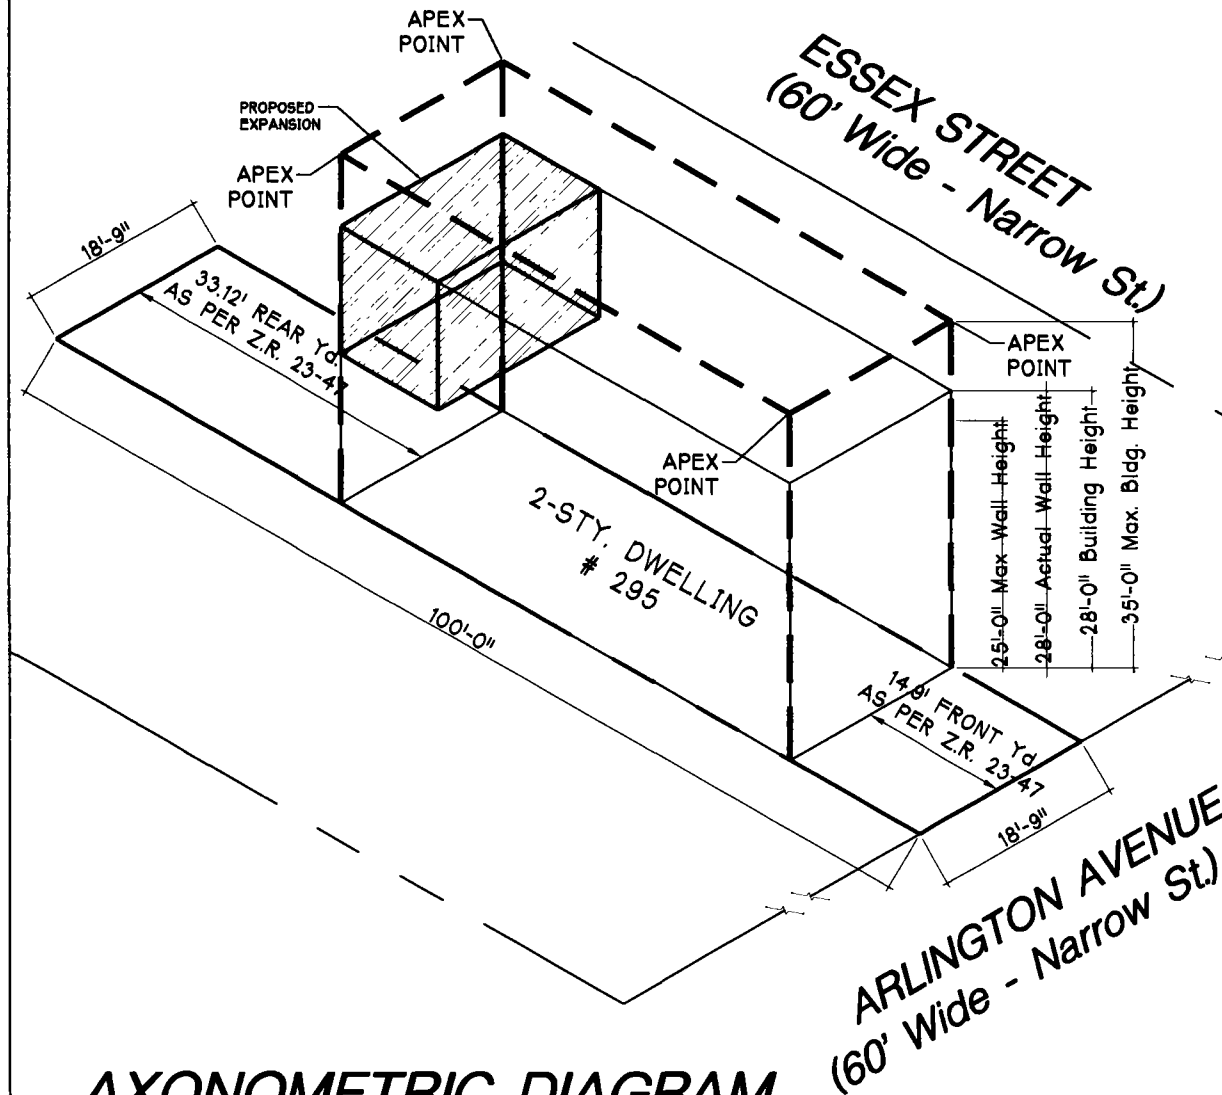


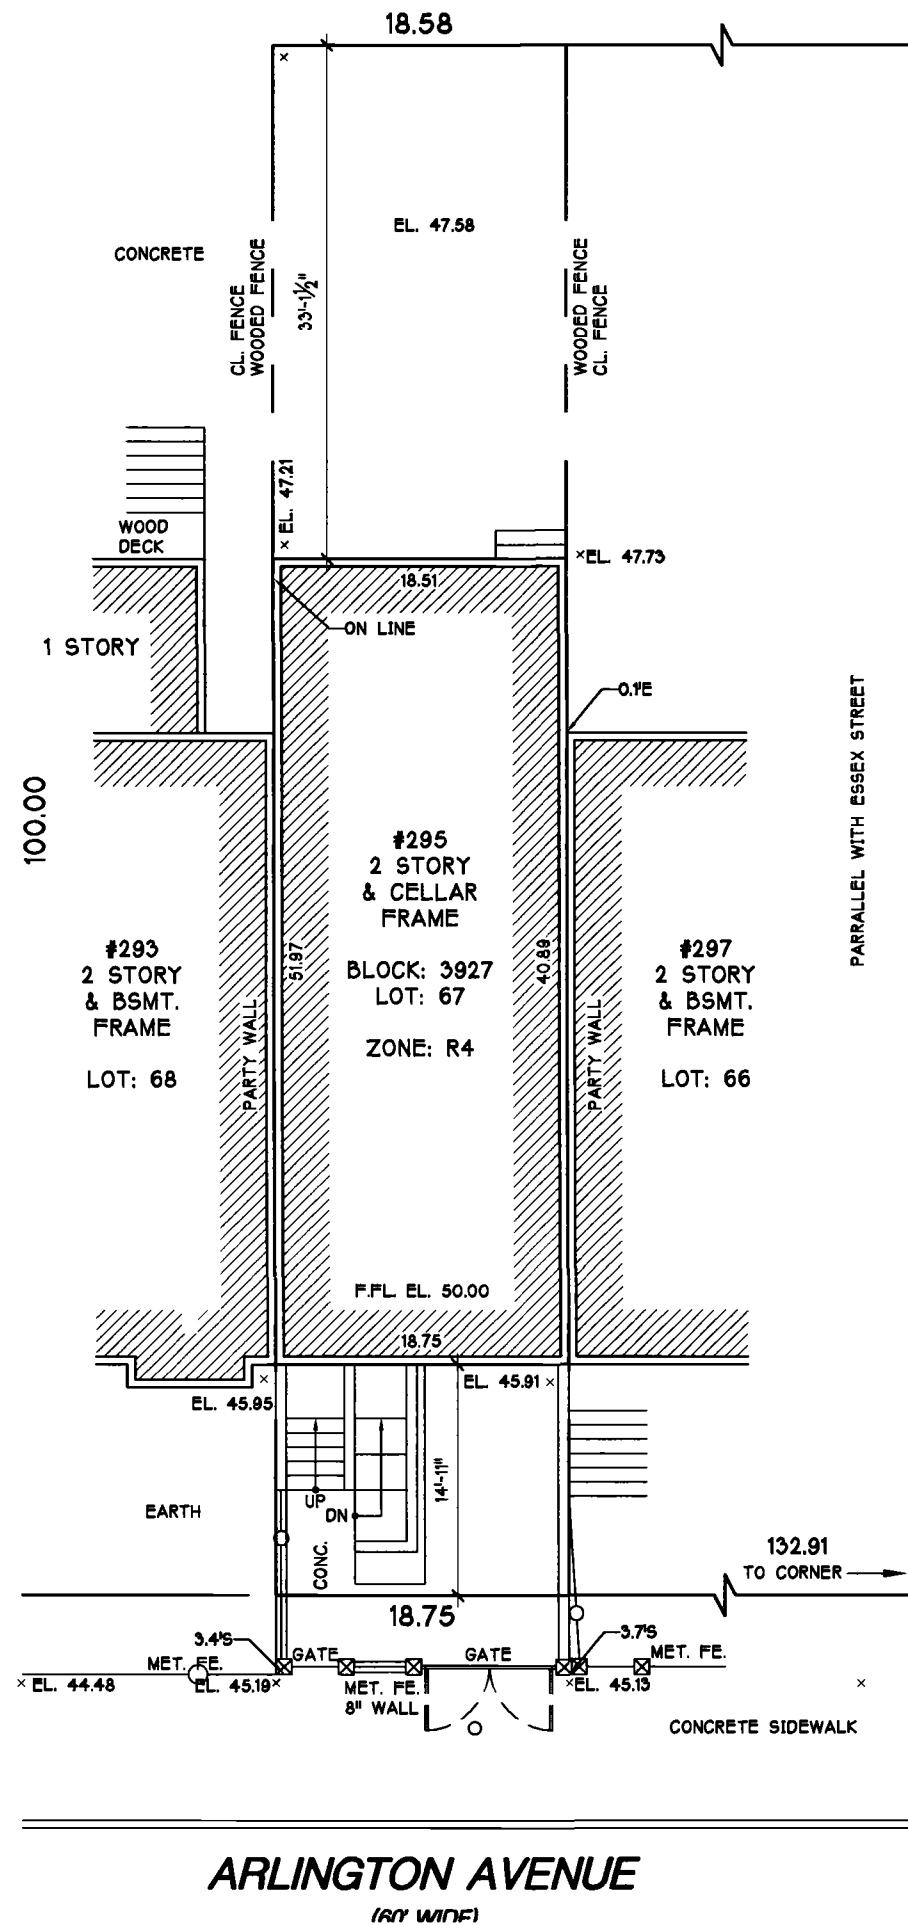

AXONOMETRIC DIAGRAM
ZNG: R-4 SCALE: N.T.S.

DIAGRAM OF BUILDING ENVELOPE AS PER SECTIONS 23-631 Z.R.

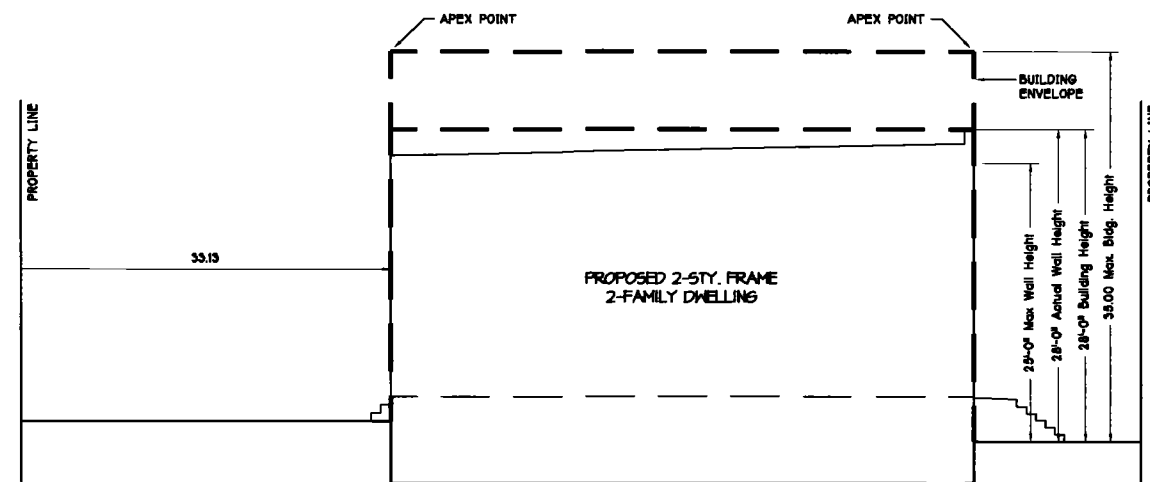

BLDG. HEIGHT & SETBACKS DGRM.
SCALE: 1/8" = 1'

NYC
Buildings

ZD1 Zoning Diagram
Must be typewritten

DEPT BLDGS Job No. 321280270



Submitted to resolve objections stated in a notice of intent to revoke issued pursuant to rule 101-15.

☐ Yes ☐ No

Location Information

HOUSE No(s) **295**
STREET NAME **Arlington Avenue**
BOROUGH **Brooklyn**
BLOCK **3927**
LOT **67**
BIN

Falsification of any statement is a misdemeanor and is punishable by a fine or imprisonment, or both. It is unlawful to give to a city employee, or for a city employee to accept, any benefit, monetary or otherwise, either as a gratuity for properly performing the job or in exchange for special consideration. Violation is punishable by imprisonment or fine or both. I understand that if I am found after hearing to have knowingly or negligently made a false statement or to have knowingly or negligently falsified or allowed to be falsified any certificate, form, signed statement, application, report or certification of the correction of a violation required under the provisions of this code or of a rule of any agency, I may be barred from filing further applications or documents with the Department.


NAME (PLEASE PRINT)

GERALD J. CALIENDO, R.A.

SIGNATURE

DATE

03/16/16

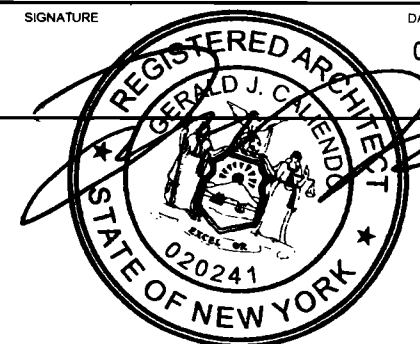


P.E./R.A. SEAL (APPLY SEAL, SIGN AND DATE OVER SEAL)

Internal Use Only

BIS Doc #

PLAN EXAMINERS SIGN AND DATE

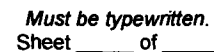

Must be typewritten.
Sheet _____ of _____

☐ Special Permit ULURP No. _____ Authorizing Zoning Section _____
☐ Authorization App. No. _____ Authorizing Zoning Section _____
☐ Certification App. No. _____ Authorizing Zoning Section _____
☐ Other App. No. _____

[illegible]

Sheet _____ of _____

[illegible]

07/09