


JOB NO.: B 995-17-FL

DATE: MAY 22, 2024
FINAL SURVEY

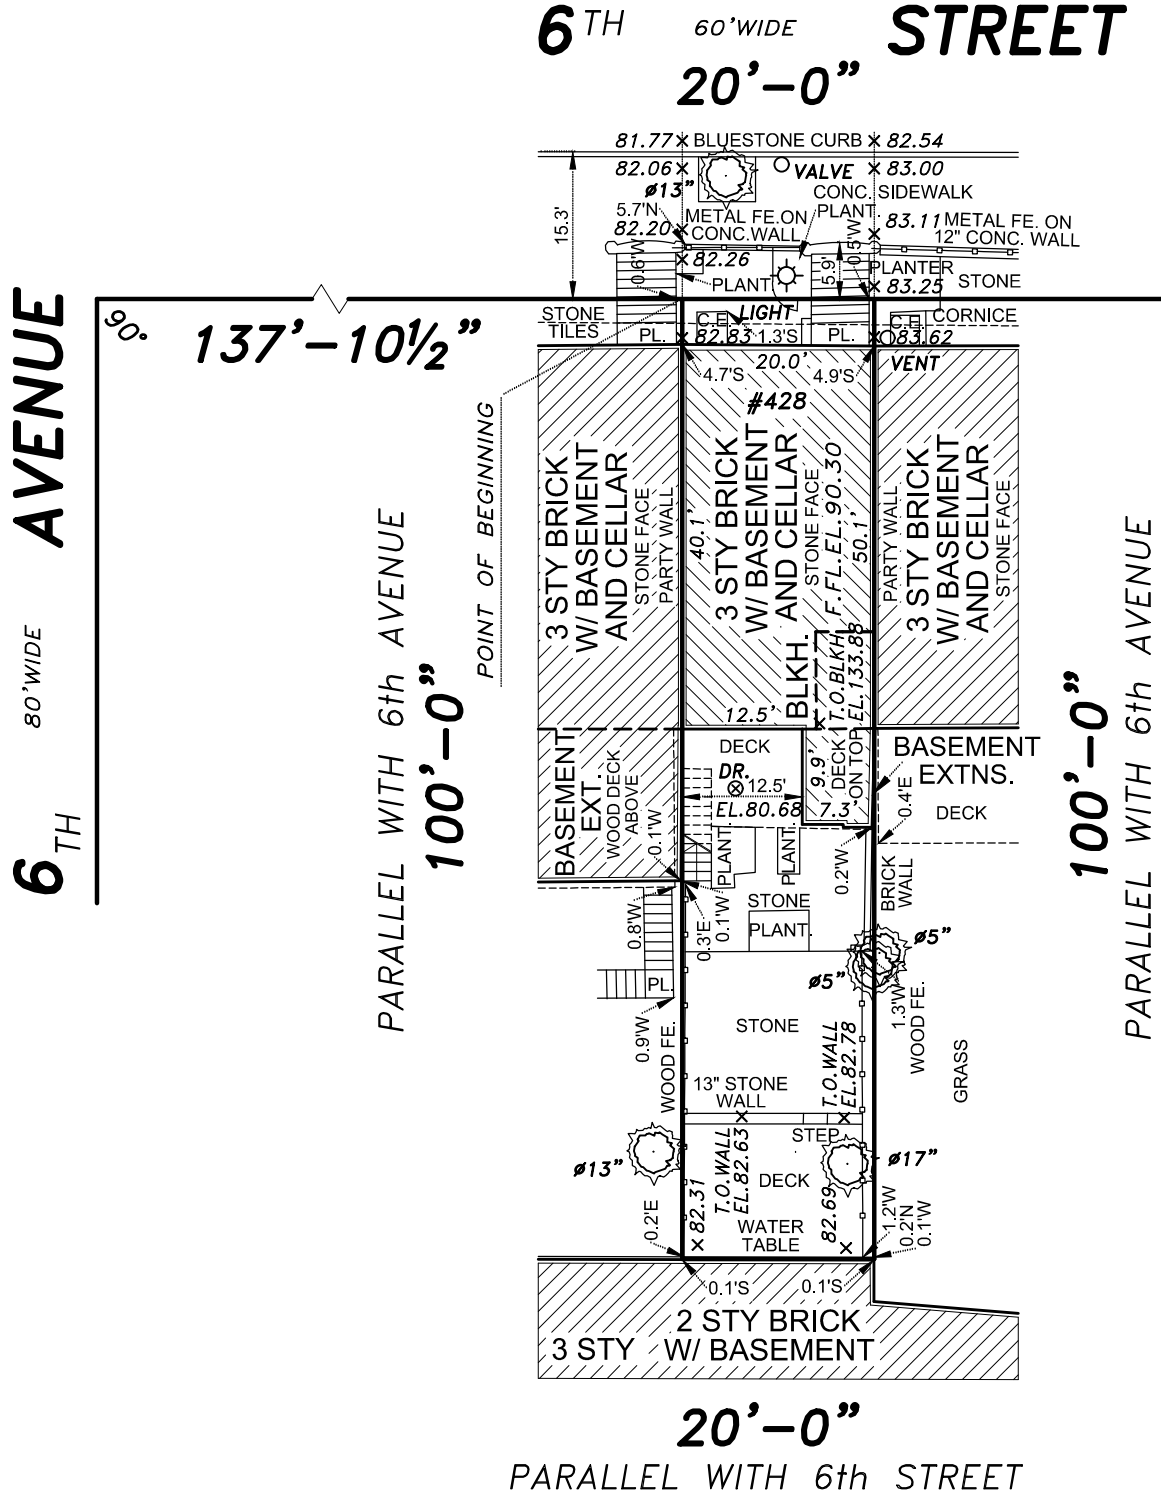

SUBSURFACE UTILITIES ARE NOT GUARANTEED BY SURVEYOR. HIGH CAUTION RECOMMENDED AND VERIFICATION WITH PROPER CITY AGENCIES, IS MANDATORY BEFORE COMMENCING ALL NEW WORK.

ALL SUBSURFACE AND OVERHEAD UTILITIES (AS TO SIZE, TYPE AND DEPTH) SHOWN ON THIS SURVEY ARE TAKEN FROM RECORDS OF GOVERNMENTAL AGENCIES AND UTILITY COMPANIES, UNLESS OTHERWISE NOTED AND SHOWN.

COVER OR DEPTH OF UTILITIES WHICH DERIVED FROM FIELD MEASUREMENTS SHOWN ON THIS SURVEY SHOULD BE VERIFIED WITH PROPER AGENCY PRIOR TO CONSTRUCTION OF PROJECT. INVERT ELEVATIONS ARE DERIVED FROM CITY AGENCY RECORDS WHEN NOT AVAILABLE BY FIELD SURVEY AND NOTED AS "PER RECORD" ON THE SURVEY.

ALL SUBSURFACE UTILITY AS TO LOCATION AND DEPTH, SHOULD BE RECHECKED AND LEGAL GRADES SHOULD BE VERIFIED WITH THE TOPOGRAPHICAL BUREAU, PREFERABLY IN WRITING BEFORE COMMENCING CONSTRUCTION.

THIS IS TO CERTIFY THAT THERE ARE NO STREAMS OR NATURAL WATER COURSES ON THE SURVEYED PROPERTY EXCEPT AS SHOWN AND/OR DESCRIBED ON THIS SURVEY.

ALL OPERATIONS OF UNDERGROUND FACILITIES AND ALL EXCAVATORS ARE OBLIGATED TO COMPLY WITH ARTICLE 36 OF THE GENERAL BUSINESS LAW AND WITH PROVISIONS OF INDUSTRIAL CODE PART (RULE NO.35) BEFORE ANY EXCAVATION OR DEMOLITION IS COMMENCED. EVERY EXCAVATOR IS REQUIRED BY THESE LAWS TO GIVE ADVANCE NOTICE TO EVERY OPERATOR OF UNDERGROUND FACILITIES OF HIS INTENT TO PERFORM EXCAVATION OR DEMOLITION WORK IN THE SPECIFIED AREA

ALL ELEVATIONS SHOWN REFER TO THE NAVD 1988 DATUM. TO OBTAIN:
- NGVD 1929 DATUM - ADD 1.098 FEET
- BROOKLYN BOROUGH DATUM - SUBTRACT 1.447 FEET


EASEMENTS IF ANY ARE NOT SHOWN ON THIS SURVEY. NO INFORMATION PROVIDED TO SURVEYOR AT THIS TIME.

UNDERGROUND UTILITIES NOTES

UNDERGROUND, OVERHEAD AND GROUND LEVEL UTILITIES ARE NOT GUARANTEED AS TO ACCURACY, EXACT LOCATION, TYPE OR USE, ACTIVE OR INACTIVE. VERIFICATION IS MANDATORY WITH MUNICIPAL AGENCIES, PUBLIC AND PRIVATE UTILITY COMPANIES PRIOR TO TAKING TITLE AND OR DESIGN WORK. BOUNDARIES ARE NOT GUARANTEED UNLESS SO NOTED.

ALL OPERATIONS OF UNDERGROUND FACILITIES AND ALL EXCAVATORS ARE OBLIGATED TO COMPLY WITH ARTICLE 36 OF THE GENERAL BUSINESS LAW AND WITH PROVISIONS OF INDUSTRIAL CODE PART (RULE NO. 35) BEFORE ANY EXCAVATION OR DEMOLITION IS COMMENCED. EVERY EXCAVATOR IS REQUIRED BY THESE LAWS TO GIVE ADVANCE NOTICE TO EVERY OPERATOR OF UNDERGROUND FACILITIES OF HIS INTENT TO PERFORM EXCAVATION OR DEMOLITION WORK IN THE SPECIFIED AREA

SYMBOLS AND ABBREVIATIONS	
PLATFORM..... PL. or PLTF.	MONITORING WELL..... M.W.
BASEMENT ENTRANCE..... B.E.	TRAFFIC LIGHT..... T.L.
CELLAR ENTRANCE..... C.E.	LIGHT..... L.
AIR WAY..... A.W.	STREET LIGHT..... L.P.
BAY WINDOW..... B.W.	FIRE HYDRANT..... H.Y.D.
CONCRETE..... CONC.	SIAMESE CONNECTION..... S.C.
OVERHANG..... O.H.	CURB AND CURB CUT..... C.C.
AIR CONDITION..... A.C.	OVERHEAD SERVICE..... O.H.S.W.
METAL..... MET.	CABLE TV MANHOLE..... CTV
NORTH OF PROPERTY LINE..... N	MANHOLES..... M.H.
SOUTH OF PROPERTY LINE..... S	CATCH BASIN..... C.B.
EAST OF PROPERTY LINE..... E	EXISTING ELEVATIONS..... E.L.
WEST OF PROPERTY LINE..... W	CITY ESTABLISHED GRADES..... L.G.
ROOF OVER..... R.O.	SHUT OFF VALVE..... S.O.V.
FIRE ESCAPE..... F.E.	HANDICAPPED PARKING..... H.P.
UTILITY POLE..... U.P.	EXISTING TREE..... E.T.
PARKING METER..... P.M.	DRAINS..... D.R.
OIL FILL..... O.F.	FENCE..... F.

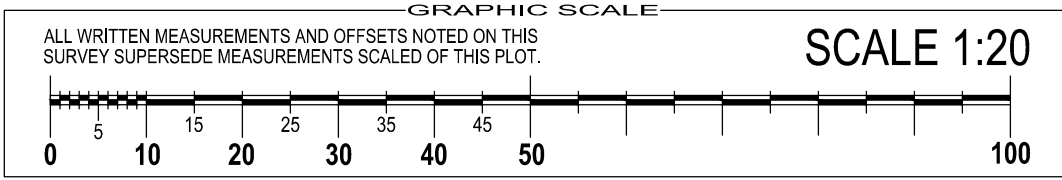

428 6th STREET, BROOKLYN, KINGS CO., NY,

SEC. BLOCK 995 LOT 17

GUARANTEED TO:

TITLE NO.

PERFECT POINT
LAND SURVEYING
brooklyn - queens - manhattan - bronx
staten island - nassau
phone: (718) 474-7700
fax: (718) 872-9699
info@ppsurveying.com
www.ppsurveying.com

DATE: MAY 22, 2024

N.Y.S. L.L.S. 050569

UNAUTHORIZED ALTERATION OR ADDITION TO THIS SURVEY IS A VIOLATION OF SECTION 7209 OF THE NEW YORK STATE EDUCATION LAW. COPIES OF THIS SURVEY MAP NOT BEARING THE LAND SURVEYOR'S INKED SEAL OR EMBOSSED SEAL SHALL NOT BE CONSIDERED TO BE A VALID COPY. GUARANTEES OR CERTIFICATIONS INDICATED HEREON SHALL RUN ONLY TO THE PERSON FOR WHOM THE SURVEY IS PREPARED AND ON HIS BEHALF TO THE TITLE COMPANY, GOVERNMENTAL AGENCY AND LENDING INSTITUTION LISTED HEREON, AND TO THE ASSIGNEES OF THE LENDING INSTITUTION. GUARANTEES OR CERTIFICATIONS ARE NOT TRANSFERABLE TO ADDITIONAL INSTITUTIONS OR SUBSEQUENT OWNERS.