


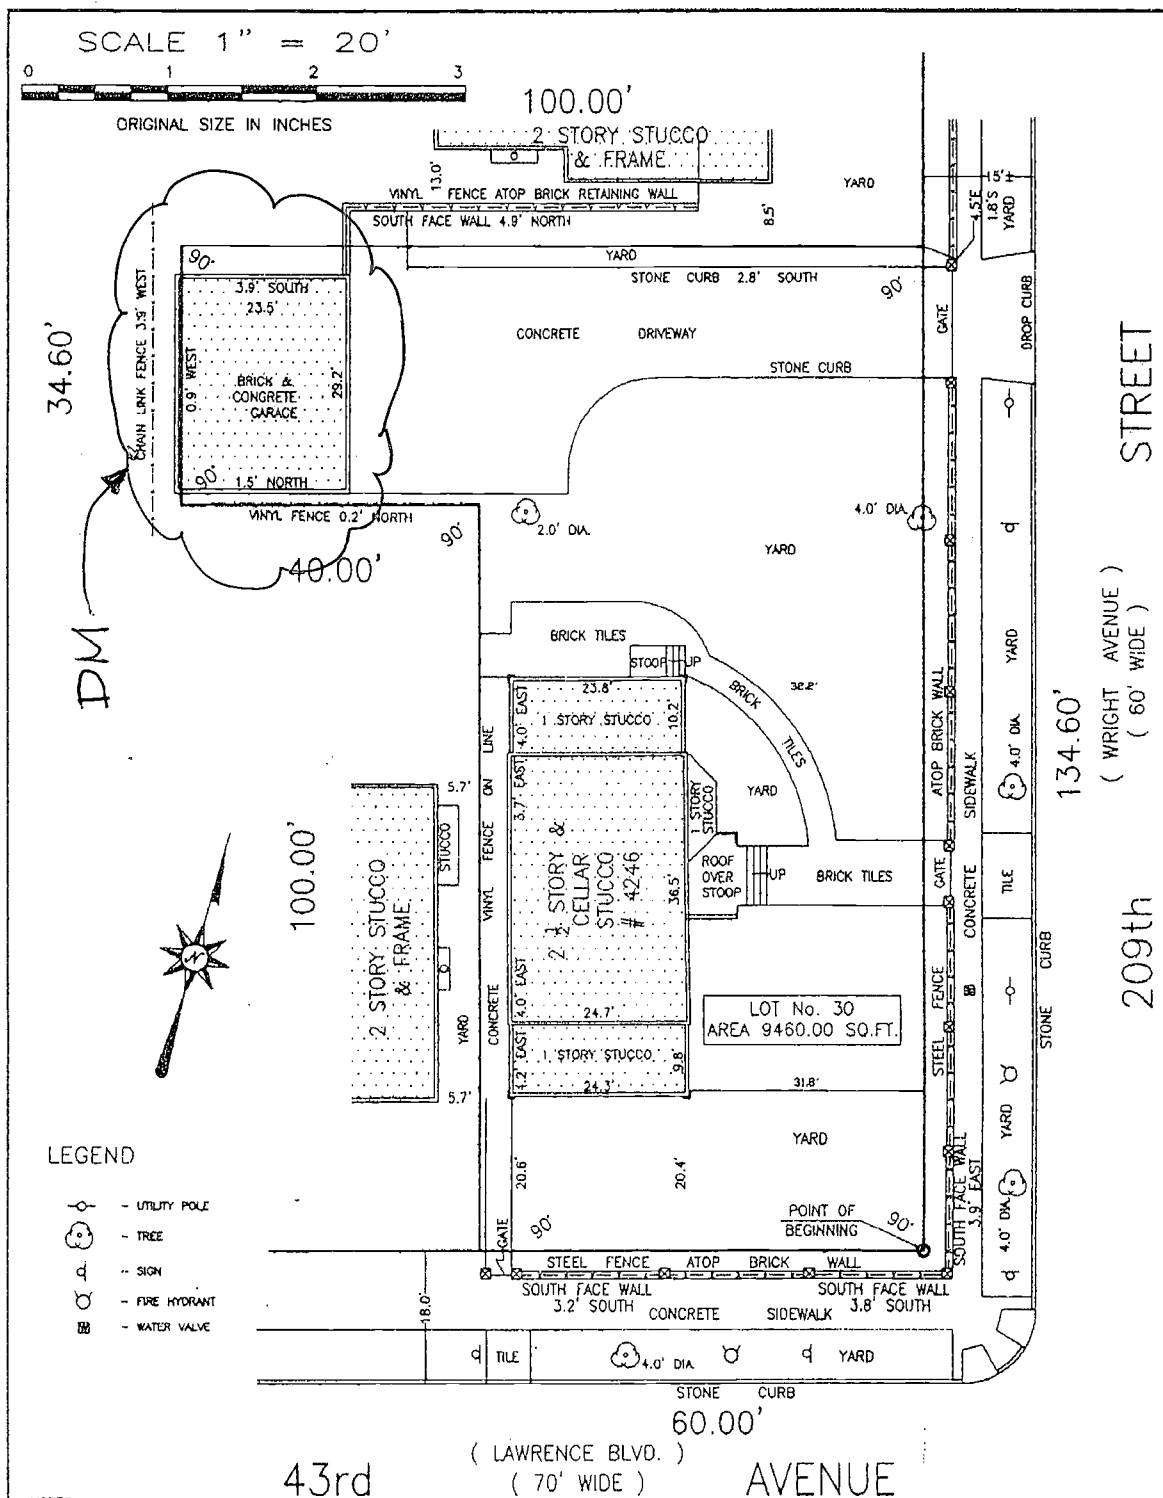

LEGEND

- UTILITY POLE
- TREE
- SIGN
- FIRE HYDRANT
- WATER VALVE

NOTES:

- THIS SURVEY WAS PREPARED ONLY FORAND IS TO BE USED FOR BUILDING DEPARTMENT PURPOSES ONLY AND NOT FOR TITLE.
- NO GUARANTEE IS IMPLIED BY THIS MAP AS TO THE EXISTENCE OR NONEXISTENCE OF ANY EASEMENTS OF RECORD THAT WOULD AFFECT SUBJECT PROPERTY, UNLESS SURVEYOR HAS BEEN FURNISHED WITH A COMPLETE COPY OF TITLE REPORT.
- THIS MAP WAS MADE AT A SCALE OF 1" = 16' WHEN ORIGINALLY DRAWN.
- PROPERTY CORNER MONUMENTS WERE NOT PLACED AS PART OF THIS SURVEY.
- IT IS A VIOLATION OF THE STATE EDUCATION LAW FOR ANY PERSON, UNLESS ACTING UNDER THE DIRECTION OF A LICENSED LAND SURVEYOR TO ALTER AN ITEM IN ANY WAY.
- ARCHITECTS MUST ORDER A TOPOGRAPHICAL MAP SPECIFYING THEIR EXACT NEEDS.
- ONLY COPIES FROM THE ORIGINAL OF THIS SURVEY MARKED WITH AN ORIGINAL OF THE LAND SURVEYOR'S EMBOSSED SEAL SHALL BE CONSIDERED TO BE VALID TRUE COPIES.

CERTIFIED TO:

NEW YORK CITY DEPARTMENT OF BUILDINGS

DATE SURVEYED: MAY 24, 2011

S.N. GATHURA


PROFESSIONAL LAND SURVEYOR
1345 ARCHER ROAD
BRONX, N.Y. 10462
TELEPHONE (347)415-3228
FAX (347)621-2442

TAX MAP
SECTION
BLOCK 6272
LOT 30

FILED MAP
SECTION
BLOCK
LOT

BOROUGH OF QUEENS
COUNTY OF QUEENS
STATE OF NEW YORK

FINAL SURVEY

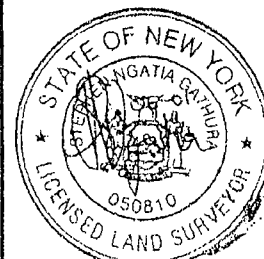

STEPHEN N. GATHURA, P.L.S.
NEW YORK LICENSE 050810