



PD1: Plot Diagram

Must be typewritten.

☒ Orient and affix BIS job number label here ☒


1 Location Information

House No(s) **1506** Street Name **Decatur Street**

Borough **Brooklyn QUEENS** Block 3542 Lot 12 BIN 4861821 C.B. No. 405

2 Plot Diagram of Zoning Lot

Plot Diagram must show the correct street lines from the City Plan; the plot to be built upon in relation to the street lines and the portion of the lot to be occupied by the building; the legal grades and the existing grades, properly identified, of streets at nearest point from the proposed buildings in each direction; the House Numbers and the Block and Lot Numbers. Indicate dimensions of total tax lots.

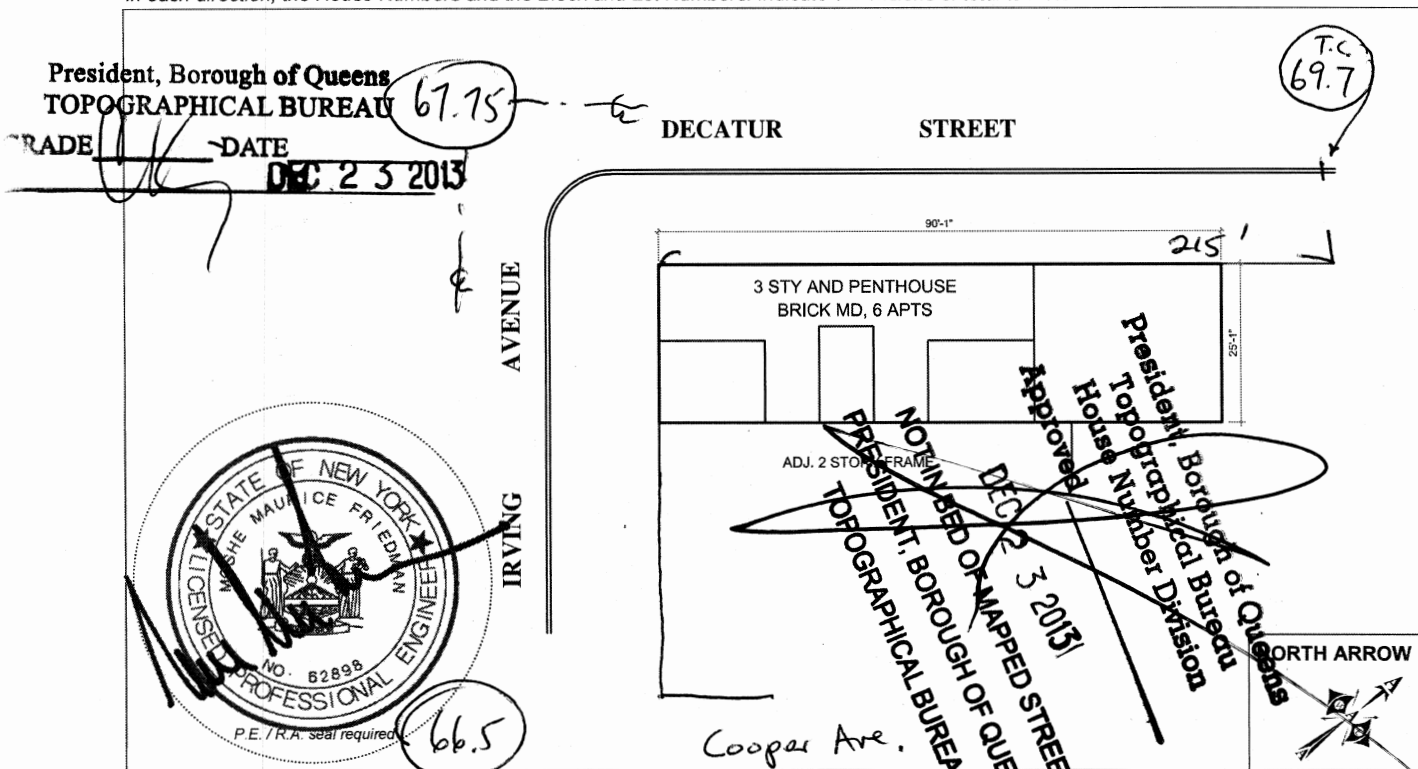

3 Description of Land and Premises The zoning lot on which the premises is located is bounded as follows:

BEGINNING at the point on the northerly	side of Irving Ave	distant	0 feet
Easterly	of the corner formed by the intersection of Irving Ave	and Decatur Street	
running thence	90.07 N feet; thence	25.07 E feet; thence	90.07 S feet; thence 25.07 W feet;
thence	feet; thence	feet; thence	feet; thence feet;
thence	feet; thence	feet; thence	feet; thence feet;
thence	feet; thence	feet; thence	feet; thence feet;
thence	feet; thence	feet; thence	feet; to the point of beginning.

4 Applicant's Statement and Signature

Falsification of any statement is a misdemeanor under § 26-124 of the NYC Administrative Code and is punishable by a fine or imprisonment, or both. It is unlawful to give to a city employee, or for a city employee to accept, any benefit, monetary or otherwise, either as a gratuity for properly performing the job or in exchange for special consideration. Violation is punishable by imprisonment or fine or both.

Applicant Name **Moshe M Friedman PE**

Signature

Moshe M Friedman

Date **12/16/13**