

ZD1 Zoning Diagram
Must be typewritten.

DEPT BLDGS Job No. 421354439
Scan Code ESHS8126648

Submitted to resolve objections stated in a notice of intent to revoke issued pursuant to rule 101-15.

☐ Yes ☒ No

Location Information

House No(s) **53-62**
Street Name **61ST STREET**

Borough **QUEENS**
Block **2365**
Lot **95**
BIN **4054304**

Falsification of any statement is a misdemeanor and is punishable by a fine or imprisonment, or both. It is unlawful to give to a city employee, or for a city employee to accept, any benefit, monetary or otherwise, either as a gratuity for properly performing the job or in exchange for special consideration. Violation is punishable by imprisonment or fine or both. I understand that if I am found after hearing to have knowingly or negligently falsified or allowed to be falsified any certificate, form, signed statement, application, report or certification of the correction of a violation required under the provisions of this code or of a rule of any agency, I may be barred from filing further applications or documents with the Department.


Name (please print) **DAVID NAGAN** *2/2/12*
Signature _____ Date _____

(Seal/Stamp)

P.E. / R.A. Seal (apply seal, then sign and date over seal)

Internal Use Only

BIS Doc # _____
Kahkasha Siddique
08-14-12 Assistant Plan Examiner
PLAN EXAMINER SIGN AND DATE *KUB*

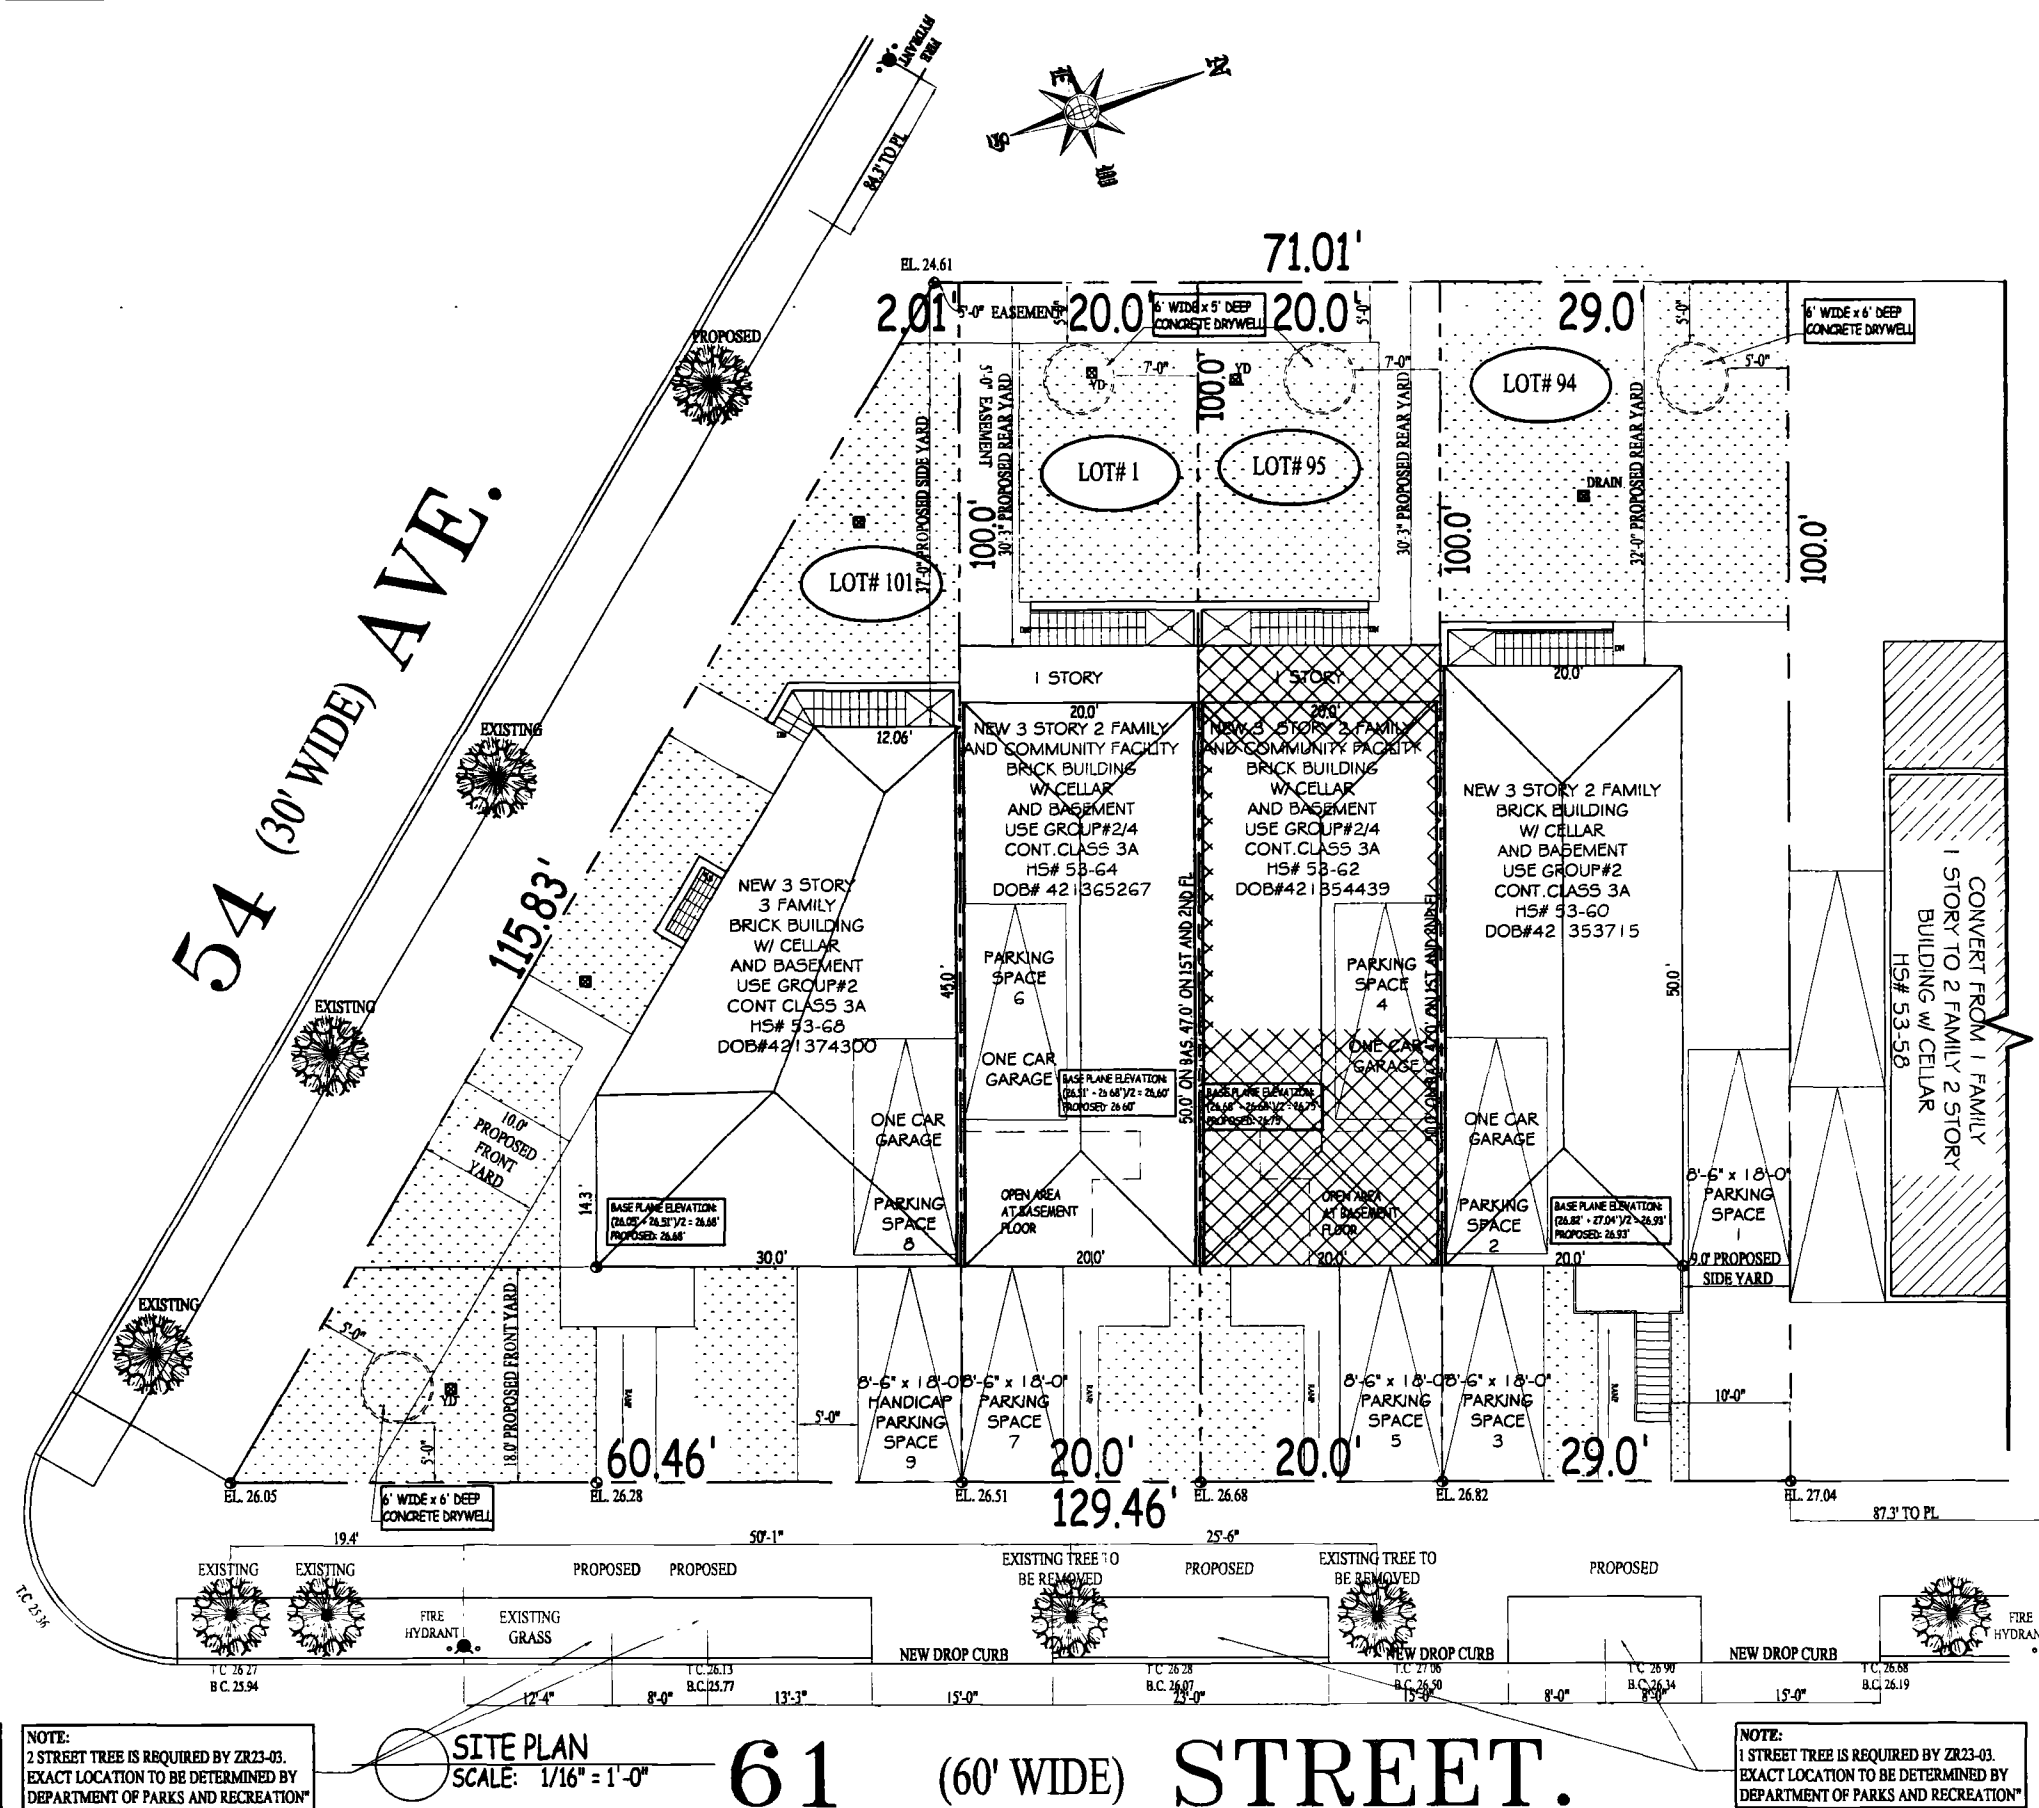



ZD1 Zoning Diagram
Must be typewritten.

☑ Orient and affix BIS
job number label here ☒


Submitted to resolve objections stated in a
notice of intent to revoke issued pursuant to
rule 101-15.
☐ Yes ☒ No

Location Information

House No(s)	53-62
Street Name	61ST STREET
Borough	QUEENS
Block	2365
Lot	95
BIN	4054304

Falsification of any statement is a misdemeanor
and is punishable by a fine or imprisonment, or
both. It is unlawful to give to a city employee, or
for a city employee to accept, any benefit,
monetary or otherwise, either as a gratuity for
properly performing the job or in exchange for
special consideration. Violation is punishable by
imprisonment or fine or both. I understand that if
I am found after hearing to have knowingly or
negligently falsified or allowed to be falsified any
certificate, form, signed statement, application,
report or certification of the correction of a viola-
tion required under the provisions of this code or
of a rule of any agency, I may be barred from
filing further applications or documents with the
Department.

Name (please print): **DAVID NAGAN** 8/2/18
Signature _____ Date _____

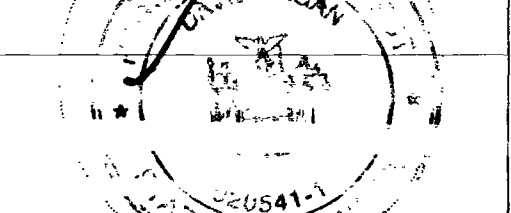

P.E. / R.A. Seal (apply seal, then sign and date over seal)




Internal Use Only

BIS Doc # _____


PLAN EXAMINER SIGN AND DATE _____



SECTION DIAGRAMS
NOT TO SCALE

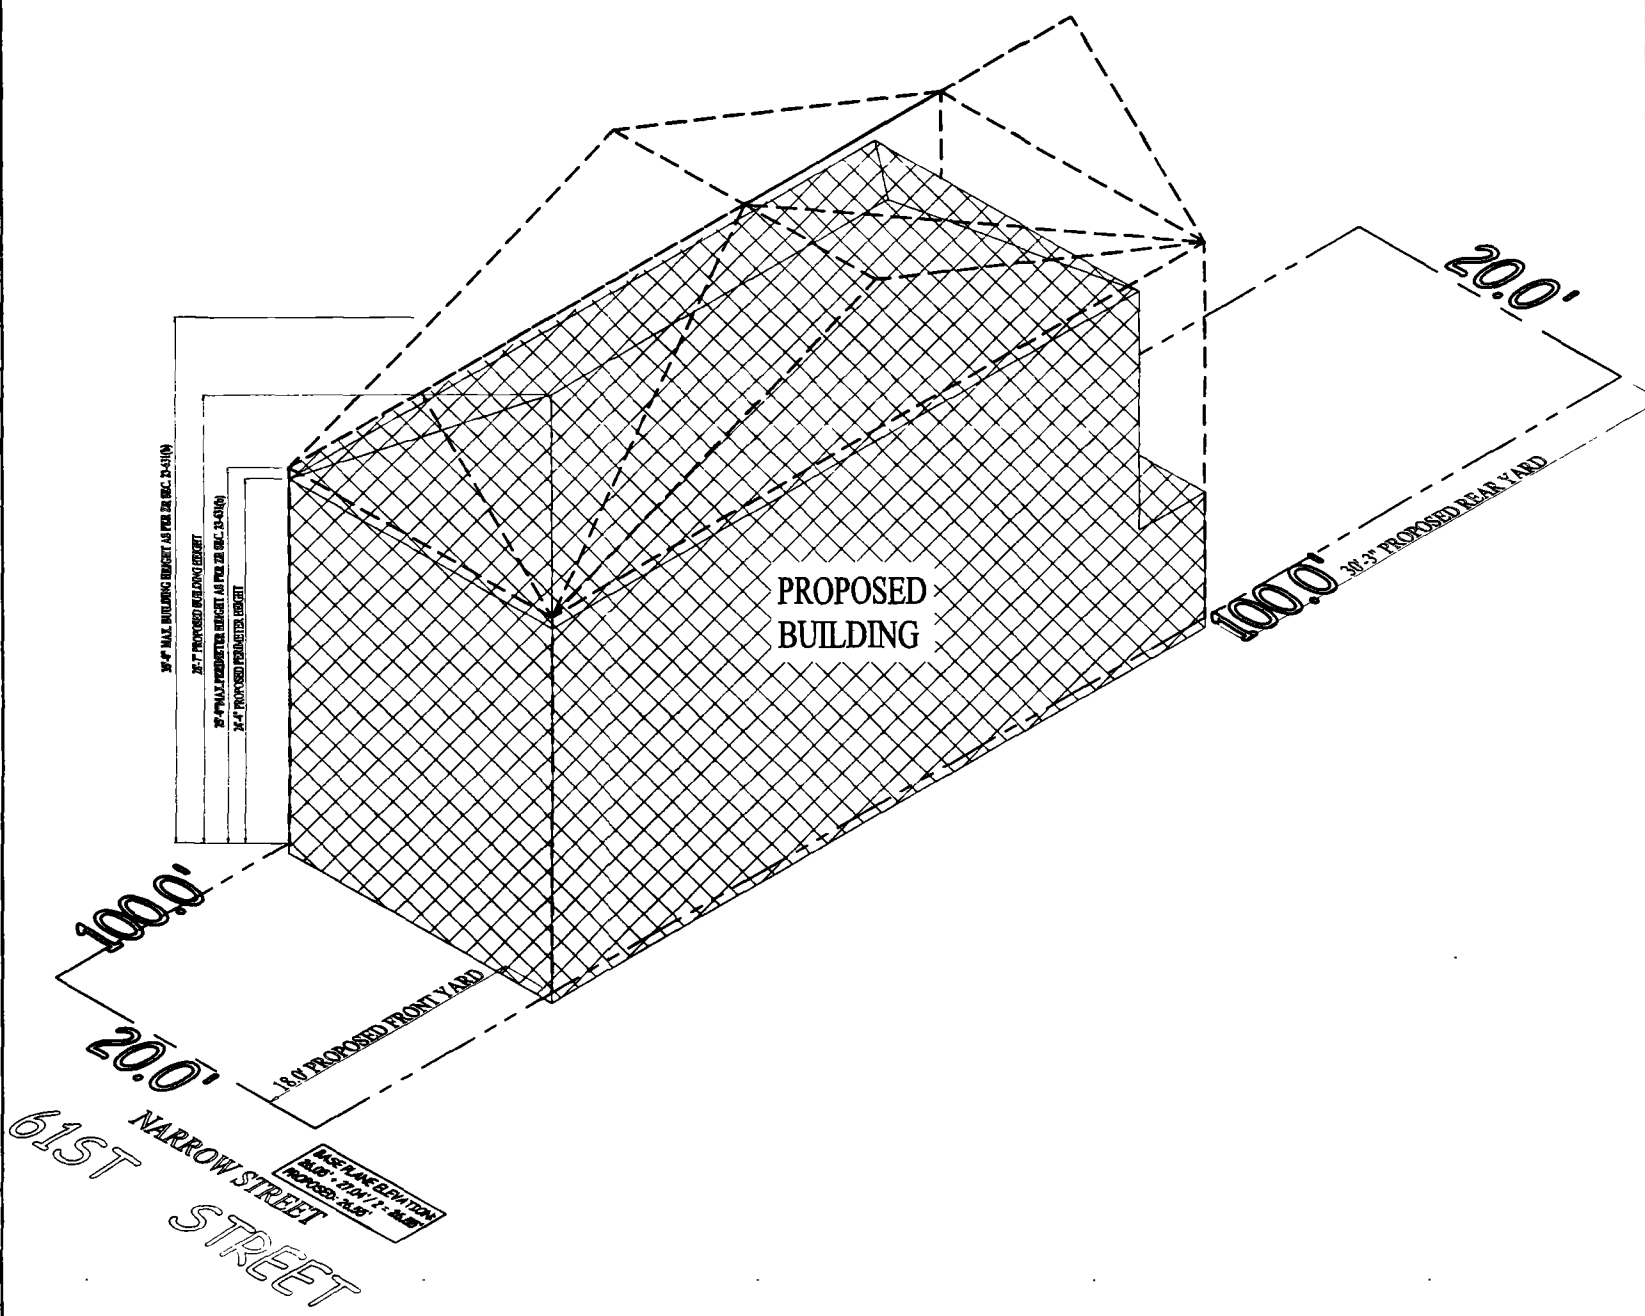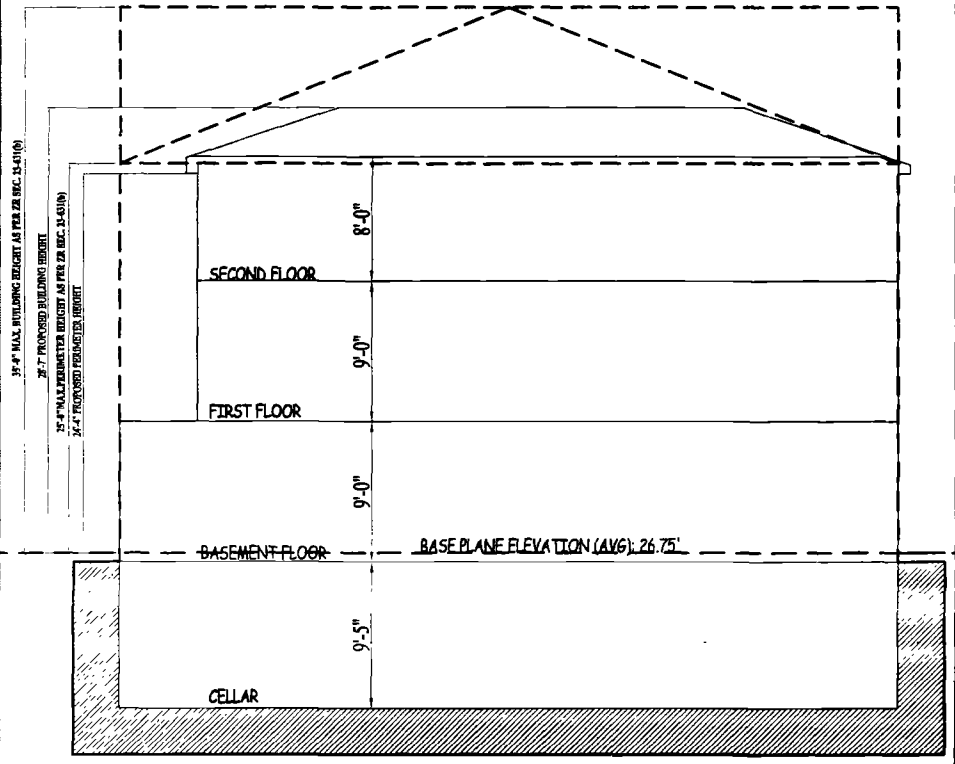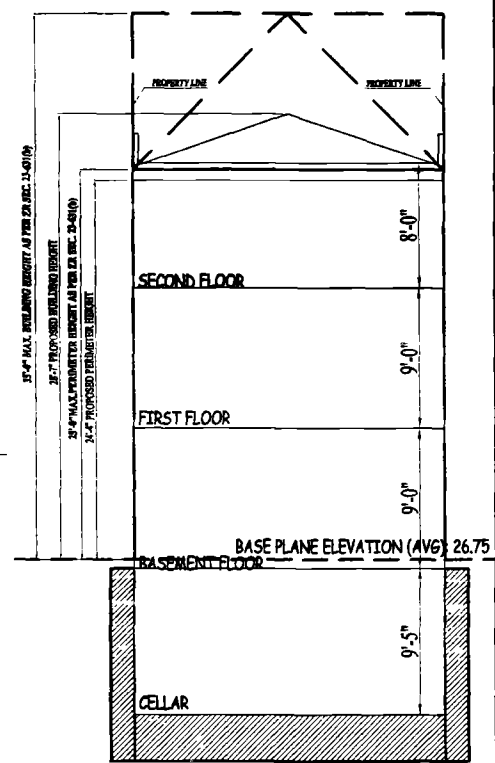

AXONOMETRIC DIAGRAMS
NOT TO SCALE

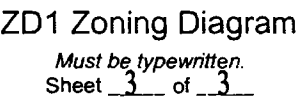

Must be typewritten.
Sheet 3 of 3

Must be typewritten.
Sheet 3 of 3

[illegible]

Sheet 3 of 3

Total Zoning Floor Area	10,303.06 SF
-------------------------	---------------------