

(NOT FOR TITLE PURPOSES)

LEGEND

No. NORTH

So. SOUTH

E. EAST

F.E. FIRE ESCAPE

W.W. WINDOW WELL

C.D. CELLAR DOOR

ENT. UNDER

ENT. ENTRANCE

L.A. LOW AREA

A. AREAWAY

CL. CLEAR

RT. RIGHT

LIGHT POST

UTILITY POLE

CATCH BASIN

WATER VALVE

GAS VALVE

PARKING METER

TRAFFIC SIGN

HYDRANT HYD.

ELECTRIC BOX

TREE PIT

SEWER MANHOLE

ELECTRIC MANHOLE



TELEPHONE MANHOLE

D.W.S. WATER

JOB # 16149-Q

110th STREET

14th (50' WIDE) ROAD
(SECOND AVENUE)

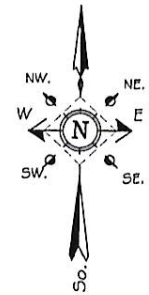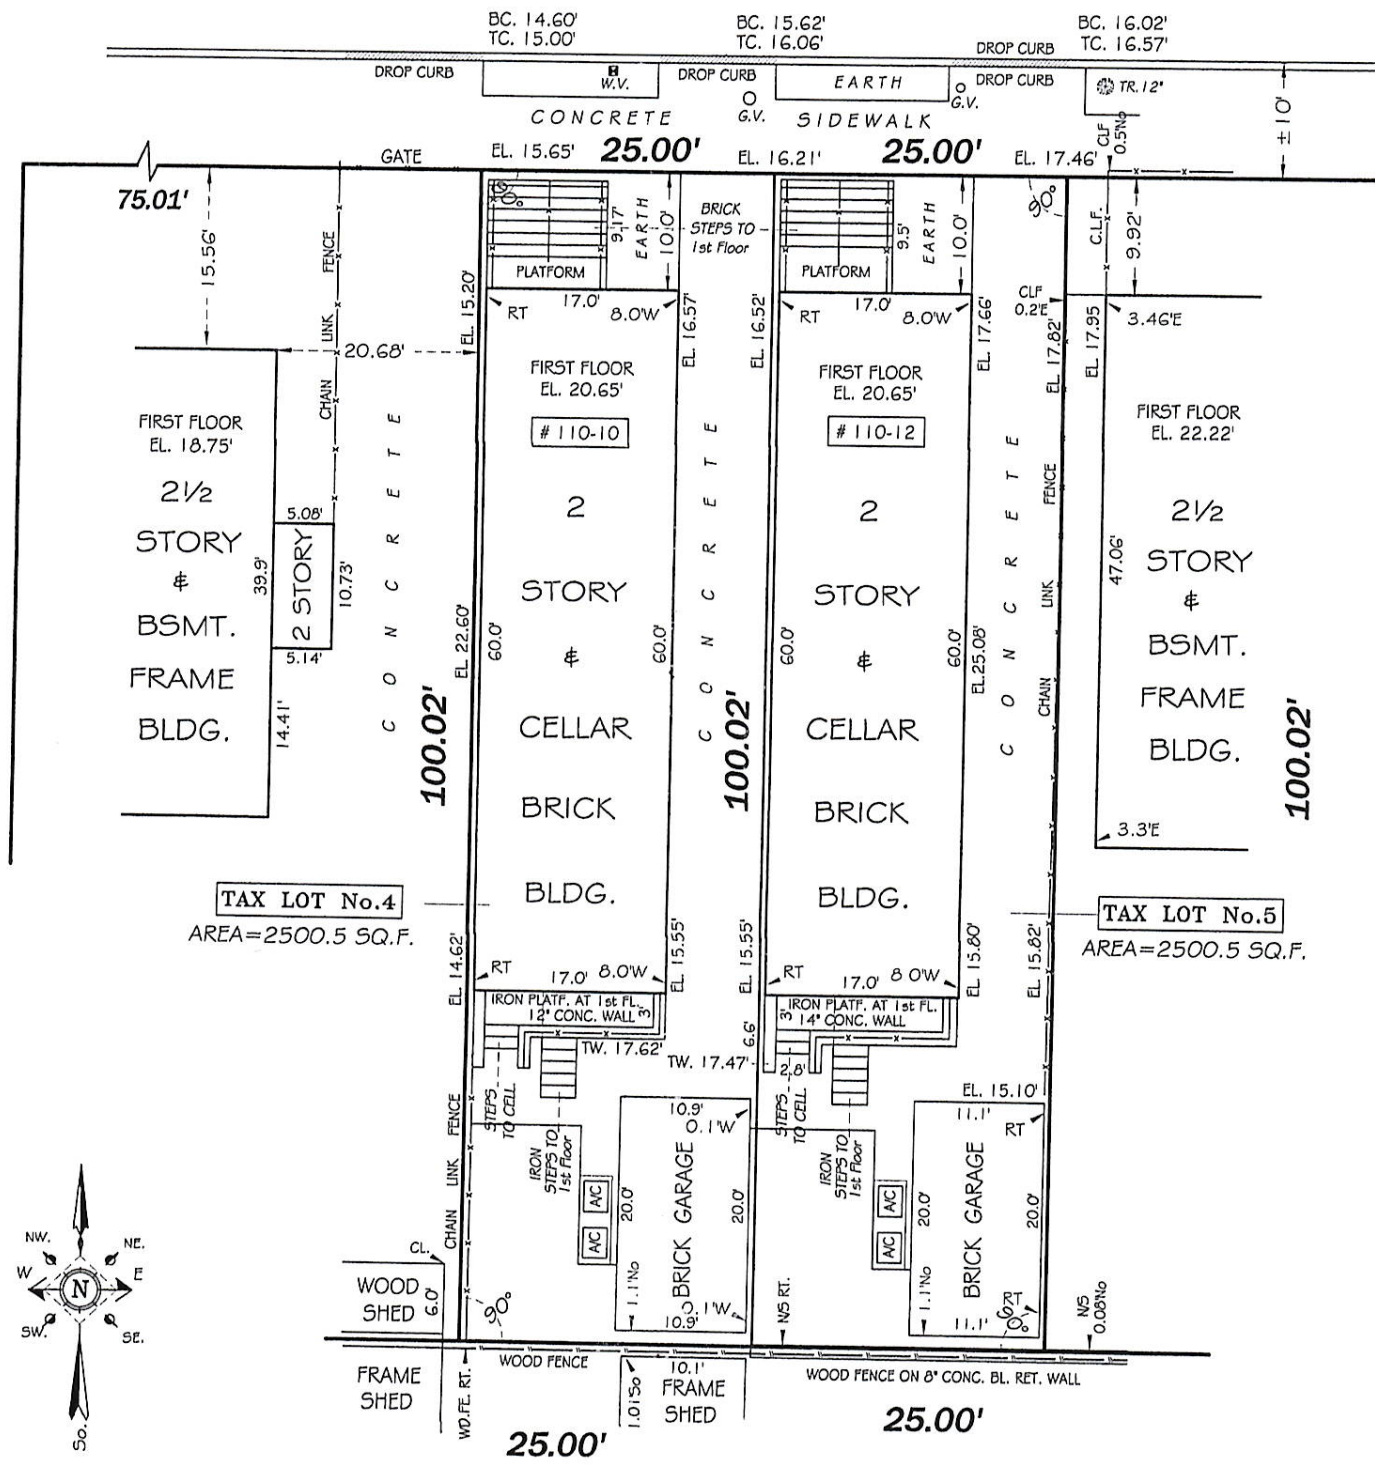

SURVEYED
JULY 30, 2019

UNAUTHORIZED ALTERATIONS OR ADDITIONS TO THIS SURVEY IS A VIOLATION OF SECTION 7209 OF THE NEW YORK STATE EDUCATION LAW. COPIES OF THIS SURVEY MAP NOT BEARING THE LAND SURVEYOR'S INKED SEAL OR EMBOSSED SEAL SHALL NOT BE CONSIDERED TO BE A VALID TRUE COPY. GUARANTEES OR CERTIFICATIONS INDICATED HEREON SHALL RUN ONLY TO THE PERSON FOR WHOM THE SURVEY IS PREPARED, AND ON HIS BEHALF TO THE TITLE COMPANY, GOVERNMENTAL AGENCY AND LENDING INSTITUTION LISTED HEREON, AND TO THE ASSIGNEES OF THE LENDING INSTITUTION. GUARANTEES OR CERTIFICATION ARE NOT TRANSFERABLE TO ADDITIONAL INSTITUTIONS OR SUBSEQUENT OWNERS.

BLOCK: 4060
LOT (s): 4, 5
SECTION: 21
COUNTY: QUEENS
DWG BY: Srdjan B.
CHK'D BY:



VINCENT M. TEUTONICO
N.Y.S. Lic. No. 050307
BIG APPLE LAND SURV. D.
65 MEADOW LANE GROUND LEVEL
NEW ROCHELLE, NY 10805
OFF. (914) 365-1847 ; FAX (914) 365-1849
E-mail: BIGAPPLELS@YAHOO.COM

FINAL SURVEY

ALL ELEVATIONS REFER TO NORTH AMERICAN VERTICAL DATUM OF 1988 (NAVD88) WHICH IS 1.652 FEET ABOVE THE QUEENS TOPOGRAPHICAL DATUM

SCALE: 1"=16'