NYC Buildings

PD-1: Plot Diagram

Must be typewritten.

DEPT. BLDGS. 421525120 Job Number

SC170425025 Scan Code


1 Location Information

House No(s) 99-09 Street Name 37 AVENUE

Borough QUEENS Block 1740 Lot 32 BIN C.B. No. 403

2 Plot Diagram of Zoning Lot

Plot Diagram must show the correct street lines from the City Plan; the plot to be built upon in relation to the street lines and the portion of the lot to be occupied by the building; the legal grades and the existing grades, properly identified, of streets at nearest point from the proposed buildings in each direction; the House Numbers and the Block and Lot Numbers. Indicate dimensions of total tax lots.

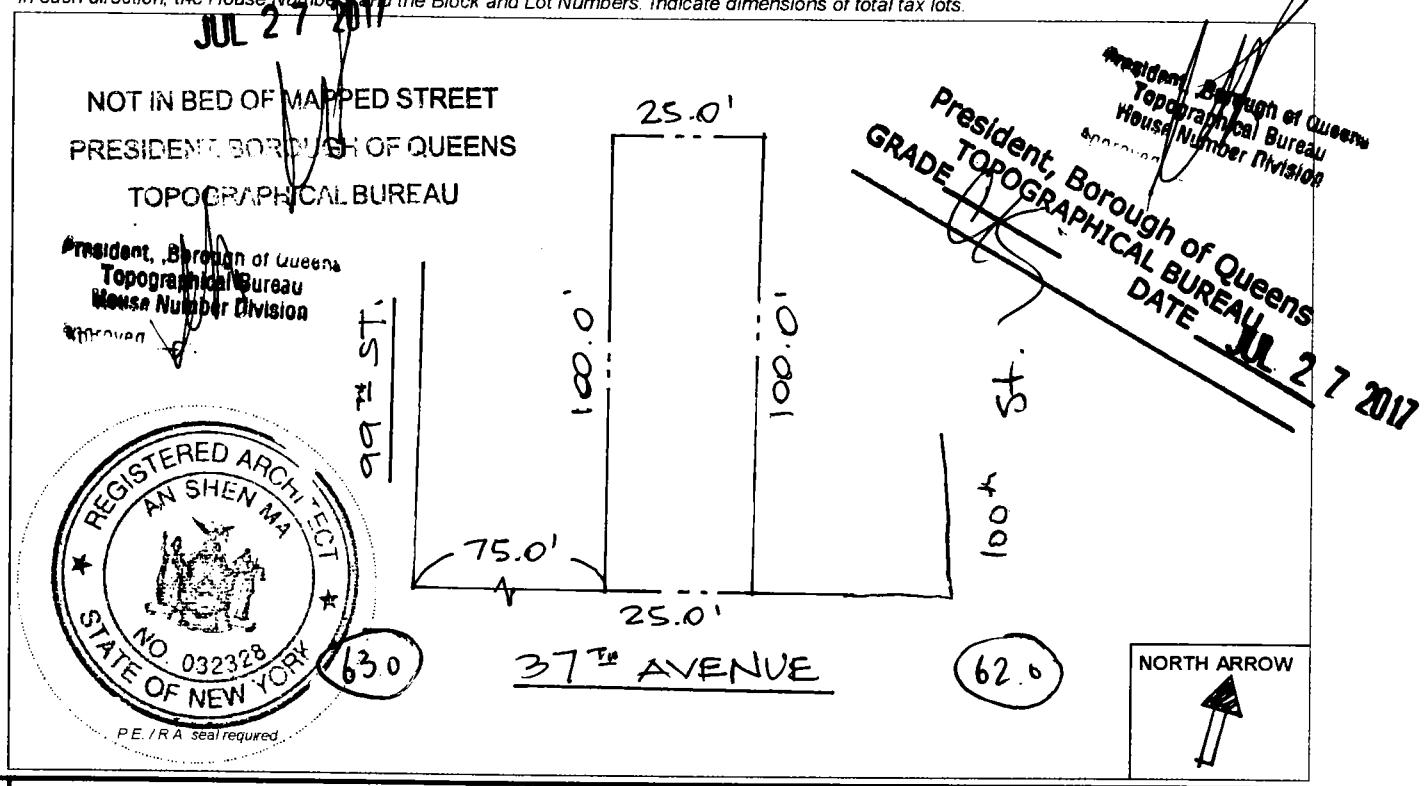

3 Description of Land and Premises *The zoning lot on which the premises is located is bounded as follows:*

BEGINNING at the point on the NORTH	side of 37 AVENUE		distant	75.00 feet
EAST	of the corner formed by the intersection of 37 AVENUE		and 99 STREET	
running thence	NORTH 100.00 feet; thence	EAST 25.00 feet; thence	SOUTH 100.00 feet; thence	WEST 25.00 feet;
thence	feet, thence	feet, thence	feet; thence	feet;
thence	feet; thence	feet; thence	feet; thence	feet,
thence	feet; thence	feet; thence	feet; thence	feet,
thence	feet; thence	feet; thence	feet;	to the point of beginning.

4 Applicant's Statement and Signature

Falsification of any statement is a misdemeanor under § 28-203.1, Item 1, and 28-11 1 of the NYC Administrative Code and is punishable by a fine or imprisonment, or both It is unlawful to give to a city employee, or for a city employee to accept any benefit, monetary or otherwise either as a gratuity for properly performing the job or in exchange for special consideration Violation is punishable by imprisonment or fine or both

Applicant Name AN SHEN MA Signature Date 7/17/17

12/14