


ADDRESS : 133-45 122 ST.
BLOCK: 11743 LOT: 14
ZONING: R3-2 MAP: 18D

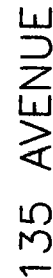

R3-2
RESIDENTIAL DISTRICT
QUALITY HOUSING PROGRAM

 EXISTING BUILDING ENVELOPE

 EXTENDED BUILDING AREA

 PROPERTY LINE



 MAX. BUILDING ENVELOPE

 MAX. DORMER ENVELOPE

GARAGE NEW BUILDING

N.T.S.

MAX. FRONT WALL HEIGHT AS PER ZR.23-631

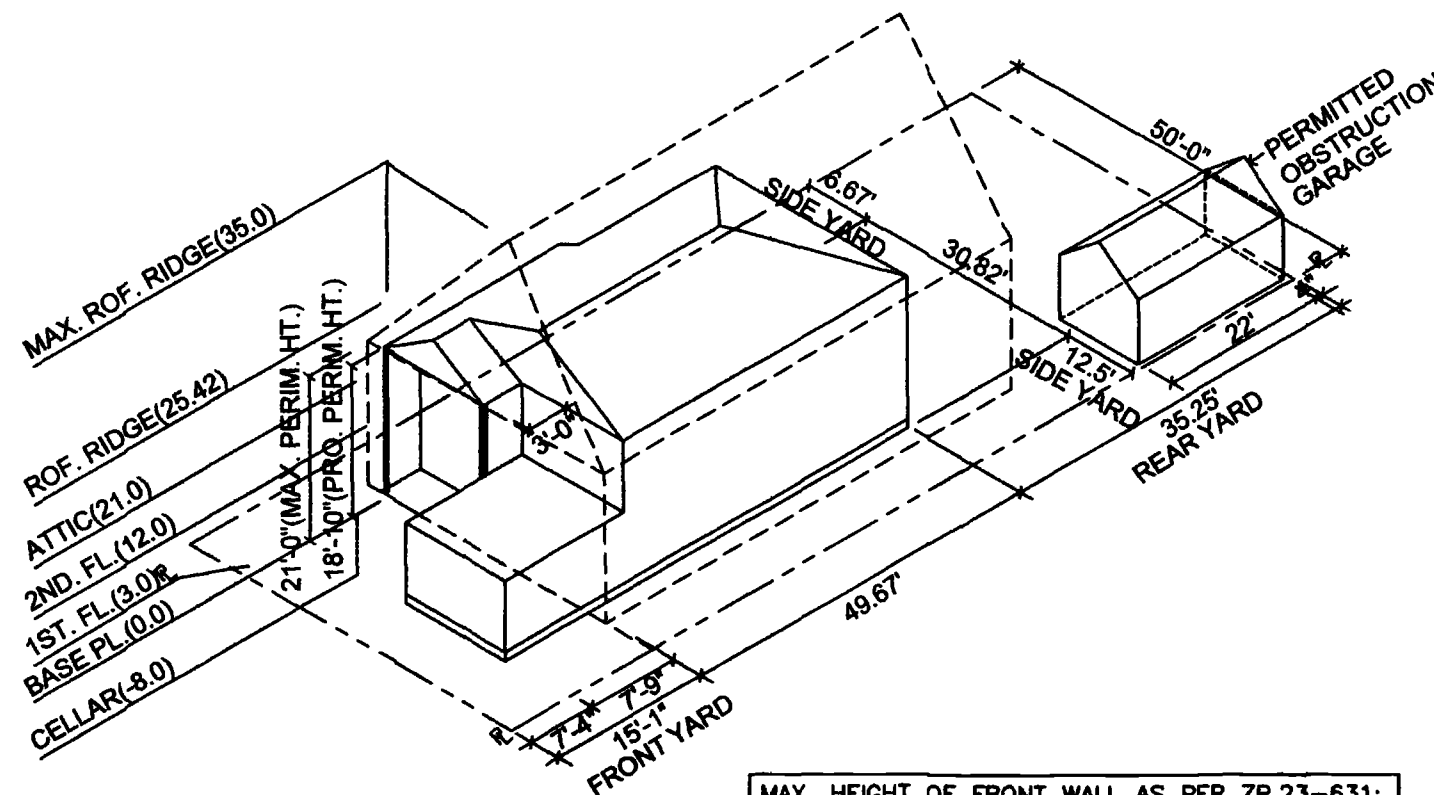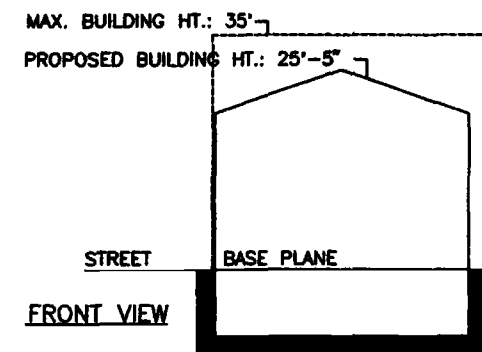

MAX. HEIGHT OF FRONT WALL AS PER ZR.23-631:
25 FT. AND SLOPE WITH 1 TO 1
PROPOSED HEIGHT PROVIDED: SEE SKY EXPOSURE.



Submitted to resolve objections stated in a notice of intent to revoke issued pursuant to rule 101-15.

☐ Yes ☒ No

Location Information

House No(s) 133-45

Street Name 122 ST.

Borough QUEENS

Block 11743

Lot	14
-----	----

BIN	4254544
------------	----------------

Falsification of any statement is a misdemeanor and is punishable by a fine or imprisonment, or both. It is unlawful to give to a city employee, or for a city employee to accept, any benefit, monetary or otherwise, either as a gratuity for properly performing the job or in exchange for special consideration. Violation is punishable by imprisonment or fine or both. I understand that if I am found after hearing to have knowingly or negligently falsified or allowed to be falsified any certificate, form, signed statement, application, report or certification of the correction of a violation required under the provisions of this code or of a rule of any agency, I may be barred from filing further applications or documents with the Department.

Name (please print) ...

BUNG KYU LEONED ARC 11/09/17


Signature _____ Date _____



P.E. / R.A. Seal (apply seal, then sign and date over seal)

Internal Use Only	Robert Salazar
BIS Doc#	Assistant Plan Examiner

11-09-17
PLAN EXAMINER SIGN AND DATE

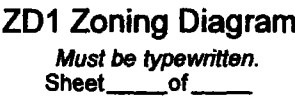

Must be typewritten.
Sheet _____ of _____

[illegible]

Sheet 1 of 1

[illegible]