



DEPT OF BLDGS 421609361 Job Number

ES189865971 Scan Code

PD-1: Plot Diagram

Must be typewritten.

DEPT. BLDGS 421609361 Job Number
SC170425042 Scan Code


1 Location Information

House No(s) 90-12 Street Name WHITNEY AVENUE

Borough QUEENS Block 1567 Lot 6 BIN C.B. No. 404

2 Plot Diagram of Zoning Lot

Plot Diagram must show the correct street lines from the City Plan; the plot to be built upon in relation to the street lines and the portion of the lot to be occupied by the building; the legal grades and the existing grades, properly identified, of streets at nearest point from the proposed buildings in each direction; the House Numbers and the Block and Lot Numbers. Indicate dimensions of total tax lots.

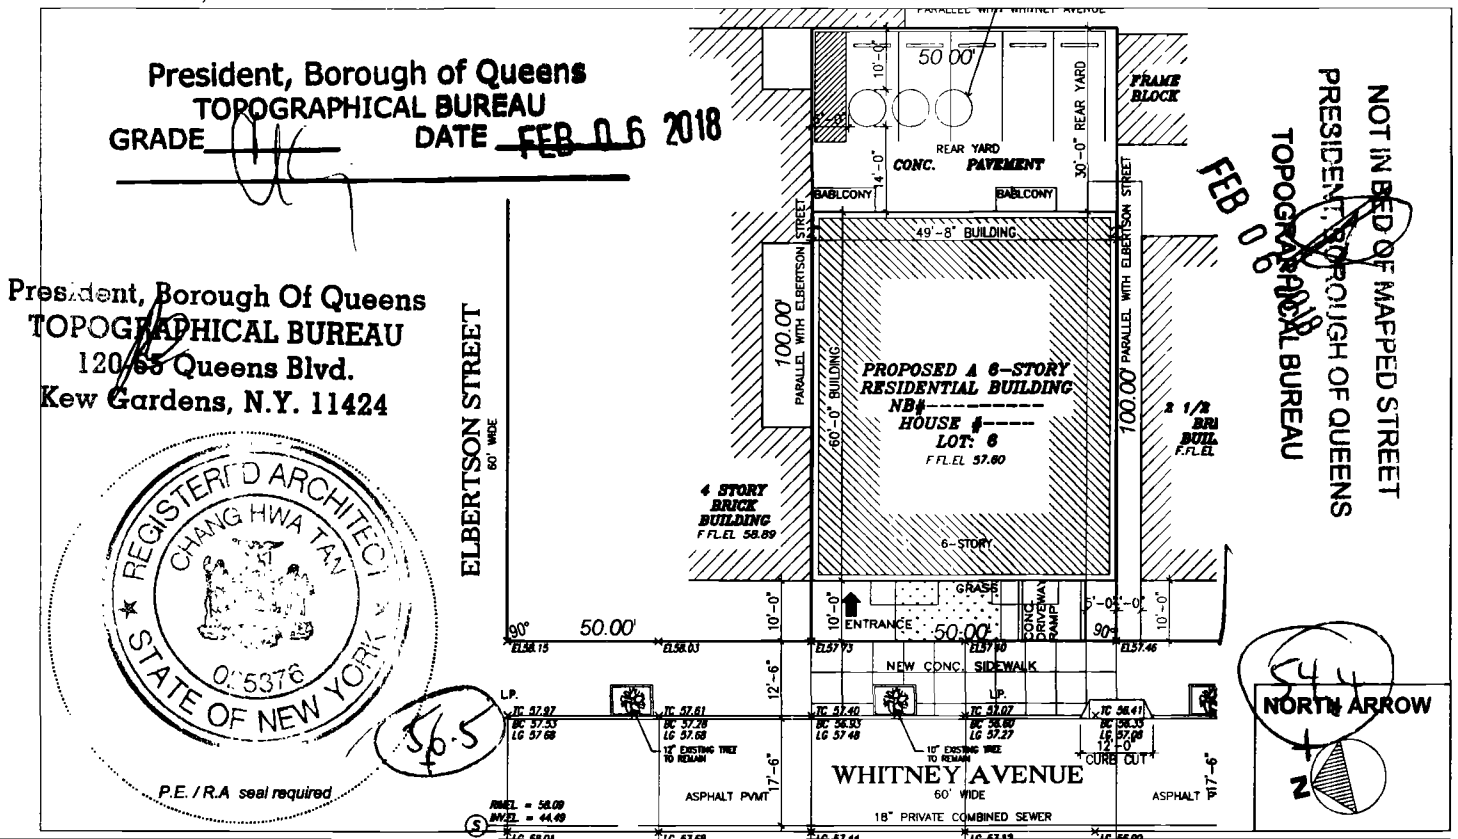

3 Description of Land and Premises The zoning lot on which the premises is located is bounded as follows:

BEGINNING at the point on the EAST	side of WHITNEY AVENUE	distant	50.00 feet
SOUTH-EAST	of the corner formed by the intersection of WHITNEY AVENUE	and ELBERTSON STREET	
running thence	E 100.00 feet; thence	S 50.00 feet; thence	W 100.00 feet; thence
thence	feet; thence	feet; thence	feet; thence
thence	feet; thence	feet; thence	feet; thence
thence	feet; thence	feet; thence	feet; thence
thence	feet; thence	feet; thence	feet; thence
thence	feet; thence	feet; thence	to the point of beginning.

4 Applicant's Statement and Signature

Falsification of any statement is a misdemeanor under § 28-203.1, Item 1, and 28-11.1 of the NYC Administrative Code and is punishable by a fine or imprisonment, or both. It is unlawful to give to a city employee, or for a city employee to accept, any benefit, monetary or otherwise, either as a gratuity for properly performing the job or in exchange for special consideration. Violation is punishable by imprisonment or fine or both.

Applicant Name CHANG HWA TAN

Signature [Signature]

Date 1/24/18