



ZD1 Zoning Diagram
Must be typewritten.

☒ Orient and affix BIS job number label here ☐

Submitted to resolve objections stated in a notice of intent to revoke issued pursuant to rule 101-15.

☐ Yes ☒ No

Location Information

House No(s) 63-44
Street Name BOOTH STREET
Borough QUEENS
Block 3093
Lot 25
BIN 4072412

Falsification of any statement is a misdemeanor and is punishable by a fine or imprisonment, or both. It is unlawful to give to a city employee, or for a city employee to accept, any benefit, monetary or otherwise, either as a gratuity for properly performing the job or in exchange for special consideration. Violation is punishable by imprisonment or fine or both. I understand that if I am found after hearing to have knowingly or negligently falsified or allowed to be falsified any certificate, form, signed statement, application, report or certification of the correction of a violation required under the provisions of this code or of a rule of any agency, I may be barred from filing further applications or documents with the Department.

Name (please print)

IGOR LISOVENKO
Signature Date 11-05-21






P.E. / R.A. Seal (affix seal then sign and date over seal)

Internal Use Only

BIS Doc #

PLAN EXAMINER SIGN AND DATE

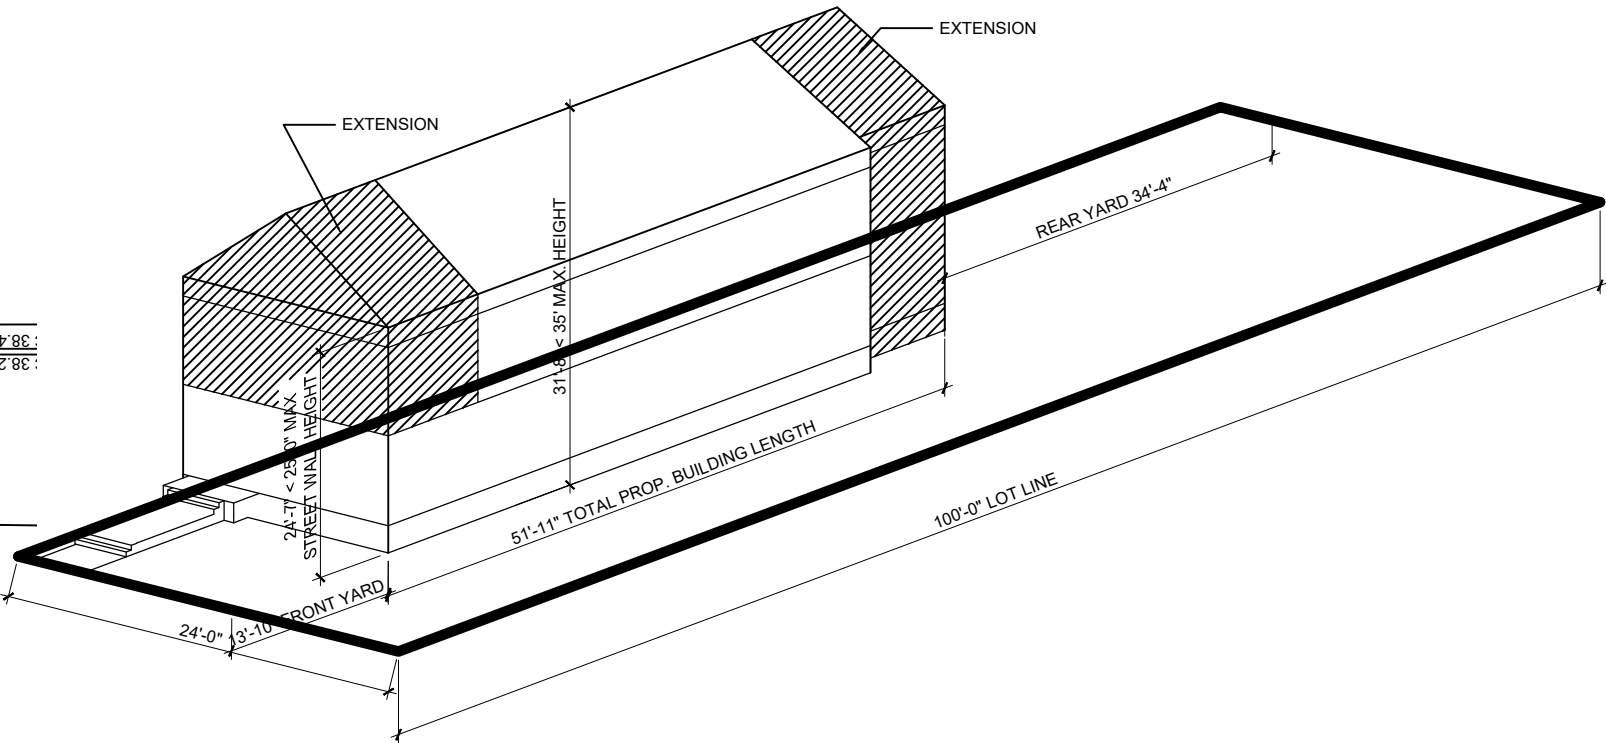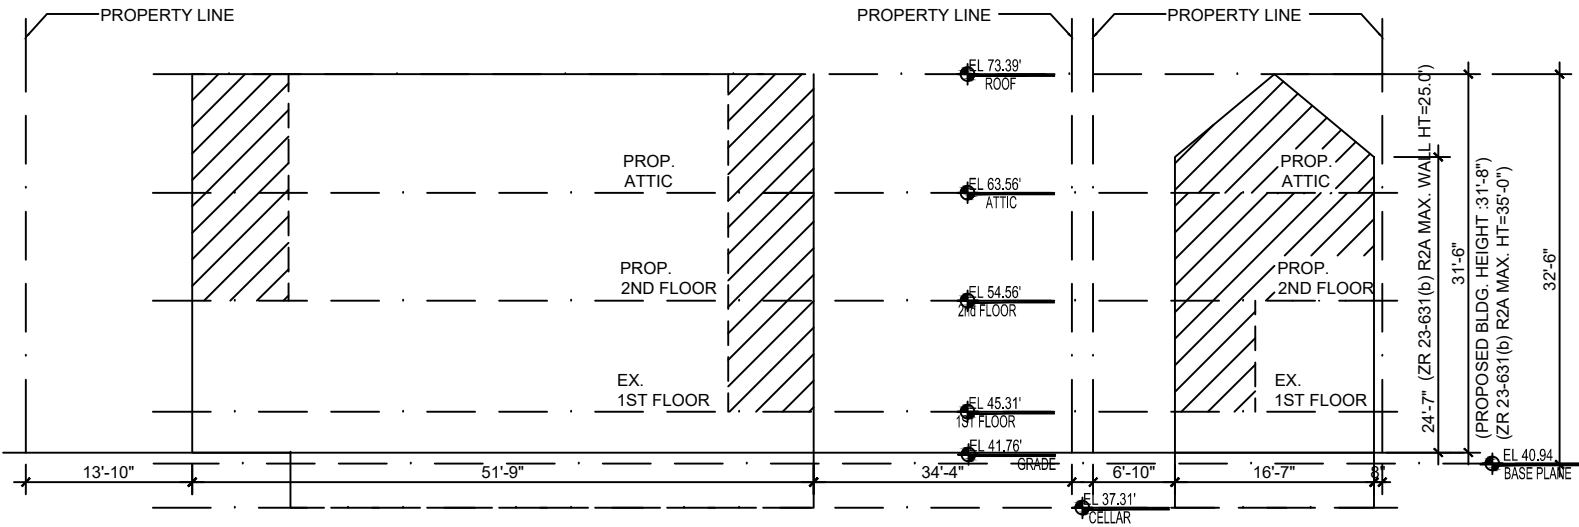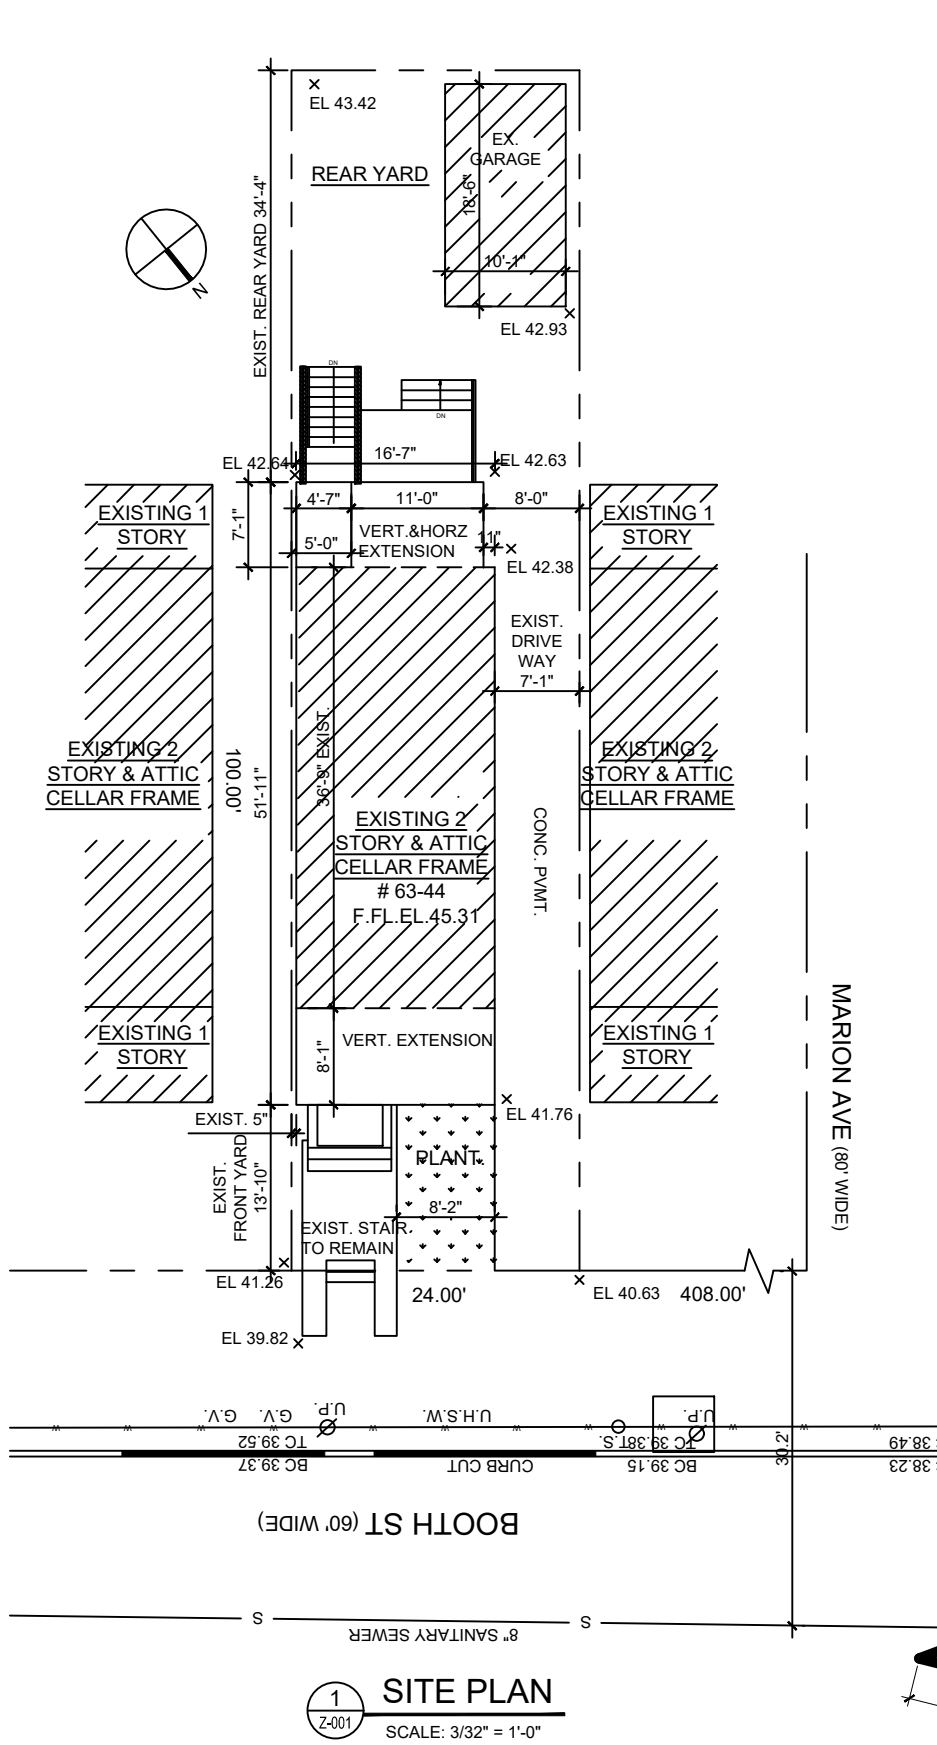



ZD1 Zoning Diagram

Must be typewritten.
Sheet 1 of 2

1	Applicant Information <i>Required for all applications.</i>
----------	--

Last Name LISOVENKO		First Name IGOR		Middle Initial
Business Name ARC-HI-TECT ASSOCIATE INC			Business Telephone (347) 813-4645	
Business Address 14-27 BROADWAY			Business Fax	
City ASTORIA	State NY	Zip 11106	Mobile Telephone	
E-Mail ARCASSOCIATE2018@GMAIL.COM			License Number 093973	

2	Additional Zoning Characteristics <i>Required as applicable.</i>
---	--

3	BSA and/or CPC Approval for Subject Application <i>Required as applicable.</i>
---	--

Board of Standards & Appeals (BSA)

☐ Variance	Cal. No. _____	Authorizing Zoning Section <u>72-21</u>
☐ Special Permit	Cal. No. _____	Authorizing Zoning Section _____
☐ General City Law Waiver	Cal. No. _____	General City Law Section _____
☐ Other	Cal. No. _____	

City Planning Commission (CPC)

☐ Special Permit	ULURP No. _____	Authorizing Zoning Section _____
☐ Authorization	App. No. _____	Authorizing Zoning Section _____
☐ Certification	App. No. _____	Authorizing Zoning Section _____
☐ Other	App. No. _____	

4	Proposed Floor Area <i>Required for all applications. One Use Group per line.</i>
---	--

[illegible]

ZD1

Sheet 2 of 2

4	Proposed Floor Area <i>Required for all applications. One Use Group per line.</i>
---	--

Floor Number	Building Code Gross Floor Area (sq. ft.)	Use Group	Zoning Floor Area (sq. ft.)				FAR
			Residential	Community Facility	Commercial	Manufacturing	
Totals	1751		R-3	1741			0.97

Total Zoning Floor Area	1741
-------------------------	------