


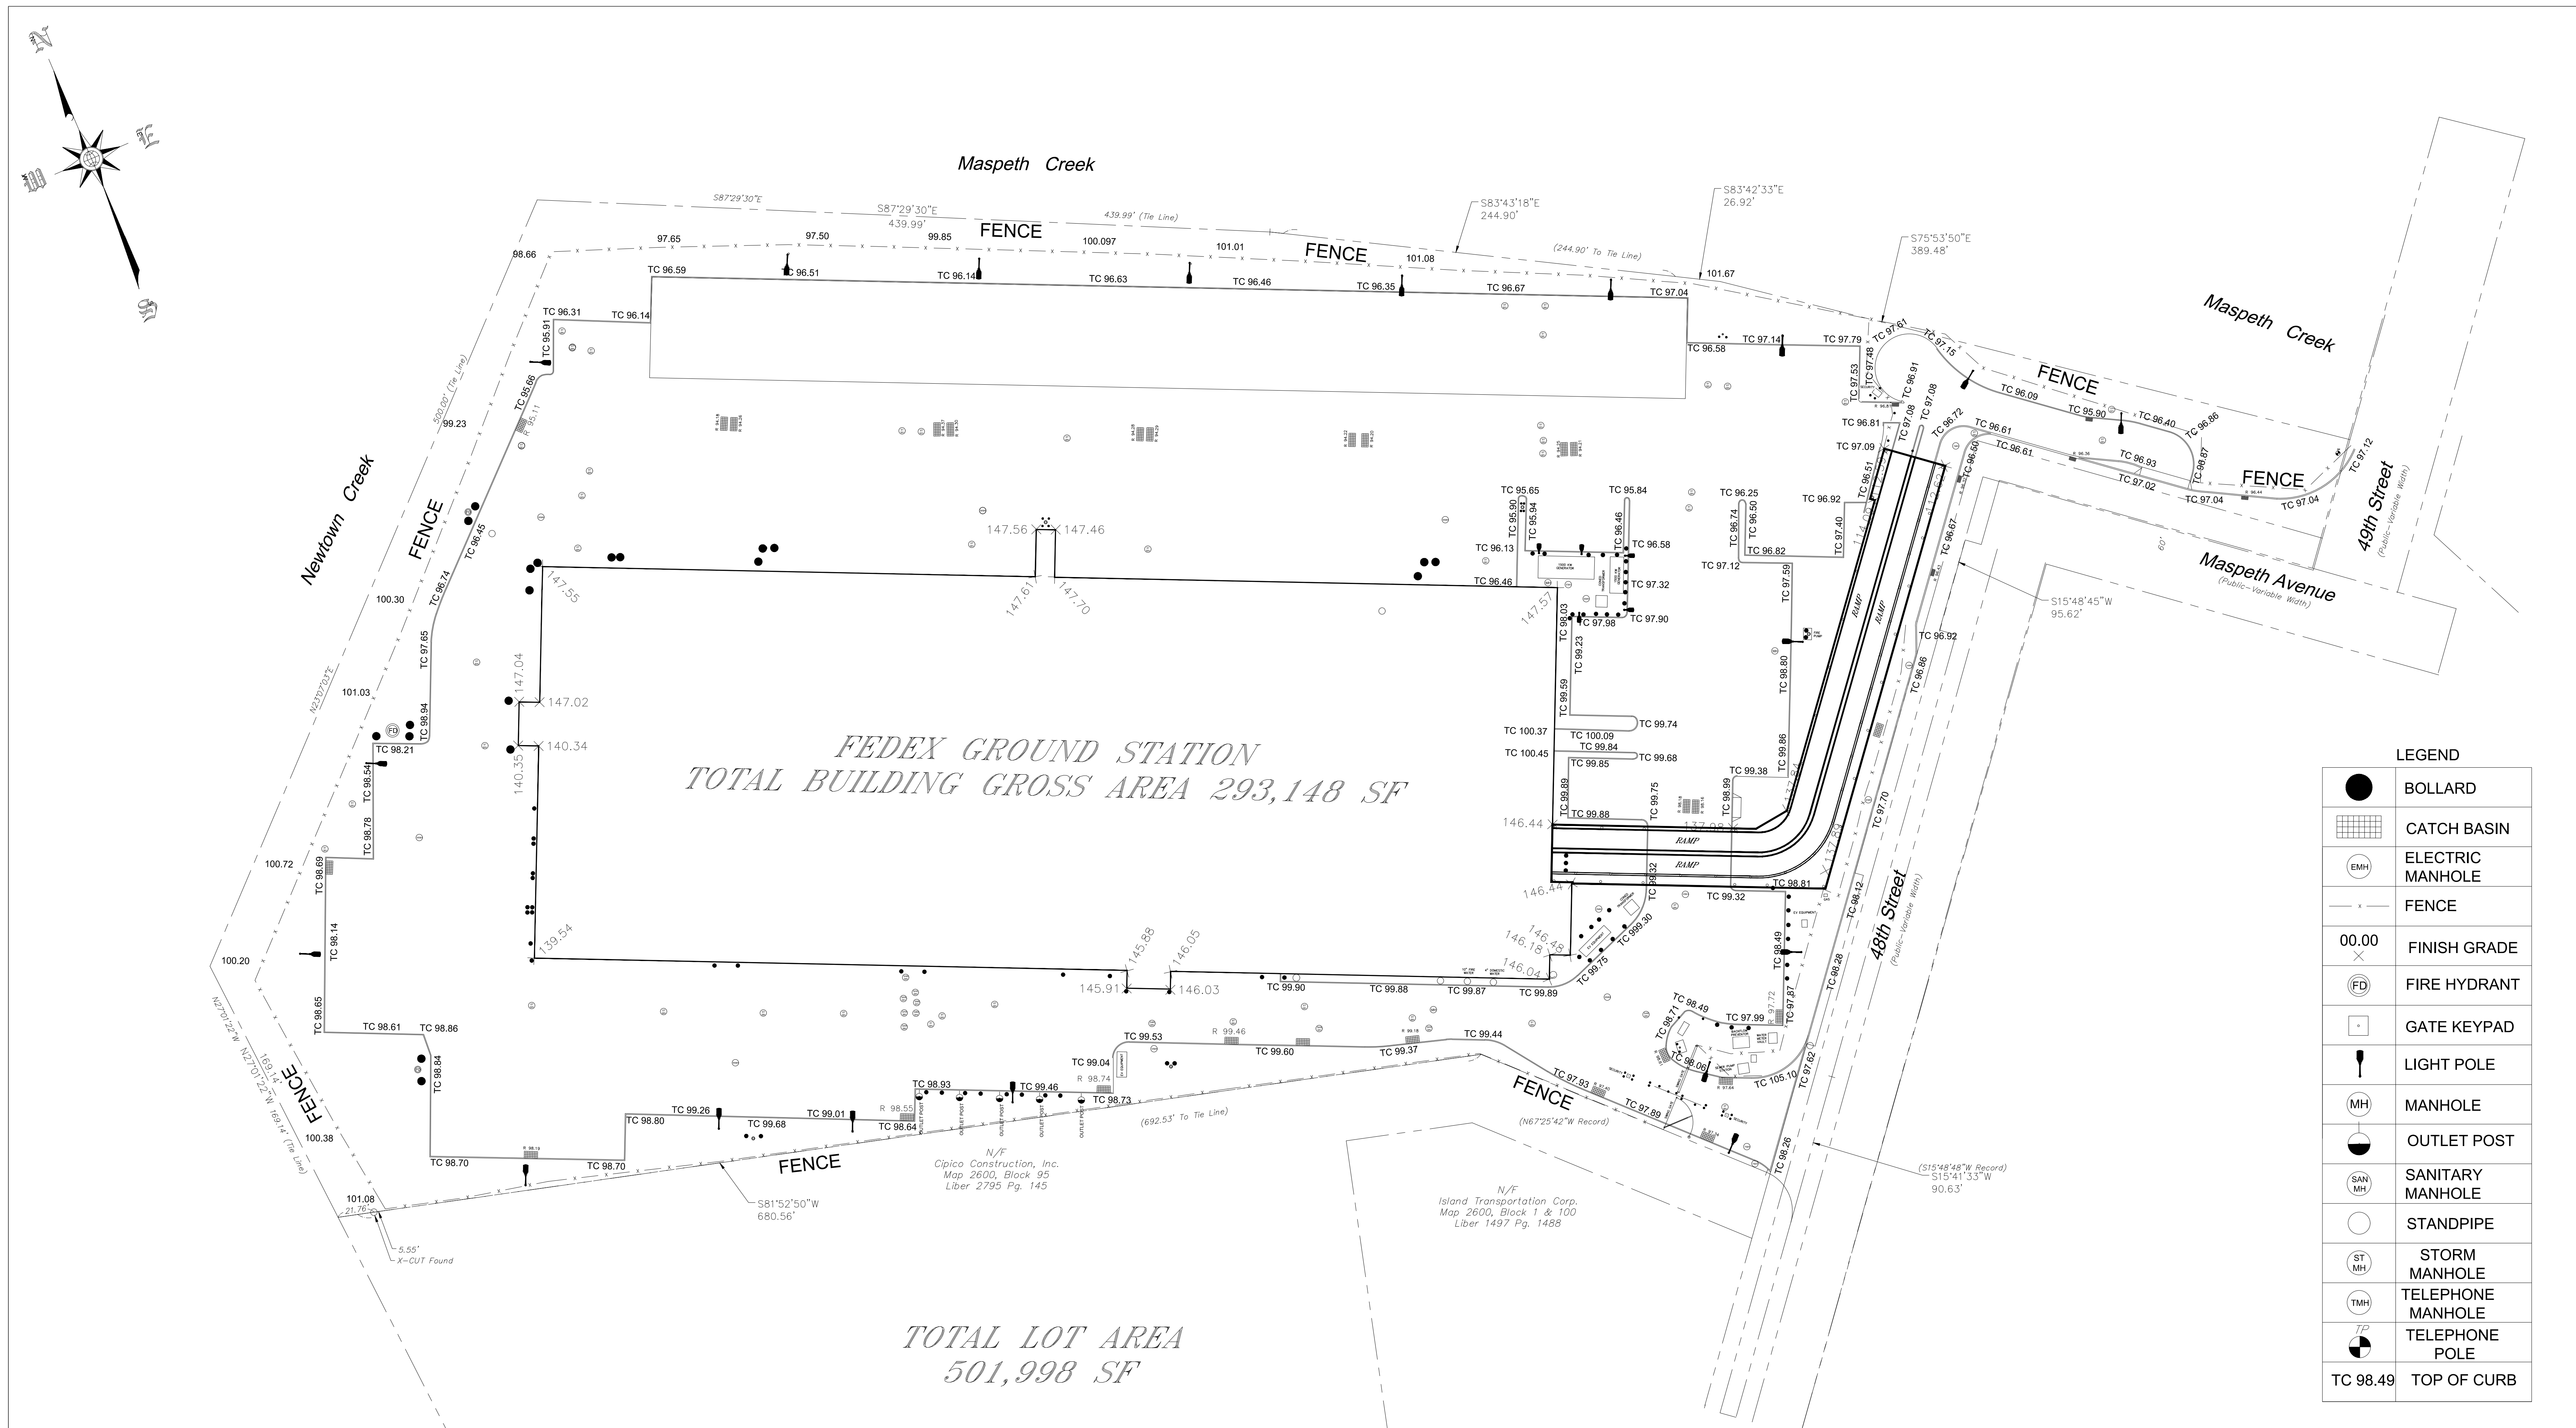

JOHN F. EBERTH ASSOC., INC. 81 WEST LAKE SHORE DRIVE ROCKAWAY, NEW JERSEY 07866 TEL (973) 627-1442 FAX (973) 627-1443		FIELD BY: JAMEL VELASQUEZ	PROJECT NAME: FEDEX CY23 55-90 48 STREET MASPETH, NY 11378	DRAWING TITLE: FINAL SURVEY	
		BY: MOHAMED ELRAMLY		DRAWING No.: OVER ALL	10/23/2023
		CHECKED BY: JOHN EBERTH			
		SCALE: 1" = 40'			